


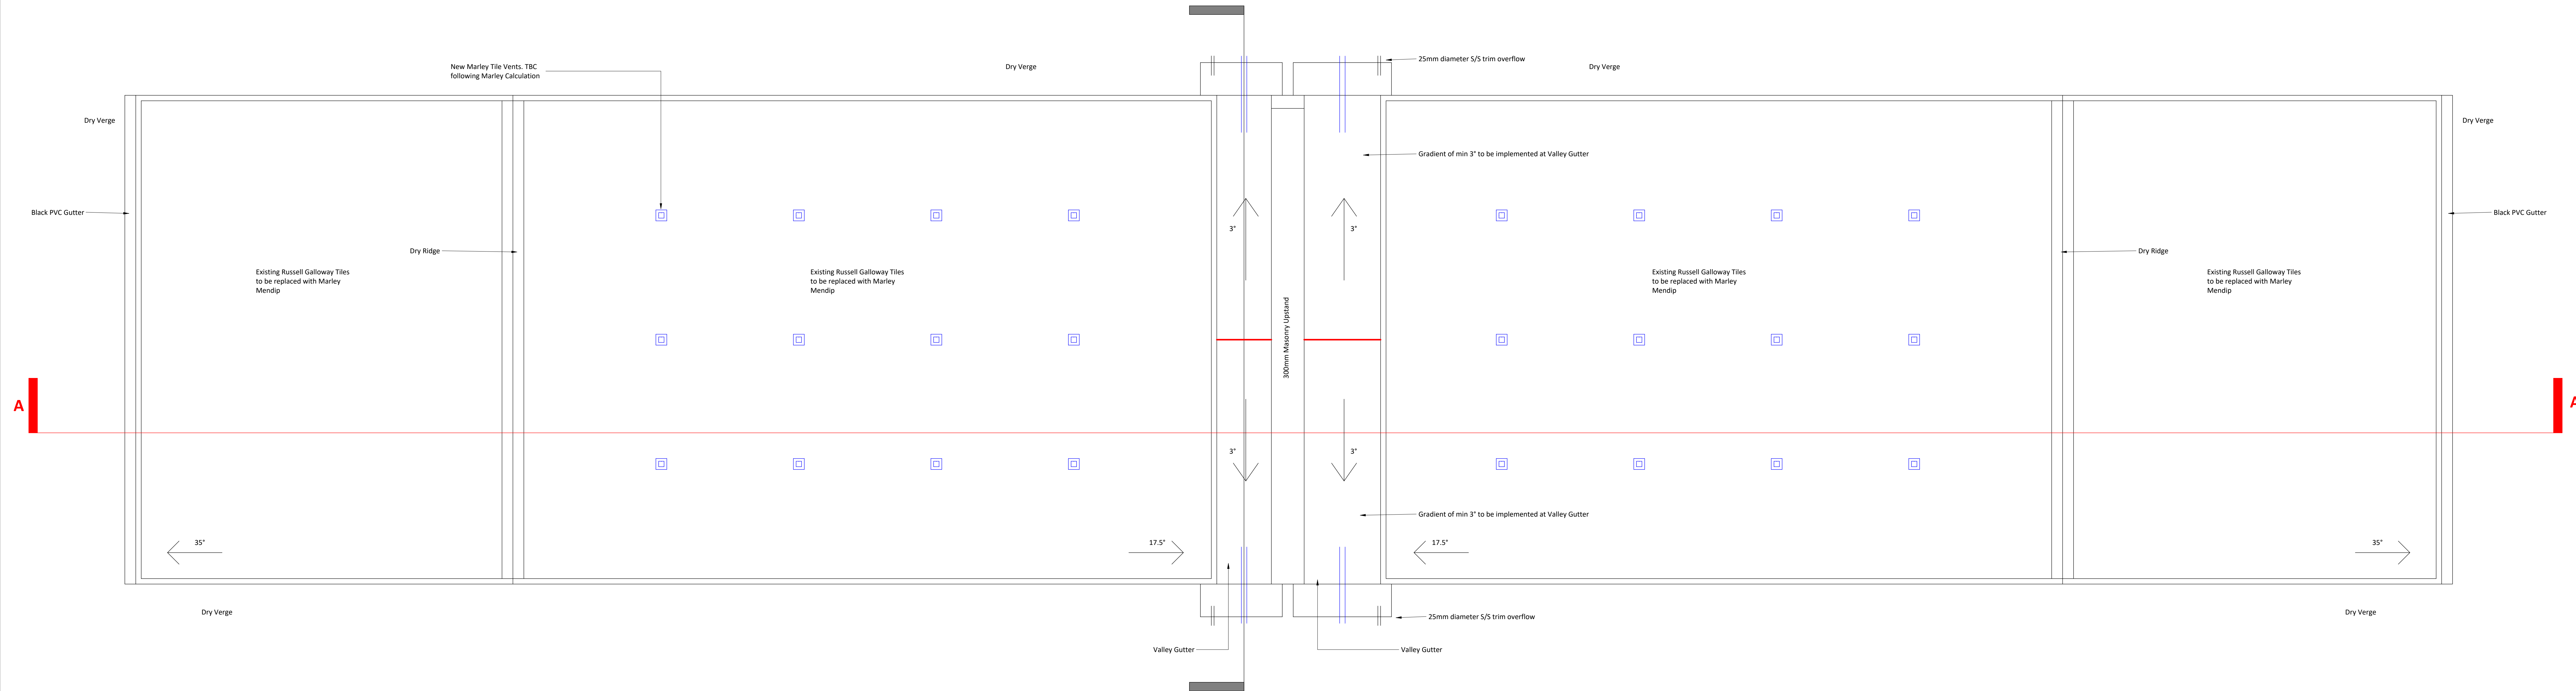

Lower Falinge - Roof Plan
1 : 20