


REVISIONS

P01	STAGE 3 ISSUE	21.09.23
P02	Updated to latest design development	04/07/24 DTP BG

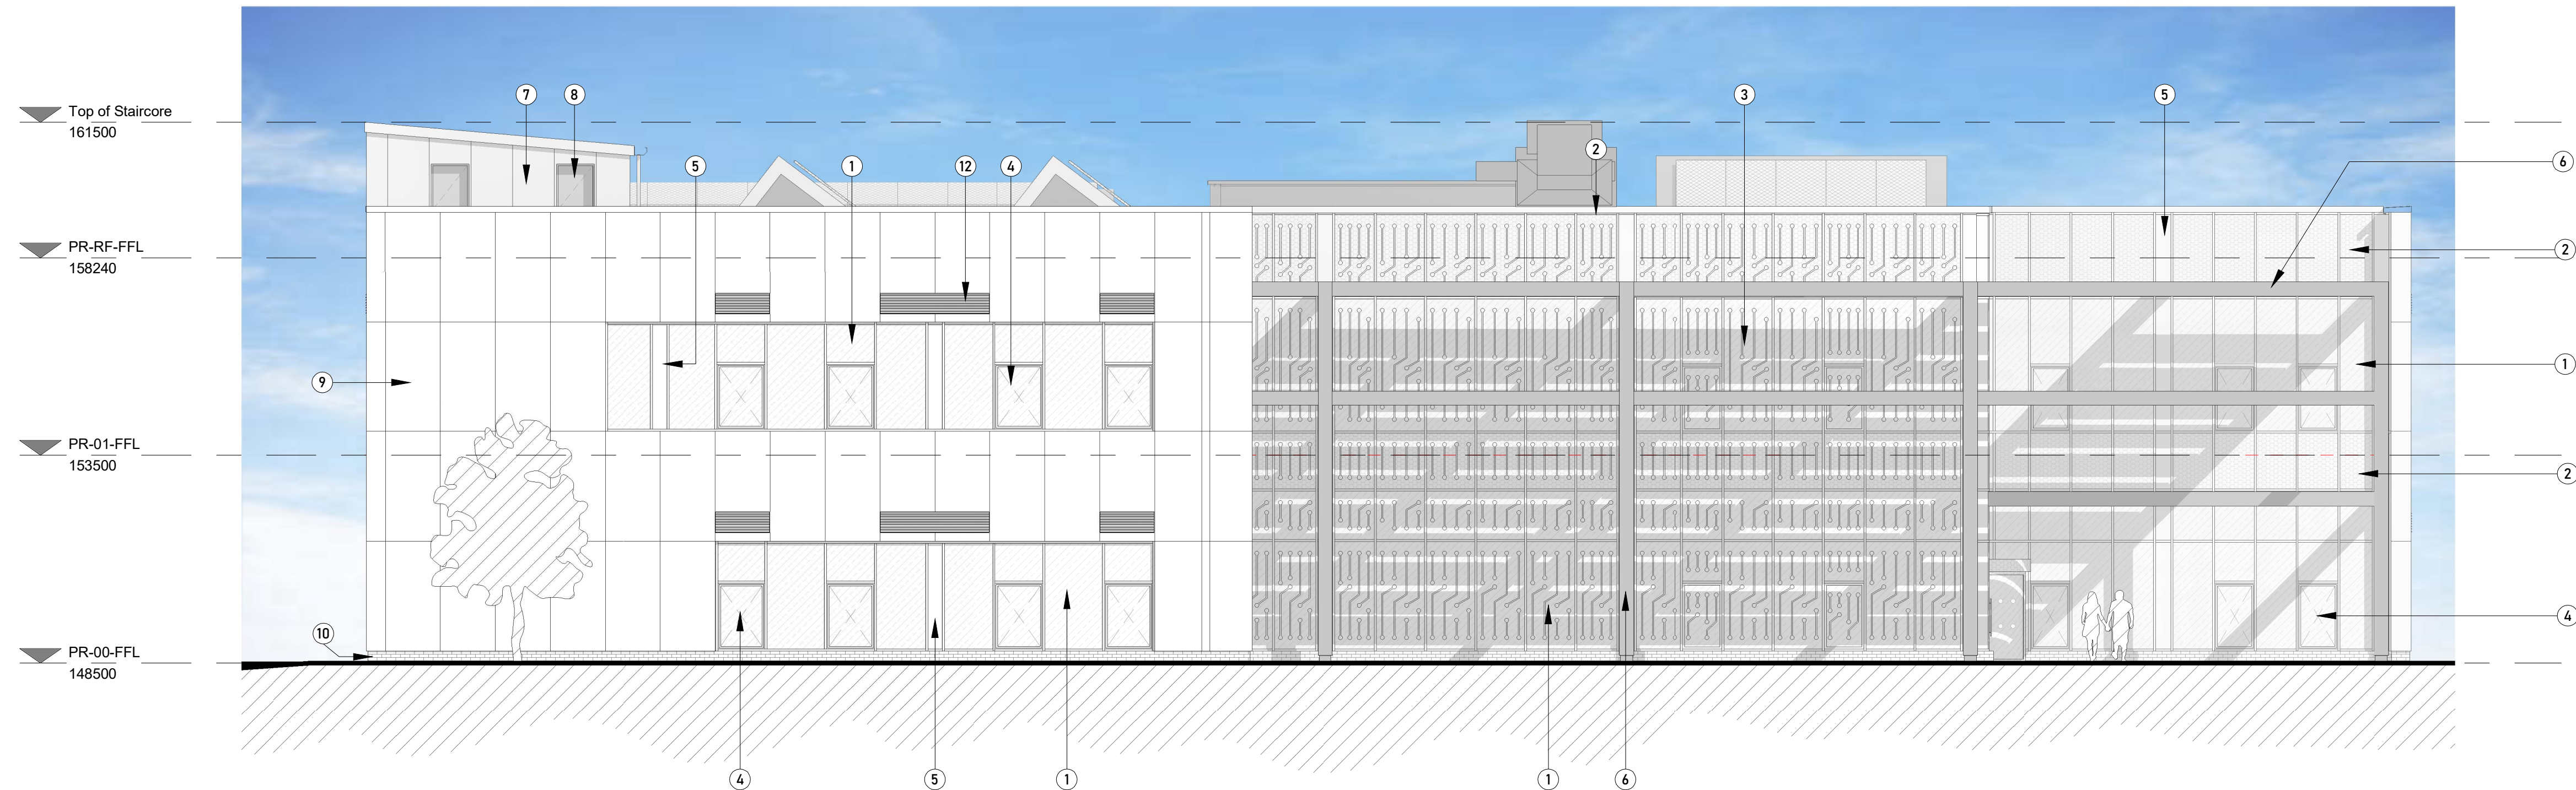

South Elevation
1 : 100

Material Key	
1	Double Glazed Curtain Walling, Frames PPC Anthracite Grey RAL 7016
2	Ceramic Backed Opaque Double Glazing
3	Digitally Printed Manifestation Pattern to Glazing Panels in Silver RAL 9006
4	Parallel Push Window, Frames PPC Anthracite Grey RAL 7016
5	Insulated Spandrel Panel PPC Anthracite Grey RAL 7016
6	Aluminium 'Mill Finish' Cladded Structure
7	Anodised Aluminium Sheet Cladding
8	Steel Doors, PPC Silver RAL 9006
9	COR-TEN Steel Cladding Panels
10	Engineering Dark Brickwork Plinth
11	Steel Doors, PPC Anthracite Grey RAL 7016
12	Aluminium Louvres and Louvre Doors, PPC Anthracite Grey RAL 7016
13	COR-TEN Steel Perforated Panels to Substation and Service Yard
14	Galvanised Steel Security Fencing
15	Roller Shutter Door, PPC Anthracite Grey RAL 7016
16	Revolving Double Glazed Door



West Elevation
1 : 100



PROJECT
KINGSWAY BUSINESS PARK
PLOT R2

TITLE
GA ELEVATIONS
SOUTH AND WEST

SCALE
1 : 100 @ A1

DATE
21/09/23

DLA REF
2022-040

DRAWN
PW

REVIEWED
BG

DOCUMENT NUMBER
AVIC-DLA-ZZ-XX-DR-A- 20104

DOCUMENT PURPOSE
PLANNING

REVISION
P02

