



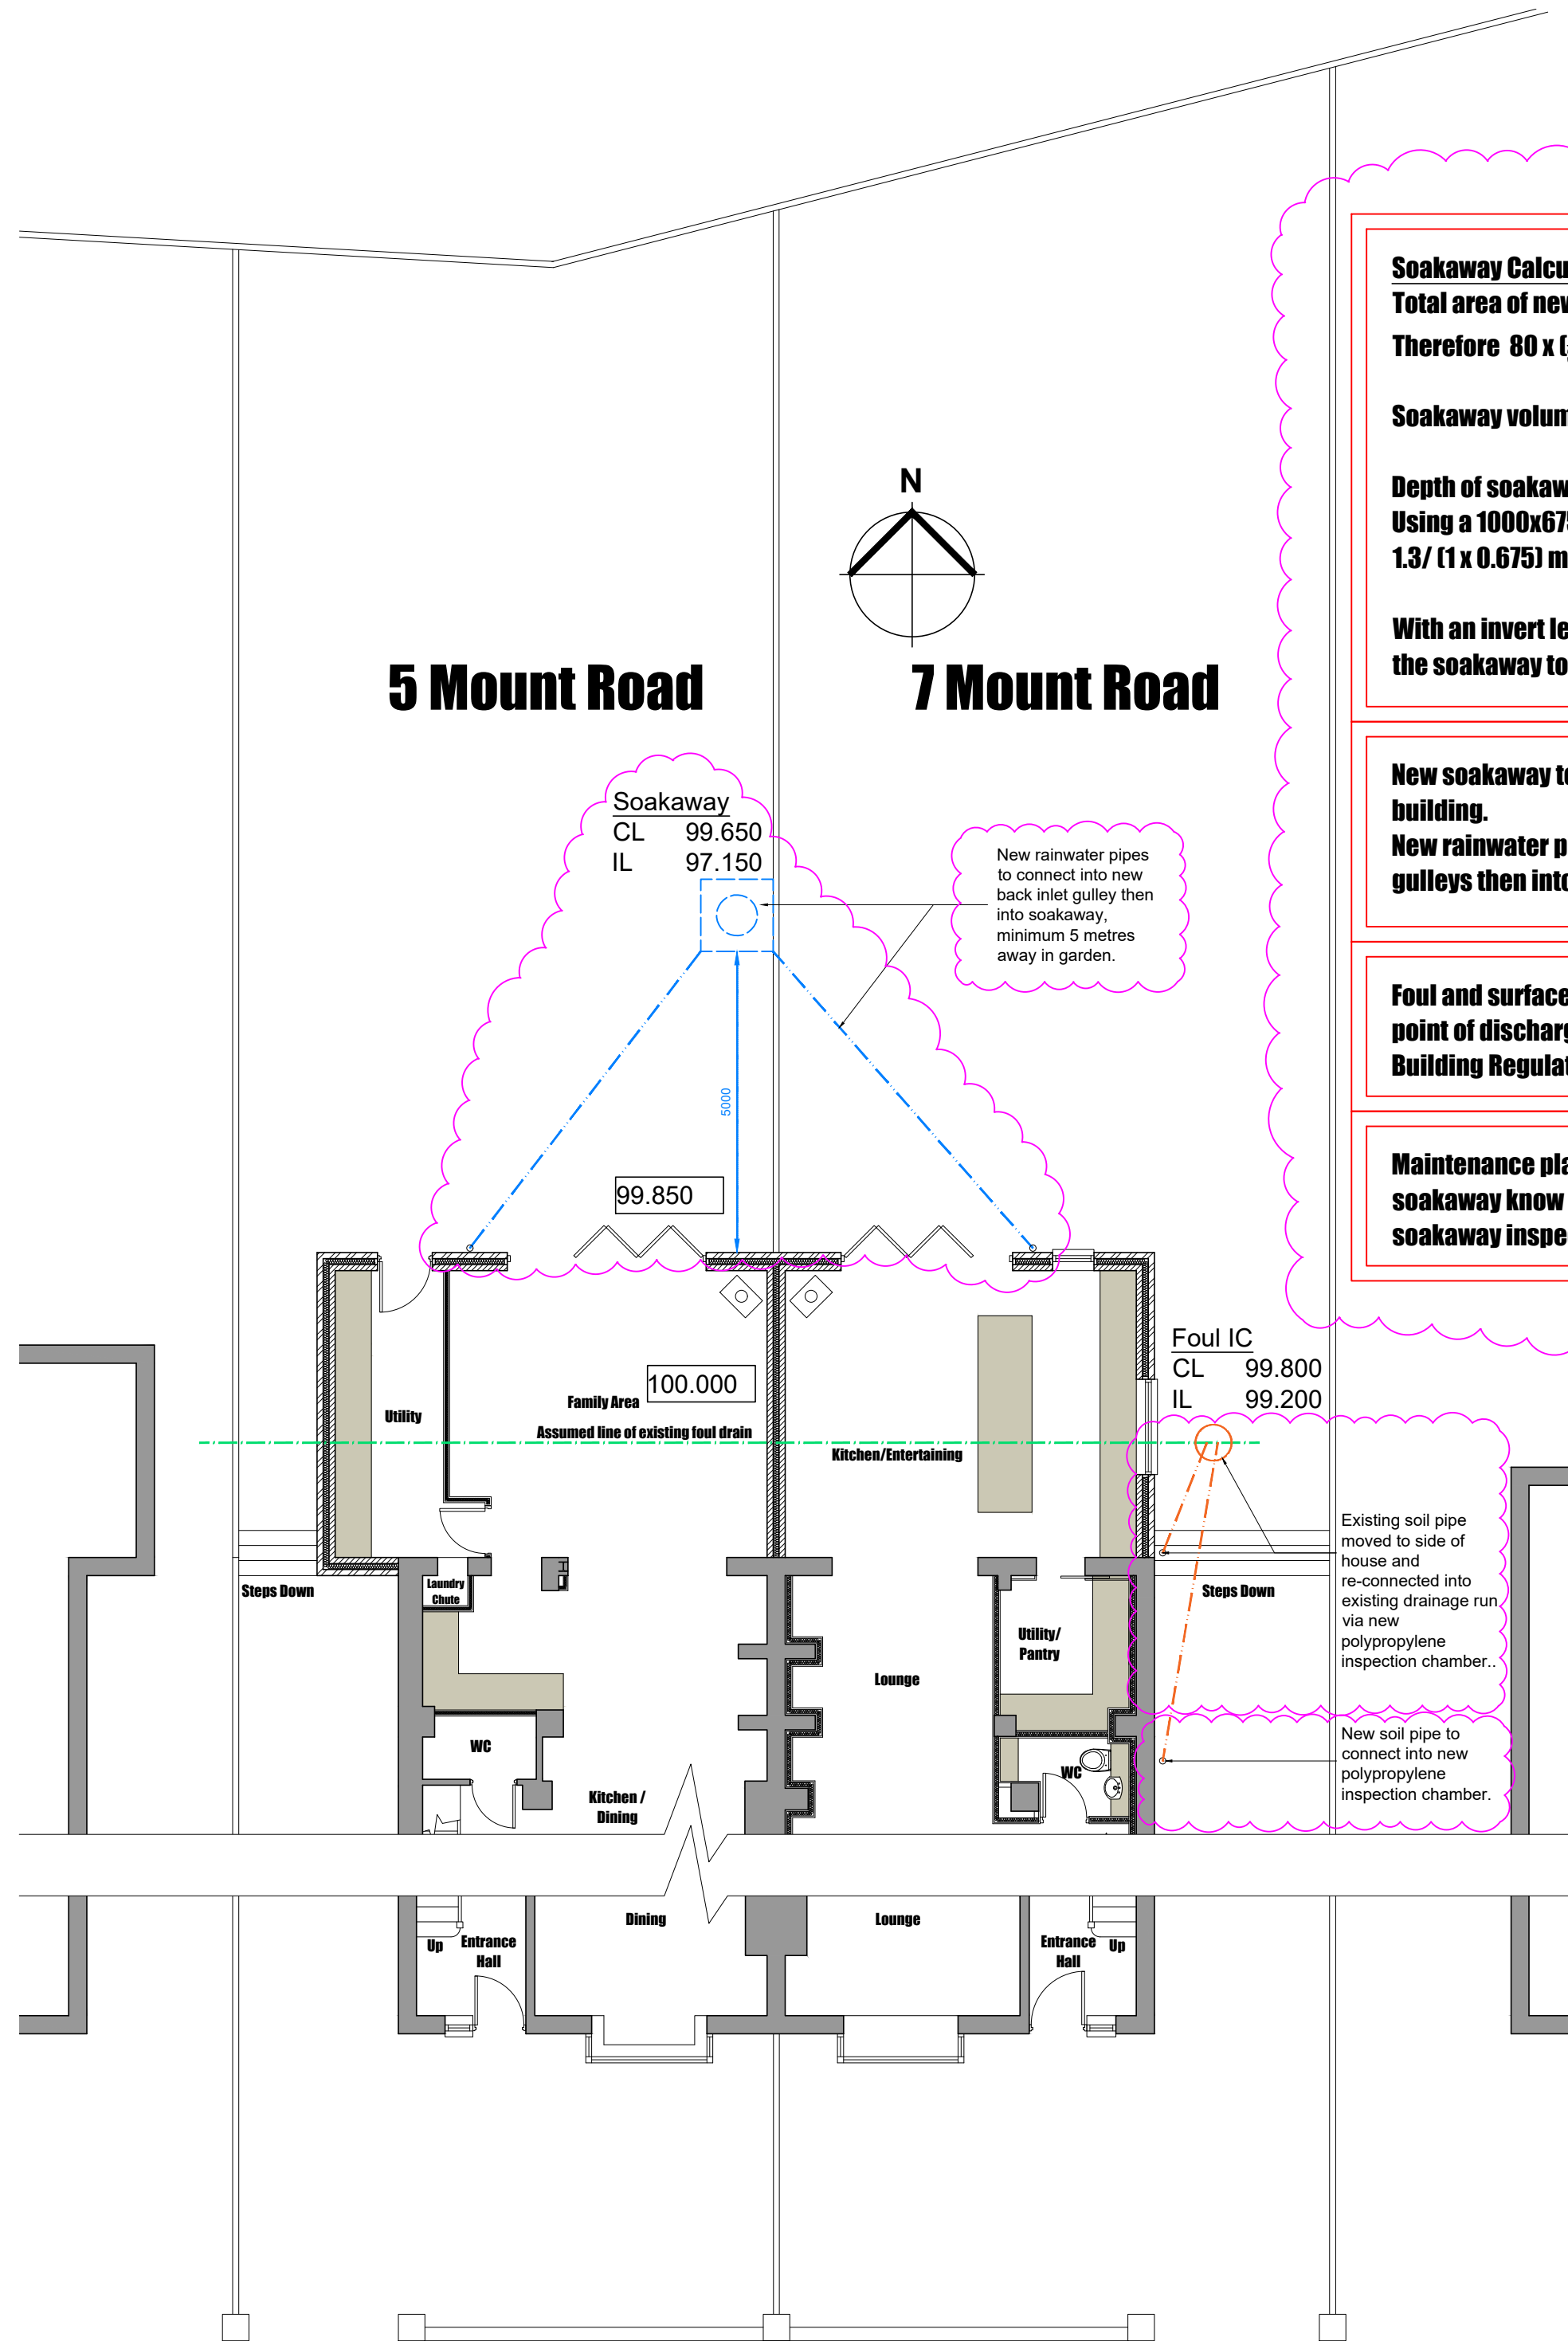

New soil pipe to connect into new polypropylene inspection chamber.

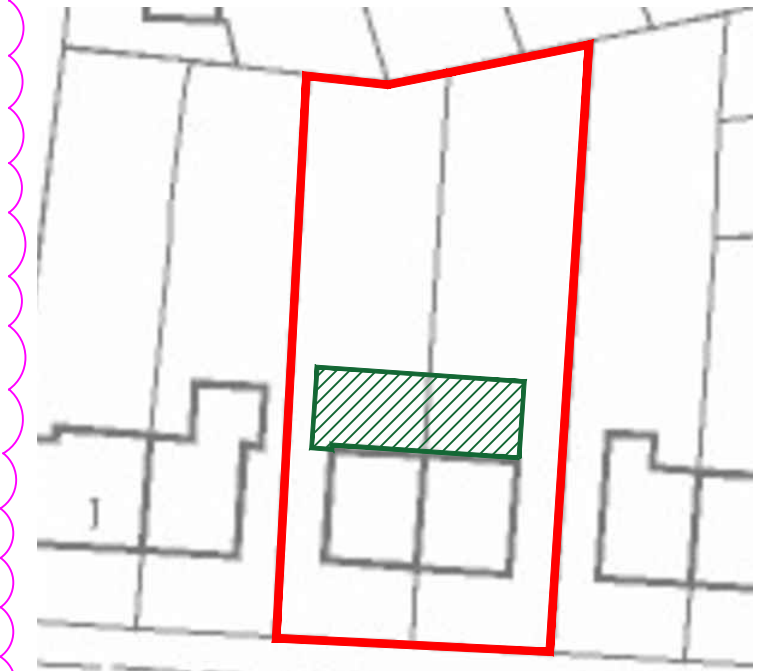

815-06A