



SCALE - 1:200

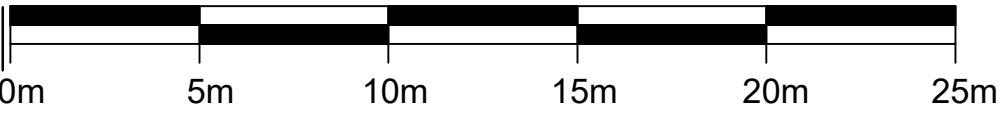


Tree Schedule


Tree Number	Species	RPA Radius	Category
1T	Robinia	5.7m	U
2T	Sycamore	3.3m	C2
3T	Robinia	3.3m	C2
4H	Privet	0.9m	C2
5G	Cherry x 3	4.2m	C3

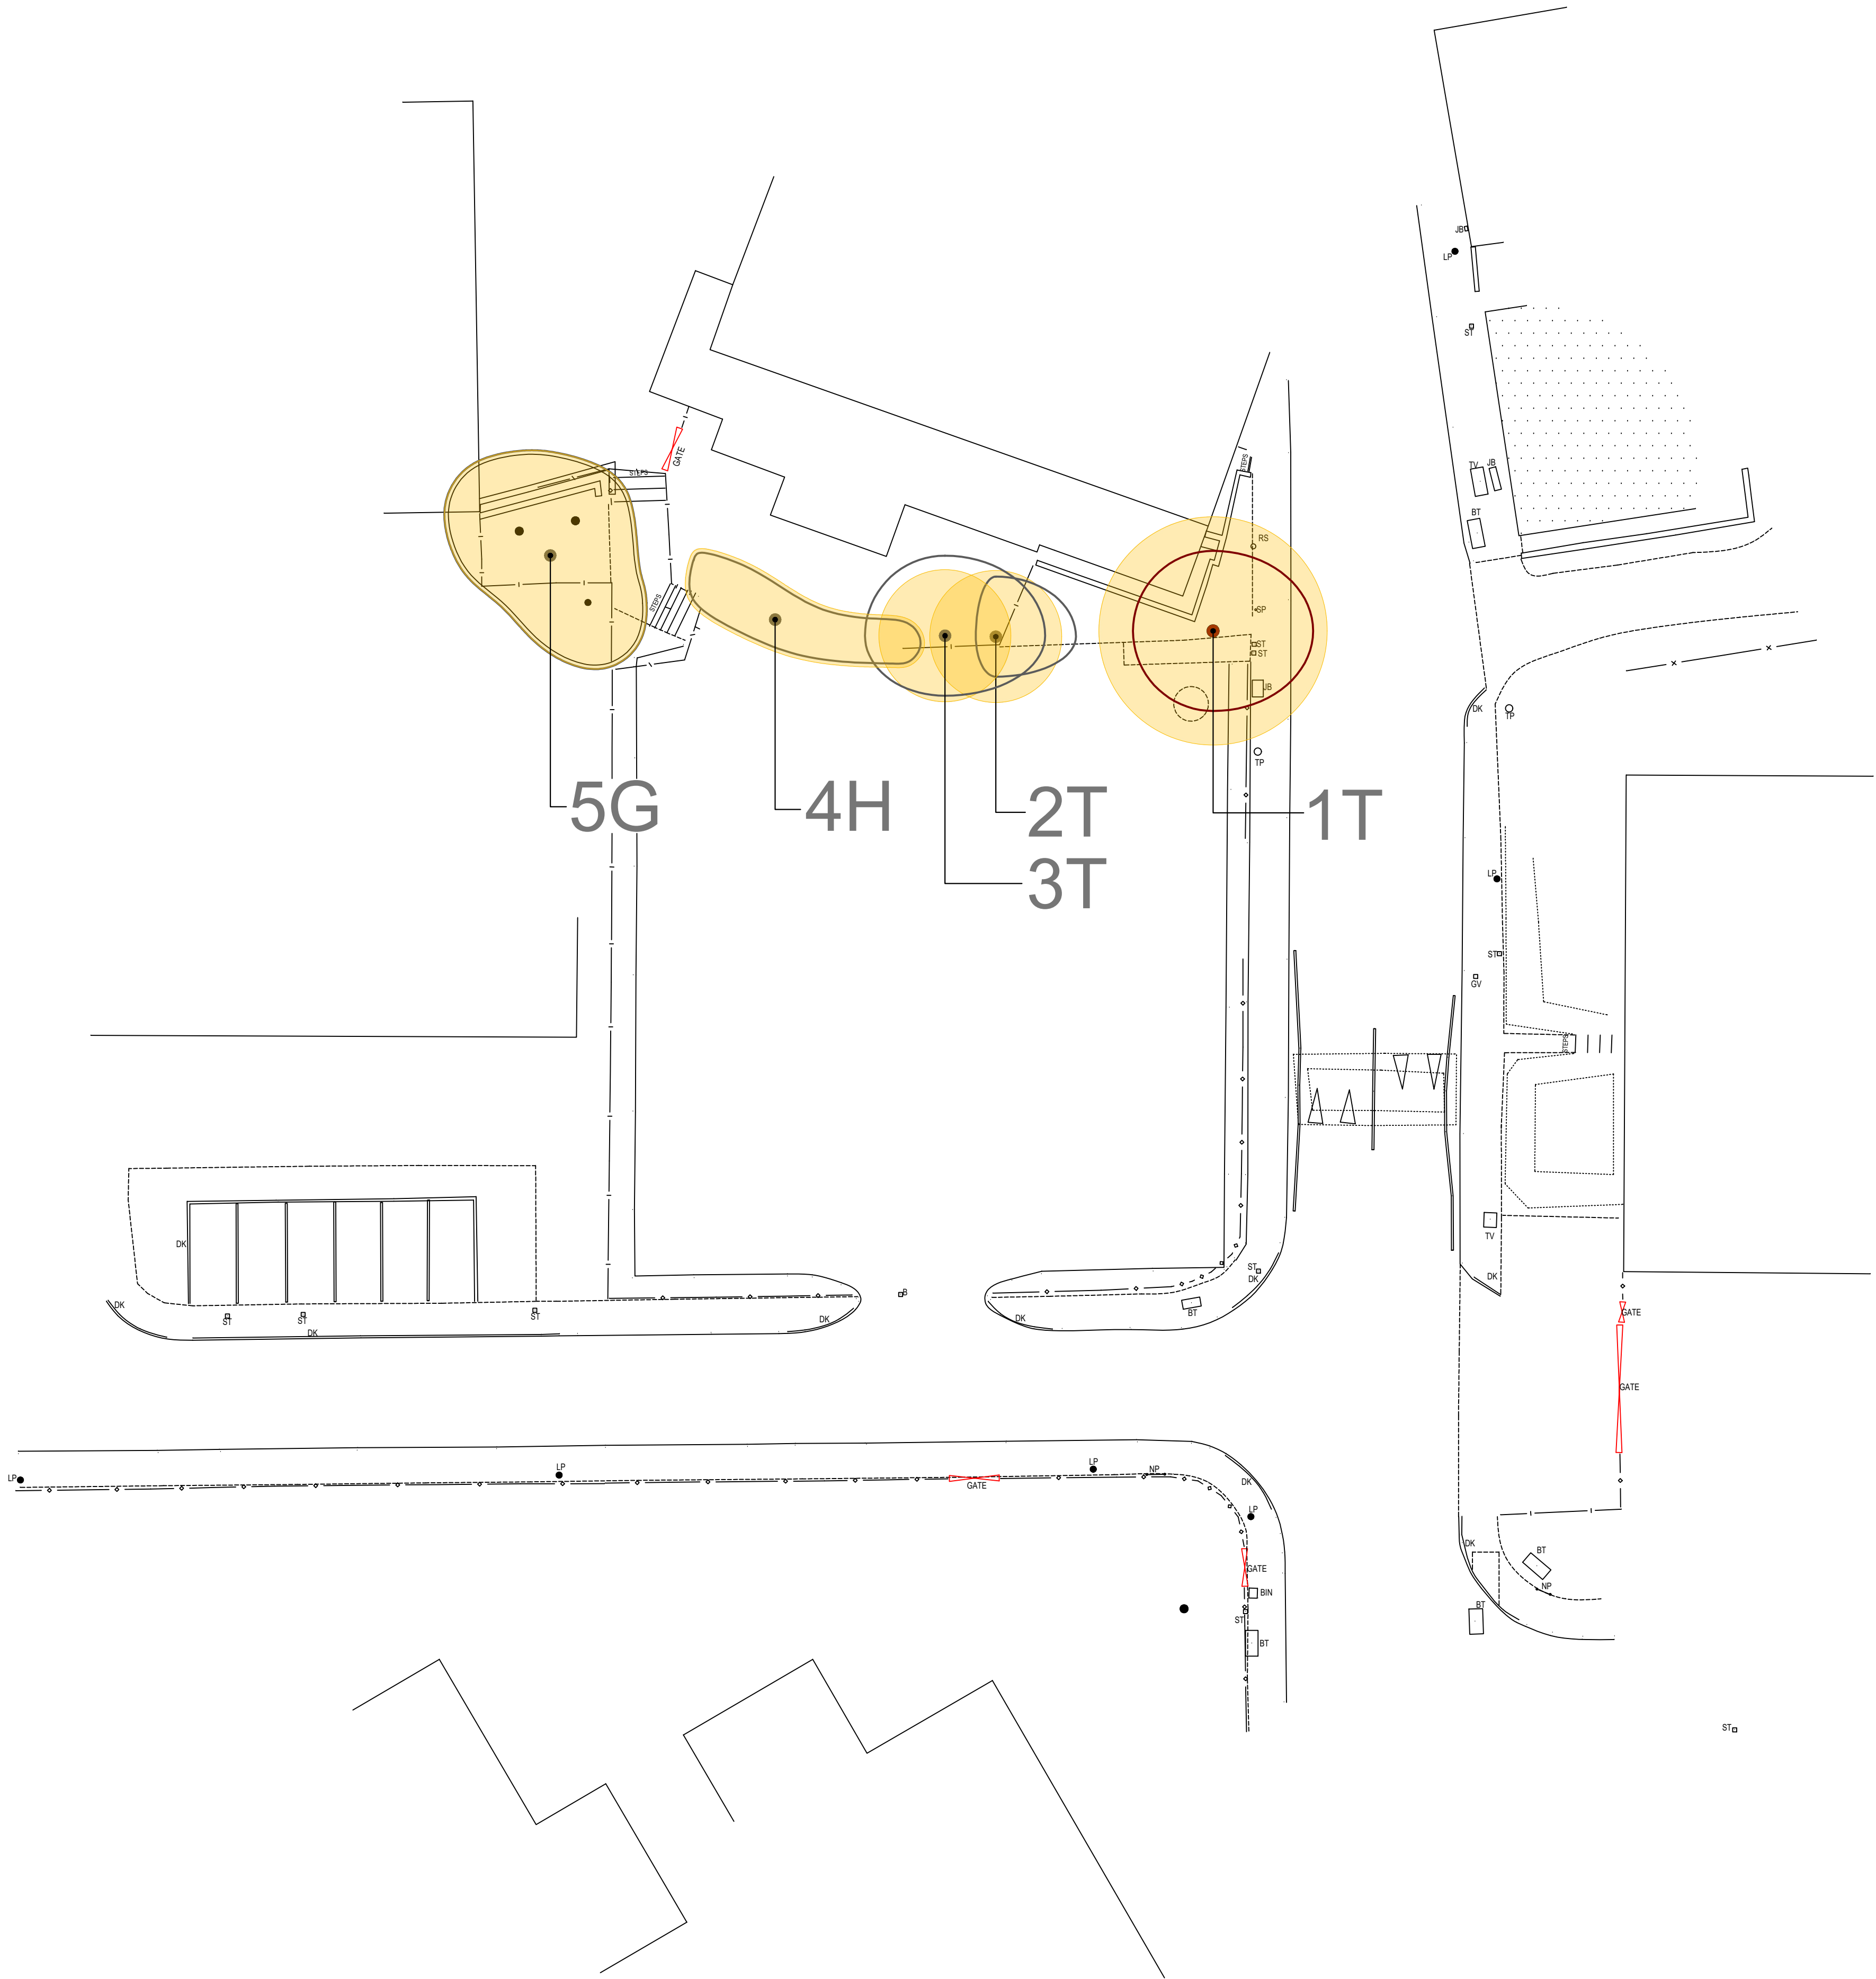


KEY

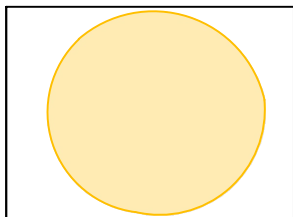


ROOT PROTECTION AREA

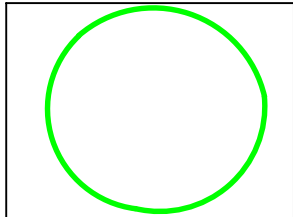


CATEGORY A

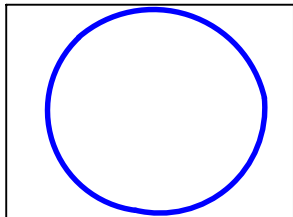

CATEGORY B

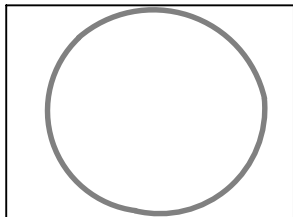


CATEGORY C

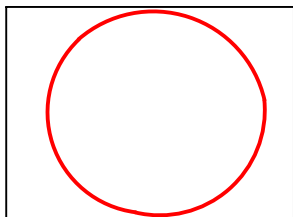

CATEGORY U

No dimension to be scaled from this drawing
© Copyright reserved

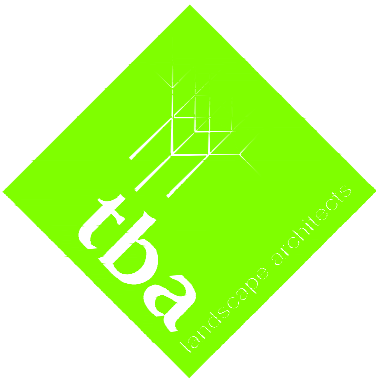

Landscape Architecture
Arboriculture

Trevor Bridge Associates Ltd
Ashton Old Baths
Stamford Street West
Ashton-under-Lyne
Lancs OL6 7FW

Tel: 0161-804 2099
E-mail: info@trevorbridge.co.uk

Project
Baytree Lane
Middleton
J Walker Homes Ltd

Title
Tree Survey and Root Protection Area

Date
Feb '24

Dwn
DDB

Chkd
MG

Scale(s)
1:200
@ A1

Dwg no
7425.01

Rev