




NOTE TO ALL CONTRACTORS: DO NOT SCALE FROM THIS DRAWING

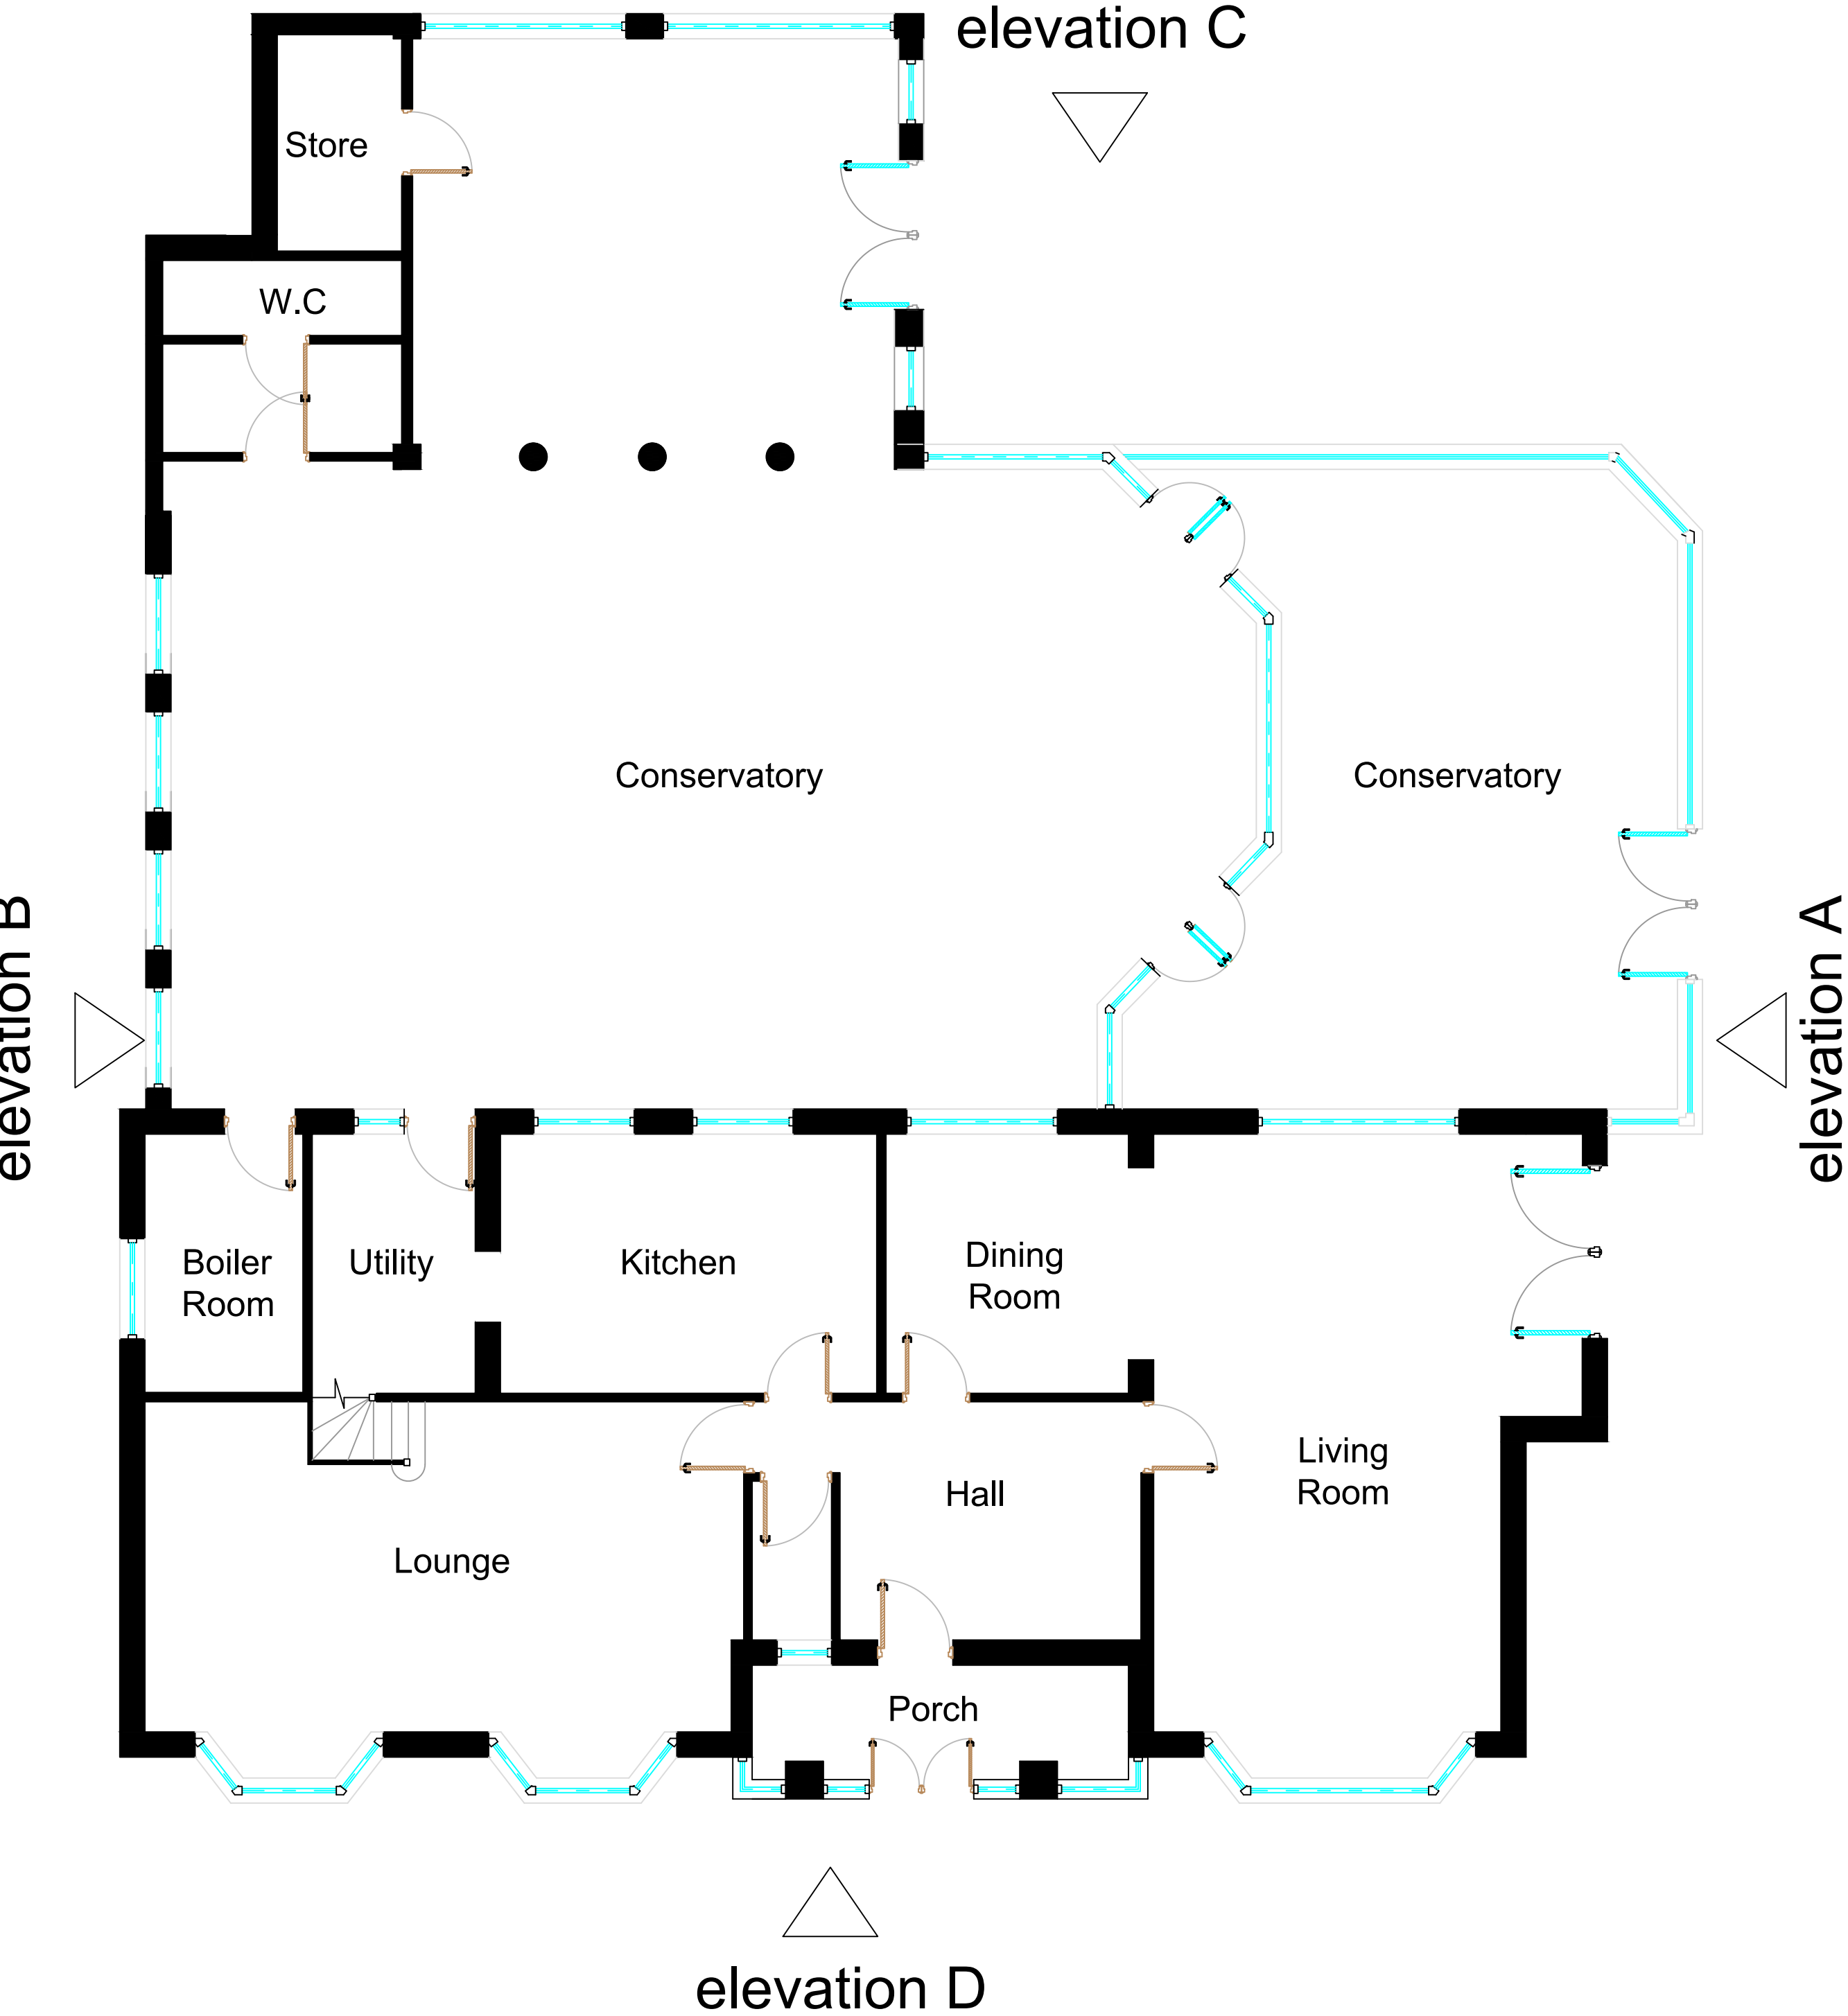

EXISTING GROUND FLOOR PLAN
1:50 @ A1

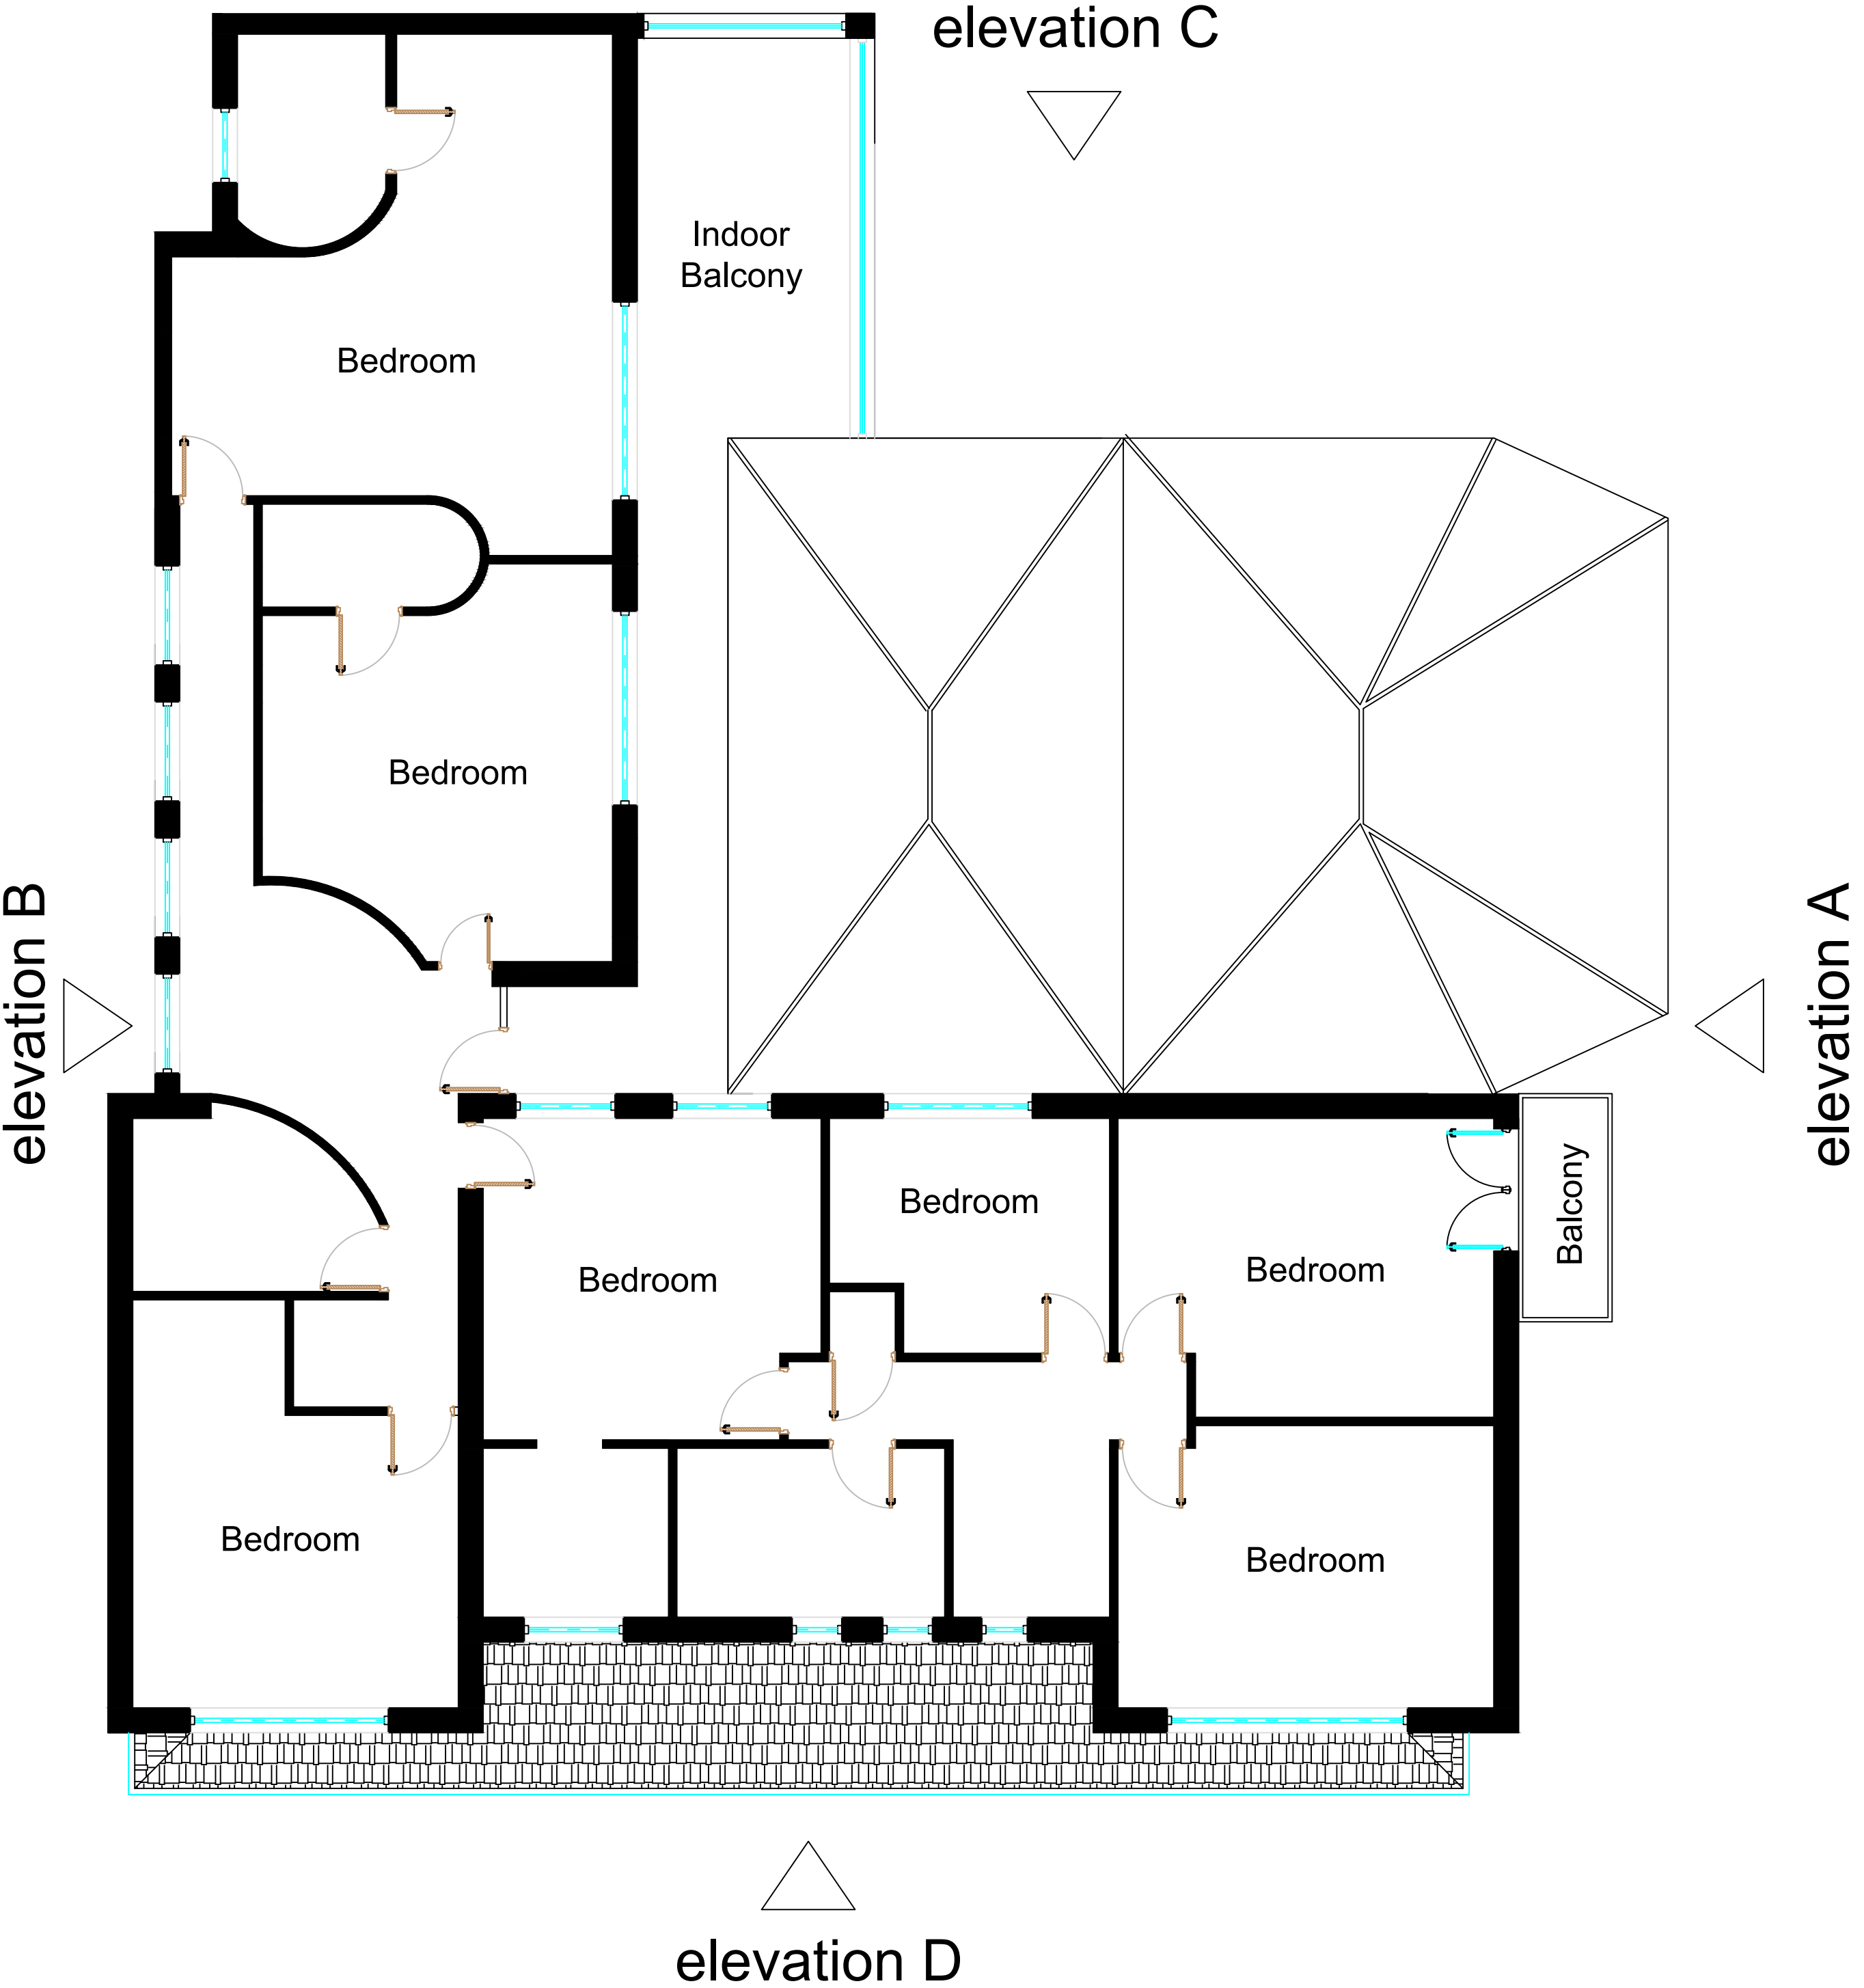

EXISTING FIRST FLOOR PLAN
1:50 @ A1

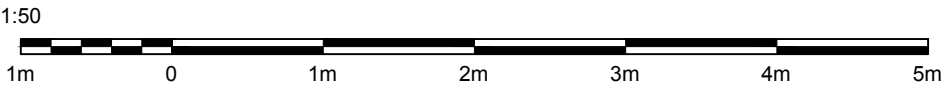

ADDRESS	
10 bowling green way, rochdale	
PROJECT	
proposed facelift & 1st floor side extension	
REV.	REVISION DETAILS