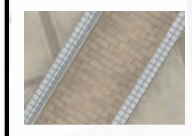
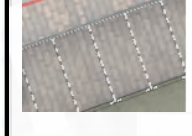


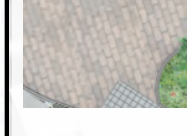
Key

- 

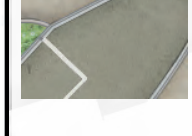
MAIN PAVING BLOCK/FLAG
BROWN MIX WITH SILVER
GREY ACCENT STRIPS
- 

MAIN PAVING BLOCK
BROWN MIX
- 

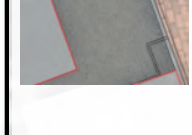
FEATURE PAVING BLOCK
RED MIX
- 

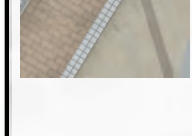
PERMEABLE BLOCK PAVING
GREY MIX
- 

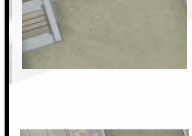
PAVING FLAGS
SILVER GREY
- 

PAVING FLAGS
TO MATCH SEATING
- 

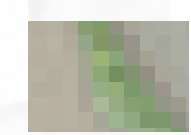
ASPHALT SURFACING
BLACK WITH BUFF NATURAL
AGGREGATE CHIPPINGS
- 

ASPHALT SURFACING
BUFF COLOUR
- 

ASPHALT SURFACING
BLACK
- 

TACTILE BLISTER PAVING
DARK GREY
- 

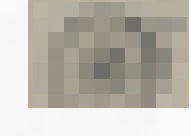
RESIN BOUND GRAVEL
BUFF
- 

ANTI PEDESTRIAN PAVING
GREY
- 

ORNAMENTAL PLANTING
BED
- 

RAIN GARDEN
- 

PROPOSED TREE
- 

BESPOKE CONCRETE
BENCH & PLANTER
- 

ART SCULPTURE PLINTH
- 

CYCLE STANDS
- 

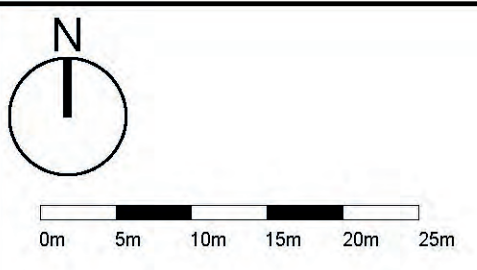
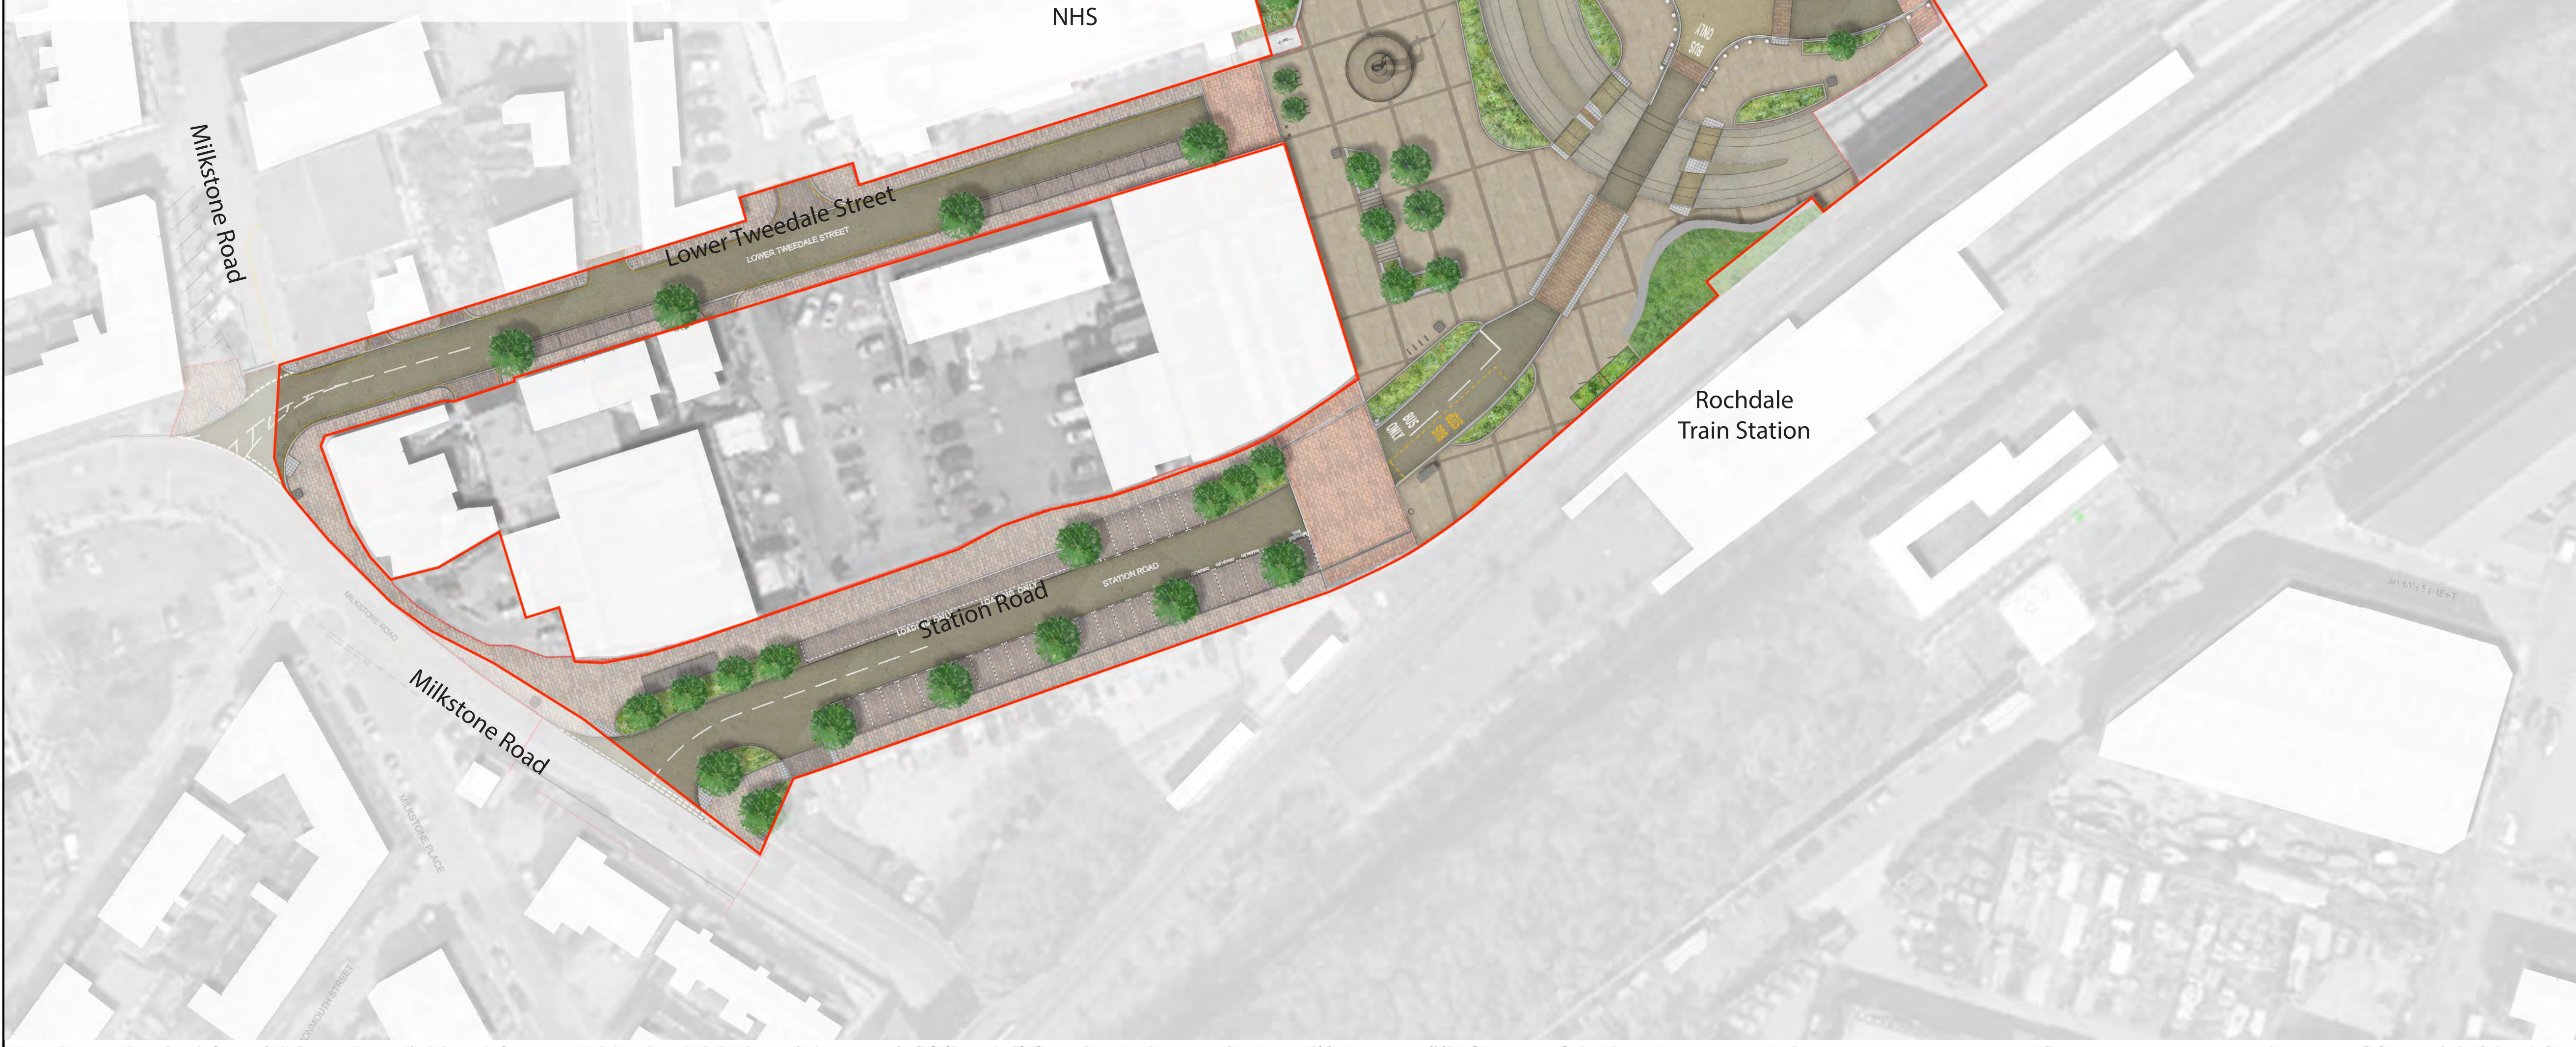
CYCLE SHELTER
- 

CYCLE SHELTER WITH
GREEN ROOF
- 

BUS SHELTER
- 

GRANITE CUBES
- 

PROPOSED NEW STATION
ROOF



Rev	Date	Description	Prod	Chk	Rev	App
P02	30.09.24	FOR PLANNING	RS	AS	-	BW
P01	08.08.24	FIRST ISSUE	RS	AS	-	BW

ROCHDALE
BOROUGH COUNCIL

Project:

Rochdale Station Square

Site: Rochdale OL11 1DR Manchester
Client: Rochdale Council

ARCADIS

Registered office:
80 Fenchurch Street
London
EC3M 4BY

Coordinating office:
80 Fenchurch Street
London
EC3M 4BY
Tel: 44 (0)20 7812 1000

www.arcadis.com © Copyright reserved

Rochdale Station Square Landscape & Urban Realm Illustrative Masterplan					
Designed: ARCADIS LMU		Signed: -		Date: 08.08.24	
Produced: I. de Garston		Signed: Digitally Signed		Date: 08.08.24	
Checked: A. Sumfleth-Stevens		Signed: Digitally Signed		Date: 08.08.24	
Reviewed: B. Wynne		Signed: Digitally Signed		Date: 08.08.24	
Approved: B. Wynne		Signed: Digitally Signed		Date: 08.08.24	
Design Stage:					
Original Size: A1		Grid: n/a		Datum: n/a	
Suitability Code: S3		Scale: 1:500		Project Number: 30188877	
Suitability Description: Suitable for Review and Authorisation					
Drawing Number: 30188877-ARC-XX-XX-DR-LA-000107				Revision: P02	