


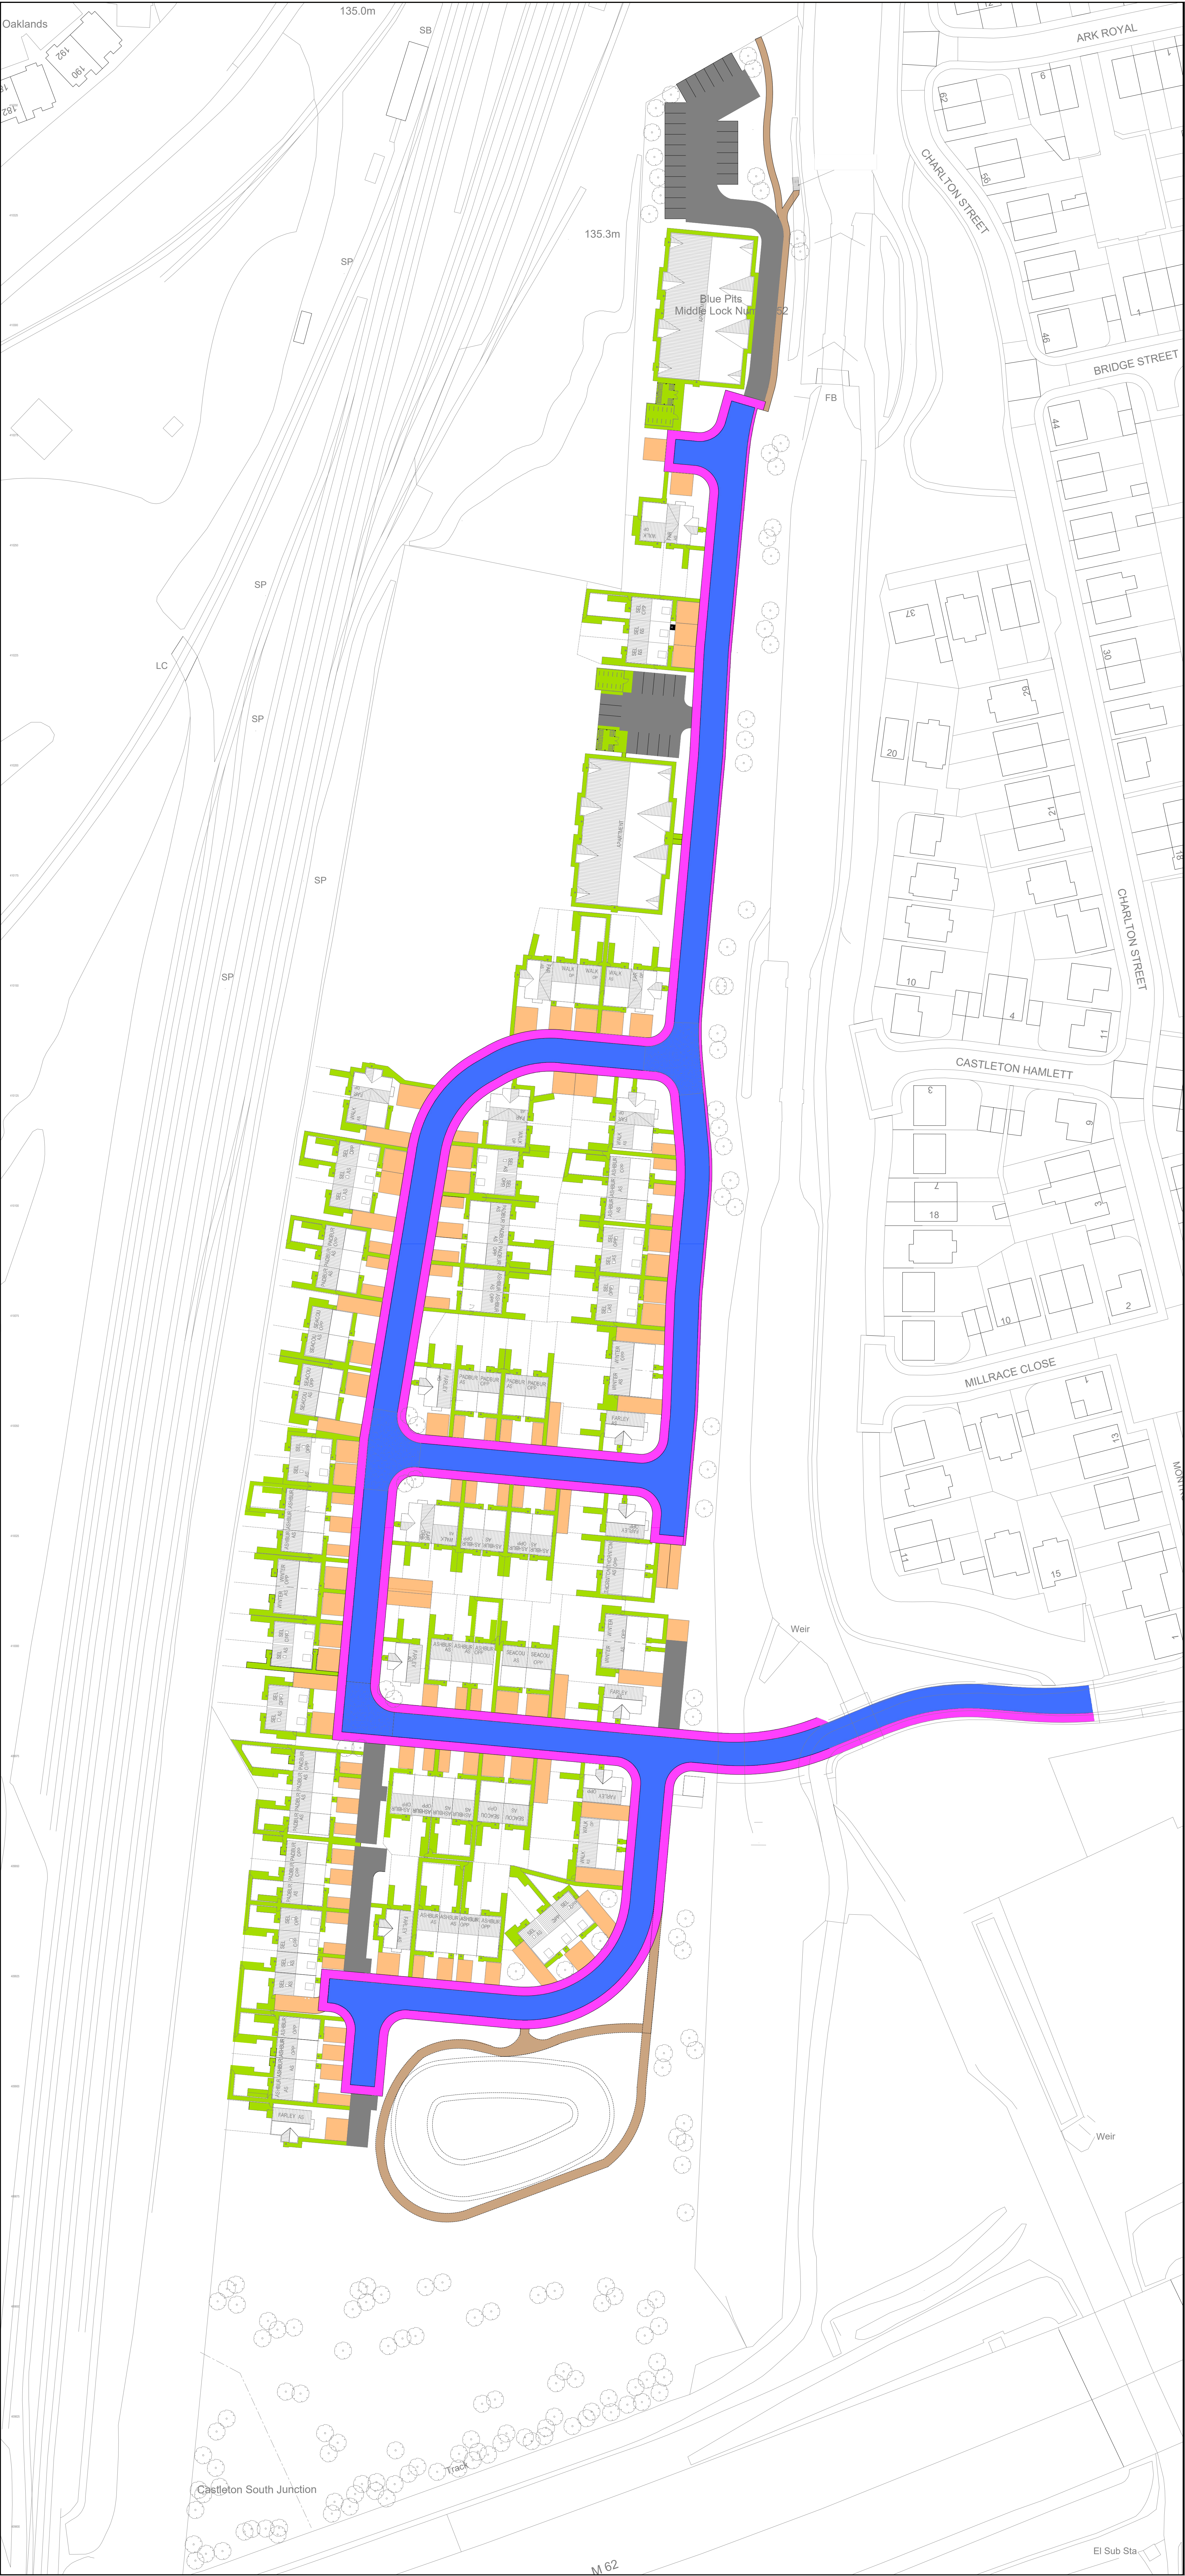

KEY

Adopted Highway in black tarmacadam

Adopted Footpath in black tarmacadam

Parking bays in black tarmacadam

Private paths in grey 450x450mm concrete flags.

Shared Driveways to be permeable paving

Informal Mulch Path with timber edgings

C08/07/2025ATLAreas of flagging reduced. Updated in line with Layout Rev PL06.

B24/03/2025LSUPDATED WITH LATEST LAYOUT

A11/03/2025LSUPDATED WITH LATEST LAYOUT

REV	DATE	DRAWN	DESCRIPTION	ARCH CHECK	ENG CHECK

TITLE

HARD SURFACING LAYOUT

MCI

A KEEP MOAT HOMES COMPANY

M.C.I. Developments Ltd.
15 Beecham Court,
Smithy Brook Road,
Wigan, WN3 6PR
Tel: 08448871467
Fax: 08448871468
web: www.mcidevelopments.com
email: admin@mcidevelopments.com

PROJECT

TRUB FARM, OLDHAM

DRN BY	SCALE	JOB REF	DRAWING NUMBER	REV
IG	1:500 @ A0	102	MCI-100-DR-A-503	C
DATE	28.03.24			