
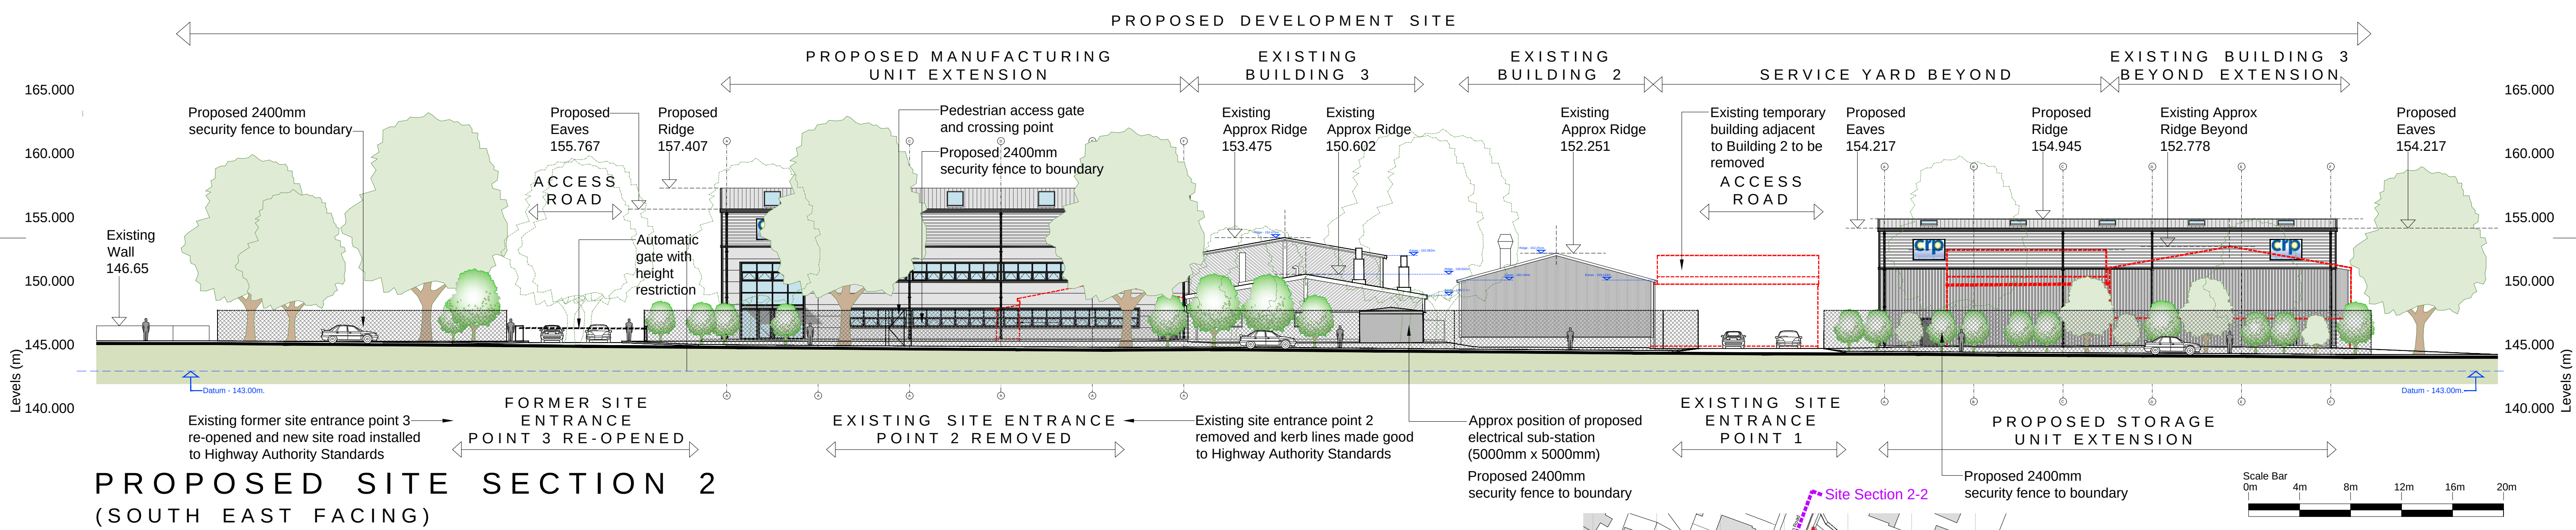


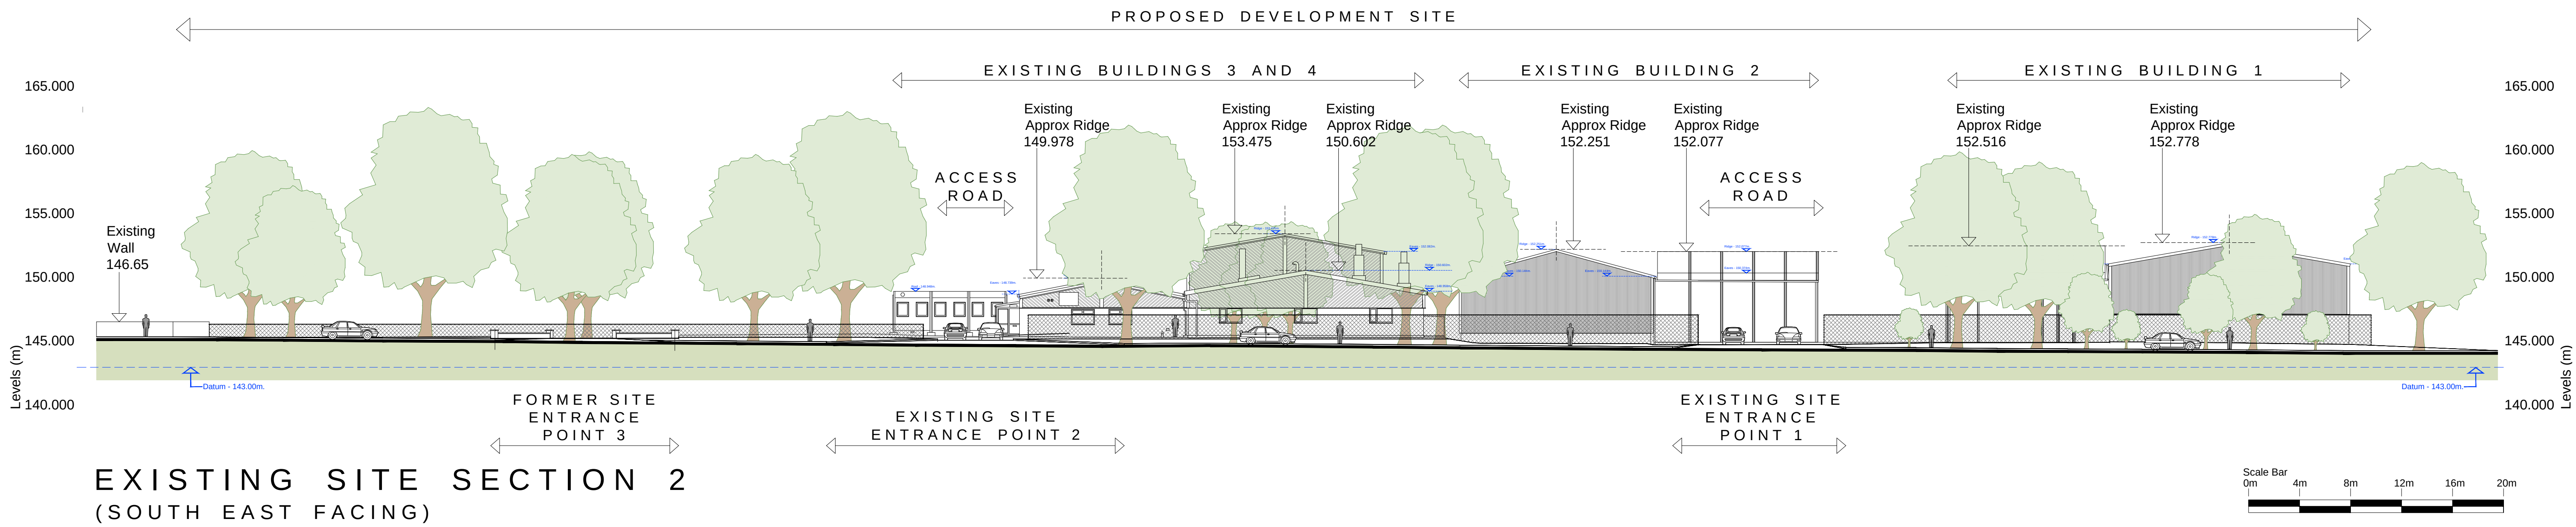

hulmeupright
architects

Queens Gardens Business Centre
31A Ironmarket
Newcastle under Lyme
Staffordshire
ST5 1RP

Tel: 01782 621949
Email: stoke@hu-arch.co.uk

Client
CRP Limited

Project
Proposed re-development of existing site,
Todmorden Road, Littleborough, OL15 9EG

Title
Existing and proposed Site Section 2

Status
PLANNING

Date
NOV 2024

Scale @A1 1:250,1:1000

Project No
N1238 - PL[0]19

Drawing No.

Drawn NJH

Checked DV

Rev

Existing and Proposed Site Section 2

scale: 1:250@A1