



section 6

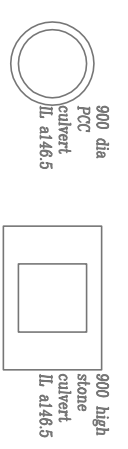


section 7

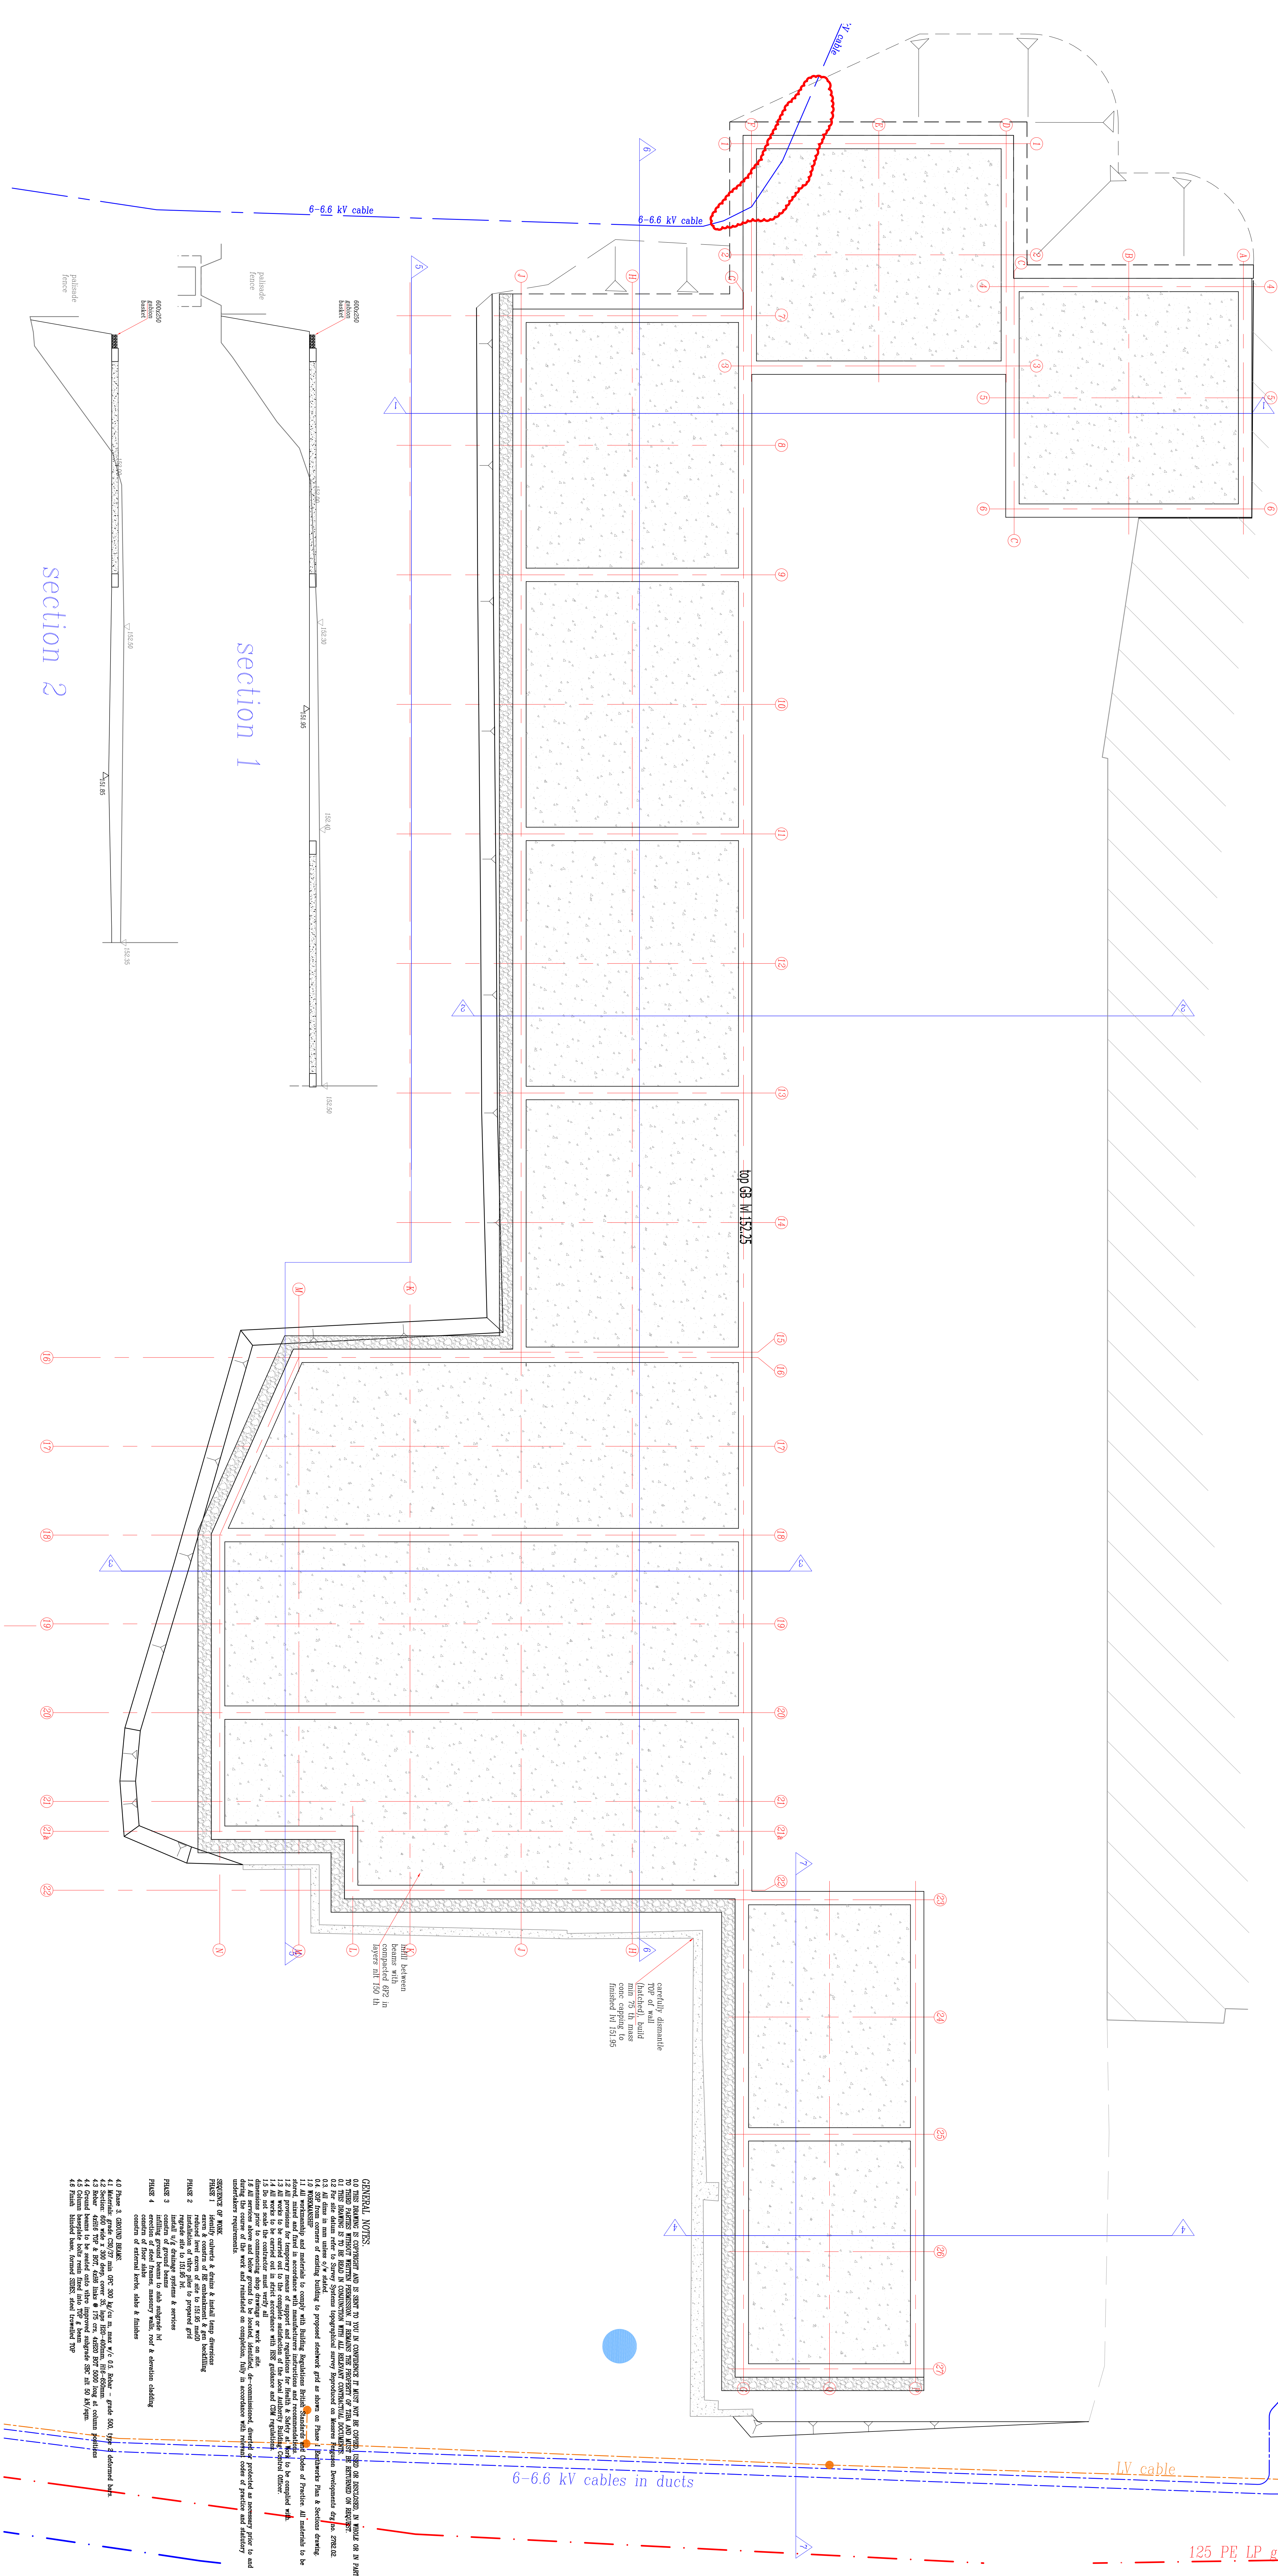

section 2

section 1

section 3

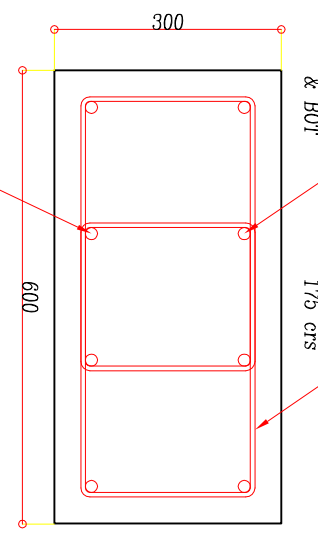

typical ground beam rebar section 1:10

				AMENDMENT ISSUES					
				IQBAL/ CALDERSHAW CENTRE		Phase 3 Ground Beams		FILE NAME: Iqbal-Caldershaw Centre-IGB013.dwg	
								SCALE: 1 : 100 @ A0	
ISSUE	REASON CHANGE	DATE	BY						
1									
2									
estimating

GENERAL NOTES

