


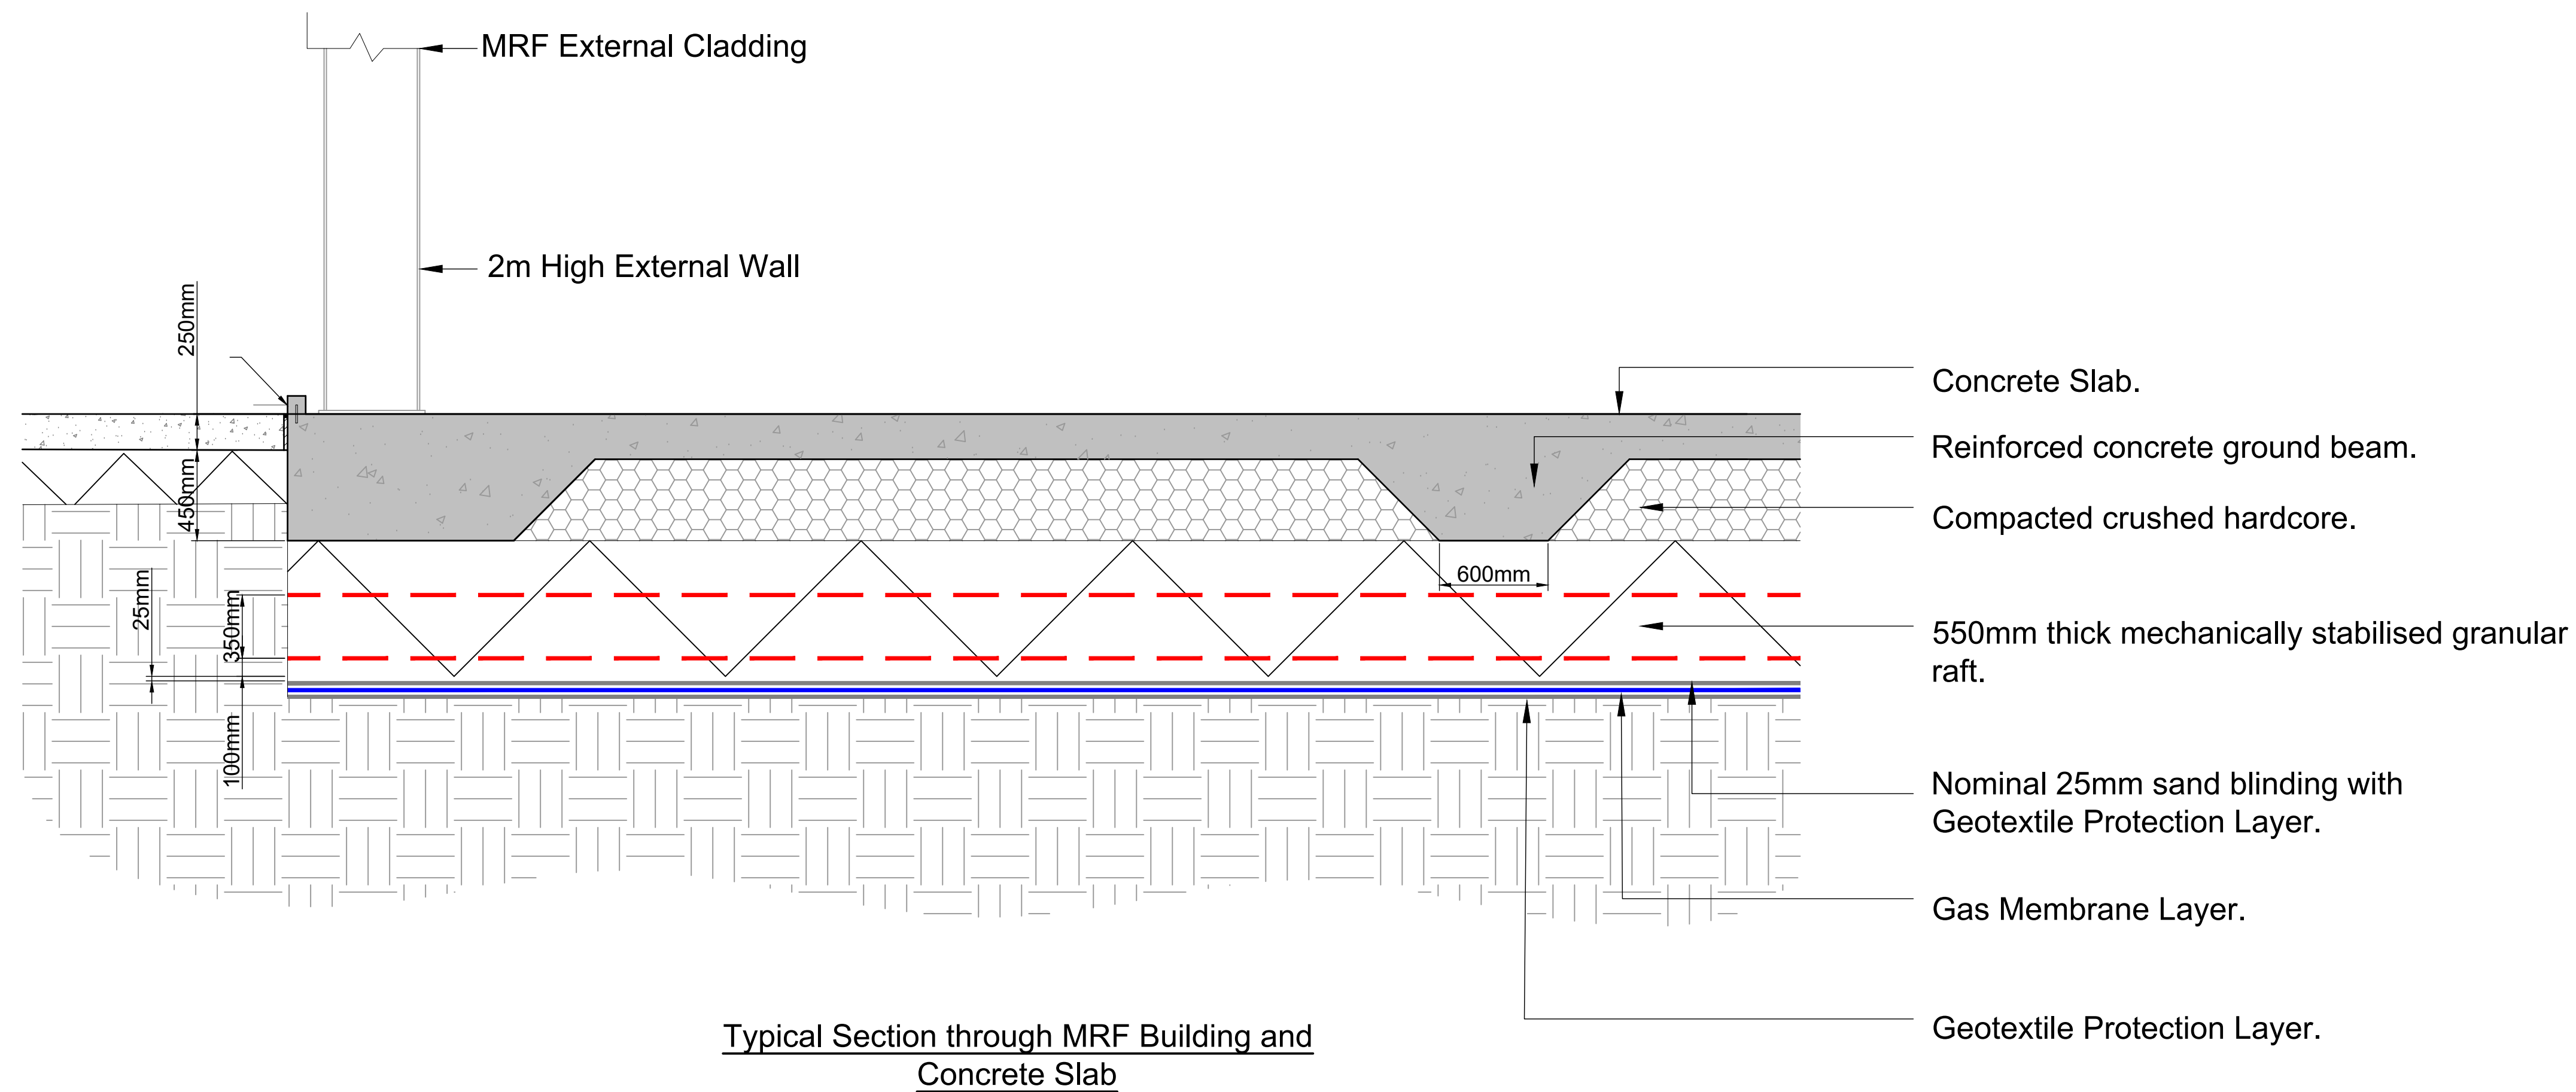

Notes

1.

All dimensions in millimeters.

2.

Do not scale from this drawing.

3.

Any anomalies on this drawing should be brought to the attention of Egniol Consulting Ltd.

A	Issued as Final	LE	GR	GR	20.05.24
Rev	Modification	By	Chk	App	Date



Egniol Consulting Limited
Unit 7, Llys Onnen, Ffordd y Llyn
Parc Menai, Bangor,
LL57 4DF
Telephone: 01248 355996
Email: info@egniol.com

Valencia Waste Management Ltd

Pilsworth Landfill Site

Concrete Slab Construction Detail

Drawn by	Checked by	Approved by
LE	GOJR	PD
Date	Date	Date
12.07.2023	12.07.2023	07.10.2024
Status	Final	Scale @ A1
		1:40
Drawing Number		Revision
ECL.9595.D01.006		A