

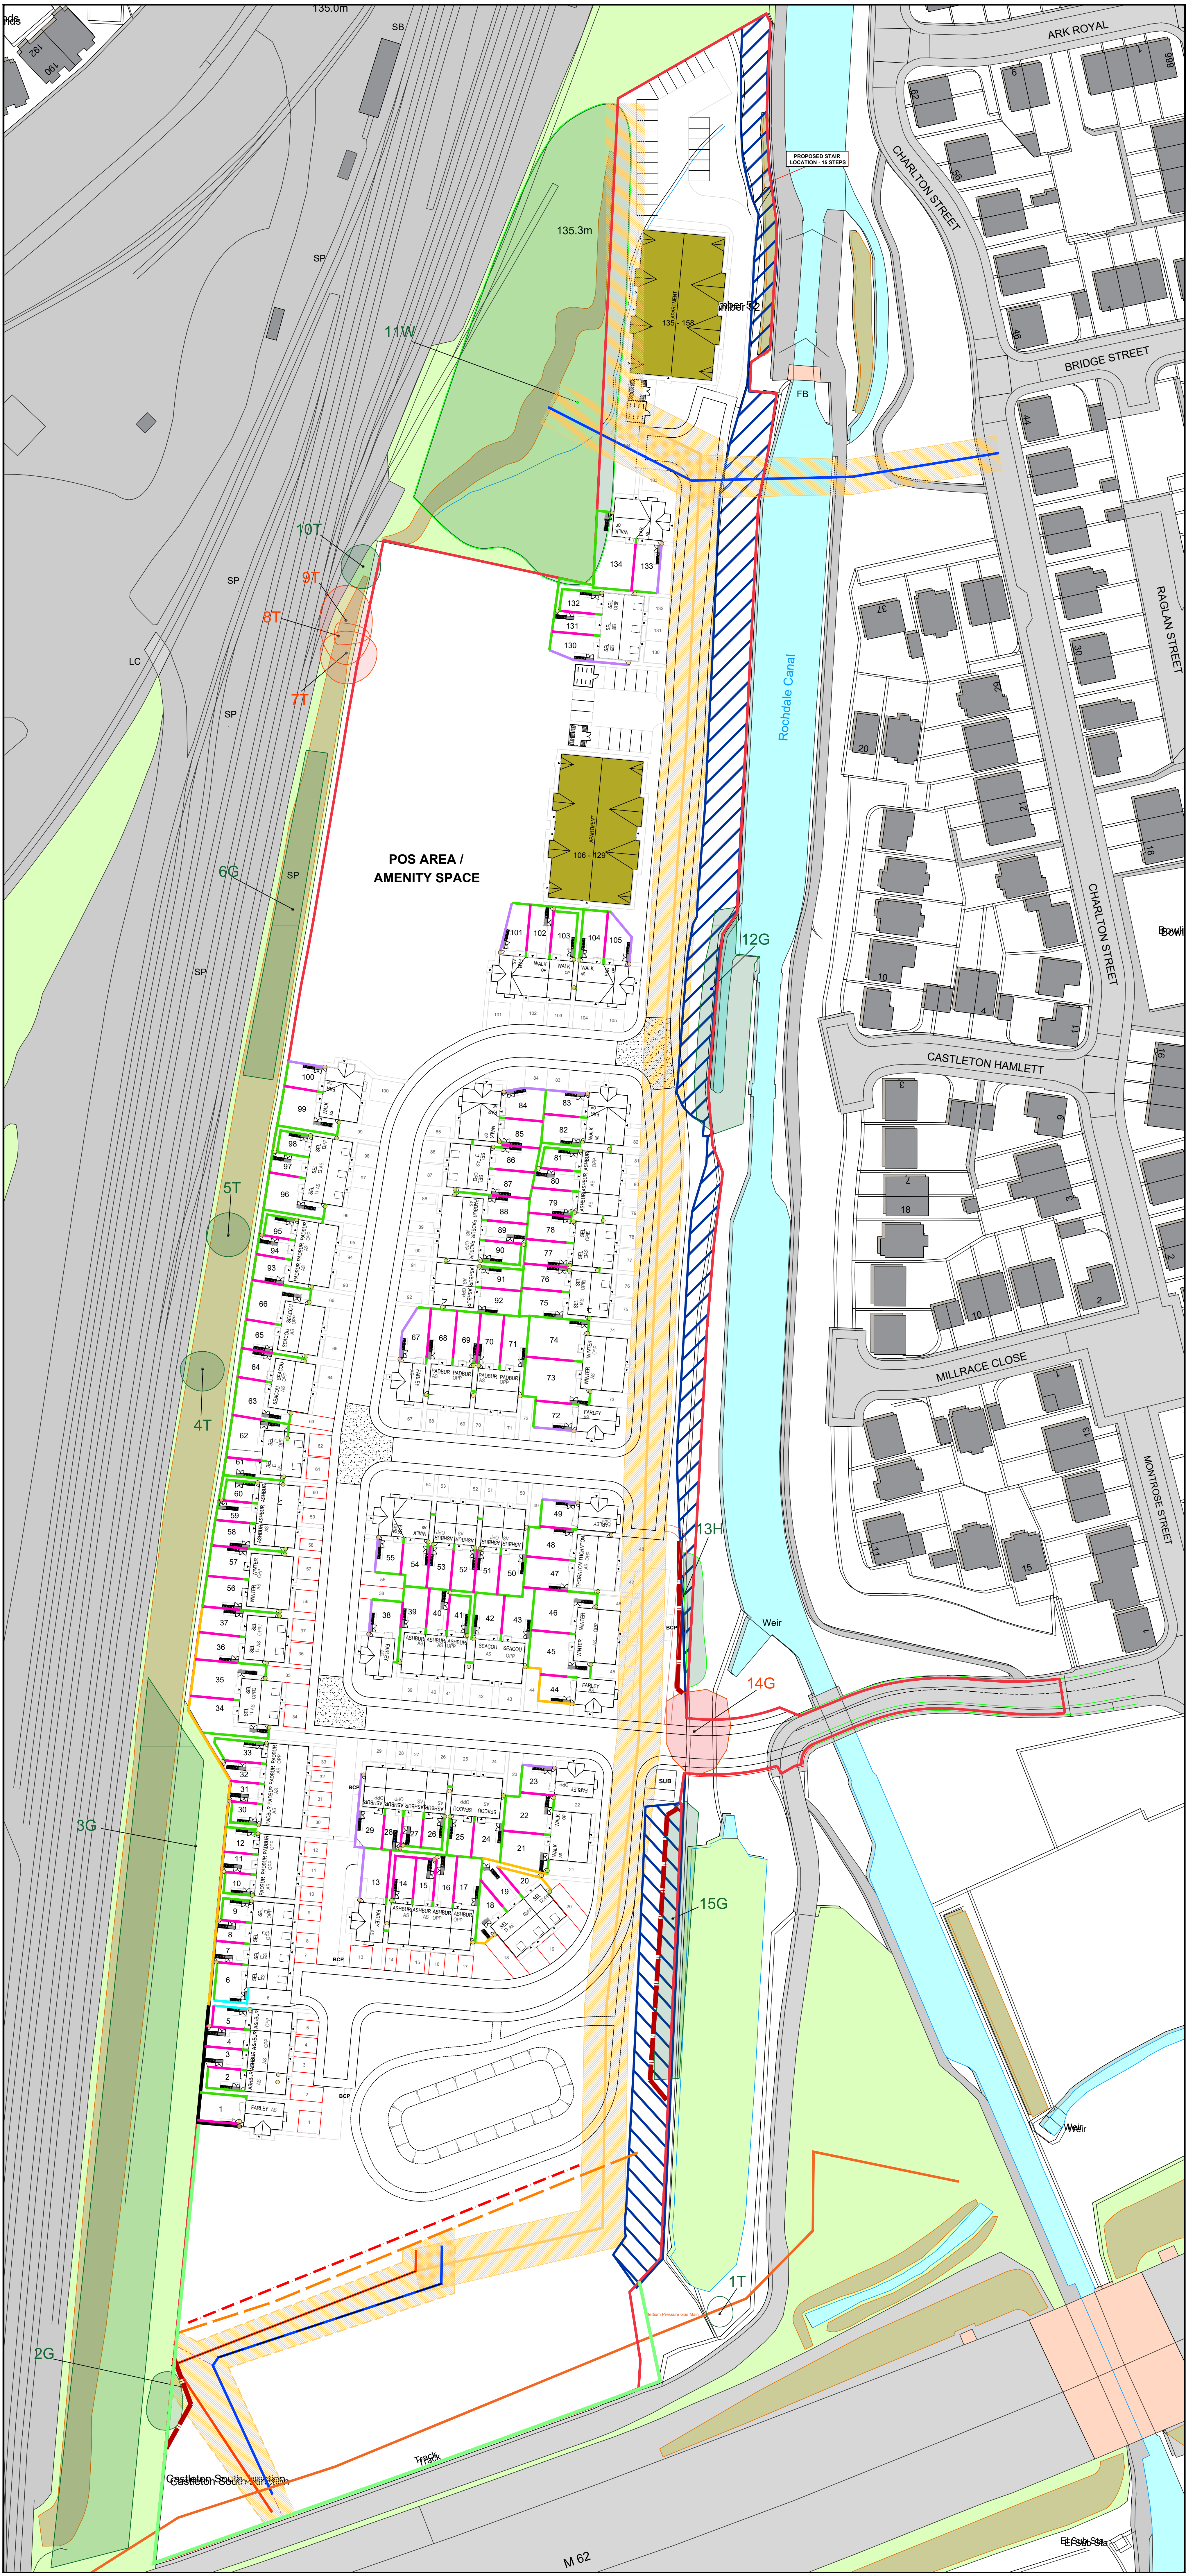


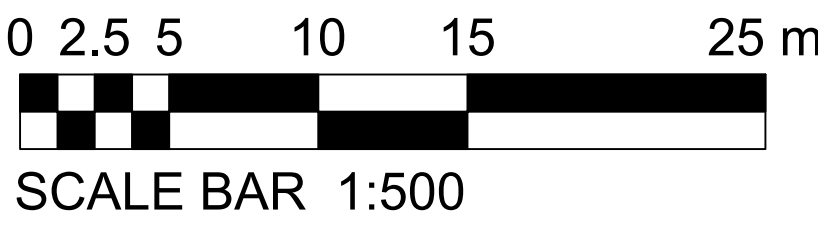

Key

- 1800mm Close Board Fence (detail SD5013)
- 1500mm Close Board Fence (detail SD5013)
- Acoustic 2500mm fence (as per e3p report 51-156-R1-7)
- Acoustic 2400mm fence (as per e3p report 51-156-R1-7)
- Acoustic 3500mm fence (as per e3p report 51-156-R1-7)
- 5000m High Barrier (Bund/Fence) (as per e3p report 51-156-R1-7)
- 1800mm Screen boundary Fence
- 1200mm Post and Wire fence
- Gate (detail SD5013)

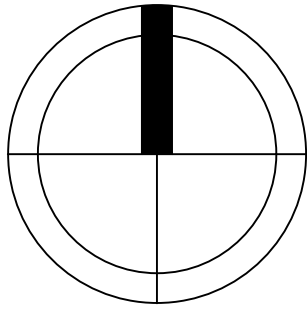

REV		24/3/25	LS	UPDATED WITH LATEST LAYOUT		ARCH	ENG				
REV	DATE	DRAWN	DESCRIPTION			CHECK	CHECK				
TITLE											
BOUNDARY TREATMENT LAYOUT											
				M.C.I. Developments Ltd. 15 Beecham Court, Smithy Brook Road, Wigan, WN3 6PR t: 09448871467 f: 08448871468 web: www.mcidevelopments.com email: admin@mcidevelopments.com							
PROJECT											
TRUB FARM, ROCHDALE											
DRN BY		IG	SCALE	JOB REF	DRAWING NUMBER	REV					
DATE		28.03.24	1:500 @ A0	000	MCI-100-DR-A-502	B					