

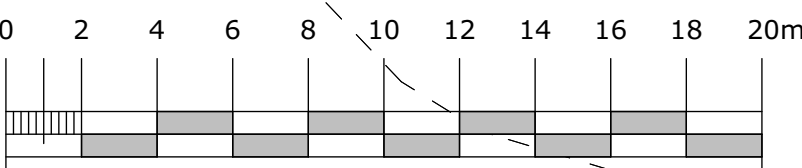



proposed boundary fence and access layout 1:200

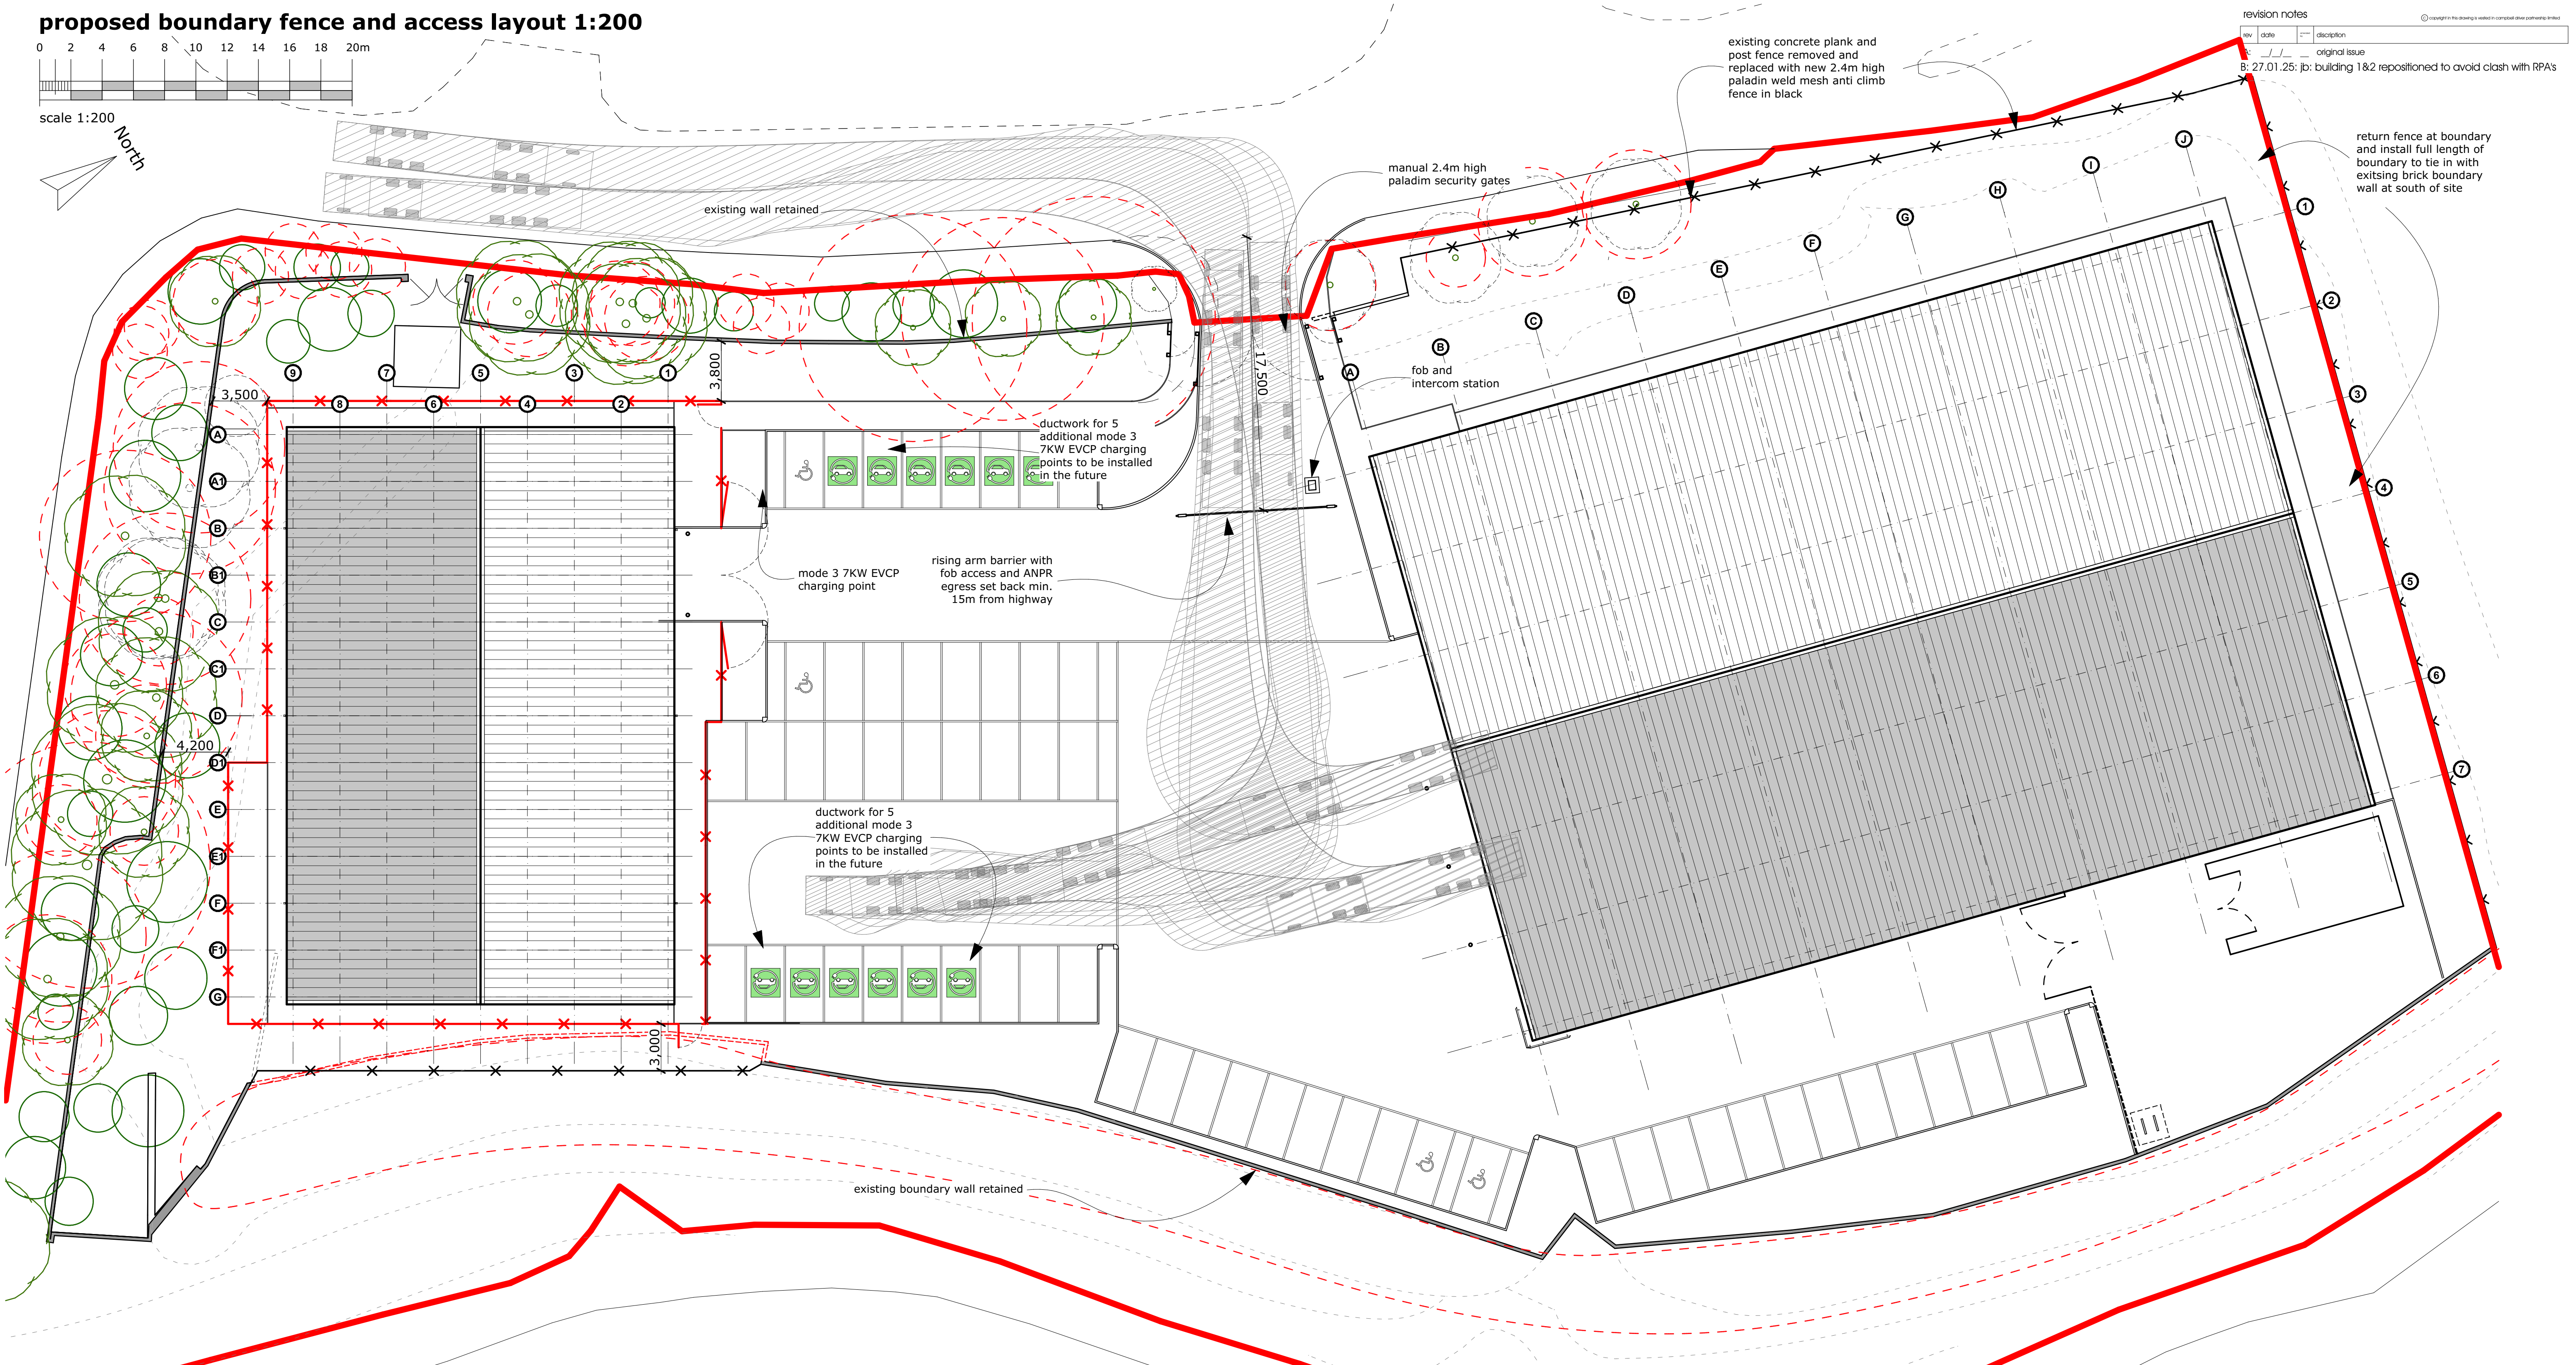

scale 1:200

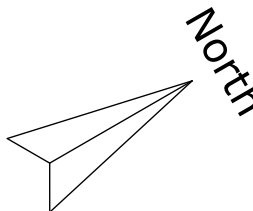

revision notes			
rev	date	disc	description
B	27.01.25	jb	building 1&2 repositioned to avoid clash with RPA's

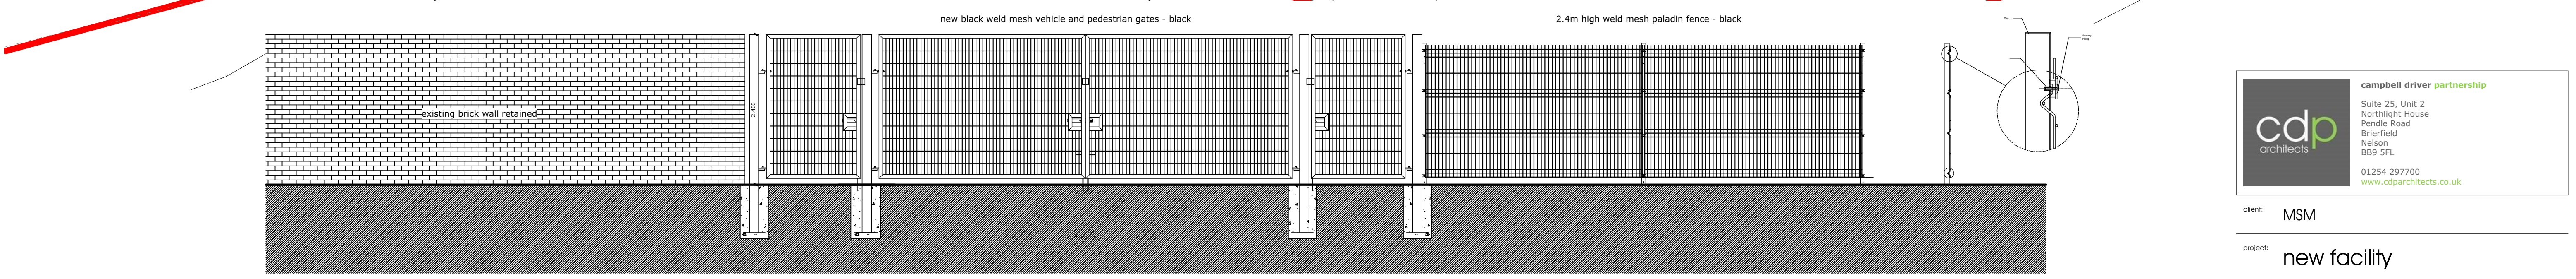

indicative elevation of boundary fence and access gates 1:50



campbell driver partnership

Suite 25, Unit 2
Northlight House
Pendle Road
Brierfield
Nelson
BB9 5PL

01254 297700
www.cdparchitects.co.uk

client:	MSM		
project:	new facility Hanson Close Middleton		
sheet:	site access and boundary treatments		
drawing no:	22.135_01_010	sheet:	B
scale:	@ A1		
date:			
drawn by:			