


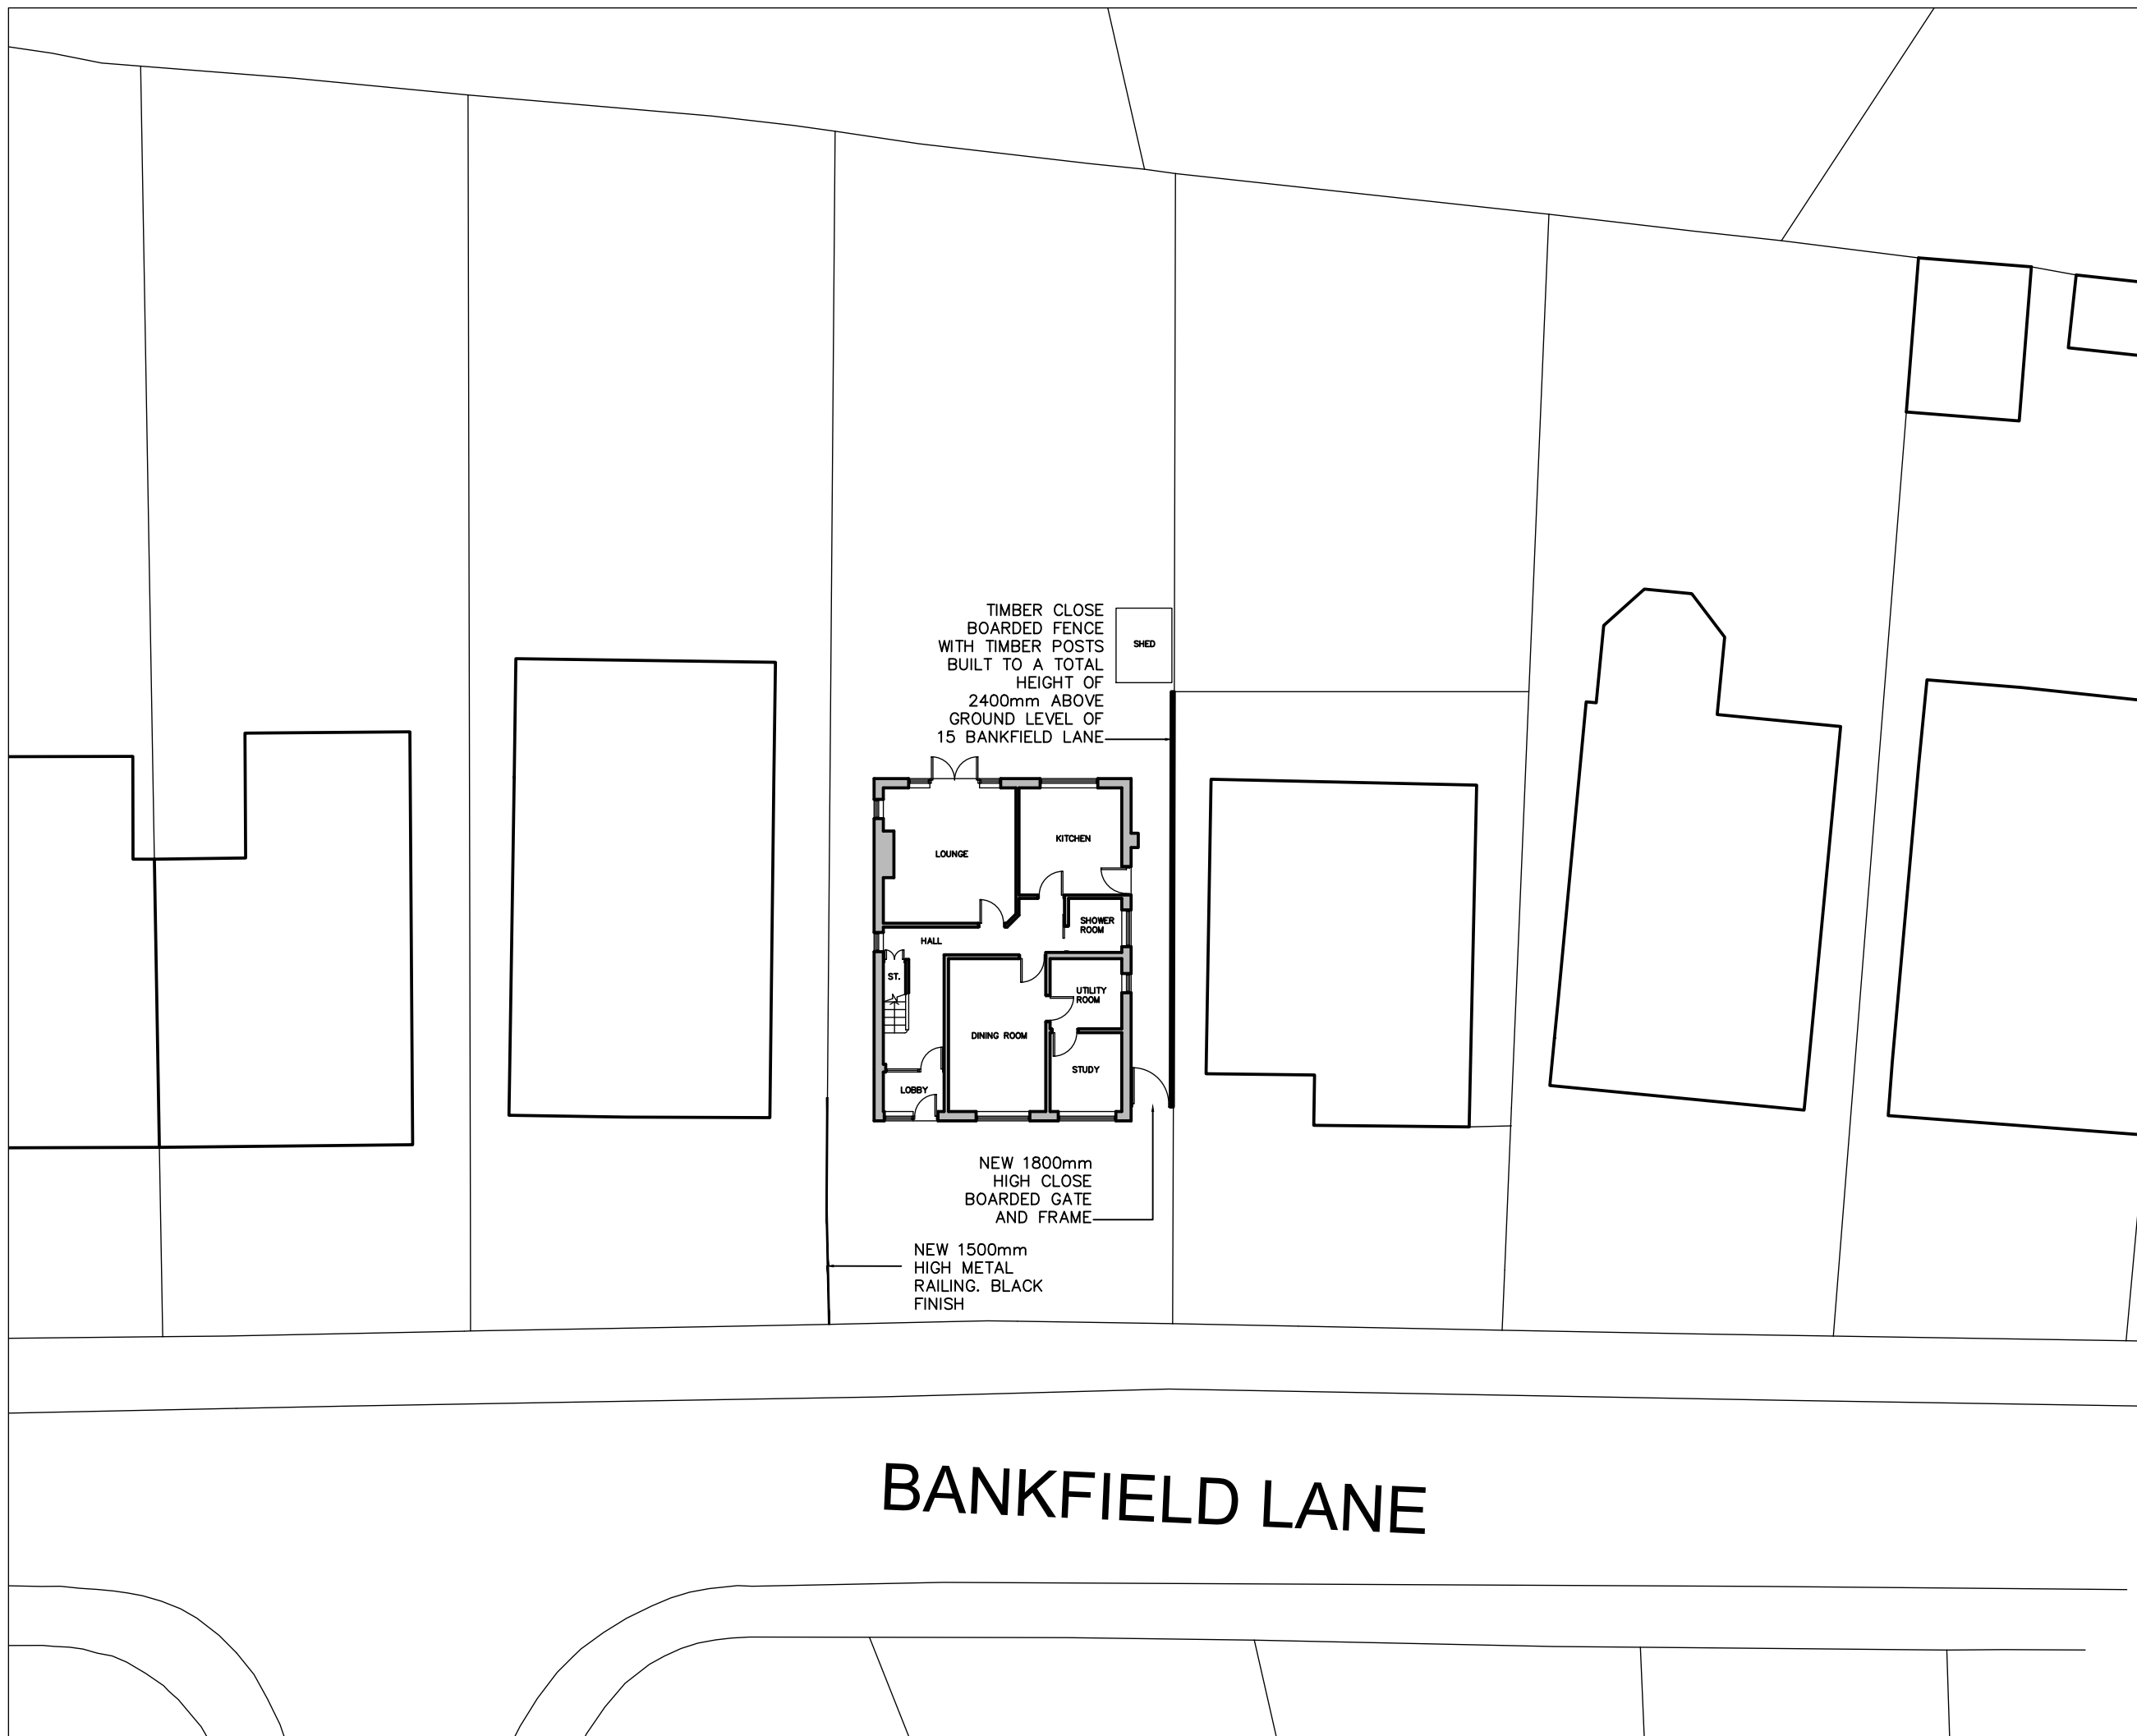

FAST
ARCHITECTURE

NOTES		
●	ALL DIMENSIONS TO BE CHECKED ON SITE	
●	NO DIMENSIONS TO BE SCALED FROM THIS DRAWING UNLESS OTHERWISE STATED	
B	06.01.25	FENCE REVISED AS METAL RAILING
A	02.12.24	NEW BOUNDARY FENCE TO No. 13
REVISION DATE		