




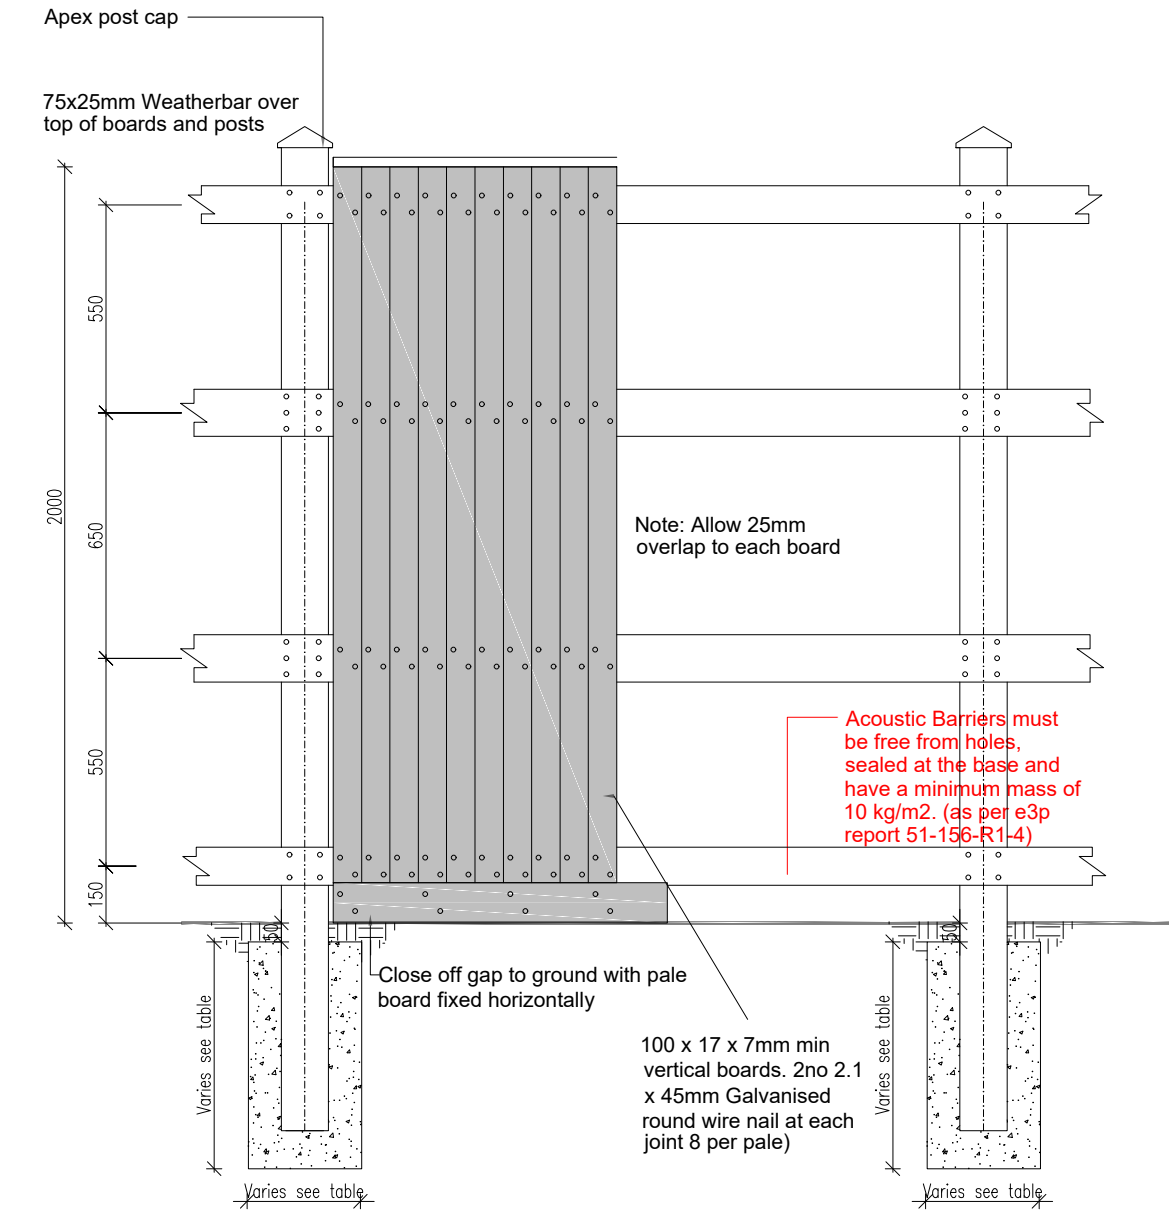

Acoustic Fence 2000-2800mm

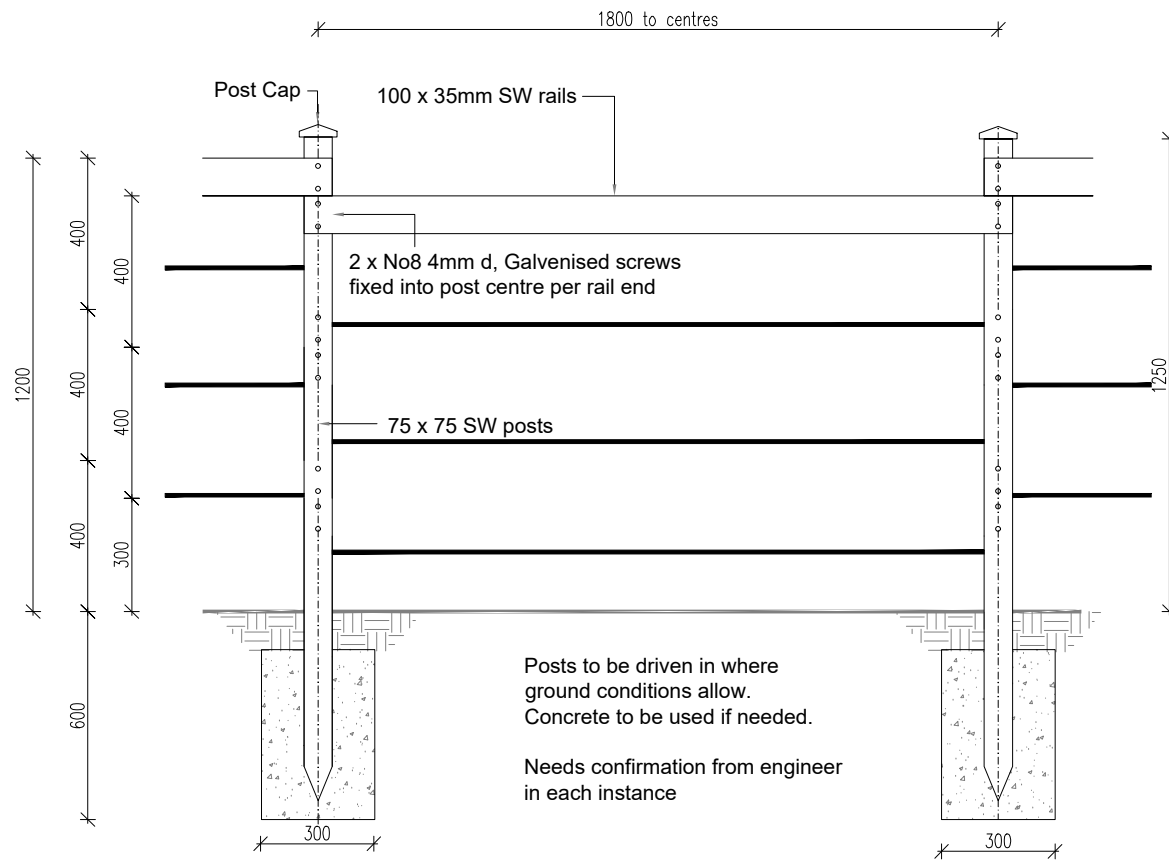


1200mm Post and Wire Fence

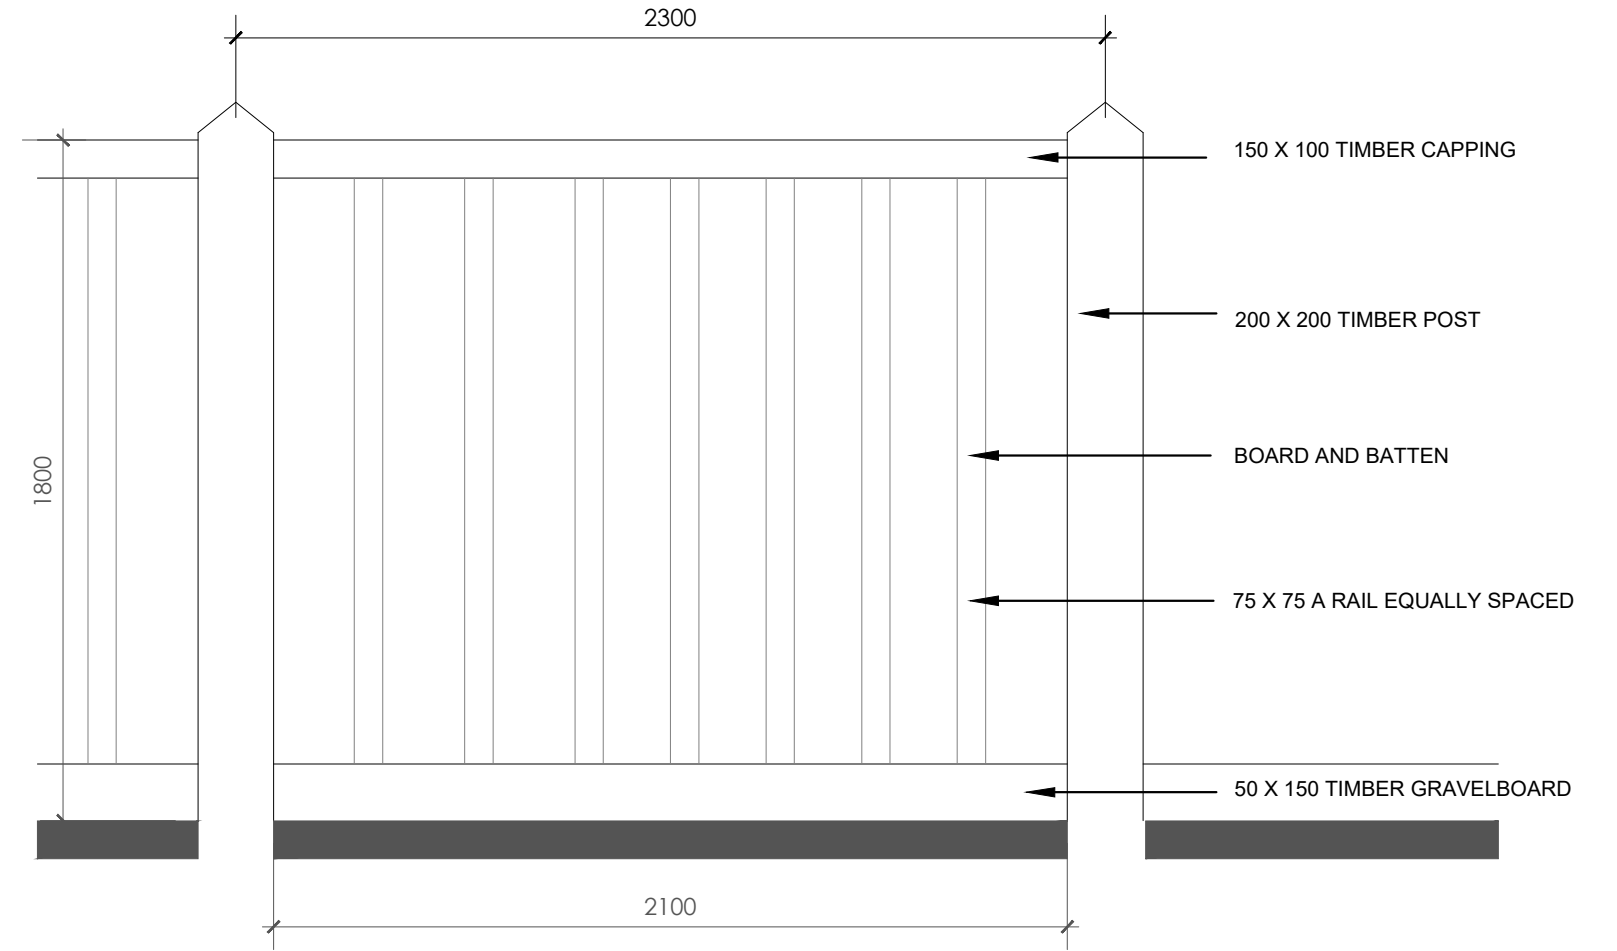


1800mm Screen Boundary Fence




NOTE: Acoustic Barriers must be free from holes, sealed at the base and have a minimum mass of 10 kg/m2. (as per e3p report 51-156-R1-4)

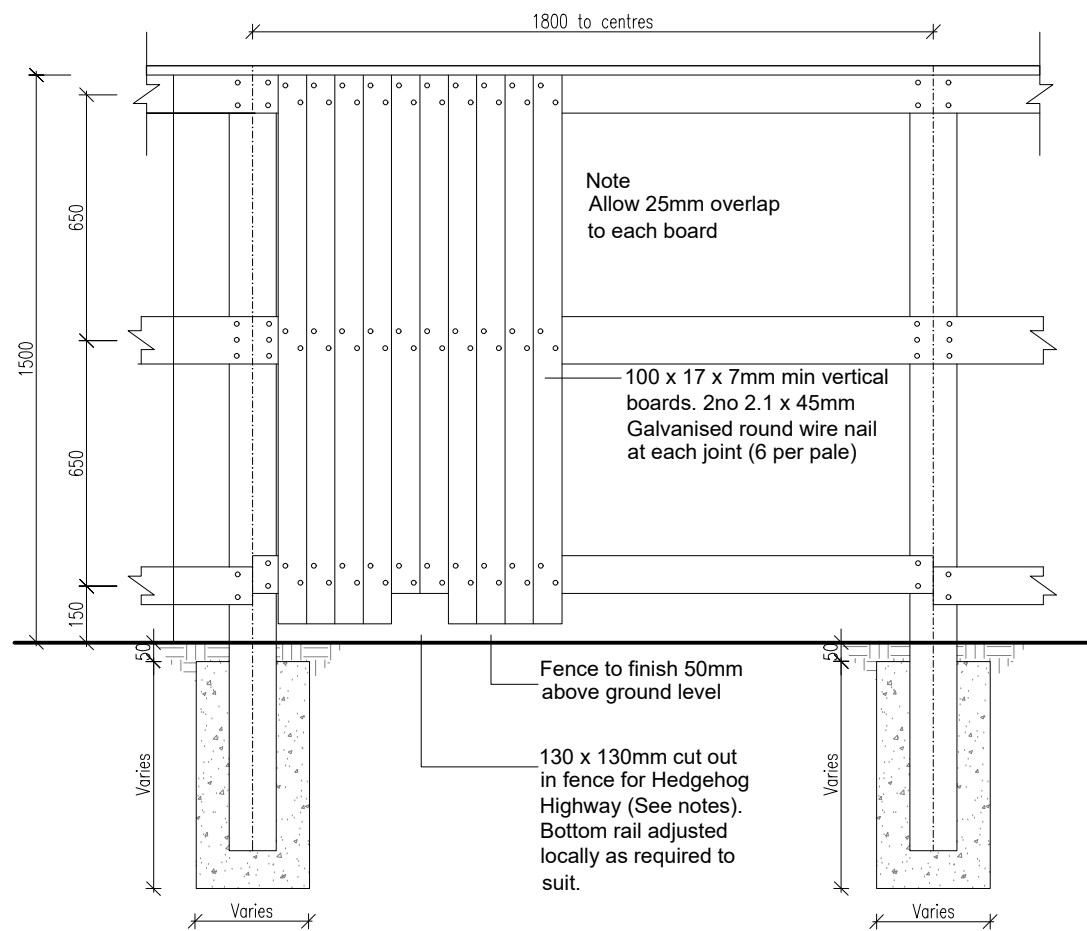

1.5m Fence

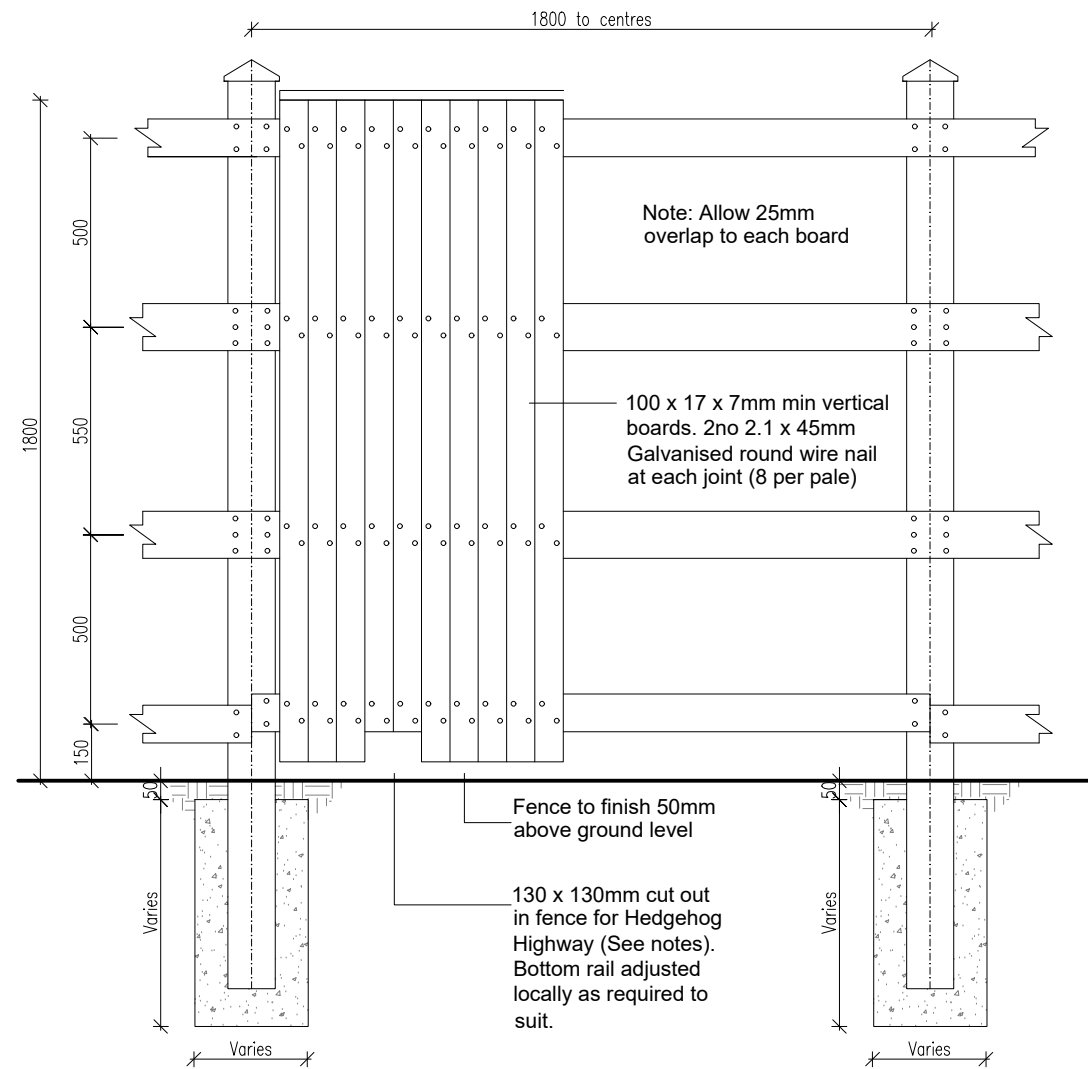

1.8m Fence

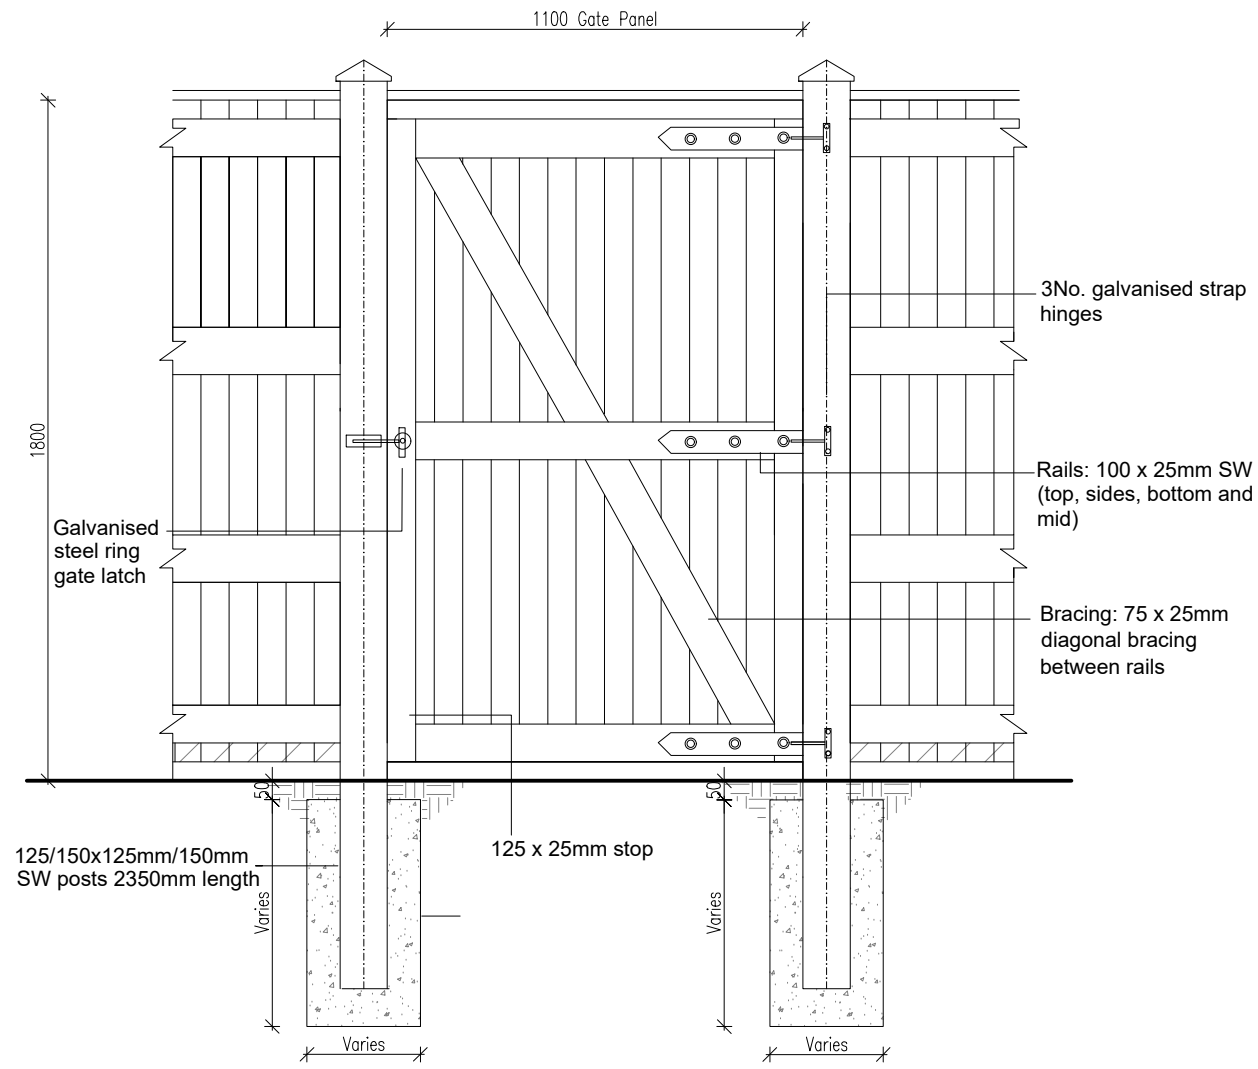

1.8m Gate



REV	DATE	DRAWN	DESCRIPTION	ARCH CHECK	ENG CHECK
TITLE					
BOUNDARY TREATMENT DETAILS SHEET 1 OF 2					
			M.C.I. Developments Ltd. 15 Beecham Court, Smithy Brook Road, Wigan, WN3 6PR tel: 08448871467 fax: 08448871468 web: www.mcidevelopments.com email: admin@mcidevelopments.com		
PROJECT					
TRUB FARM, ROCHDALE					
DRN BY	IG	SCALE	JOB REF	DRAWING NUMBER	REV
DATE	11.09.24	1:20 @ A2	101	MCI-101-DR-A-504	-