



SECTION A-A

Plot 129
131.50
CANAL FRONTAGE

Apartments
Plots 106 - 129
131.20
CANAL FRONTAGE

Plots 130-132
131.20
CANAL FRONTAGE



SECTION B-B

Plots 61-62
130.75
FEATURE PLOTS


Plots 63-64
130.80
CORE

Plots 65-66
130.85
CORE

Plots 93-95
130.90
CORE

Plots 96-98
130.95
CORE

Plots 99-100
130.95
FEATURE PLOTS

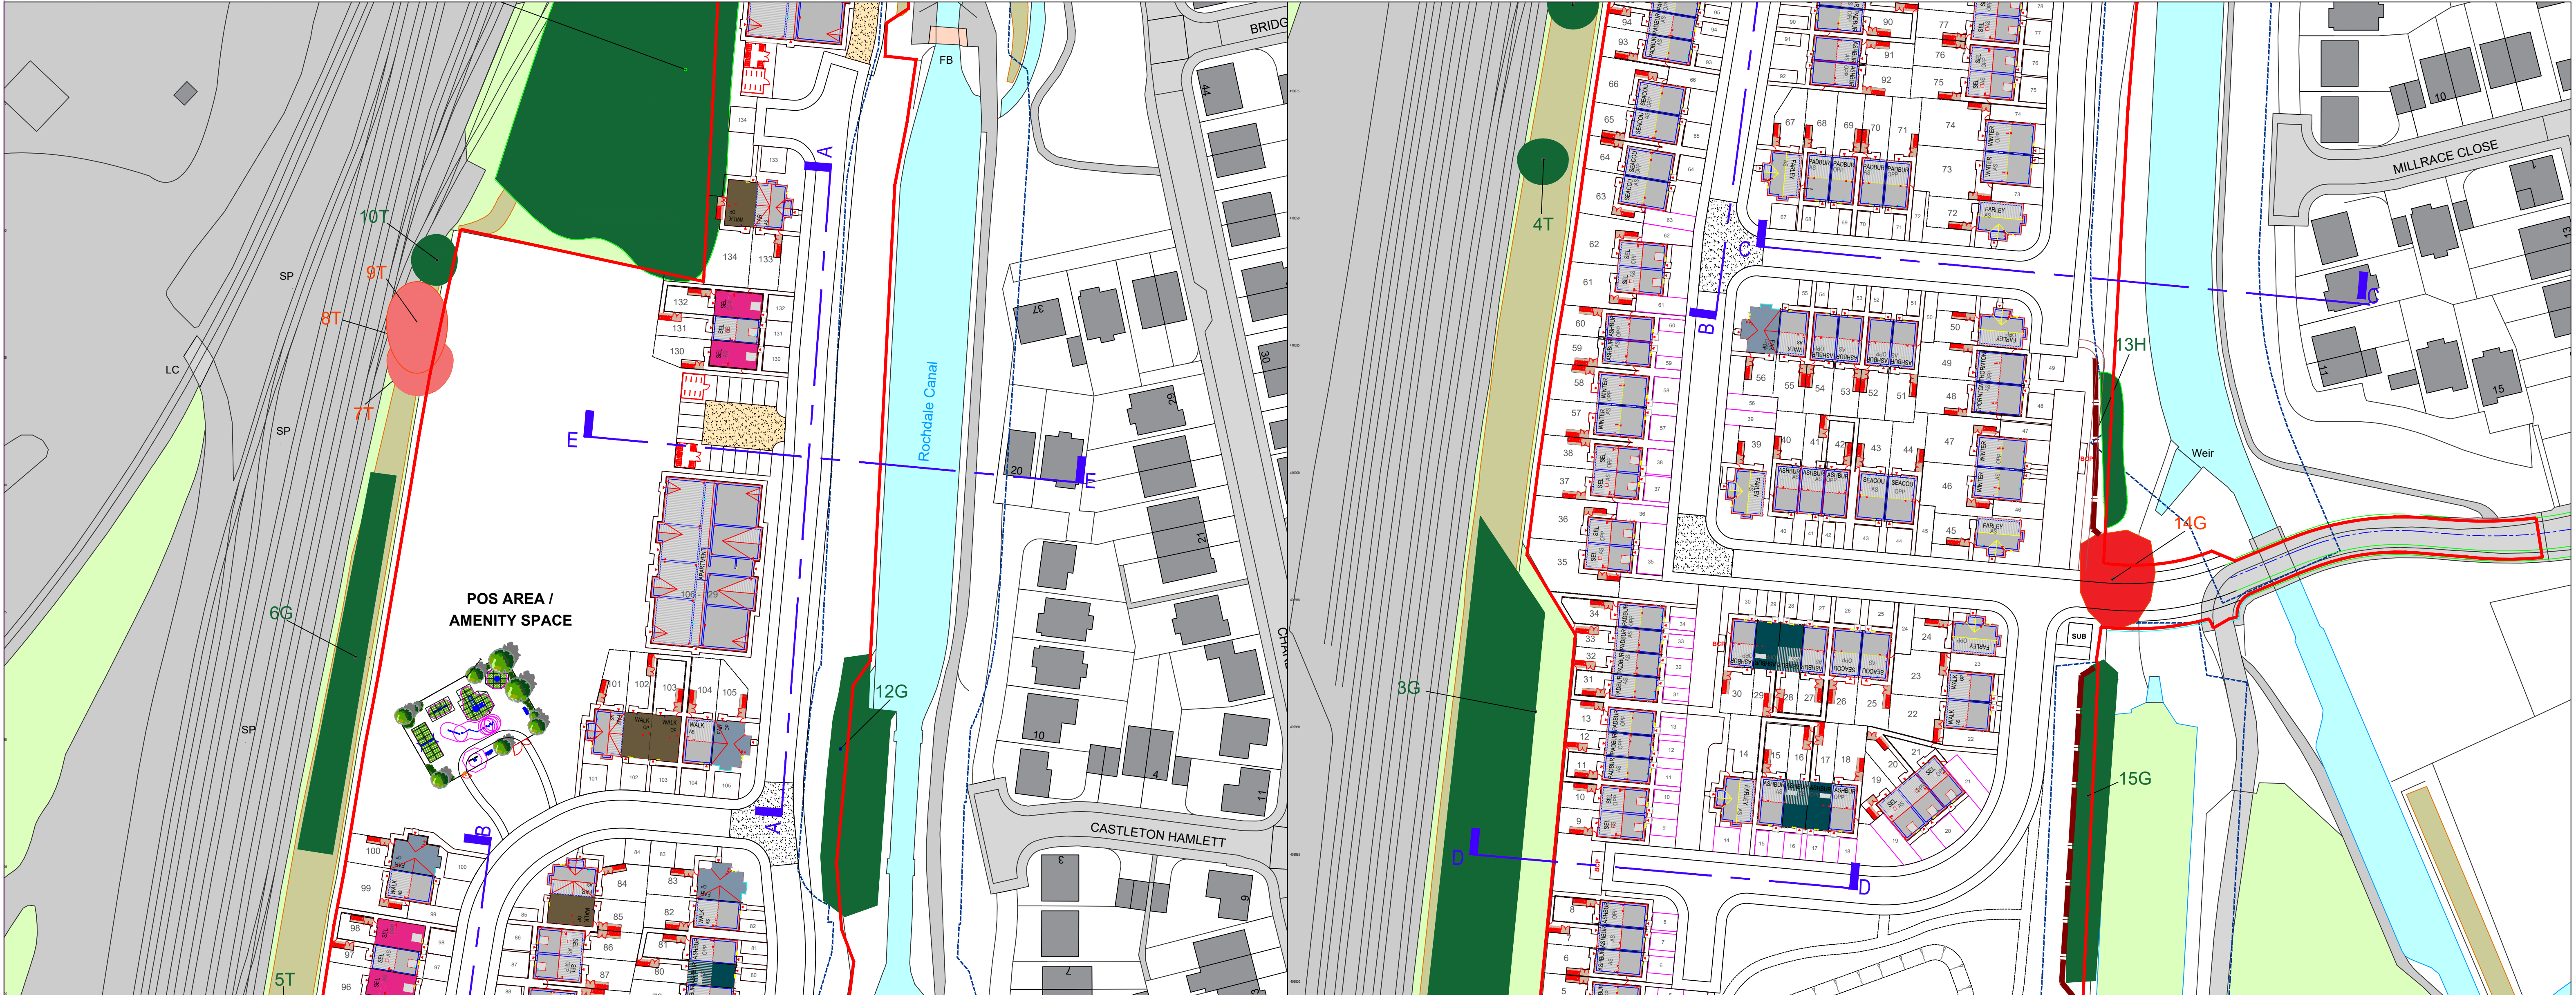

D	17.3.25	LS	APARTMENTS TO BE WAREHOUSE STYLE	-	-
C	12.3.25	LS	UPDATED TO REFLECT LATEST LAYOUT	-	-
P2	10.9.24	IG	UPDATED TO REFLECT ELEVATION TREATMENTS	-	-
P1	2.7.24	IG	UPDATED TO MATCH CURRENT ELEVATIONS	-	-
REV	DATE	DRAWN	DESCRIPTION	ARCH CHECK	ENG CHECK
TITLE					
STREET SCENES 1 OF 1					
PROJECT					
Trub Farm, Rochdale					
DRN BY	IG	SCALE	JOB REF	DRAWING NUMBER	REV
DATE	18.03.24	1:100 @ A0	100	MCI-100-DR-A-410	D



A KEEPMOAT HOMES COMPANY

M.C.I. Developments Ltd.
15 Beecham Court,
Smithy Brook Road,
Wigan, WN3 6PR
tel: 08448871467
fax: 08448871468
web: www.mcidevelopments.com
email: admin@mcidevelopments.com