


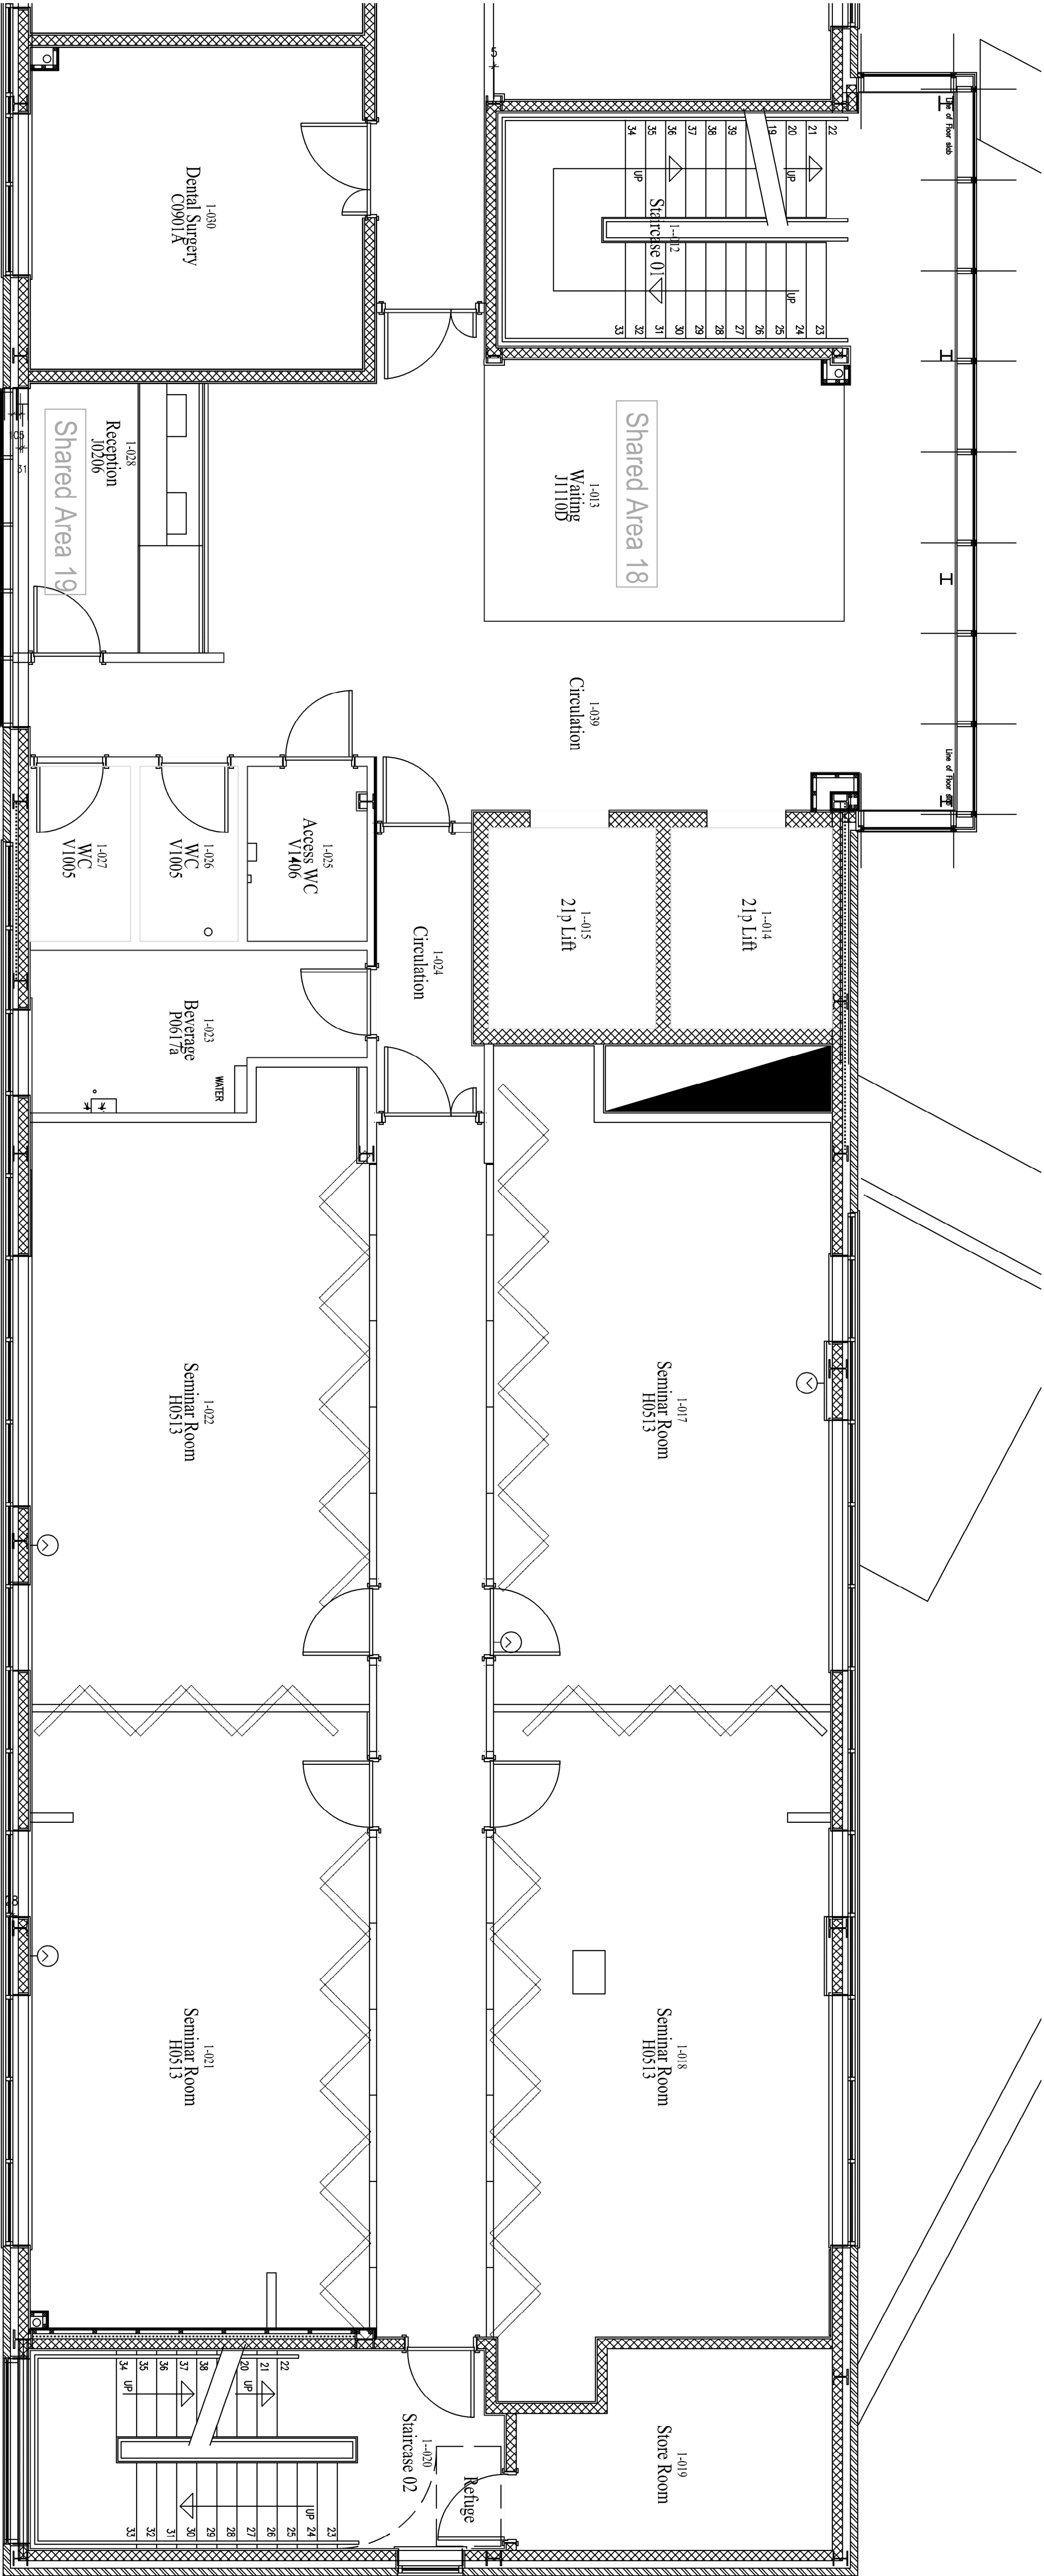

Figured dimensions to be used. Do not scale from drawing

Rev	Revision	By	Chk	Date



HIGHWAYS, PROPERTY & STRATEGIC HOUSING
Number One Synchside
Rochdale OL8 1WJ
www.rochdale.gov.uk
0161 951 8474

SCHOOLS SERVICES

**REDWOOD SEN SCHOOL
PHOENIX CENTRE - FIRST FLOOR**

**EXISTING PLAN
PART FIRST FLOOR**

Drawn by	Scale	Proposed of use	Scale
RW	1:50 @ A1	Feasibility	1:50 @ A1
Checked by	Date	Project No.	2005256
Approved by	Date	Drawing No.	01