
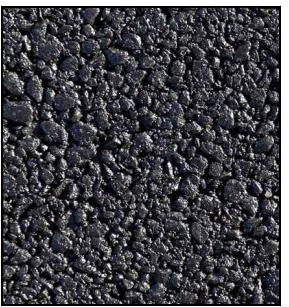


	AVENUE	STREET	SHARED DRIVES	SHARED SURFACE / MEWS	TEGULA SETTS	RUMBLE STRIP	2m - FOOTPATH
ROAD WIDTH	min 6.75m	min 5.5m	min 4.5m				
PROPOSED ROAD SURFACE							
	Bitmac or similar	Bitmac or similar	Bitmac or similar	Bitmac or similar	TEGULA SETTS (TRADITIONAL) OR NATURAL	Red pavers flush rumble strip / Red paver ramp (red multi clay)	Breedon Gravel

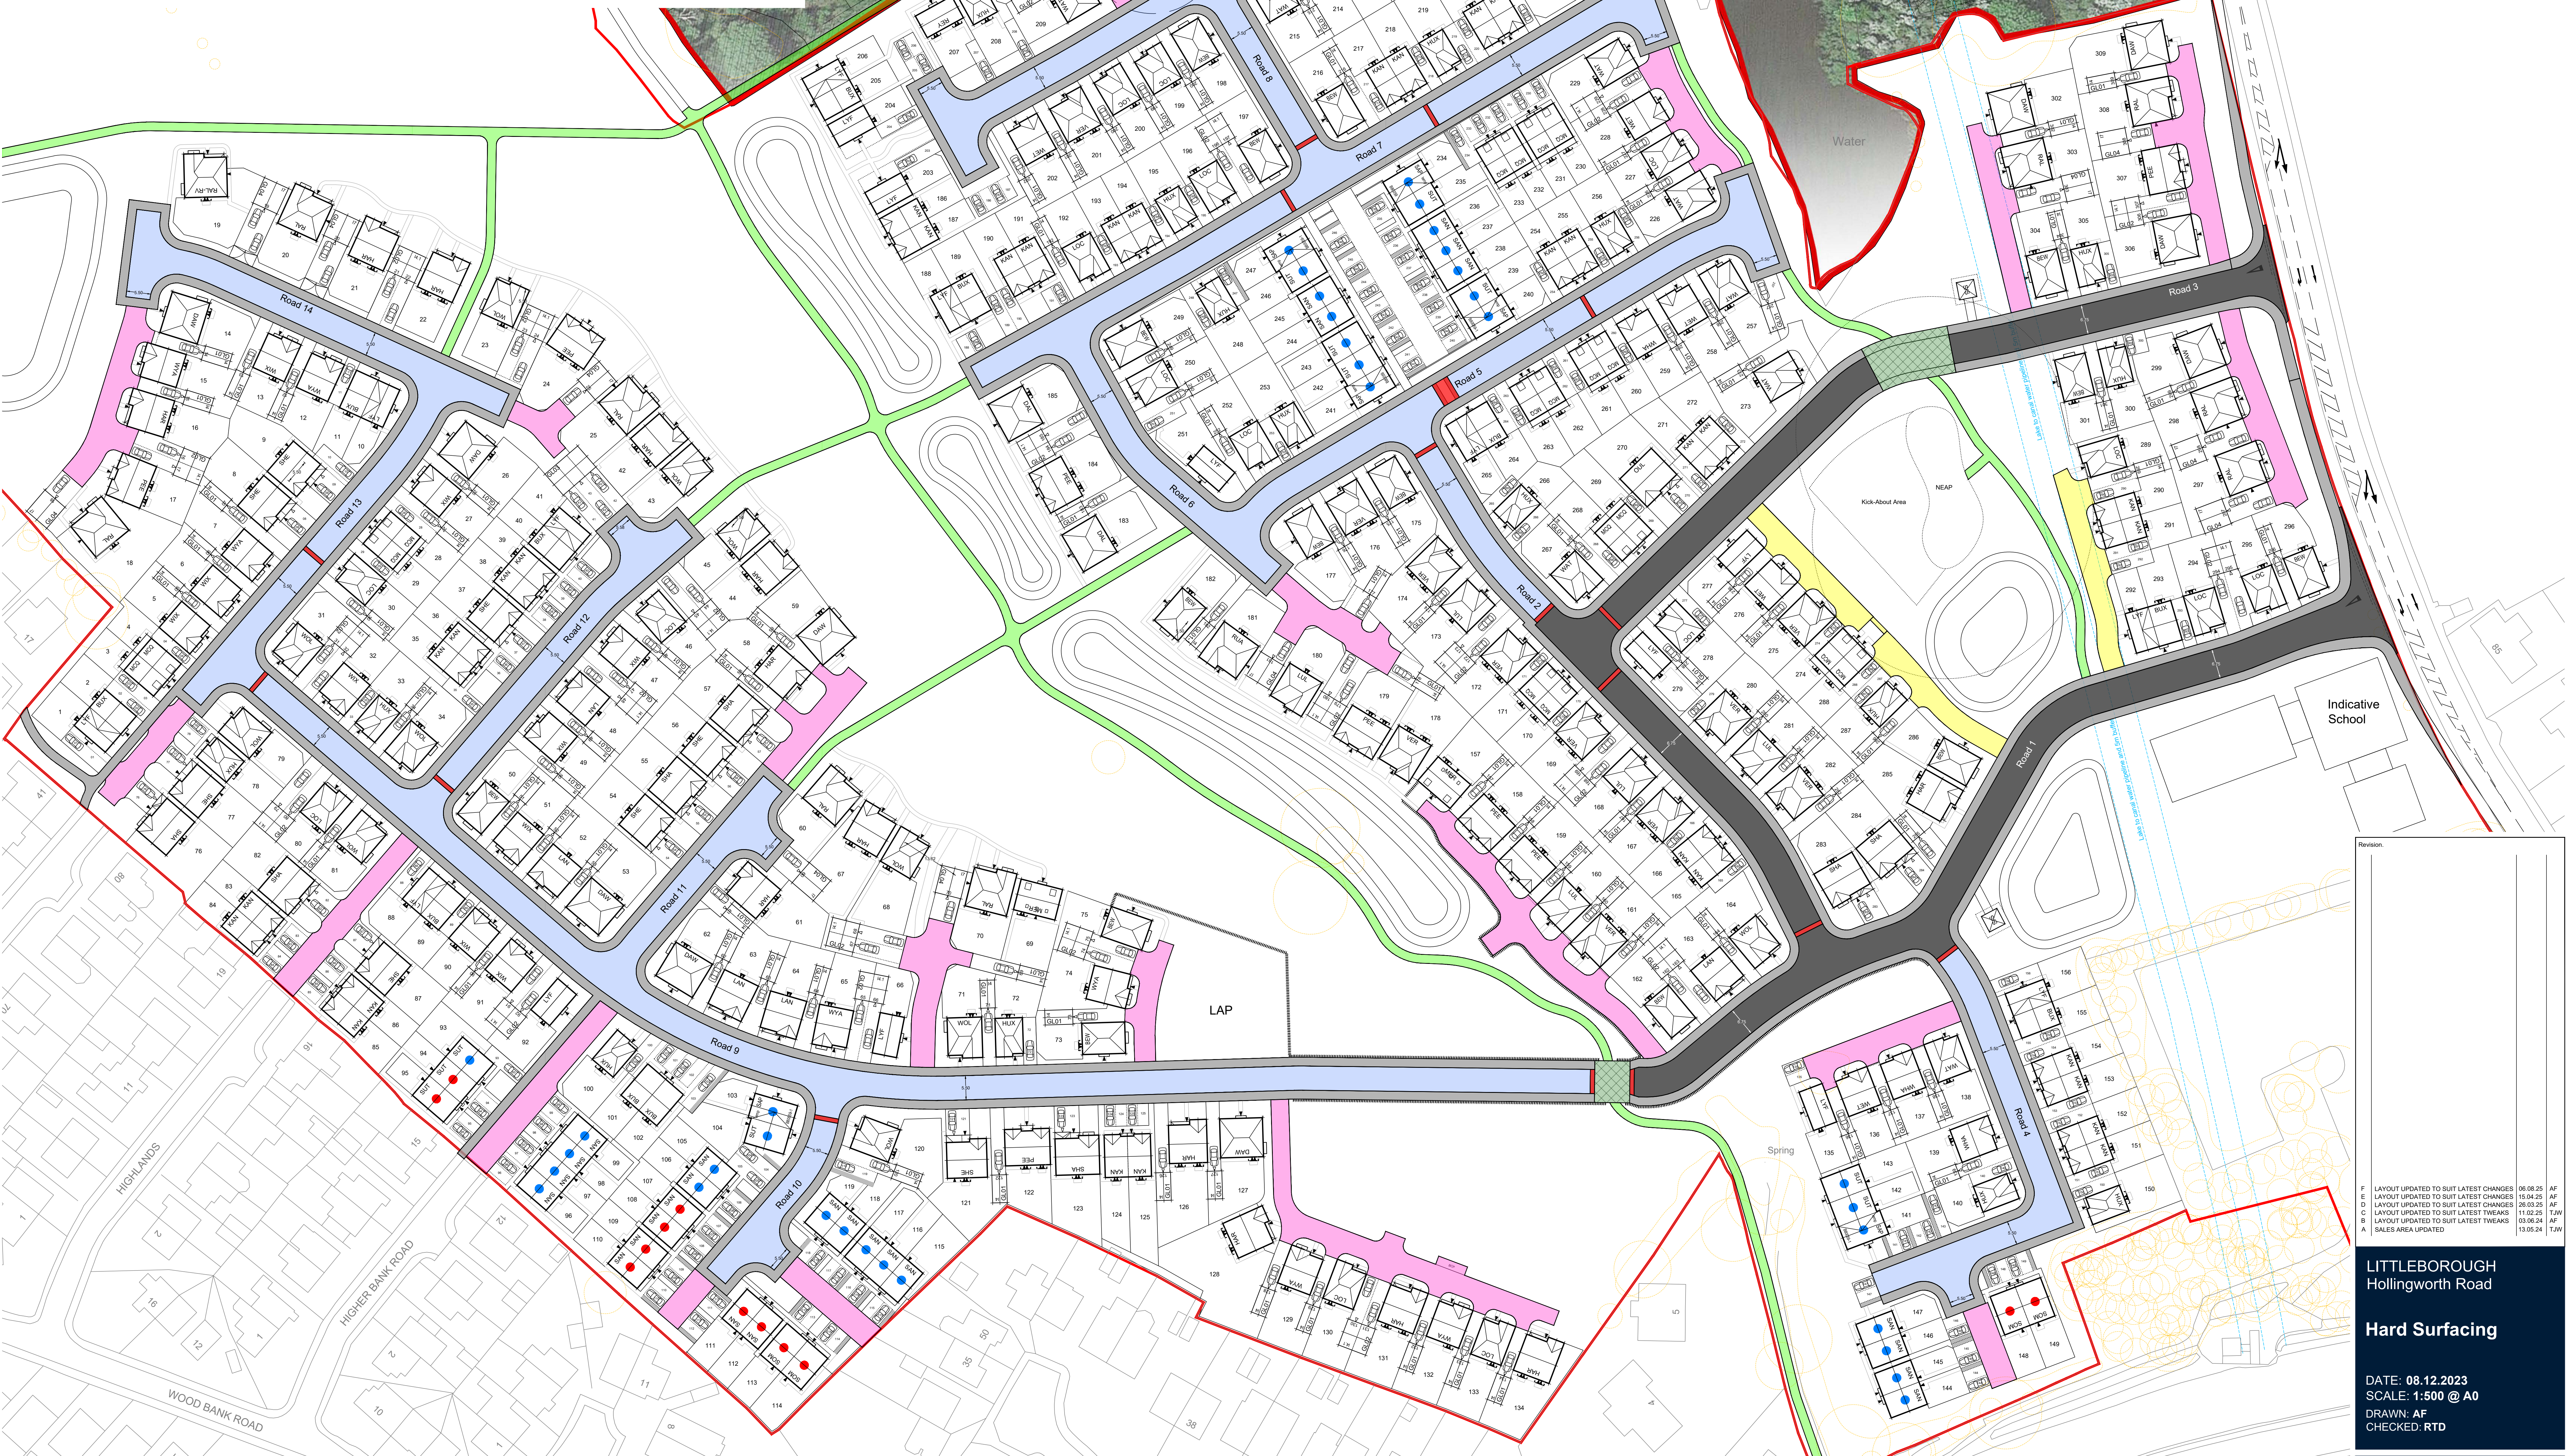

Hollingworth Rd, Littleborough

J S BLOOR (SERVICES) LIMITED
BLOOR ROAD, BROADBURN, BRADFORD, WEST YORKSHIRE, BD9 4JF
TELEPHONE 01924 275700 FACSIMILE 01924 275706
E-MAIL: SALES@BLOORHOMES.CO.UK
THIS DRAWING AND THE BUILDING WORKS IDENTIFIED ARE THE COPYRIGHT OF J S BLOOR (SERVICES) LIMITED AND MAY NOT BE REPRODUCED OR AMENDED WITHOUT THE WRITTEN PERMISSION. NO LIABILITY WILL BE ACCEPTED FOR AMENDMENTS MADE BY OTHER PERSONS.
DO NOT SCALE THIS DRAWING. USE FIGURED DIMENSIONS ONLY. IF IN DOUBT ASK.
THIS DRAWING IS TO BE READ IN CONJUNCTION WITH SEPARATE GROUP 1 SITE SPECIFIC CONSTRUCTION NOTES AND MATERIALS SPECIFICATION.

Revision		
F	LAYOUT UPDATED TO SUIT LATEST CHANGES	06.08.25 AF
E	LAYOUT UPDATED TO SUIT LATEST CHANGES	15.04.25 AF
D	LAYOUT UPDATED TO SUIT LATEST CHANGES	26.03.25 AF
C	LAYOUT UPDATED TO SUIT LATEST TWEAKS	11.02.25 TJW
B	LAYOUT UPDATED TO SUIT LATEST TWEAKS	03.08.24 AF
A	SALES AREA UPDATED	10.05.24 TJW

LITTLEBOROUGH
Hollingworth Road

Hard Surfacing

DATE: 08.12.2023
SCALE: 1:500 @ A0
DRAWN: AF
CHECKED: RTD

BLOOR HOMES

Drawing No. NW111-PD-1014 F