


Only figured dimensions should be used.

Scaled dimensions should be checked with the Architect.

This drawing together with the design, is the property and copyright of the Architect and must not be reproduced without written permission

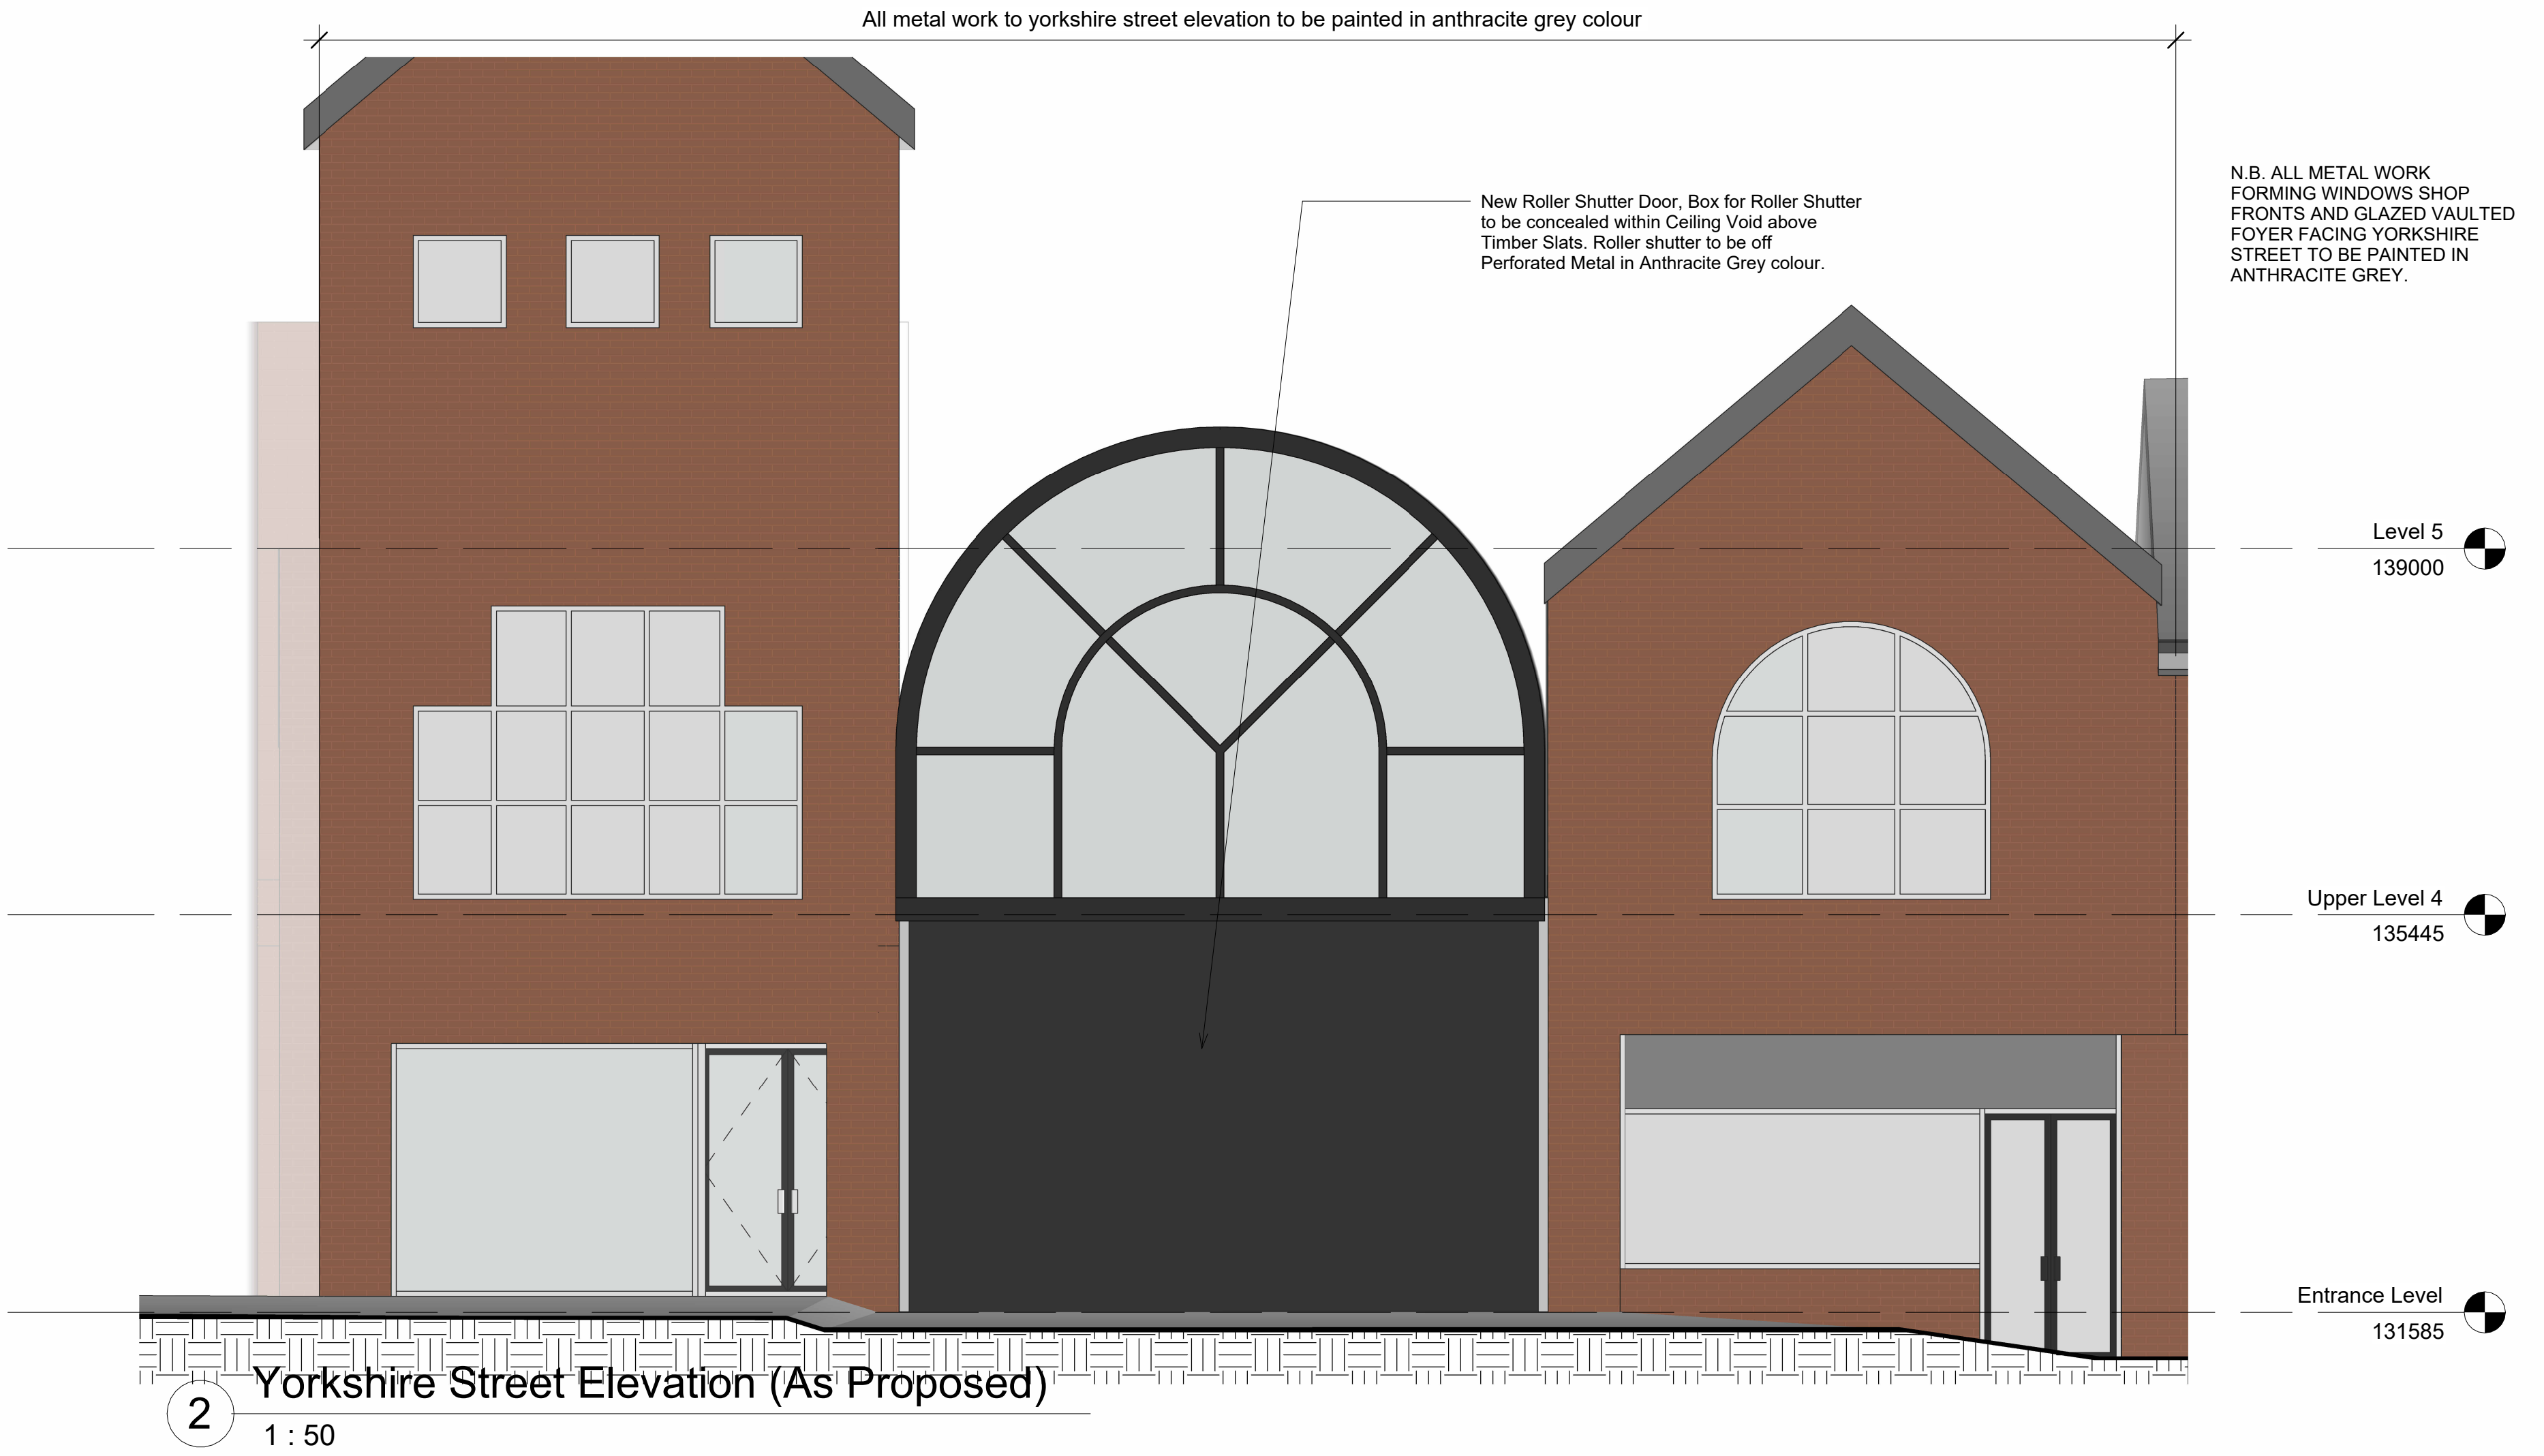

P2	Elevation updated to show all metal work painted in Grey.	JA	18/12/24
P1	First Issue.	JA	11/09/24
Rev No.	Description	Drawn	Date
DO NOT SCALE OFF THIS DRAWING			
			
Client DHA Corporates			
Project Festival Mall (Former Wheatsheaf Centre), Rochdale			
Description Proposed Entrance Lobby - Yorkshire Street Elevation as Existing & Proposed			
Drawing No 2401- L3-206		Rev No P2	
Scale 1 : 50 @ A1	Date Drawn 21/05/24	Drawn By JA	Authorised By JA
Purpose of Issue Planning ☐ Building Regs ☐ Tender ☐ Construction ☒ Comment ☐ Info ☐			