



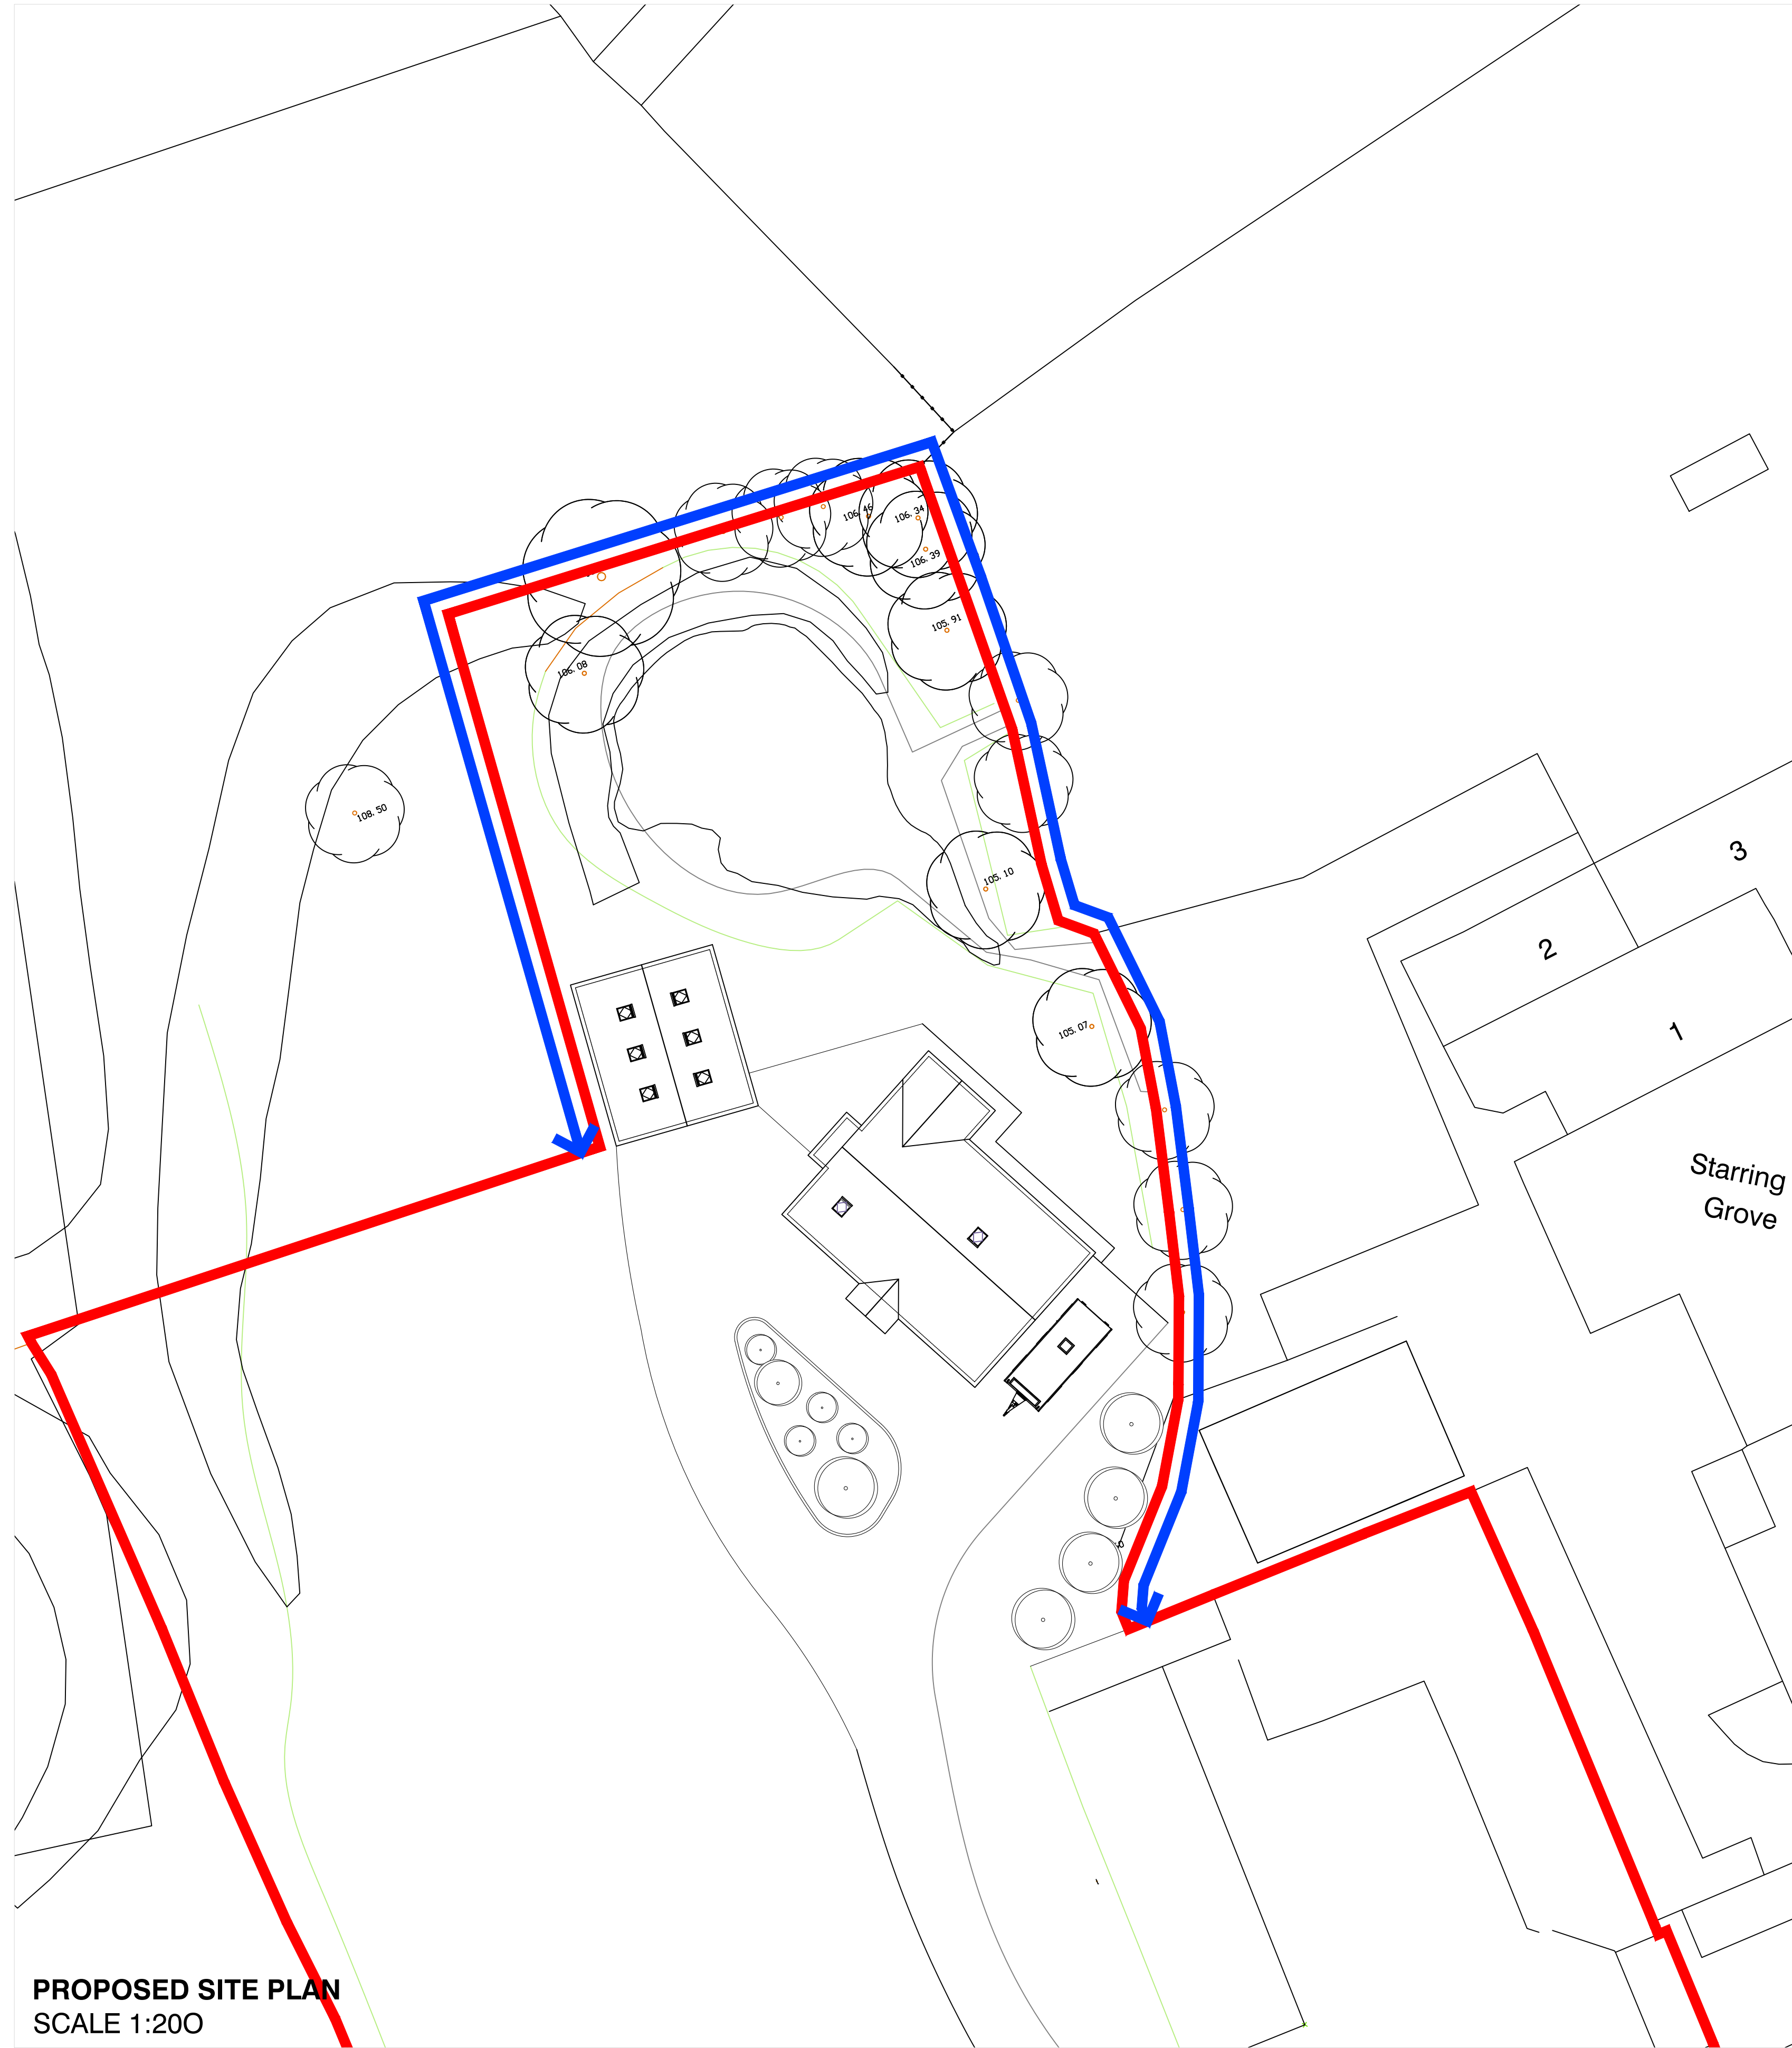

PROPOSED TIMBER FENCE DETAIL
SCALE 1:20

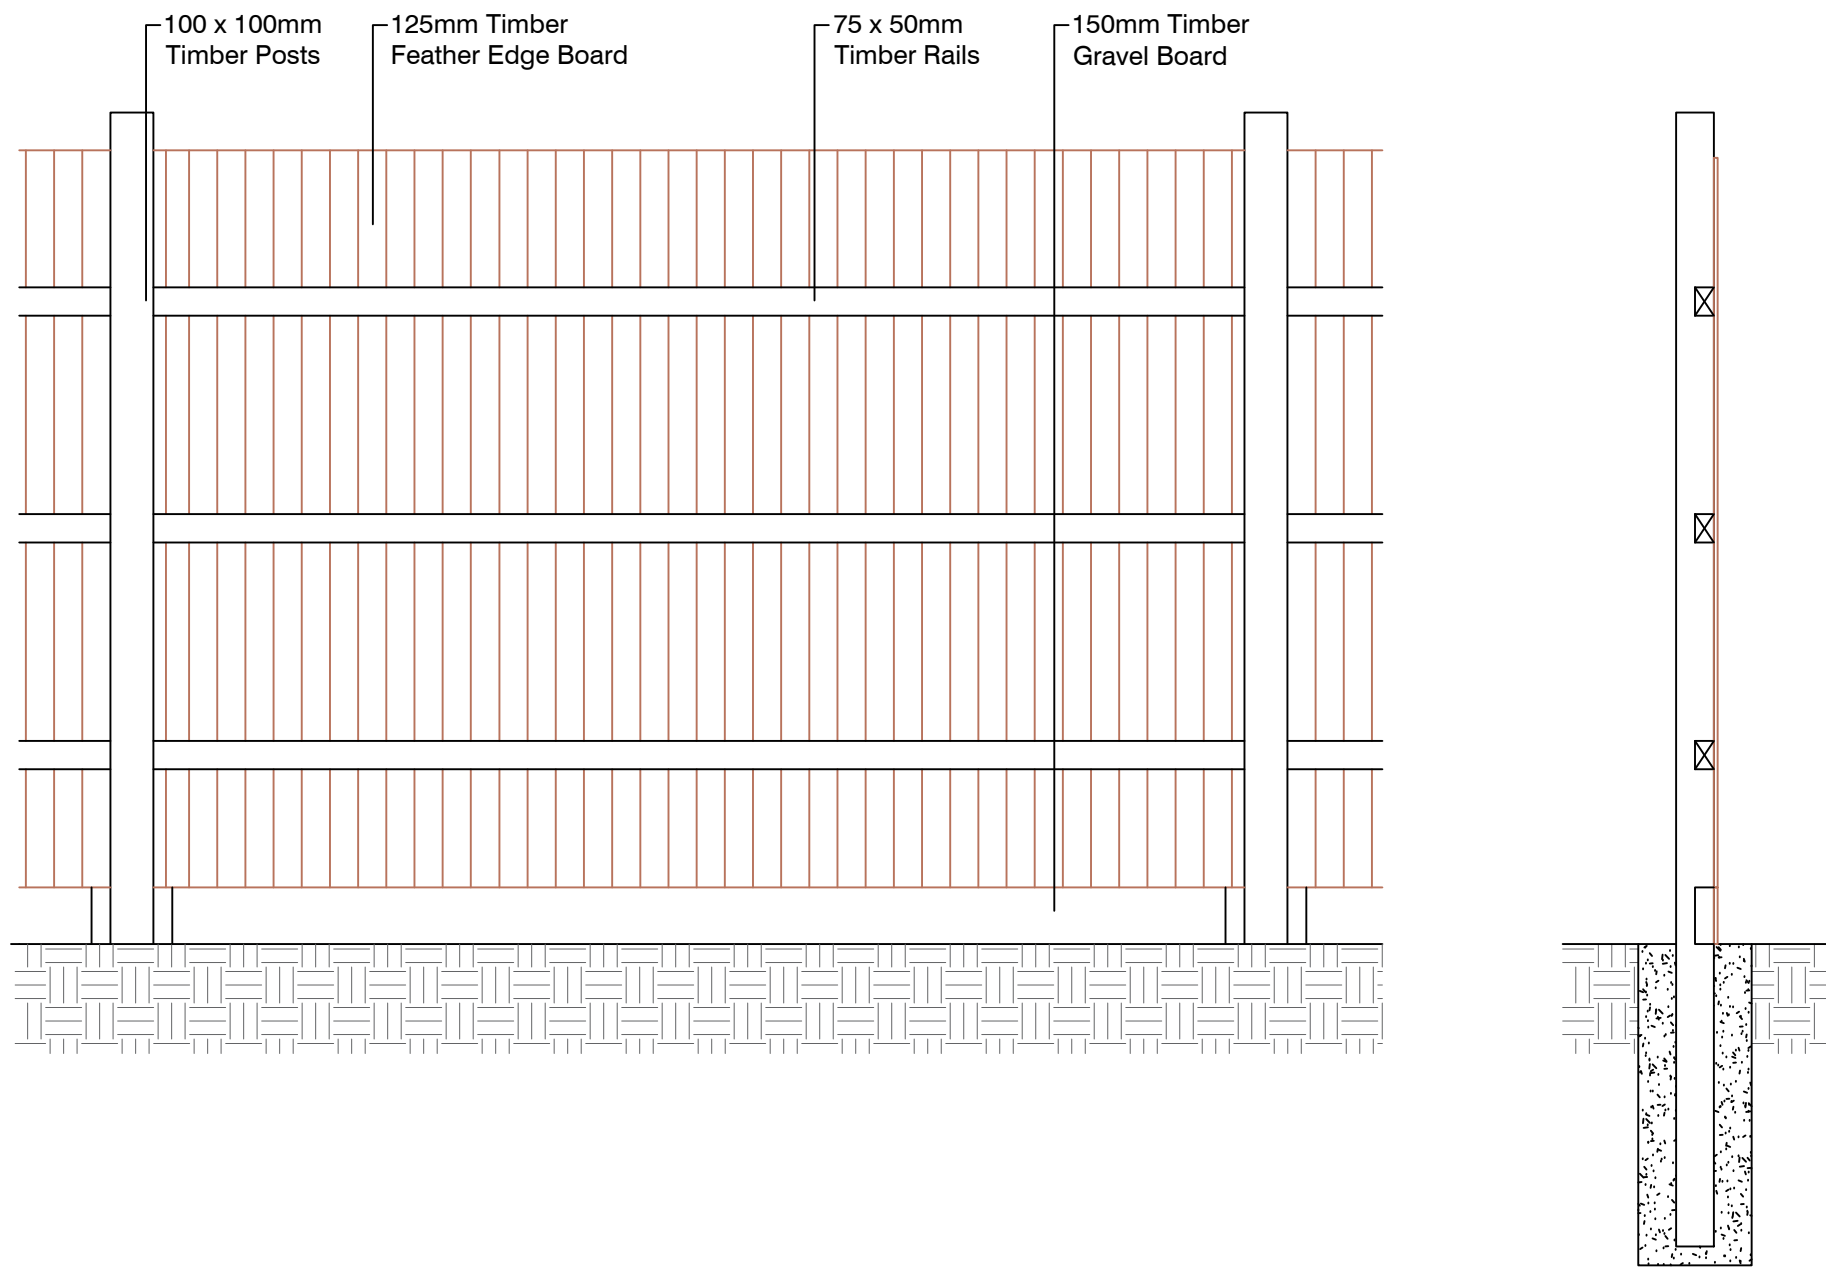

PLEASE NOTE

- DO NOT scale from this drawing, use figured dimensions only.
- All dimensions to be checked on site by the contractor.
- Please report any discrepancies to JHA Ltd immediately.
- All setting out dimensions are approximate. To be marked out on site for approval by JHA Ltd prior to construction.

NOTES:

Ref	Date	Revision	Initial
*	**/**/**	Description of Revision	***

Project / Client:

**PROPOSED RESIDENTIAL DEVELOPMENT
TO LAND OFF JAMES WILLIAM STREET
FOR
MR & MRS ROGERSON**

Issue:

PLANNING ISSUE

Drawing Title:

**PROPOSED BOUNDARY
TREATMENT PLAN**

JHA Pulmann,
18A Bridge Street
Milnrow, Rochdale,
OL16 3ND

01302 364565
 enquiries@j-h-a.co.uk
 www.j-h-a.co.uk

Scale:	AS INDICATED	Date:	JULY 24
Drawn By:	JA	Checked By:	XXX
Drawing No:	M24/027/106		Sheet Size:
			A1

© This drawing is the copyright of JHA Architecture and shall not be reproduced without permission