


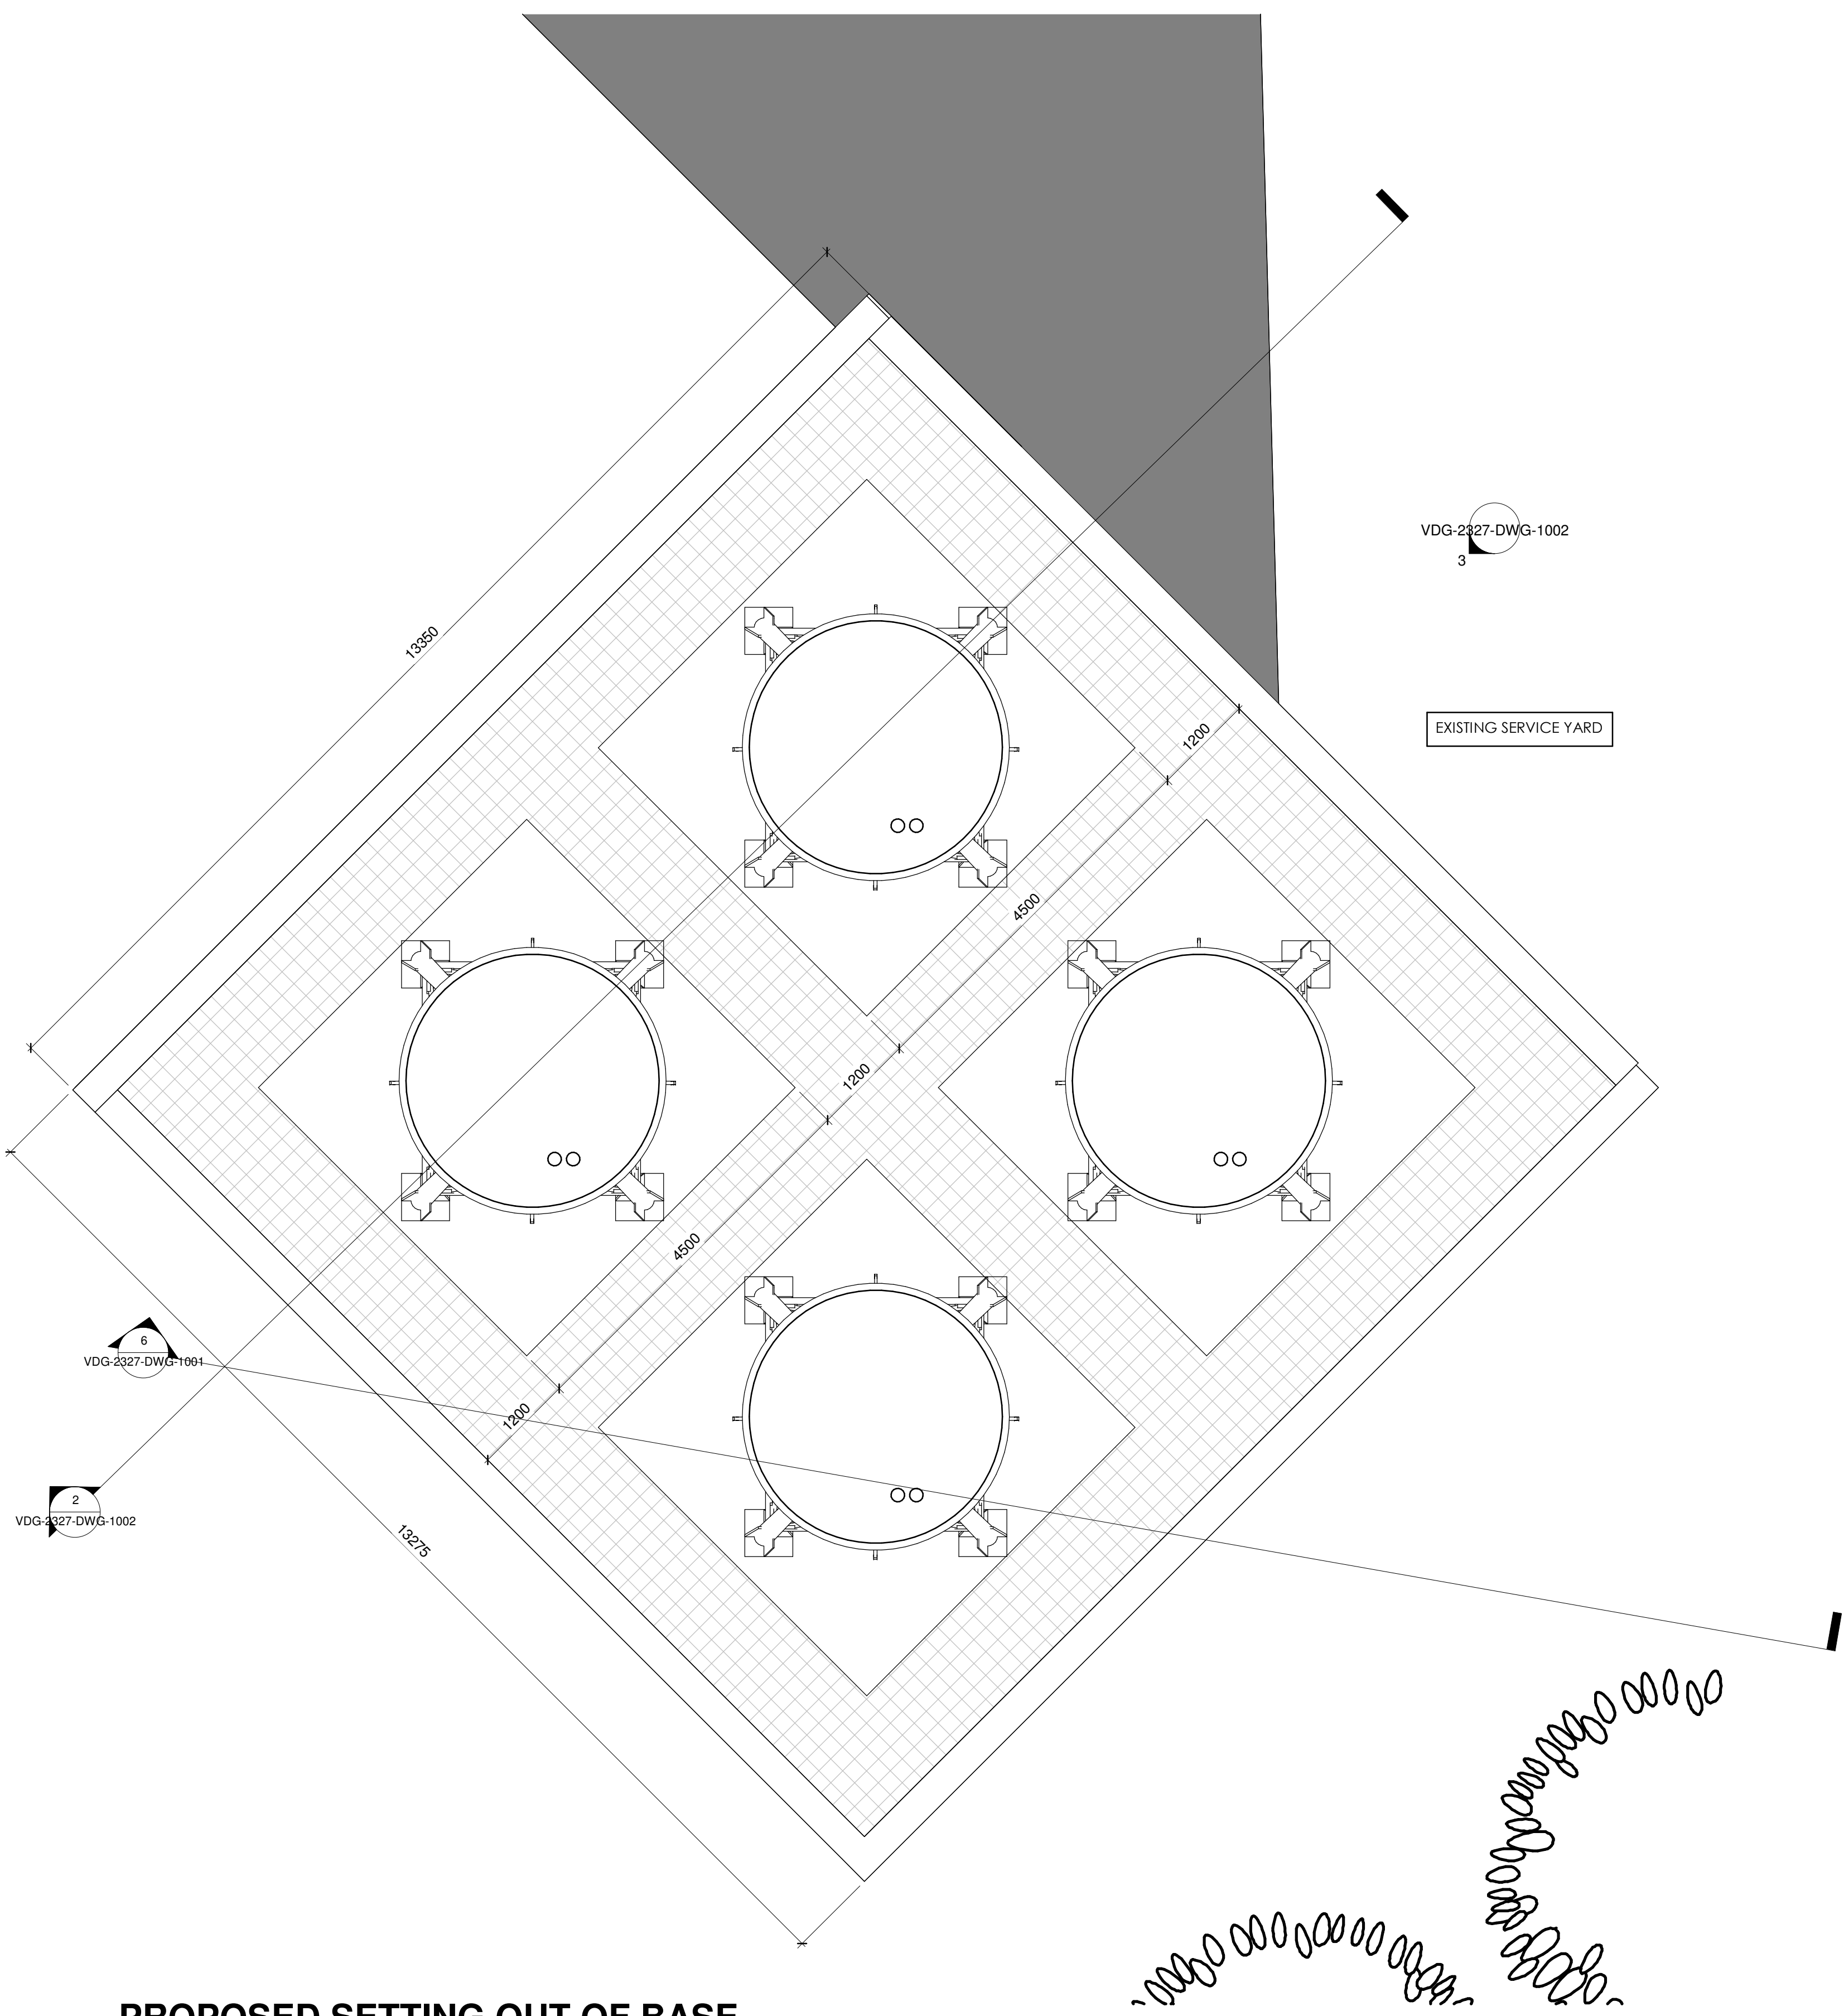

PROPOSED SETTING OUT OF BASE
1 : 50

Rev	Description	Date
1	PLANNING ISSUE	25/02/25
2	UPDATED TO SUIT VALIDATION REQUIREMENTS	26/03/25

CODE	SUITABILITY DESCRIPTION
I	PLANNING
STATUS	PURPOSE OF ISSUE
S2	PLANNING

PROJECT

SILO'S INSTALLATION

TITLE

PROPOSED PLAN AREA OF SILO
BASE

CLIENT

LANCASHIRE FARM DAIRIES

DRAWN BY
B.N

CHECKED BY
F.R

DATE
02/25/25

SCALE (@ A1)
1 : 50

PROJECT NUMBER
MCS2185

DRAWING NUMBER	REV
VDG-2327-DWG-1004	2