


In all cases figured dimensions shall be taken in preference to scaled dimensions.
All relevant dimensions shall be checked on site before any prefabricated work is put in hand

Revisions
Floor plan reduced
Planner comments added
Approved elevation line removed
Planner comments added


Date
29/10/24
04/12/24
08/04/25
06/05/25

No.
A
B
C
D

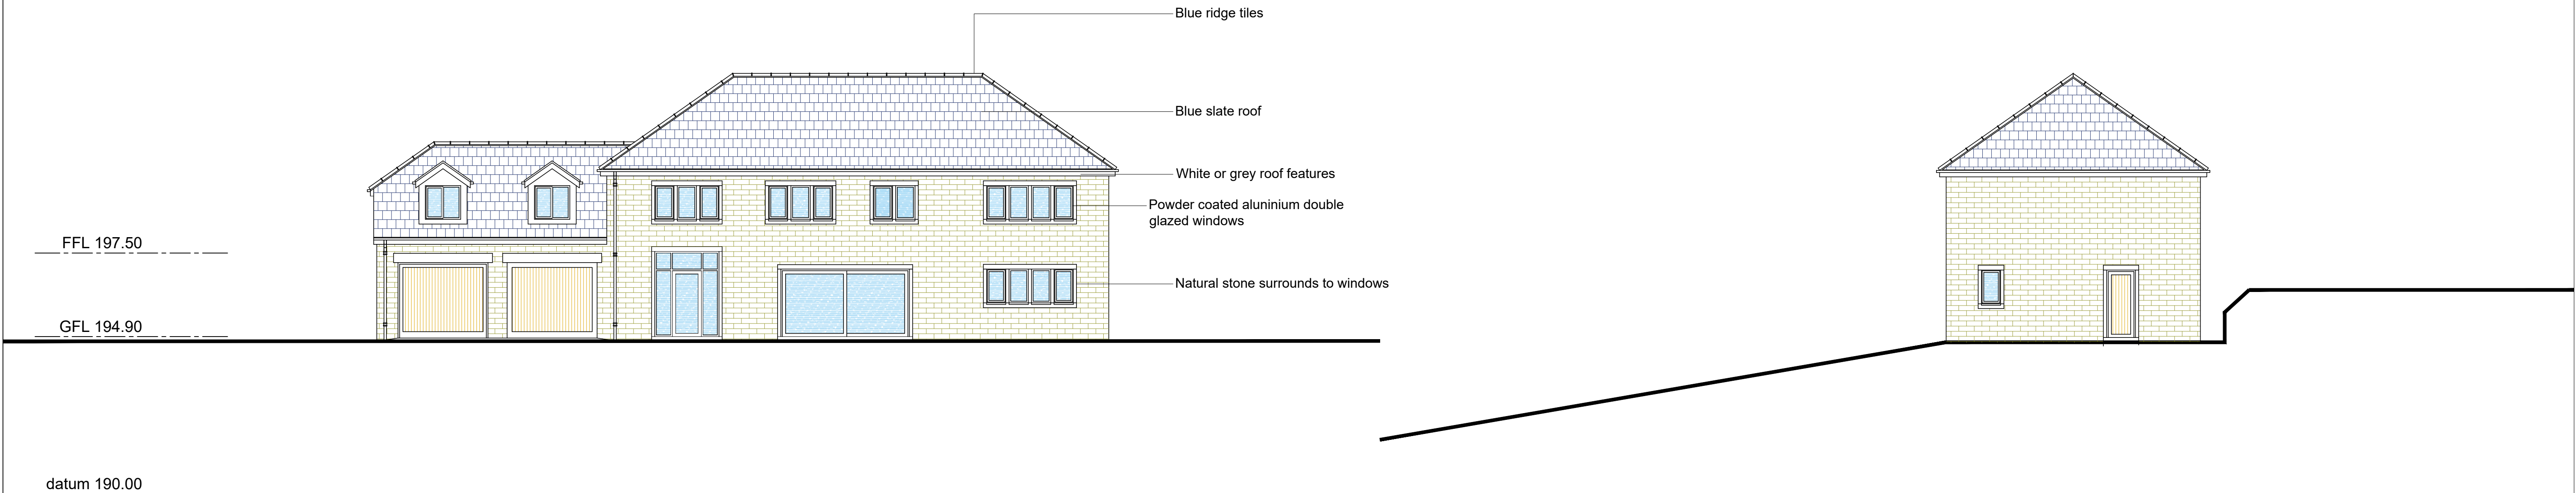

SOUTH ELEVATION

EAST ELEVATION

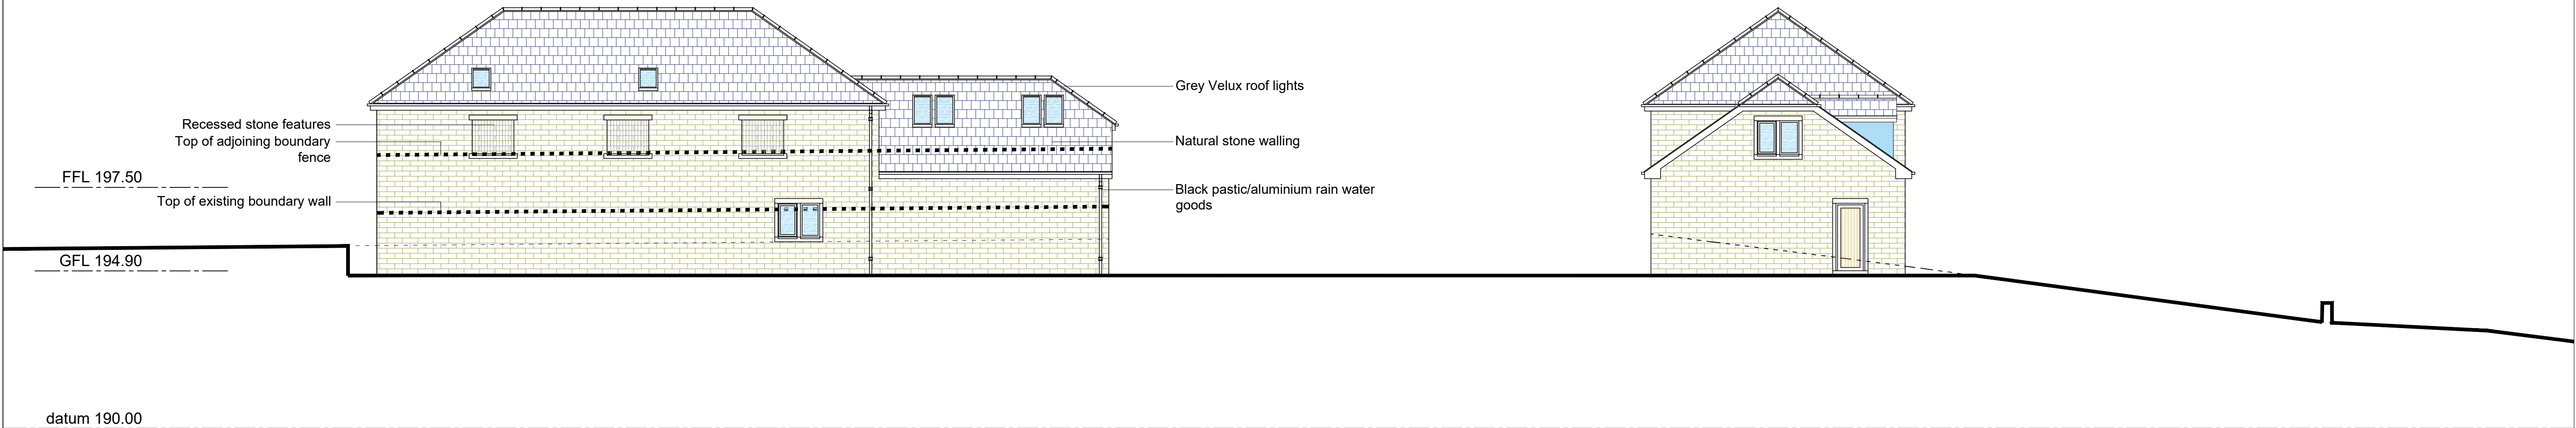

NORTH ELEVATION

WEST ELEVATION