




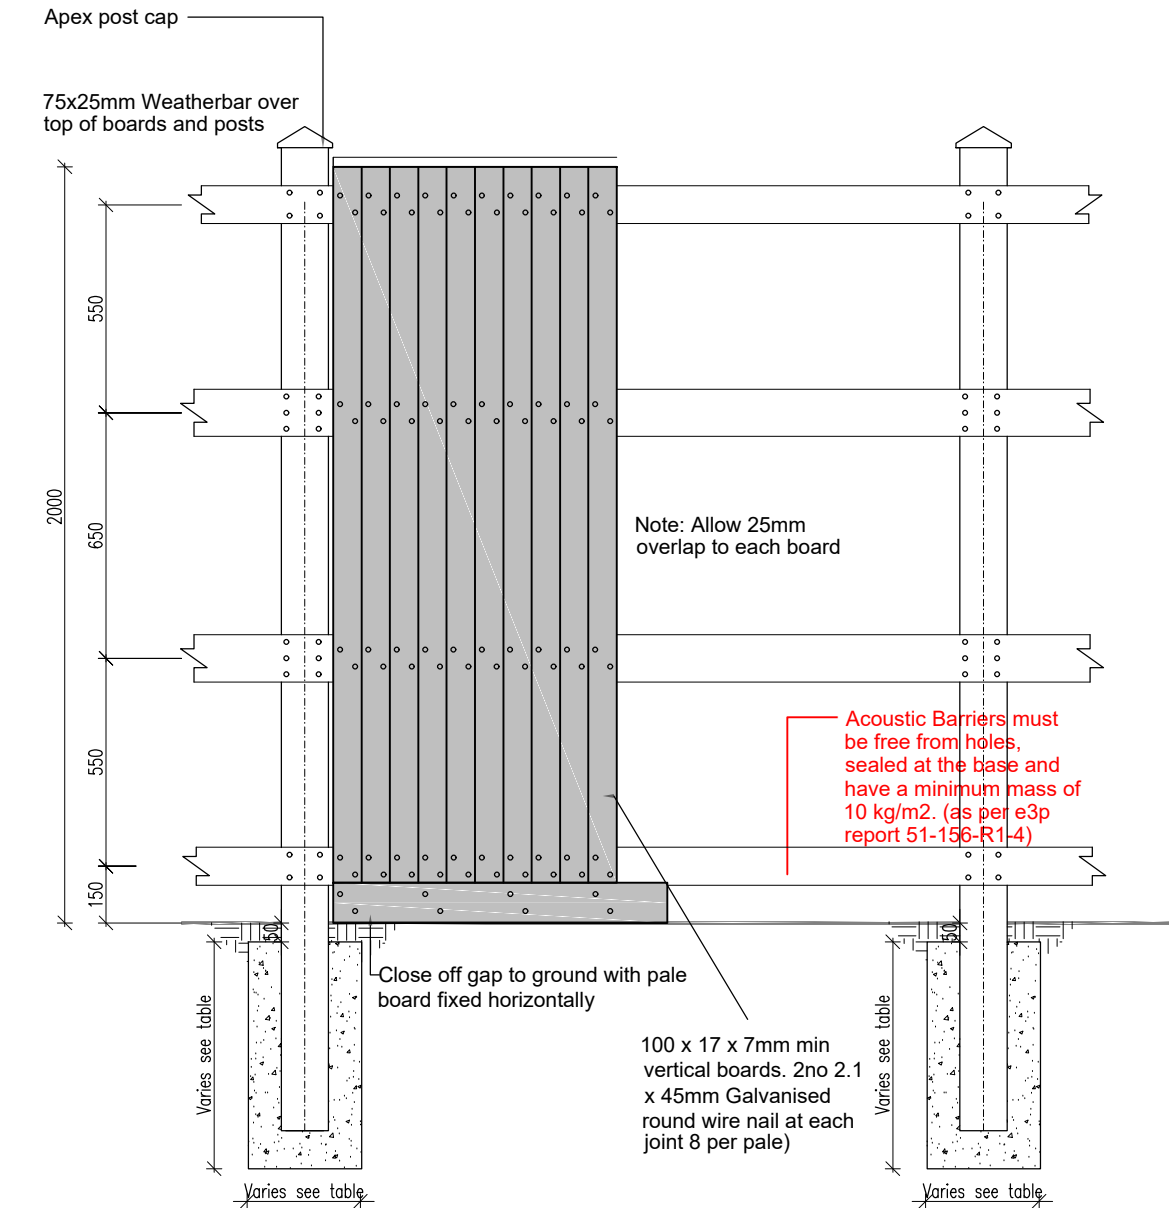


Acoustic Fence 2000-3500mm

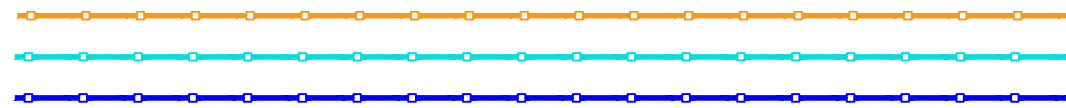


NOTE: Acoustic Barriers must be free from holes, sealed at the base and have a minimum mass of 10 kg/m2. (as per e3p report 51-156-R1-4)

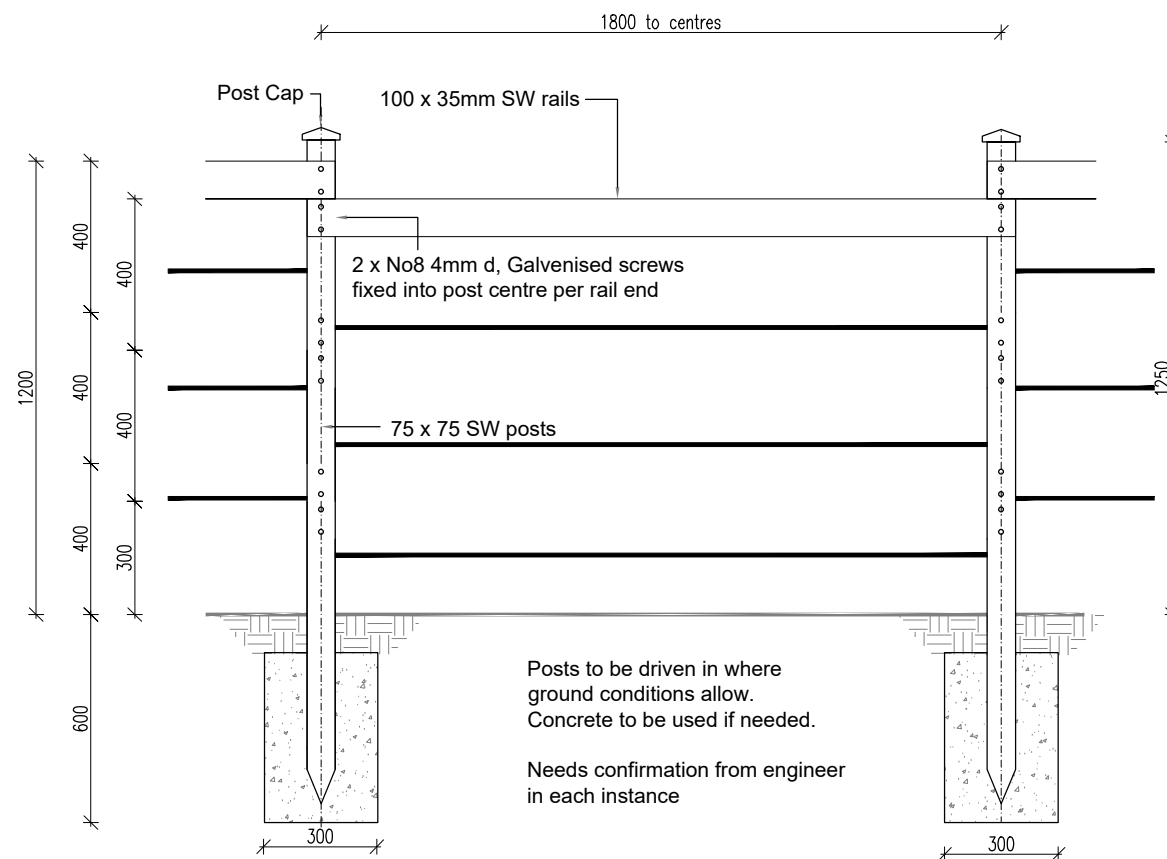


1200mm Post and Wire Fence

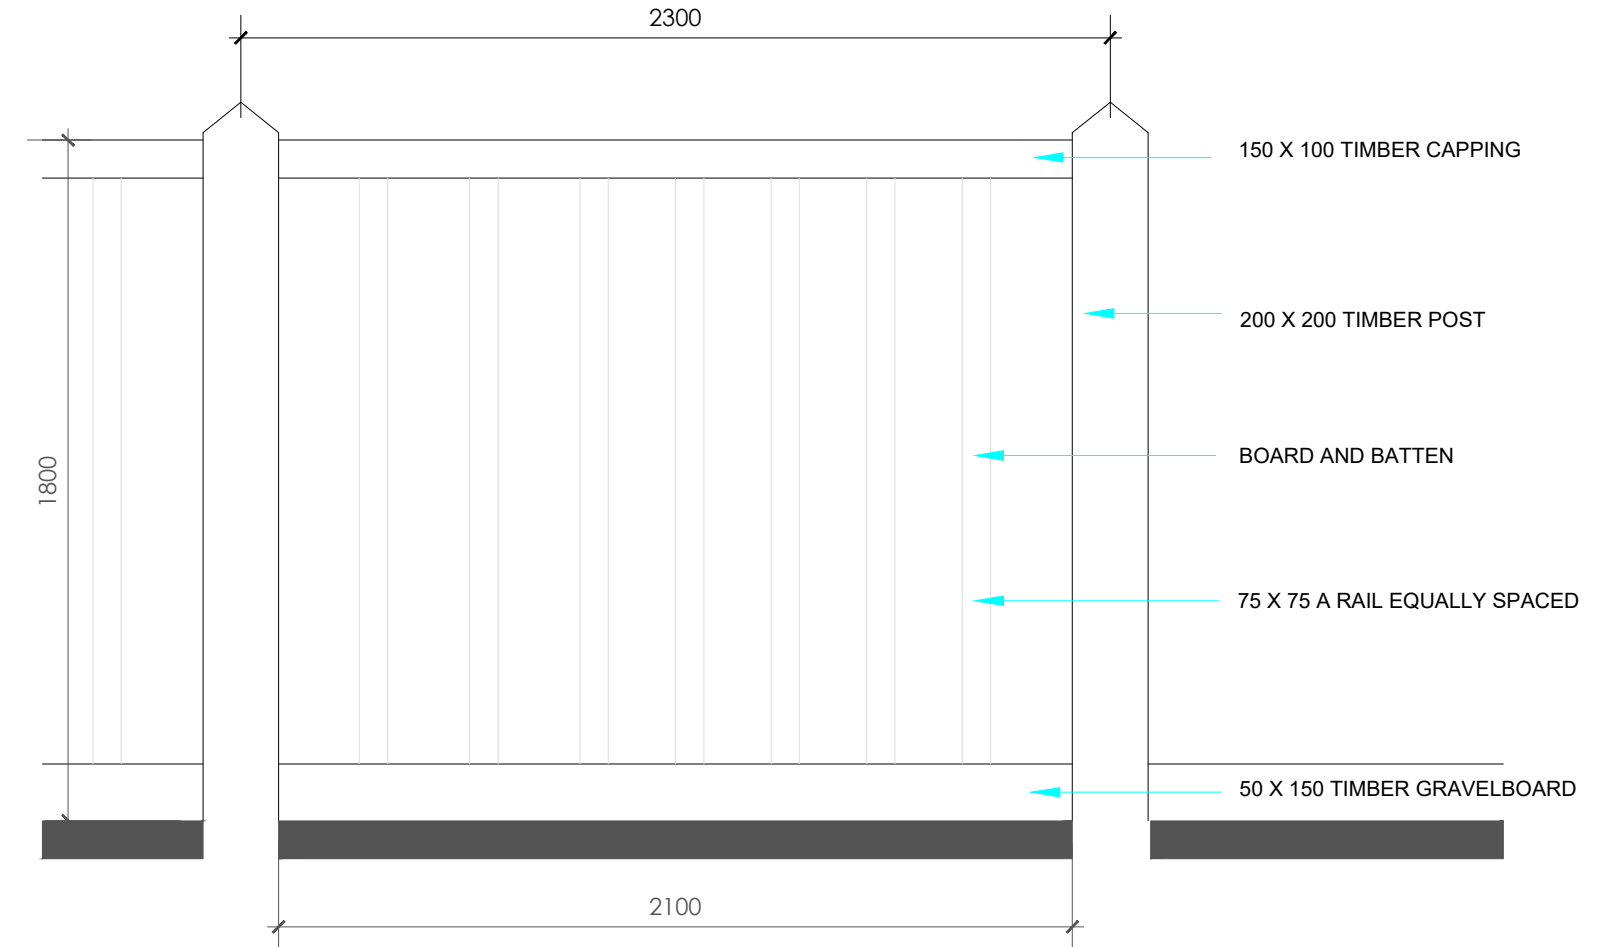


1800mm Screen Boundary Fence

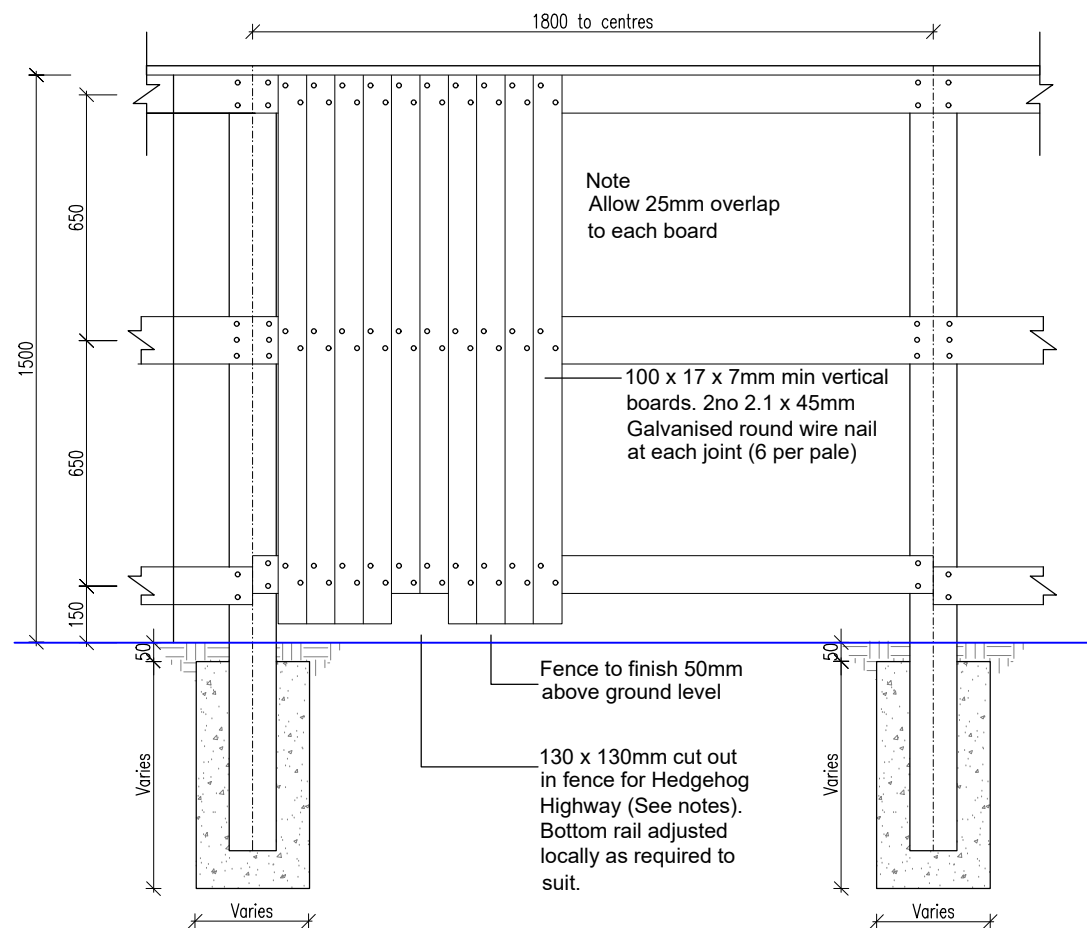

1.5m Fence

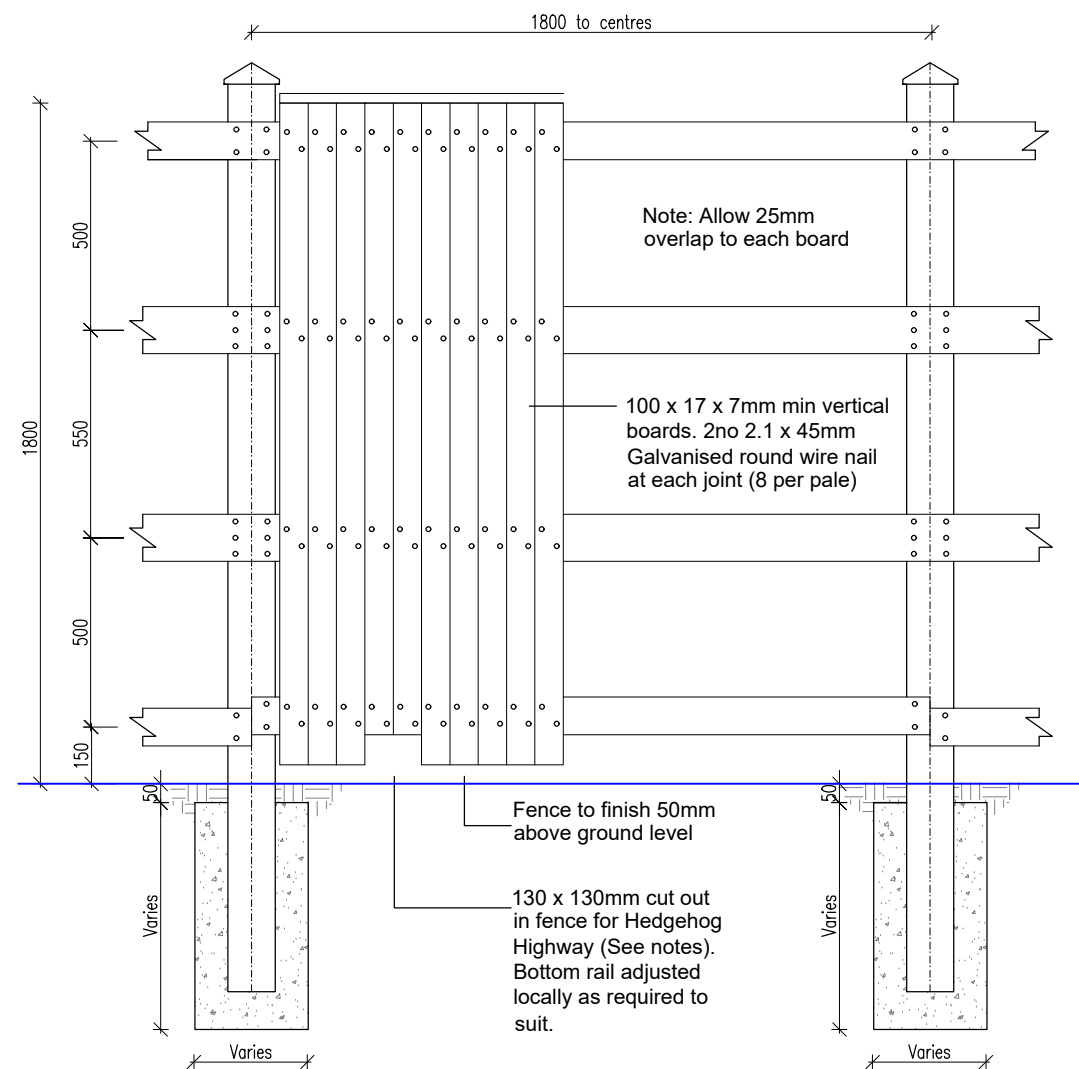

1.8m Fence

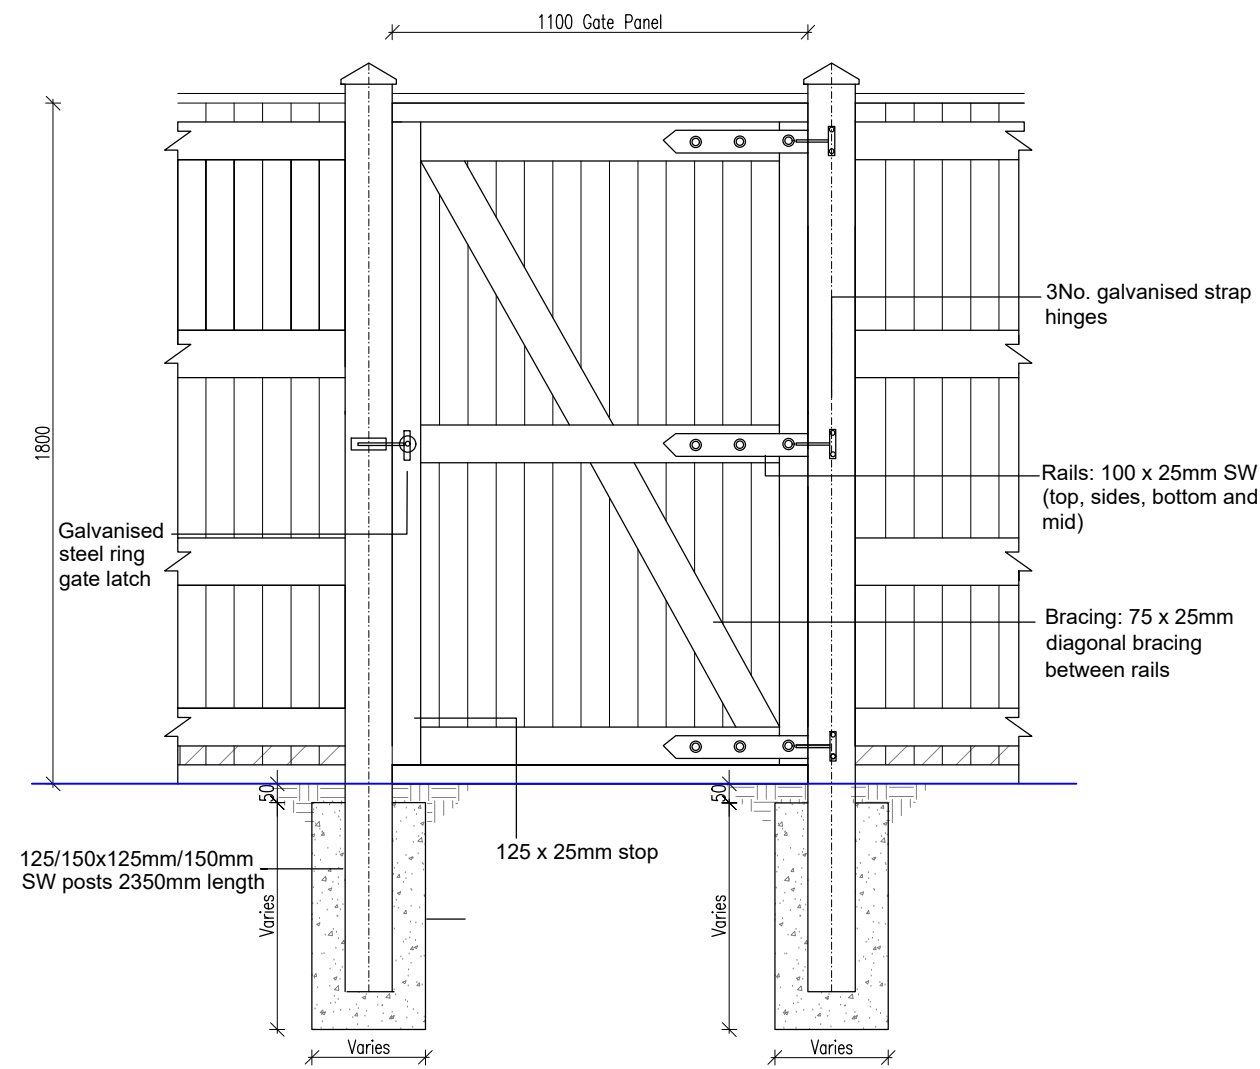

1.8m Gate



REV	DATE	DRAWN	DESCRIPTION	ARCH CHECK	ENG CHECK
TITLE					
BOUNDARY TREATMENT DETAILS					
SHEET 1 OF 2					
PROJECT					
TRUB FARM, ROCHDALE					
DRN BY IG					
DATE 11.09.24					
SCALE 1:20 @ A2					
JOB REF 101					
DRAWING NUMBER MCI-101-DR-A-504					
REV A					



A KEEPMOAT HOMES COMPANY

M.C.I. Developments Ltd.
15 Beecham Court,
Smithy Brook Road,
Wigan, WN3 6PR
tel: 08448871467
fax: 08448871468
web: www.mcidevelopments.com
email: admin@mcidevelopments.com