

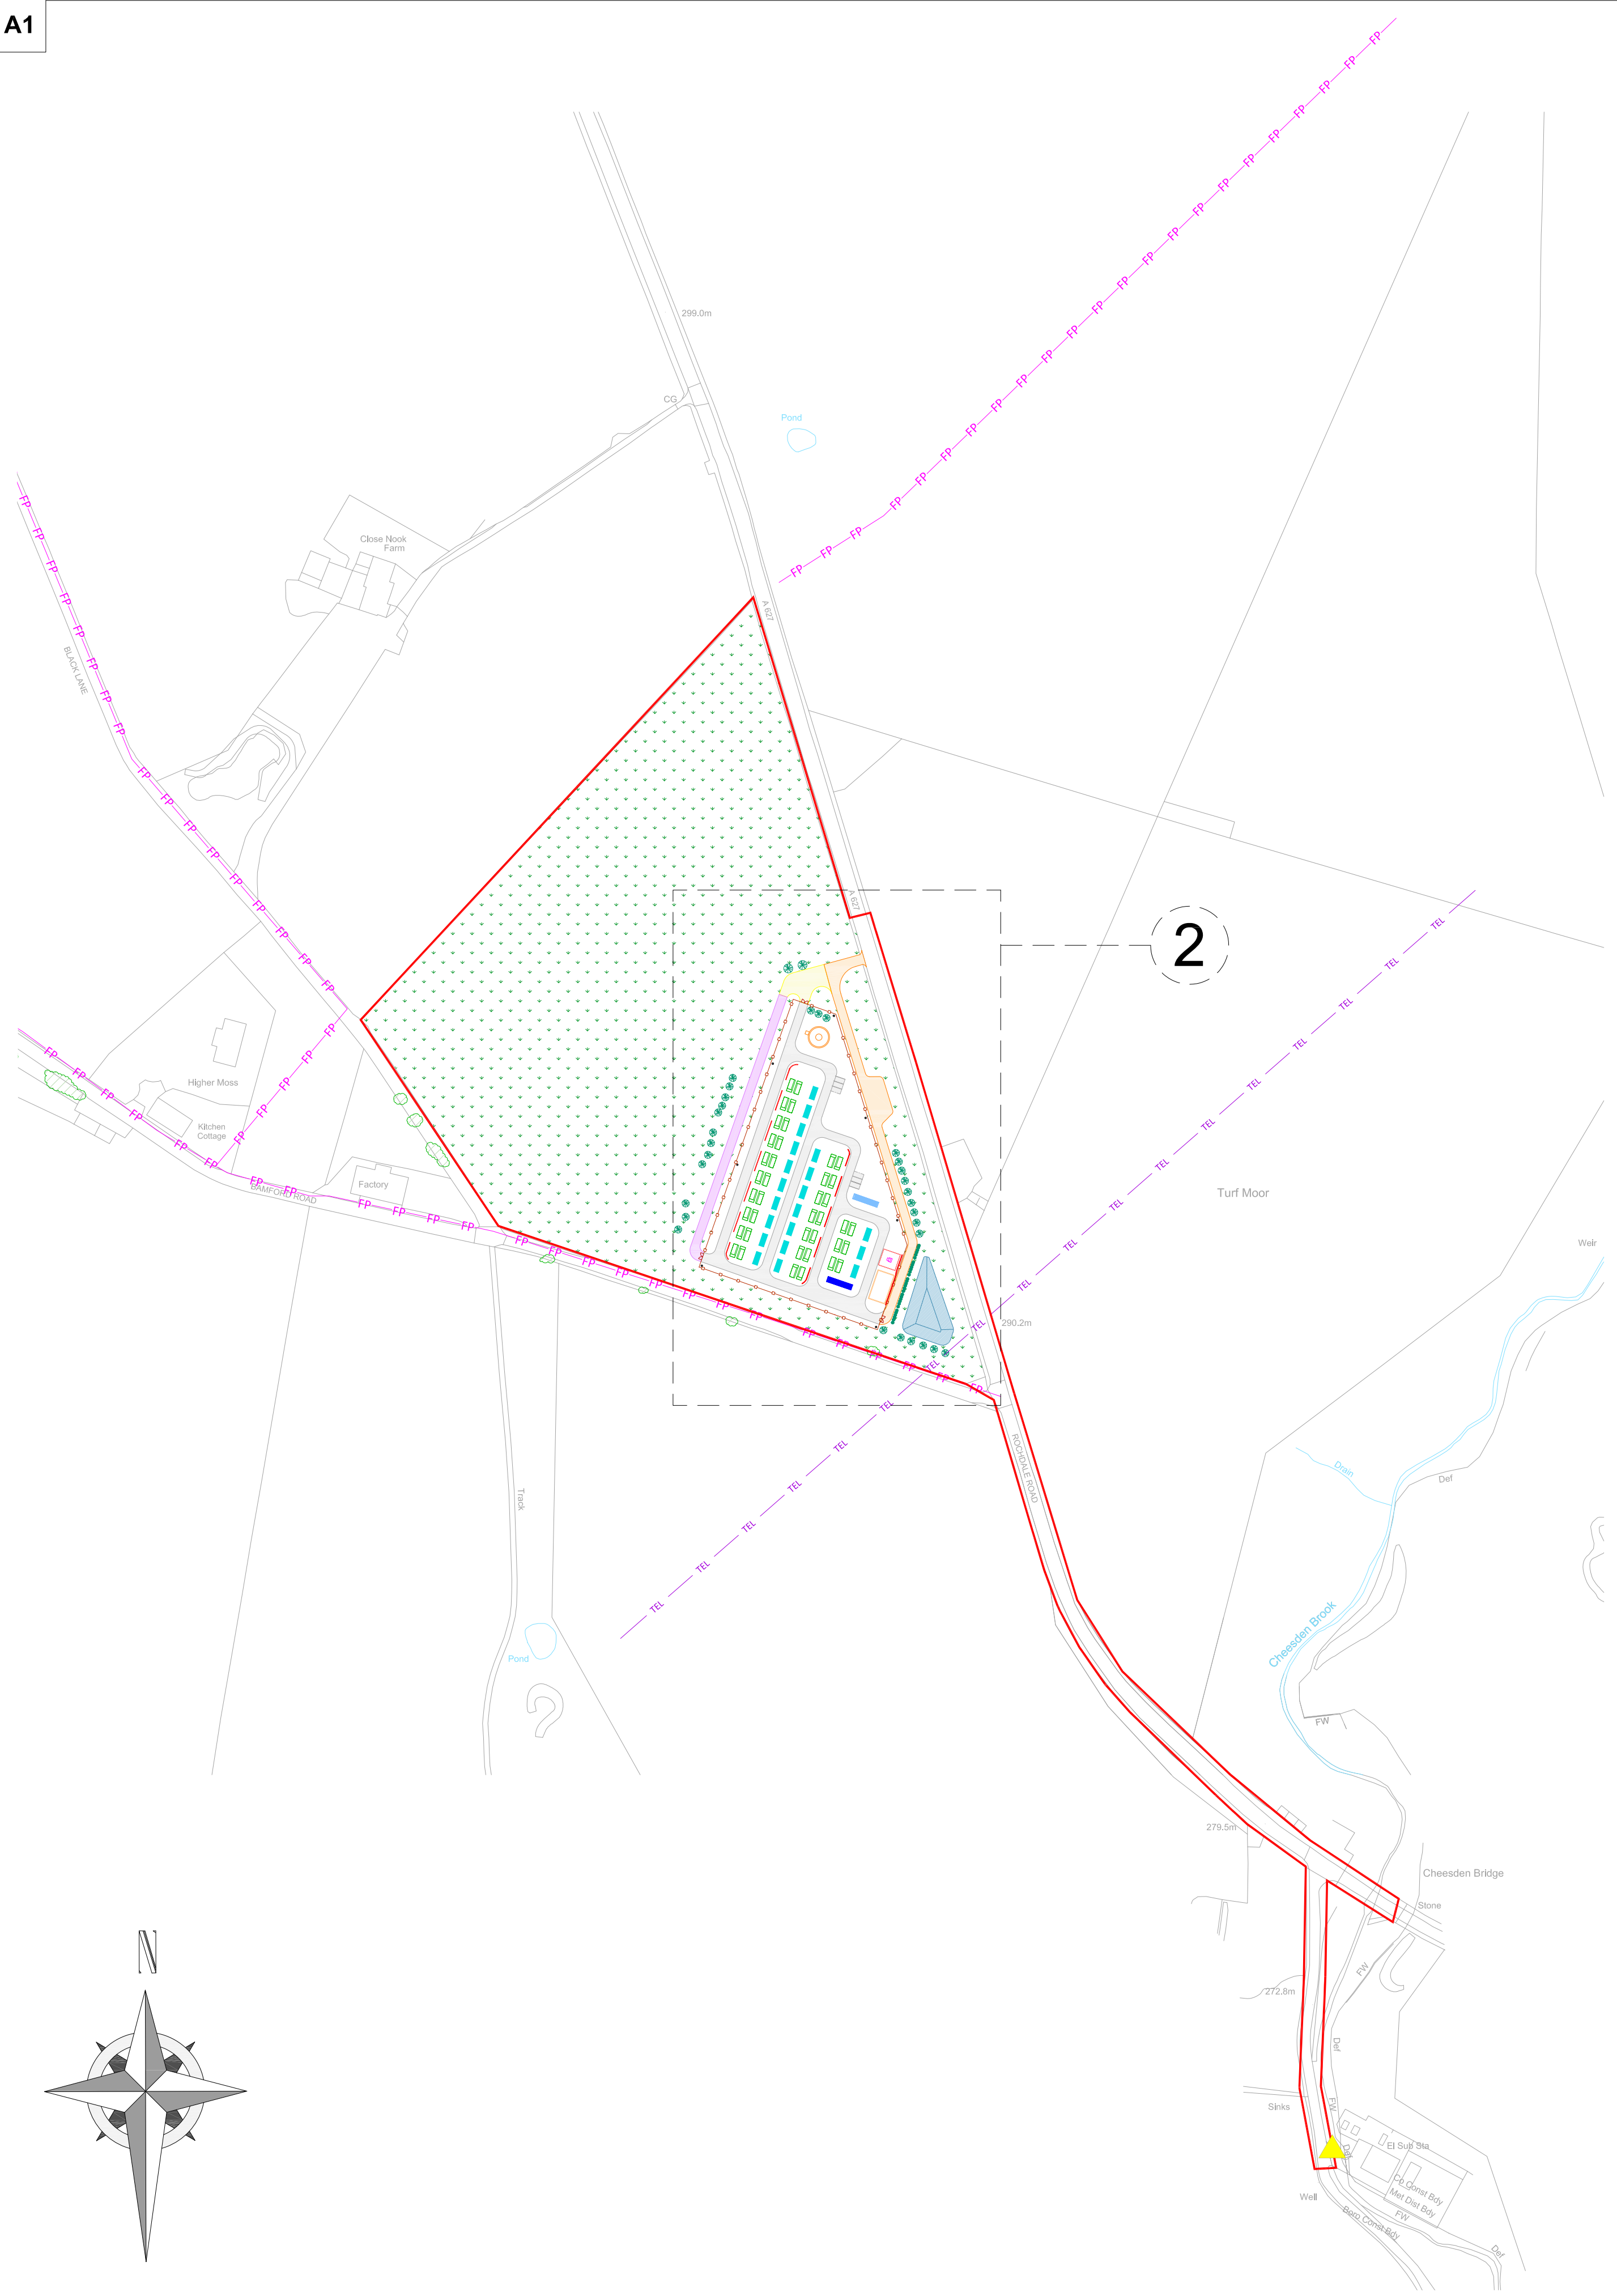


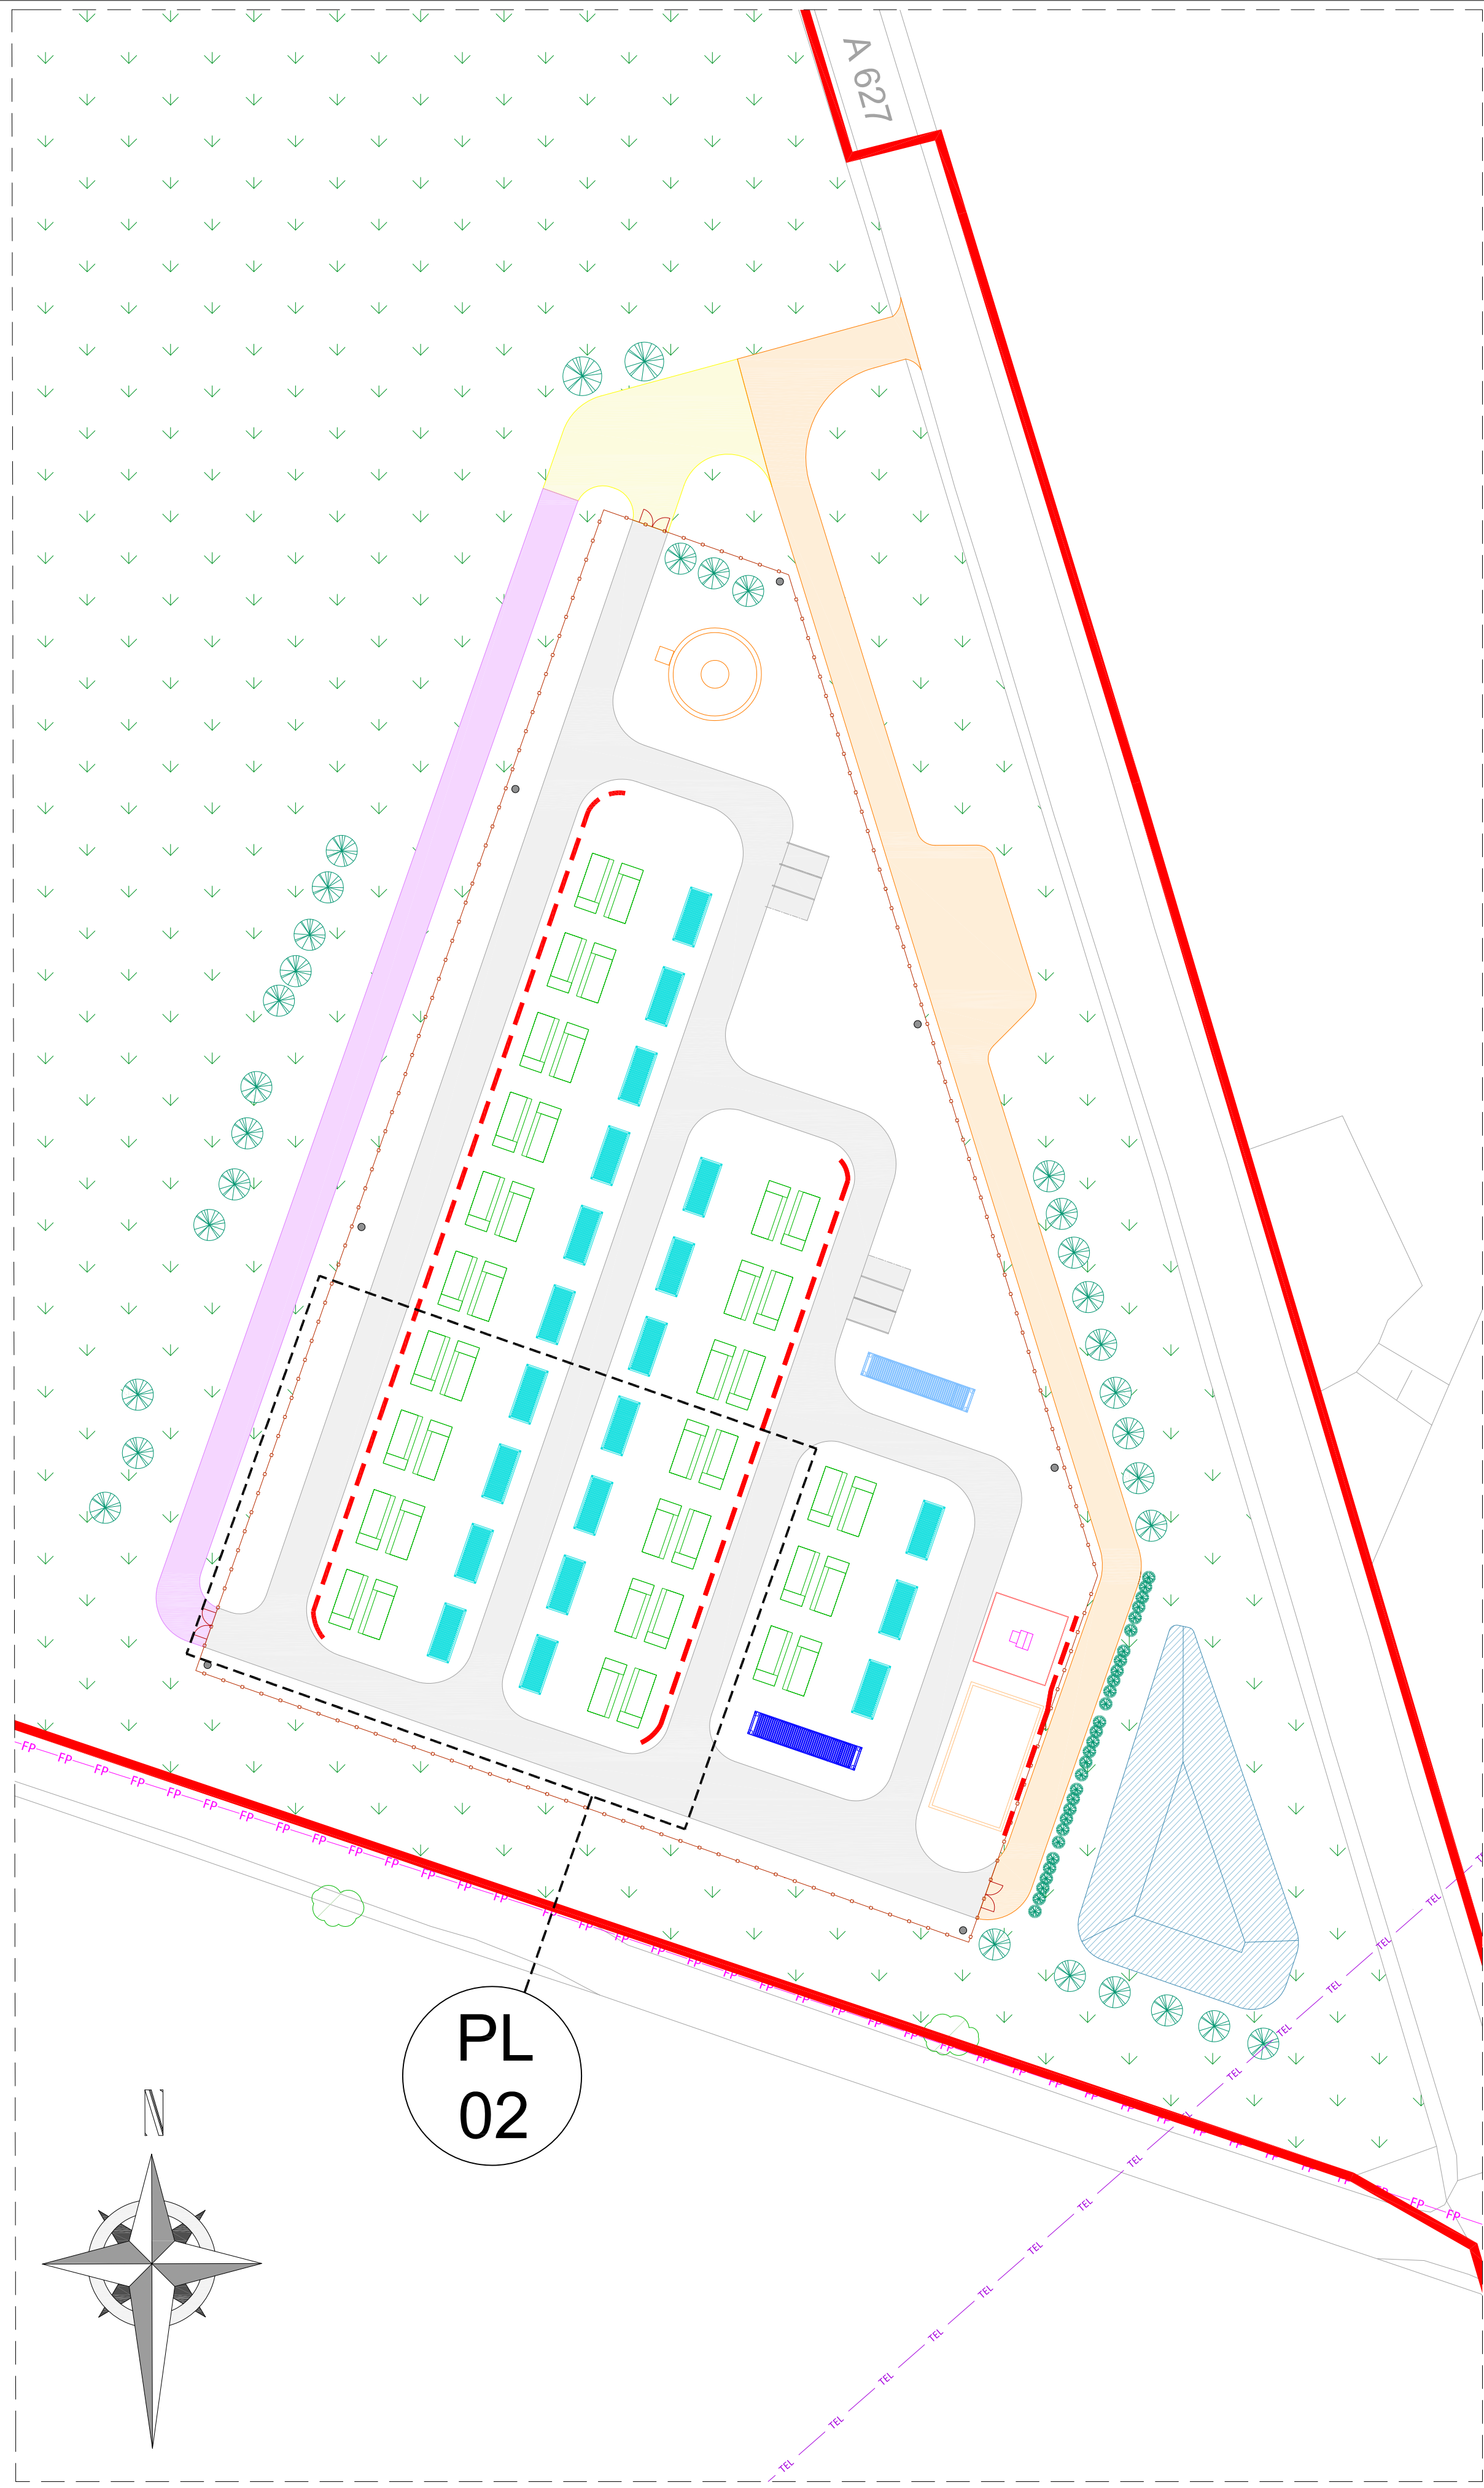


PROPOSED SITE LAYOUT PLAN (OVERALL)

Scale: 1:2000@A1

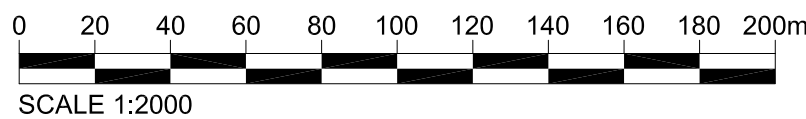

PROPOSED SITE LAYOUT PLAN (BESS)

Scale: 1:500@A1

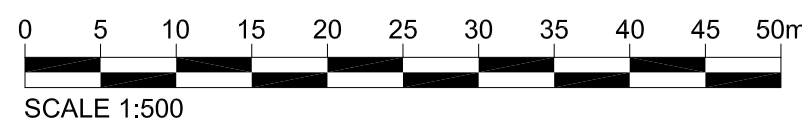

This drawing is the copyright of Cubico Sustainable Investments LTD and must not be reproduced in whole or in part or used in any manner without their written permission.  
Scaled dimensions must not be taken from this drawing. All dimensions are to be confirmed on site prior to commencement of work.

## Revisions:

| Revision | Date     | Revision Notes                 | Drawn | Inspected |
|----------|----------|--------------------------------|-------|-----------|
| 01       | 13.12.24 | First Issue                    | OM    | PR        |
| 02       | 18.12.24 | BNG Area Added, RLB Amended    | OB    | PR        |
| 03       | 27.02.25 | Technology Changed             | RR    | PR        |
| 04       | 17.03.25 | Layout, Legend & Title Updated | RL    | PR        |

## LEGEND:

|                                         |                  |
|-----------------------------------------|------------------|
| WATER COURSE                            | BOUNDARY         |
| DNO ACCESS ROUTE                        | SITE ACCESS      |
| INTERNAL ACCESS                         | EMERGENCY ACCESS |
| 2.4m HIGH WIRE MESH PERIMETER FENCELINE | EXISTING PROW    |
| EXISTING TELECOMS                       | RETAINING WALL   |

## SITE INFRASTRUCTURE:

|                       |                     |
|-----------------------|---------------------|
| SECURITY GATE         | 240,000L WATER TANK |
| 33kV SUBSTATION       | WATER HYDRANT       |
| BATTERY UNIT          | CCTV CAMERA         |
| TRANSFORMER           | AUX TRANSFORMER     |
| CUSTOMER SWITCHGEAR   | ATTENUATION POND    |
| SPARE PARTS CONTAINER | POC                 |

## VEGETATION:

|                     |          |                     |
|---------------------|----------|---------------------|
| EXISTING VEGETATION | BNG AREA | PROPOSED VEGETATION |
|---------------------|----------|---------------------|

Status:

PLANNING

Project:

**Rossendale BESS**  
Rochdale Road, Turn Village

Client:

**Cubico**  
SUSTAINABLE INVESTMENTS

Cubico Sustainable Investments  
Tel: 020 3805 3800  
www.cubicoinvest.com

Drawn by:

**CADmando**  
2D, 3D CAD & BIM SERVICES

CADmando Design & Draughting Solutions Ltd  
Unit B2, The Courtyard, Seem Drive, Tewkesbury Business Park, GL20 8SD  
Tel: +44 (0) 1684 850019  
Mob: +44 (0) 7914439910

Drawing Title:

**Rossendale BESS - Indicative  
Proposed Site Layout Plan**

|                       |                       |                          |
|-----------------------|-----------------------|--------------------------|
| Drawn: OM             | Checked: PR           | First Issued: 13.12.2024 |
| Project Code: CUB001- | Drawing Number: PL-03 |                          |
| Sheet Size: A1        | Scale: A.N            | Revision: 04             |