


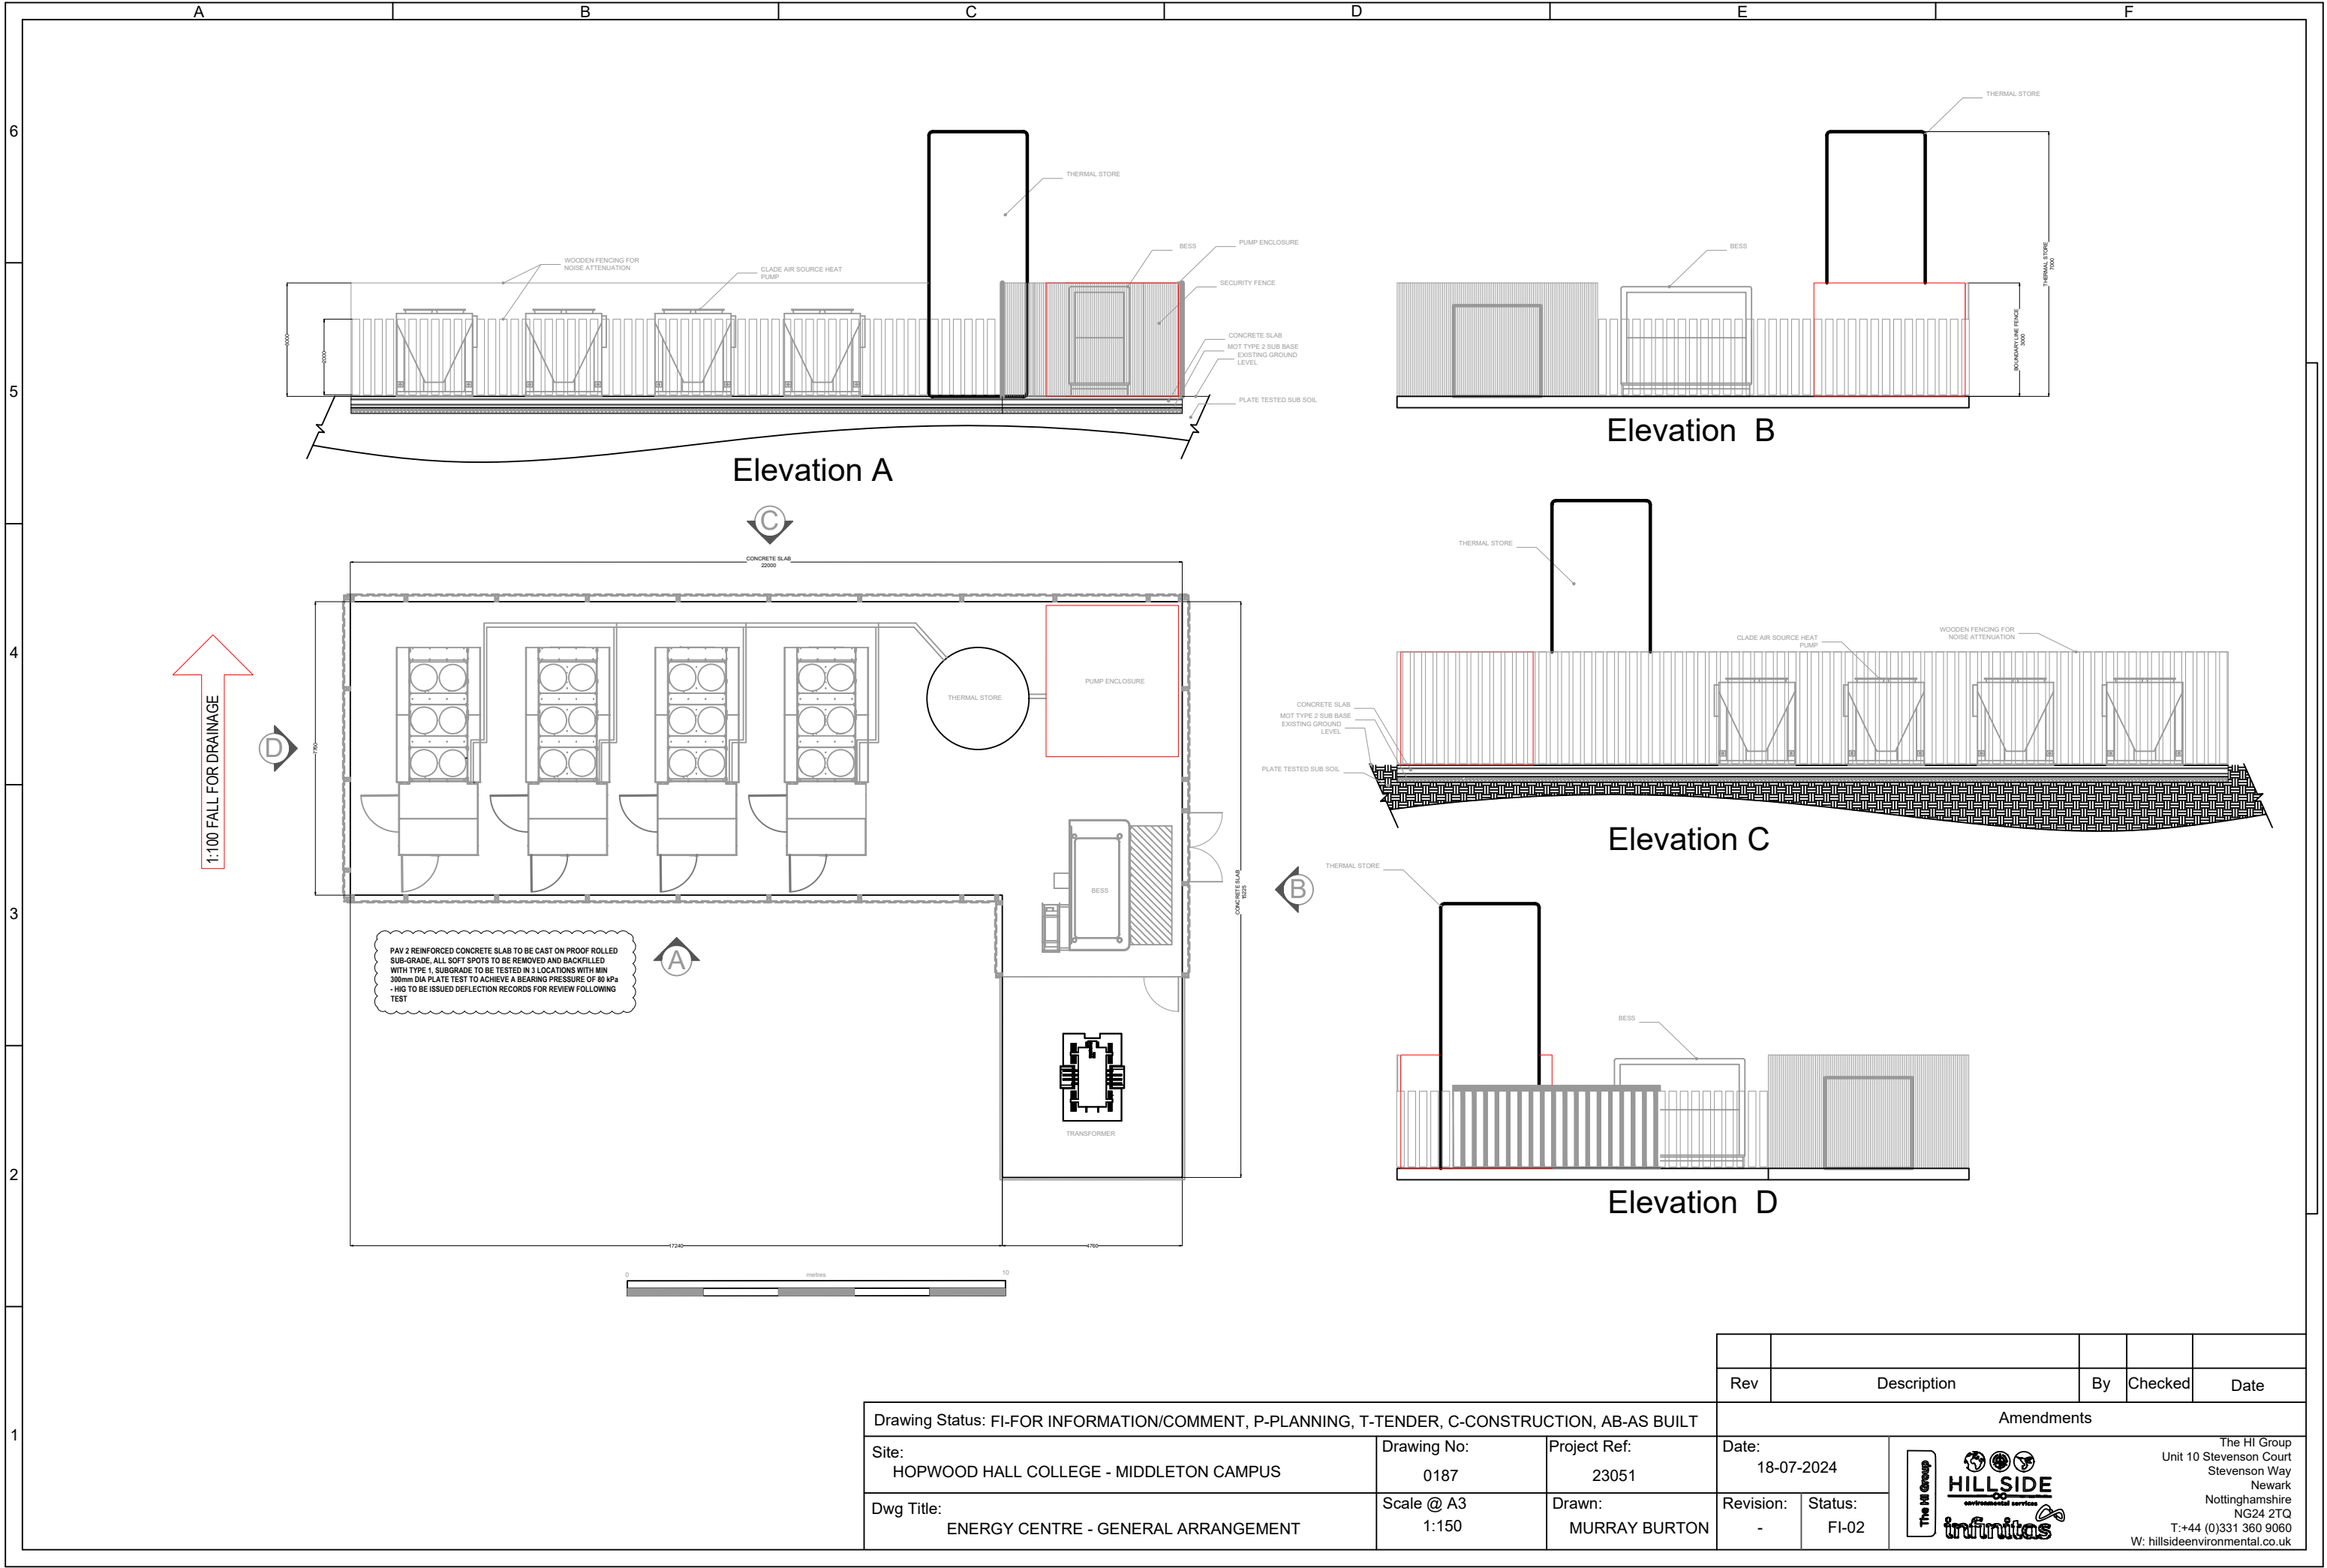

Drawing Status: FI-FOR INFORMATION/COMMENT, P-PLANNING, T-TENDER, C-CONSTRUCTION, AB-AS BUILT

Site:
HOPWOOD HALL COLLEGE - MIDDLETON CAMPUS

Dwg Title:
ENERGY CENTRE - GENERAL ARRANGEMENT

Drawing No:
0187

Scale @ A3
1:150

Project Ref:
23051

Drawn:
MURRAY BURTON

Date:
18-07-2024

Revision:
-
Status:
FI-02



The HI Group
Unit 10 Stevenson Court
Stevenson Way
Newark
Nottinghamshire
NG24 2TQ
T: +44 (0)331 360 9060
W: hillsideenvironmental.co.uk