


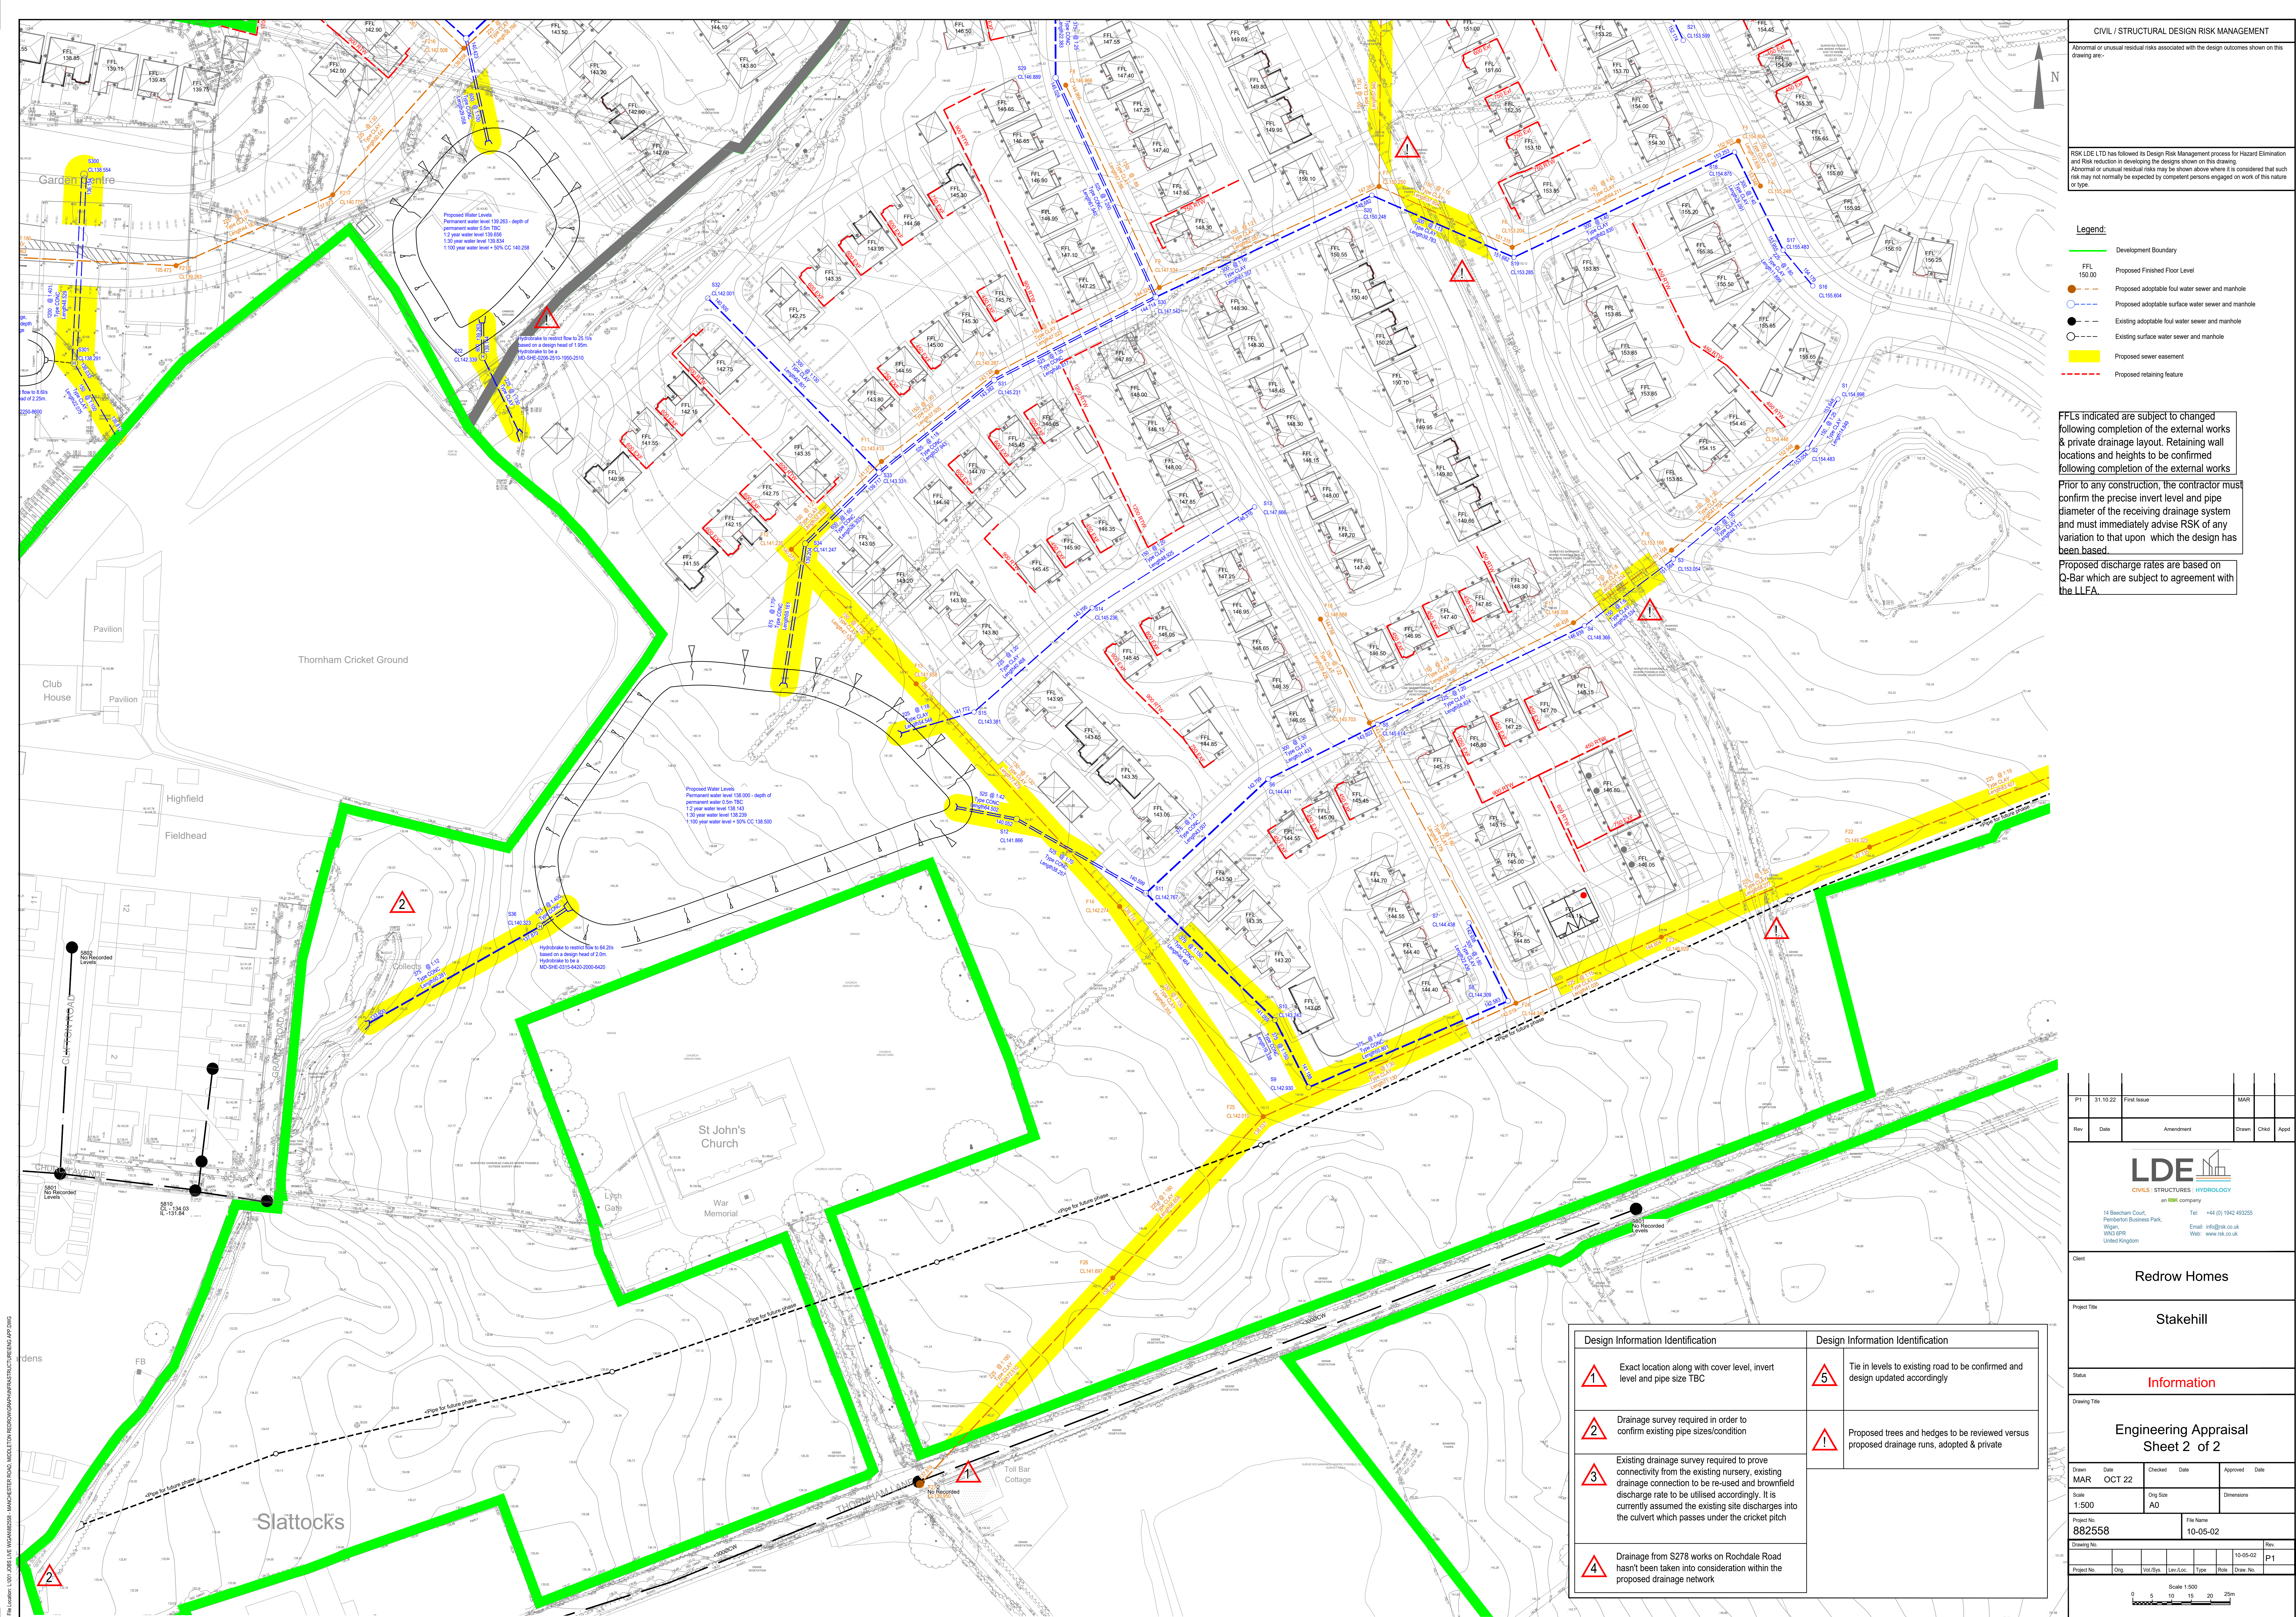

APPENDIX G

WHOLE SITE LAYOUT AND SURFACE WATER DRAINAGE STRATEGY
