


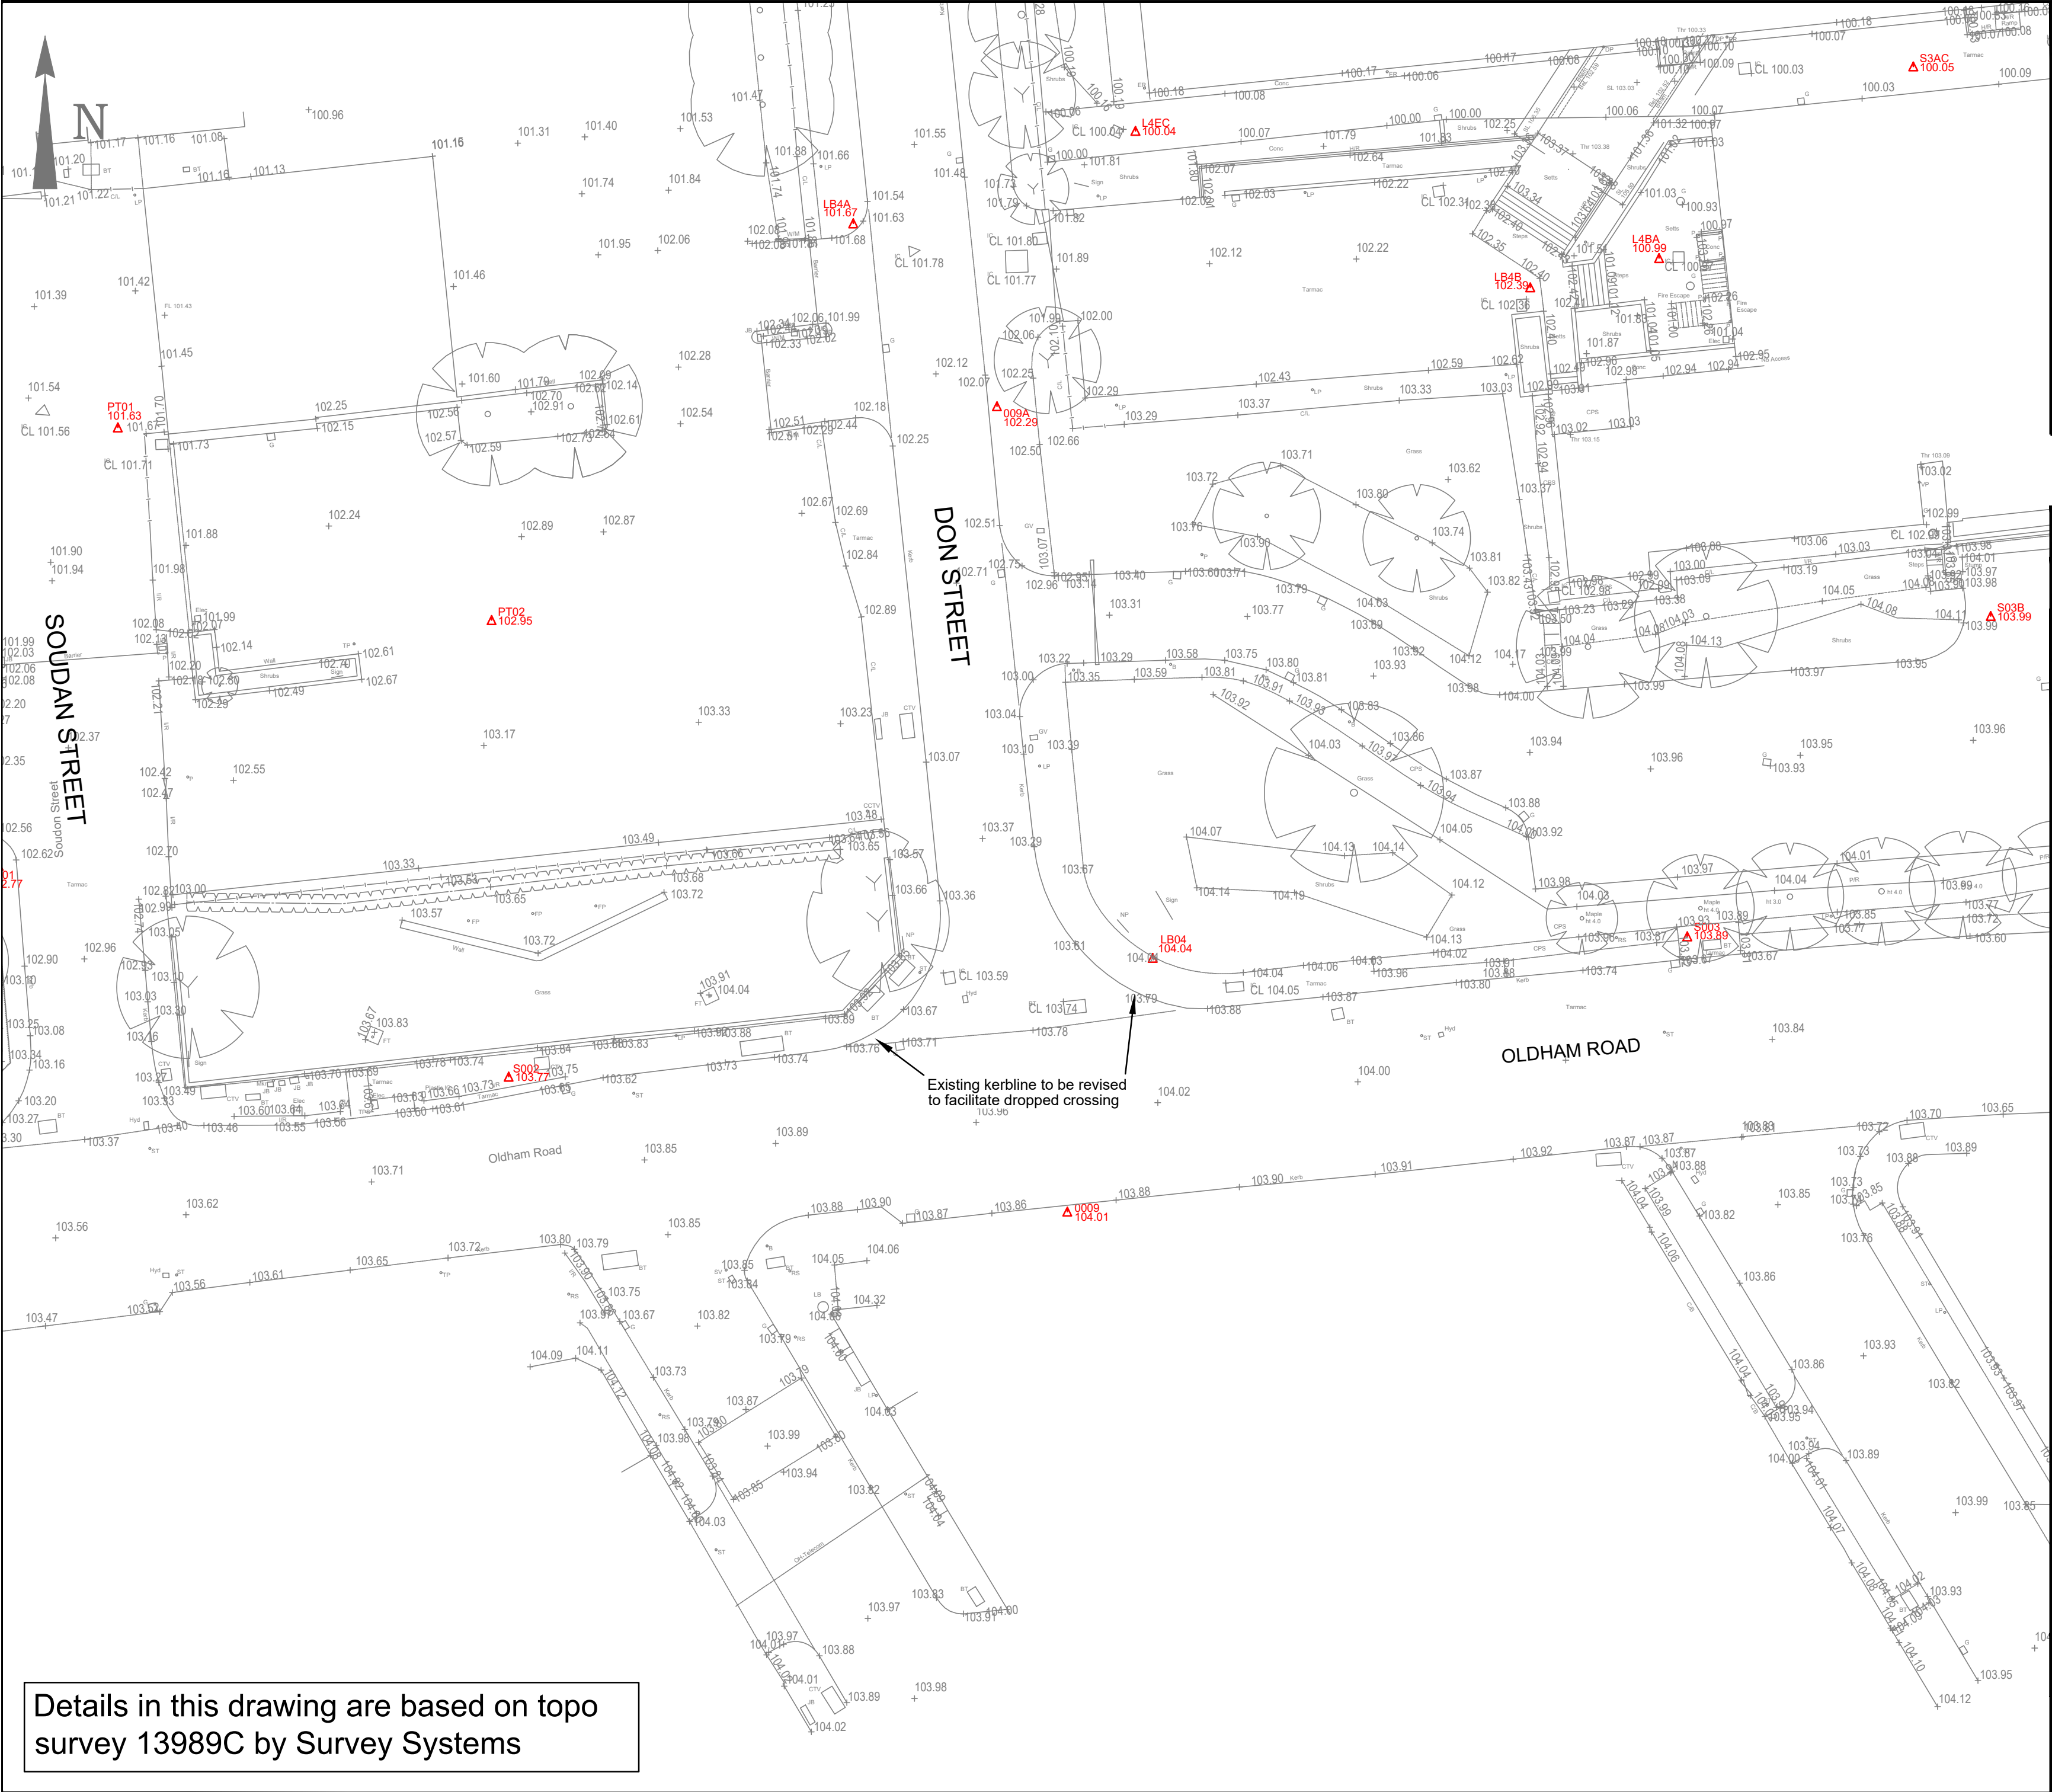

CIVIL / STRUCTURAL DESIGN RISK MANAGEMENT

Abnormal or unusual residual risks associated with the design outcomes shown on this drawing are:-

RSK LDE LTD has followed its Design Risk Management process for Hazard Elimination and Risk reduction in developing the designs shown on this drawing. Abnormal or unusual residual risks may be shown above where it is considered that such risk may not normally be expected by competent persons engaged on work of this nature or type.

Rev.	Date	Amendment	Drawn	Chkd.	Appd.
P2	09.05.22	Updated to client comments		DS	MS
P1	27.04.22	First Issue		MS	



LAND & DEVELOPMENT ENGINEERING LTD

Spring Lodge
172 Chester Road
Helsby
Cheshire, WA6 0AR
United Kingdom

Tel: +44 (0) 1928 726006
Fax: +44 (0) 1928 725633
Email: lde@rsk.co.uk
Web: www.rsk.co.uk

Client

Kellen Homes

Project Title

Existing Junction of Don Street to Oldham Road


Status

INFORMATION

Drawing Title

S278 Site Clearance

Drawn	Date	Checked	Date	Approved	Date
MS	APR'22				
Scale	1:250	Orig Size	A2	Dimensions	m
Project No.	882333	Drawing File			
Drawing No.	41-03-01	Rev.	P2		

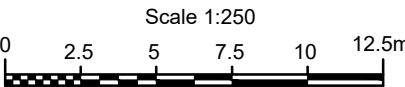

Details in this drawing are based on topo survey 13989C by Survey Systems