


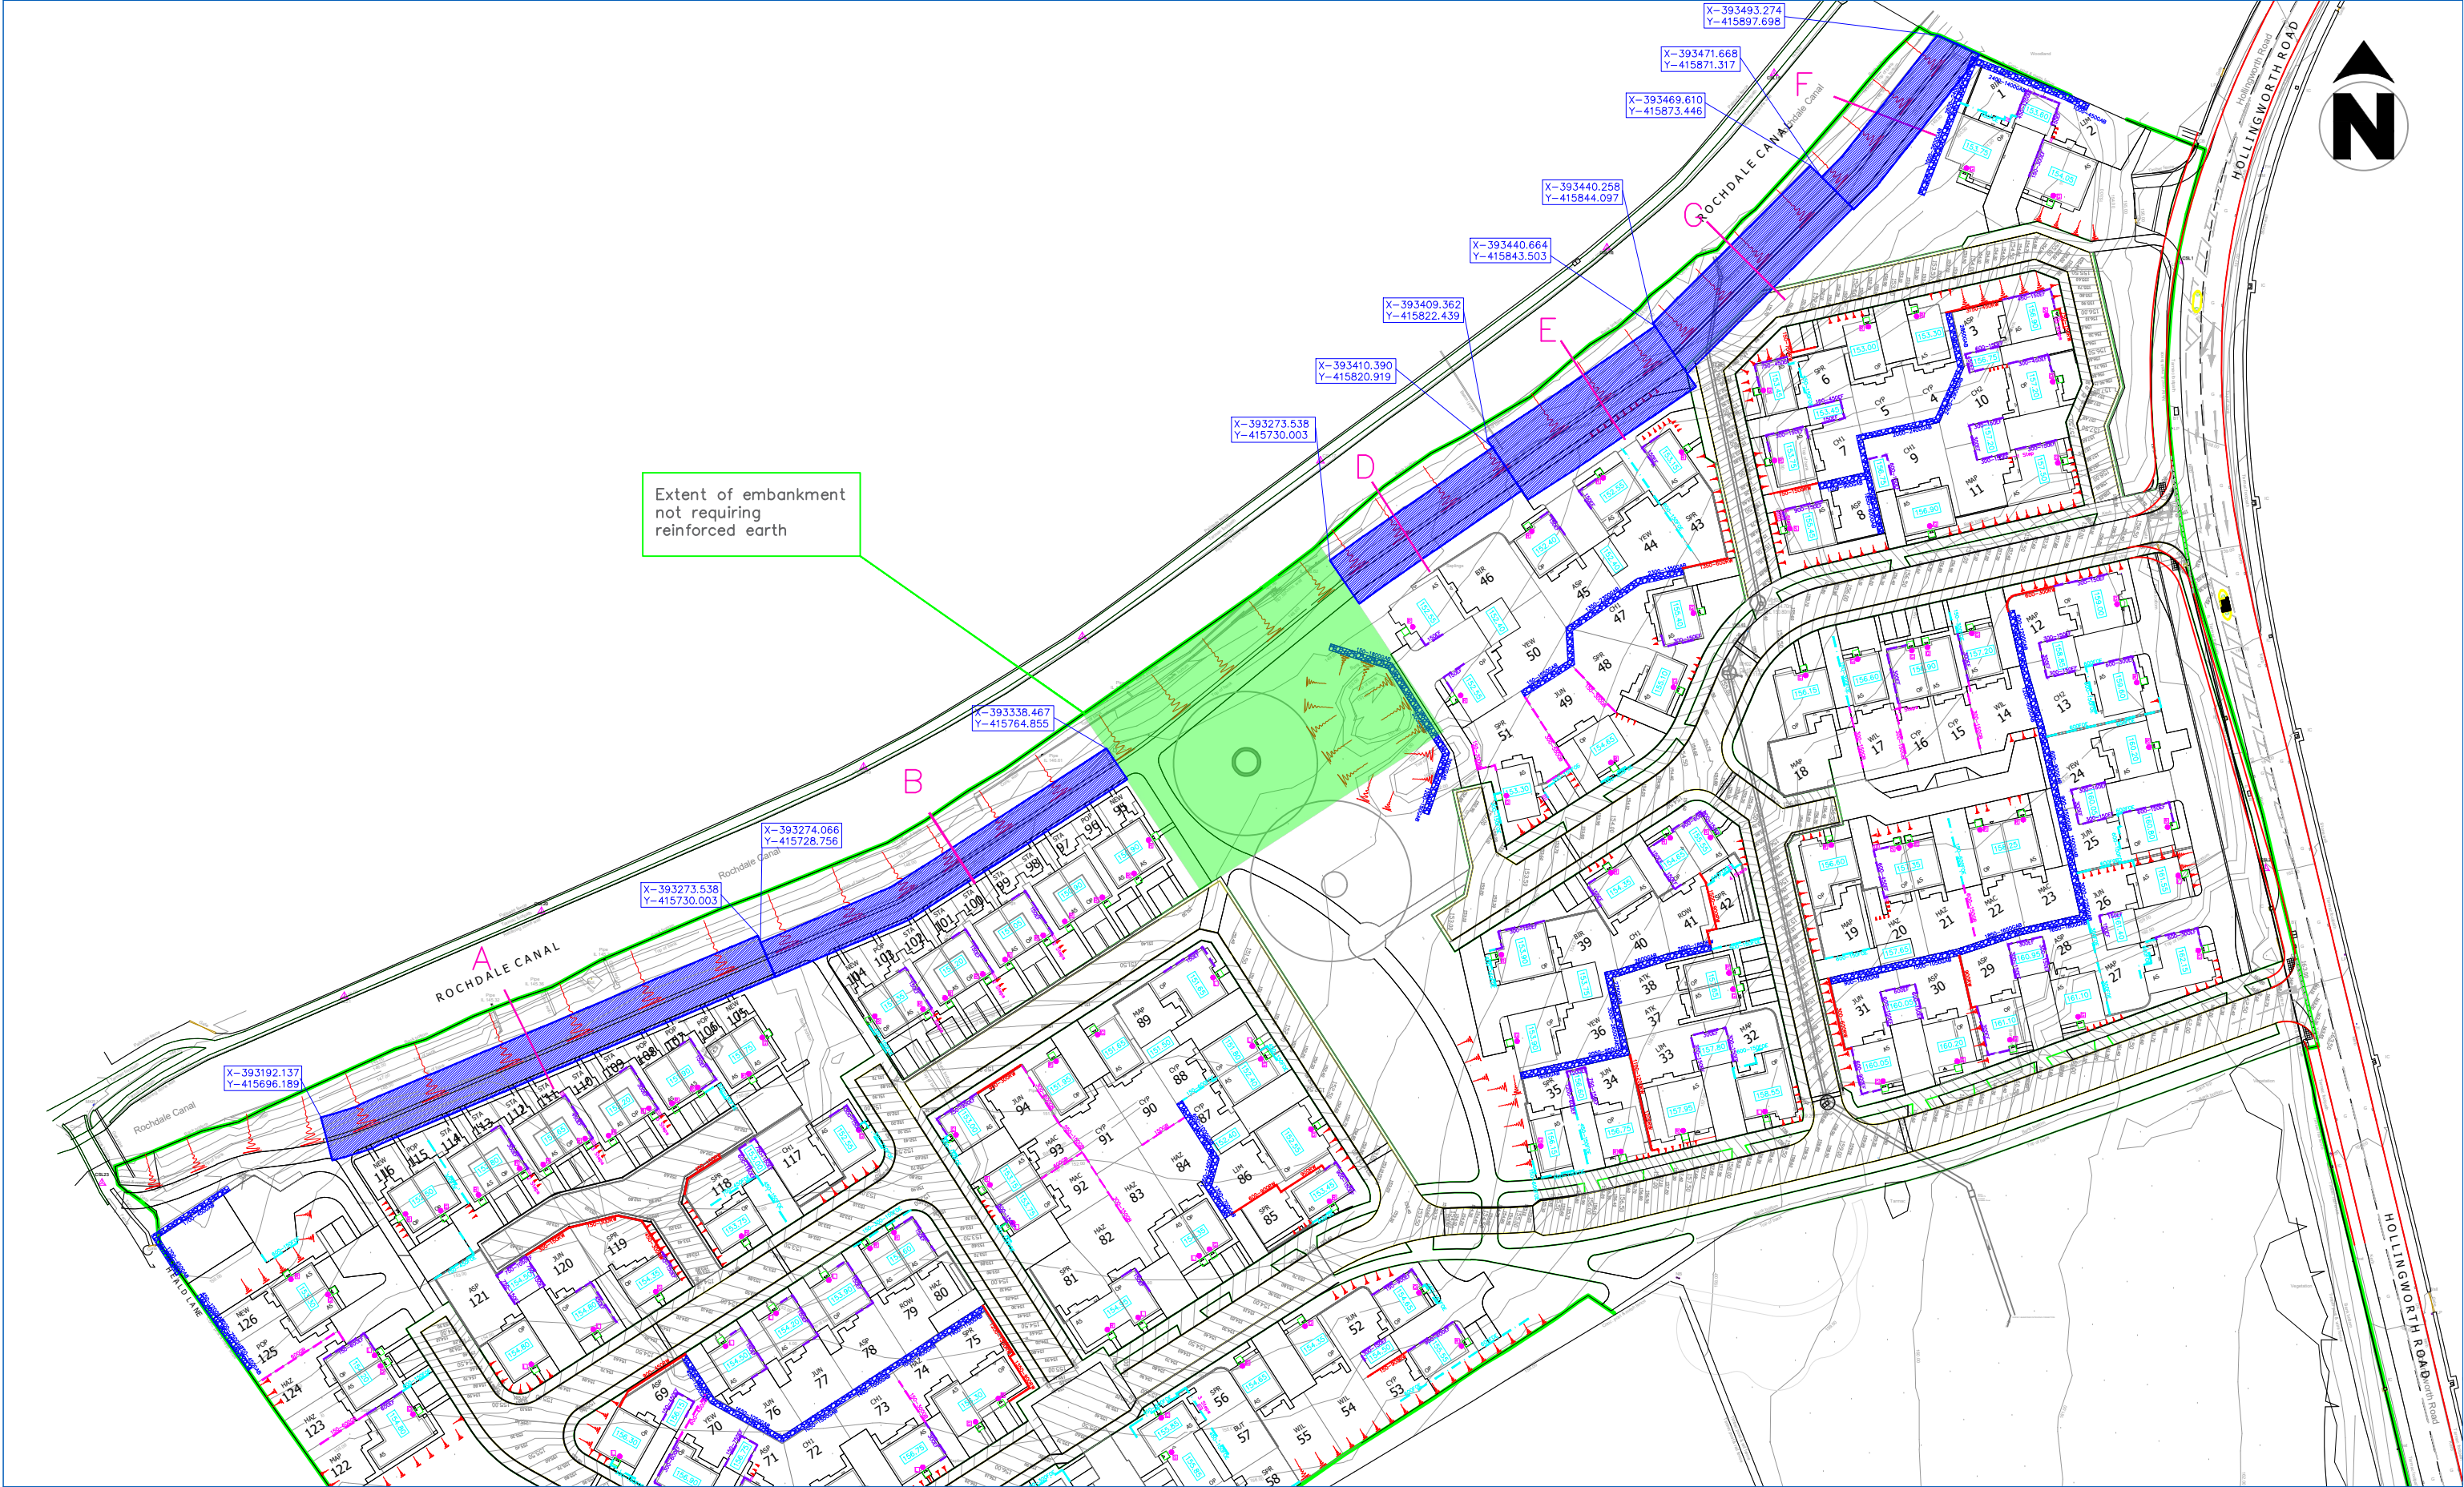

GROUNDTECH CONSULTING	CLIENT	DATE			Status		Notes - Extent of Tensar Geogrids for each Section
	COUNTRYSIDE PARTNERSHIPS - WAKEFIELD	JULY 2023			Preliminary		
	PROJECT TITLE	SCALE	1.3.	Area E and D moved for existing services	27 July 2023	Draft	
	HOLLINGSWORTH GATE, LITTLEBOROUGH	NTS	1.2.	Coordinates Added for Tensar Areas	19 July 2023	Issued	
	PLAN TITLE	PLAN NUMBER	1.1.	Width of reinforced earth reduced	10 July 2023	For Comment	
	TENSAR AREAS PLAN	GRO-23131-P05_1.3	Rev.	Details	Date	Approved	