


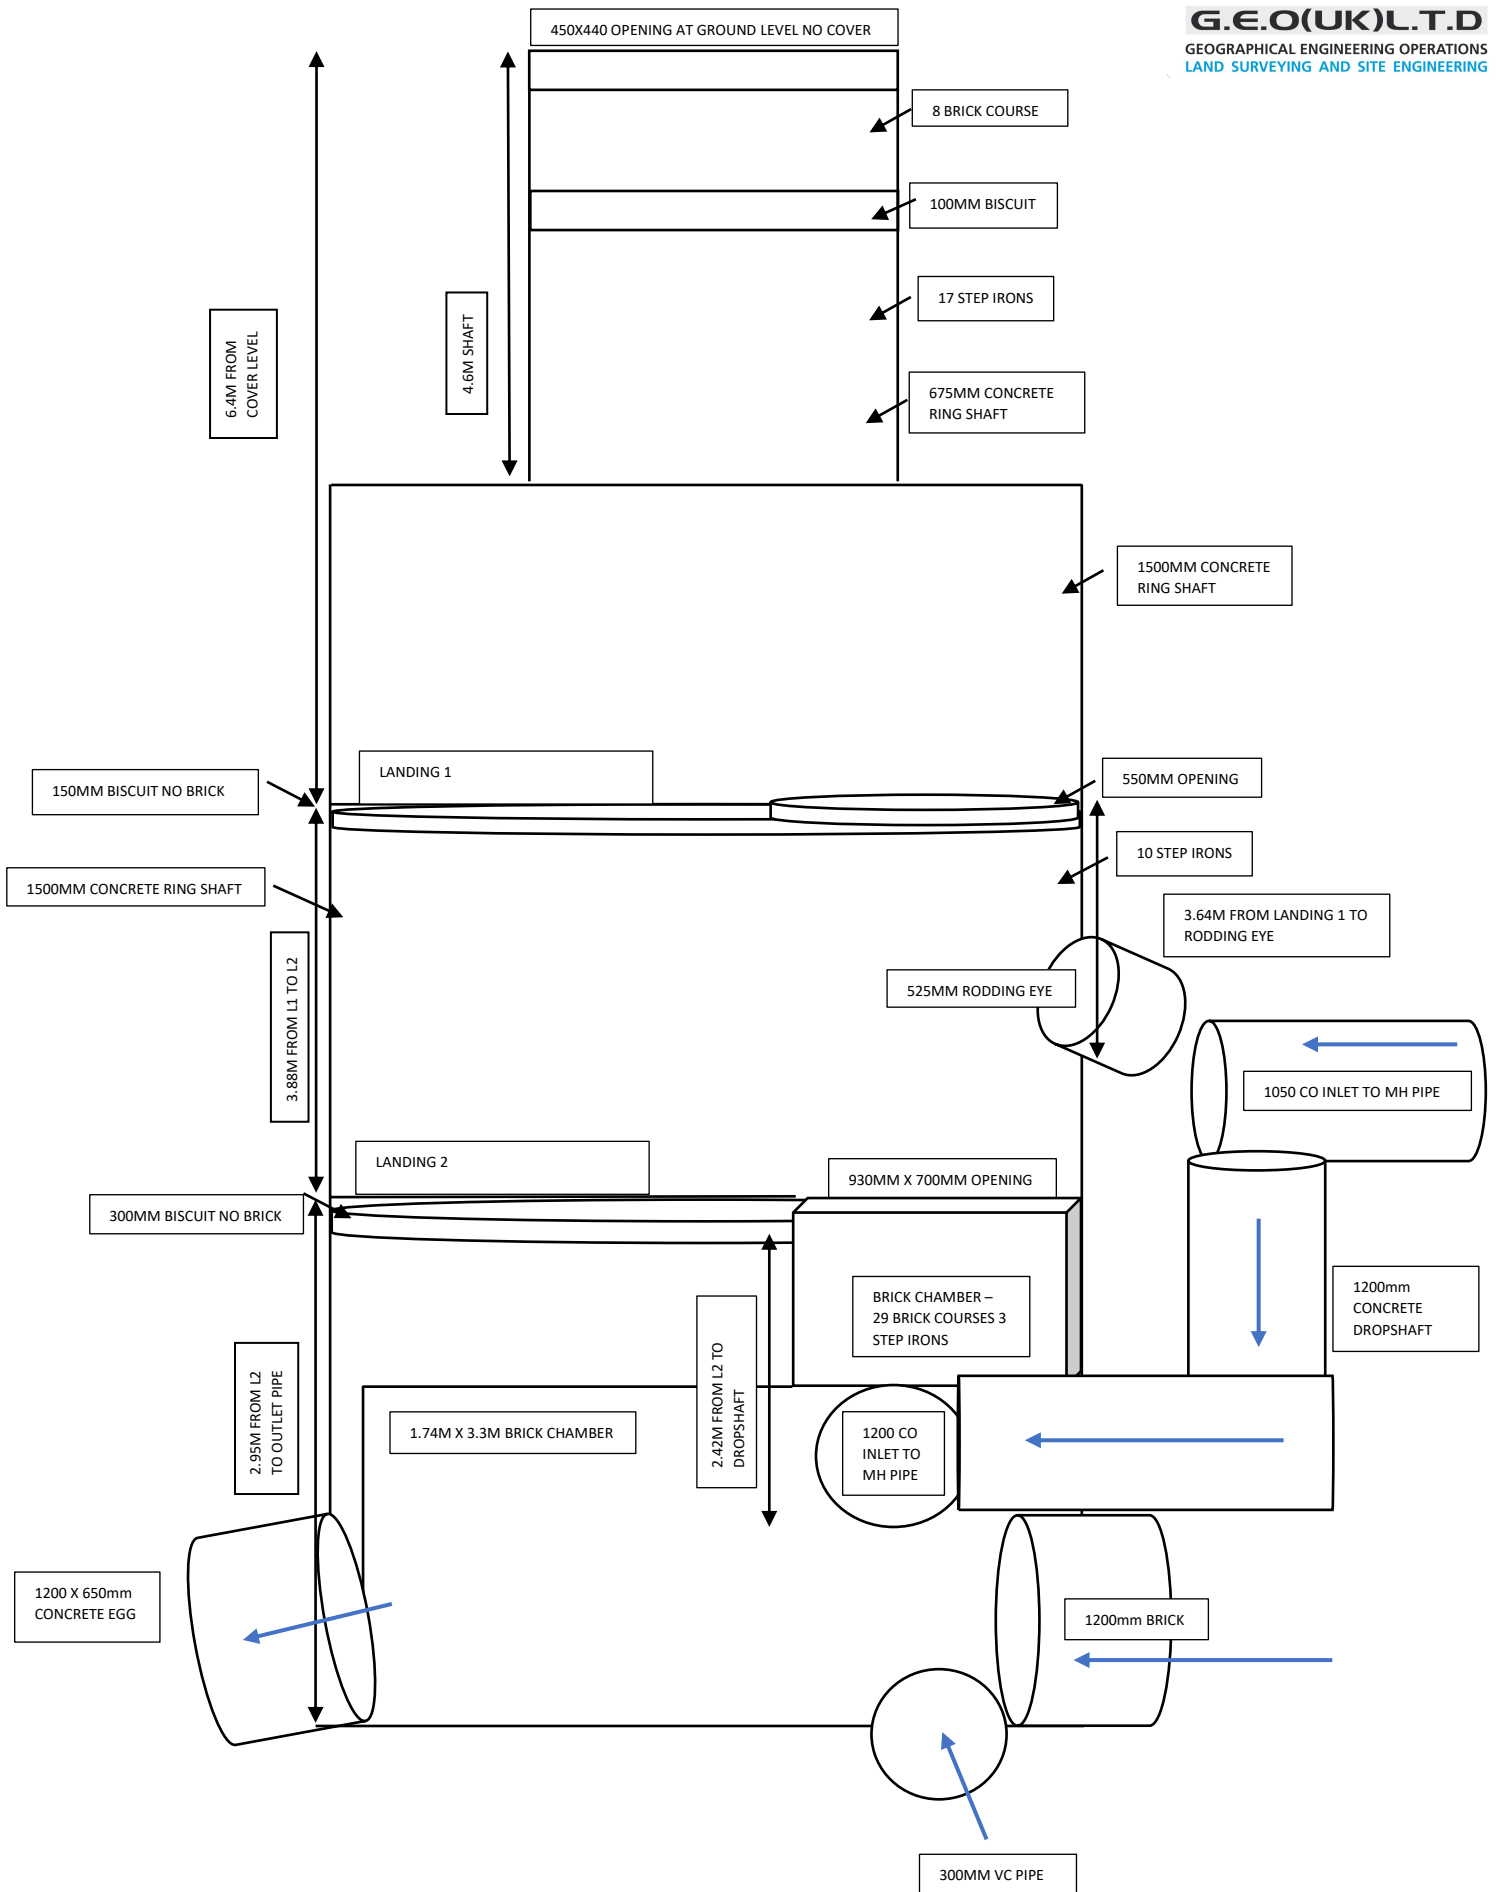



LANDING 1



LANDING 2



BOTTOM
CHAMBER
DROPSHAFT
AND OUTLET



CHAMBER
AND OPENING
TO BOTTOM



BRICK LINE

