


Specification/Method statement for solid oak external door

Specification	
Material	Prime character grade European oak (and 14mm slimlite double glazing for door with fanlight)
Fixtures and fittings	Forged iron penny end t-hinges; forged black bolts and door handle; 5 lever sash mortice lock
Finish	3 coats of Natural – 429 Extra Osmo UV Protection Oil


Construction
- Door casing to be constructed using traditional through mortice and tenon joinery. - Door will be constructed from three 24mm thick, wide oak planks with an applied frame on the internal which will be fixed using woodglue and clenched rosehead nails. - Door will be inside opening and secured using a sash mortice lock, and 2 bolts, one at the top and bottom to increase security. - Glazing will be done from the inside in the case of the fan light. - Weatherproofing will be done using adhesive stormguard elite 11 joinery seal which will be applied inside the rebate of the door casing. - Sealed glazing units will be bedded using black butyl glazing tape, and sealed using Hogson heritage putty to fill the void between the glazing unit and the frame. - Timber beading will be applied internally using black butyl glazing tape and pins.

Installation
- We will remove the existing door frames with care, being careful not to cause any damage to the existing stonework. - We will NOT be using expanding foam to fit the new door frames out of respect for the historic fabric of the building. - We will use screws to fix the new timber door frame into the openings. - Any potential gaps will be kept to a minimum and will be filled with cotton caulking wiped with linseed oil. - The external of the door frames will be pointed around using trowel mastic.

Additional Information

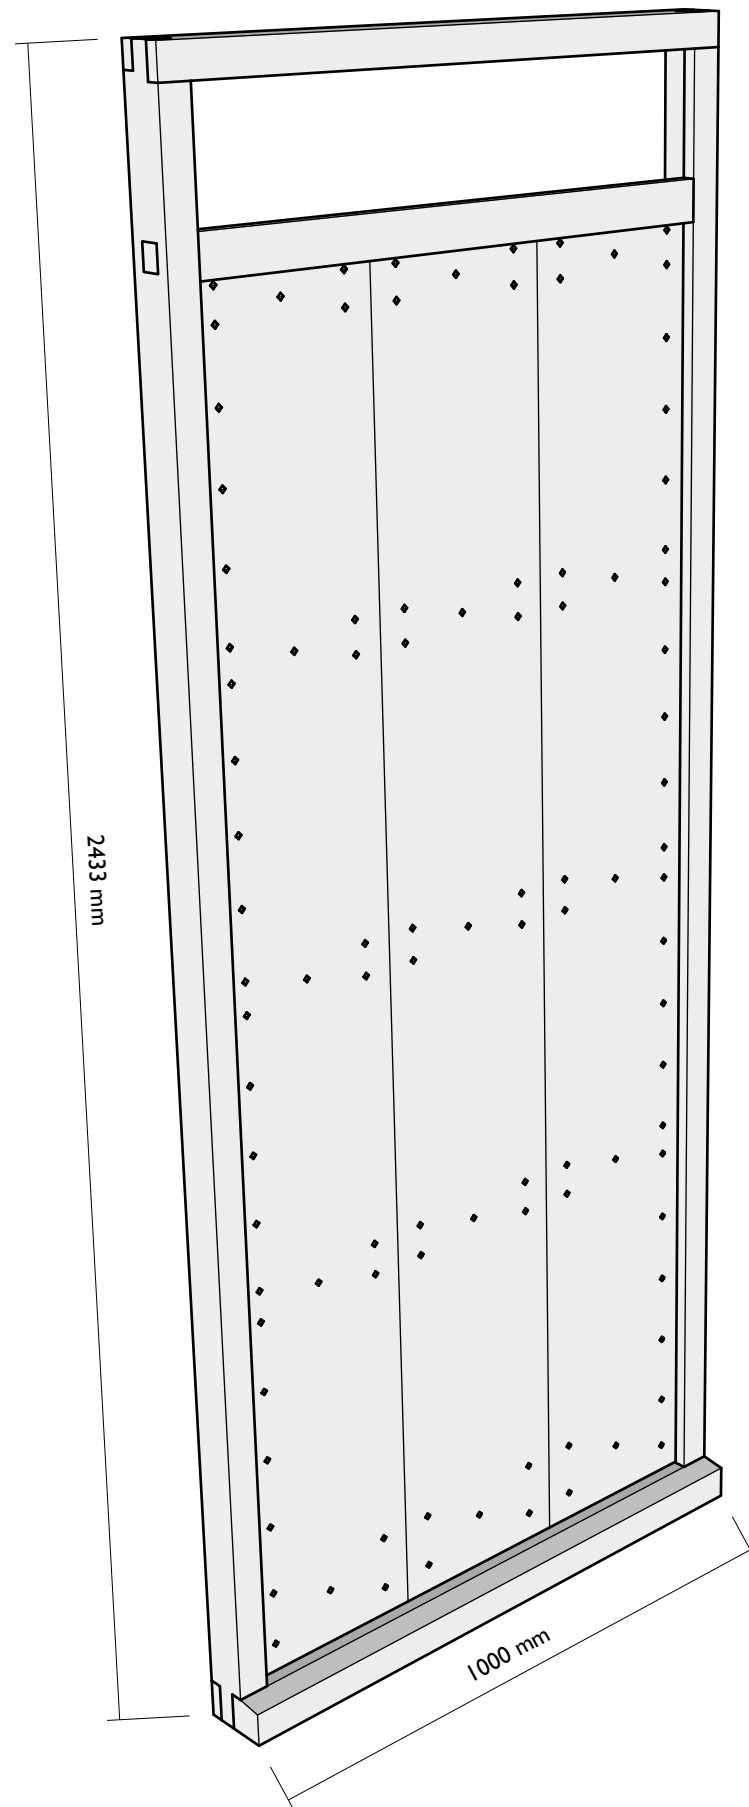

With Fanlight

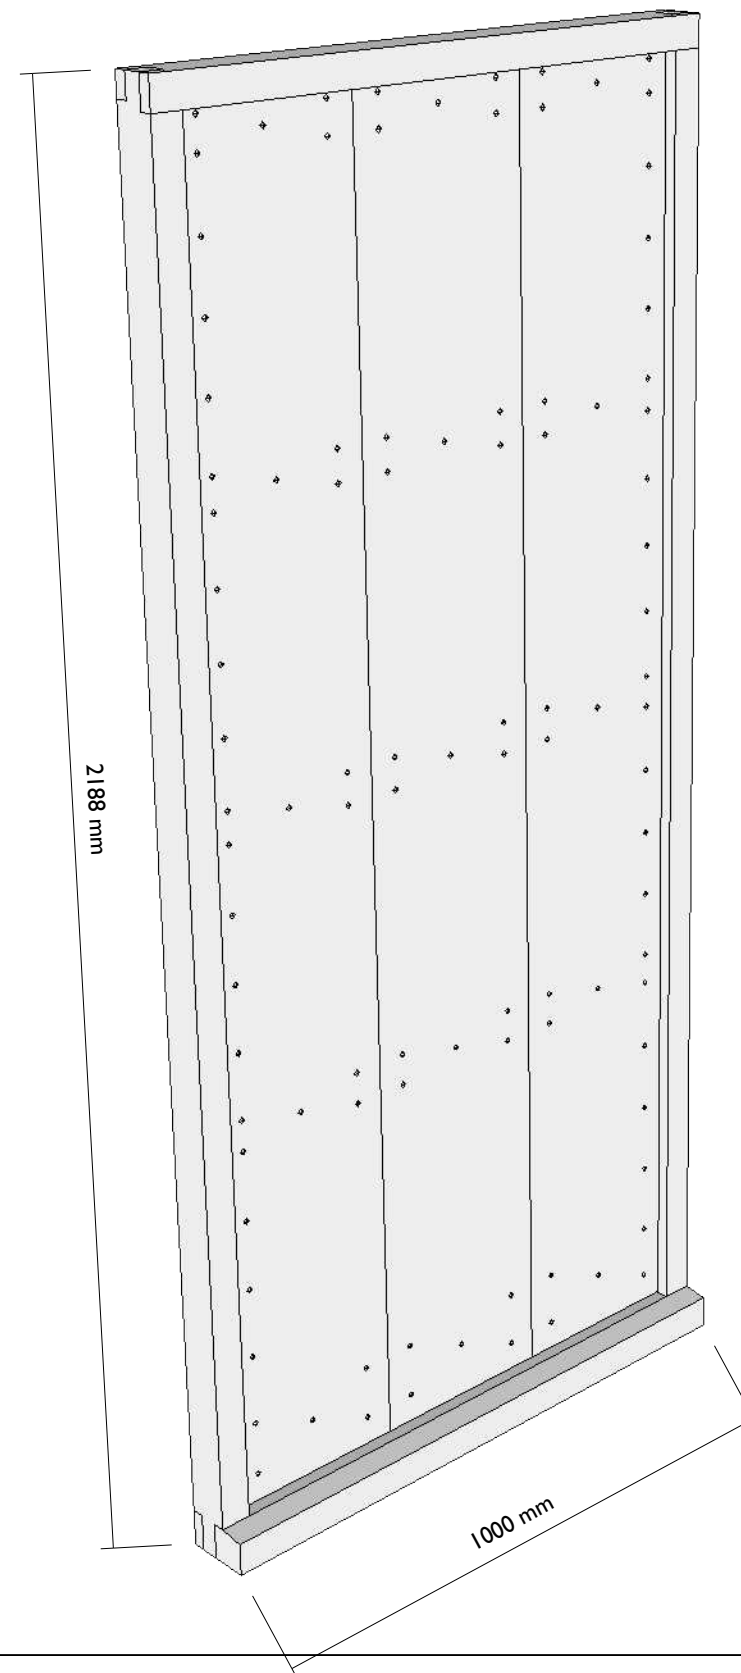

Without Fanlight

Client: John & Jan Bullock
Address: Syke House Farm,
Hollingworth Rd,
Littleborough. OL15 0HA

Contact: john@bulltrans.co.uk


Door

General Assembly

ernest rose
HERITAGE JOINERY AND CARPENTRY

10

A

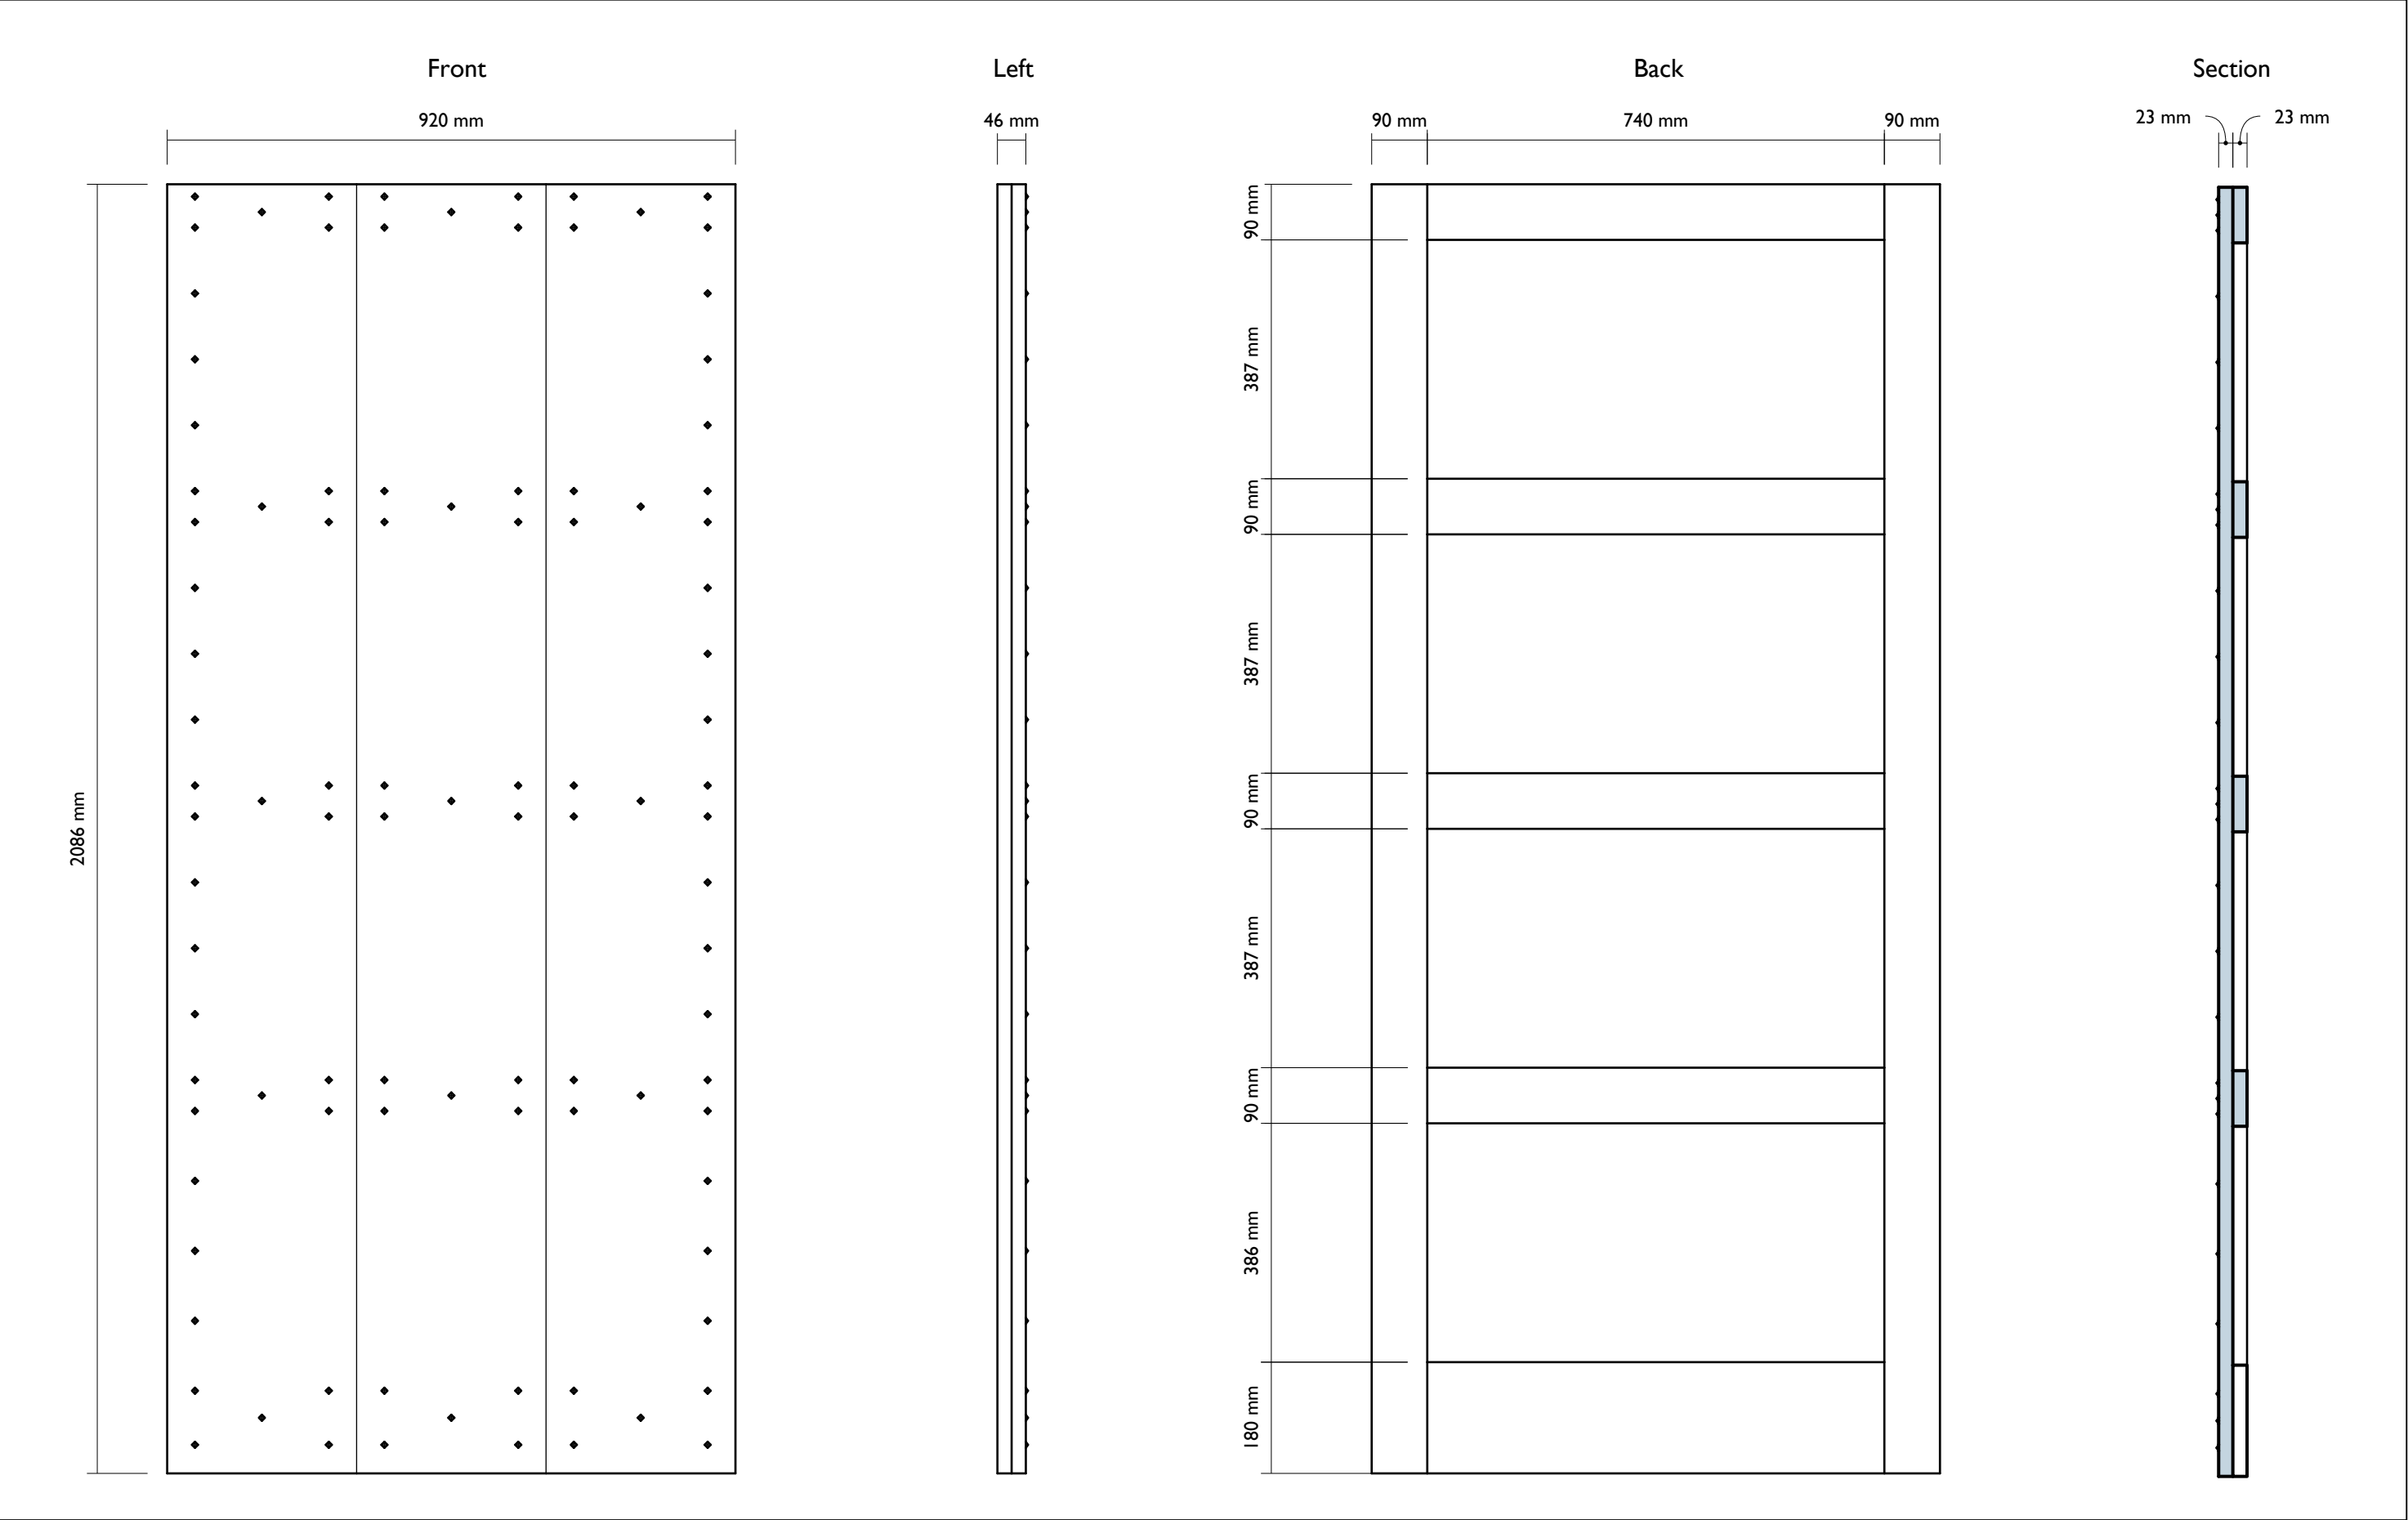


Client: John & Jan Bullock
Address: Syke House Farm,
Hollingworth Rd,
Littleborough. OL15 0HA


Contact: john@bulltrans.co.uk

Door

Door Assembly

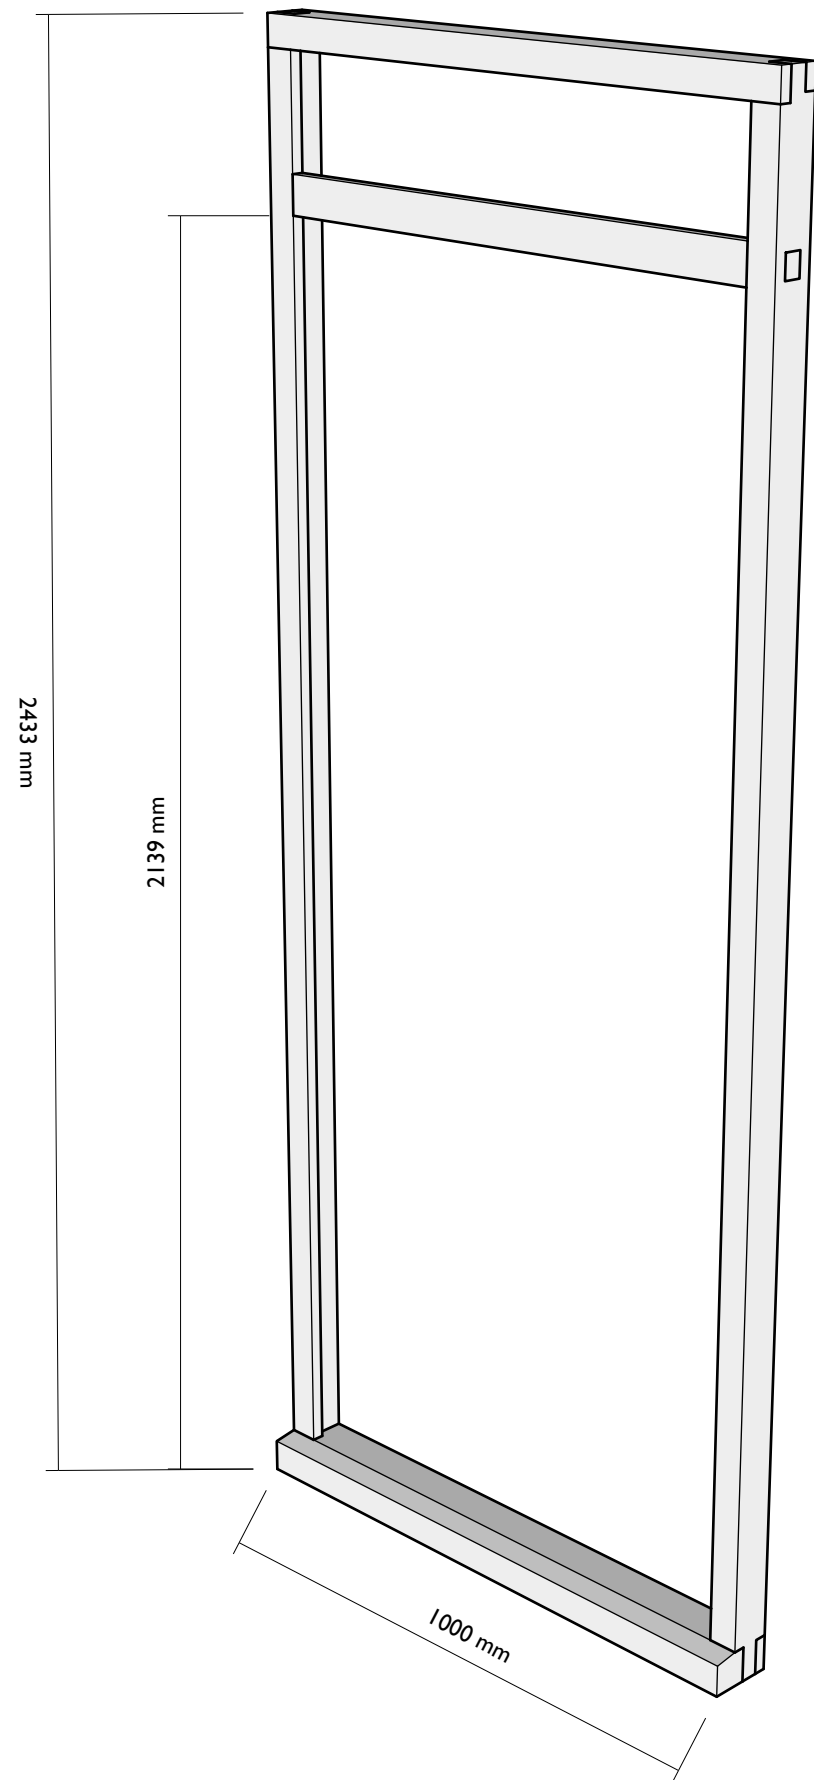

With Fanlight

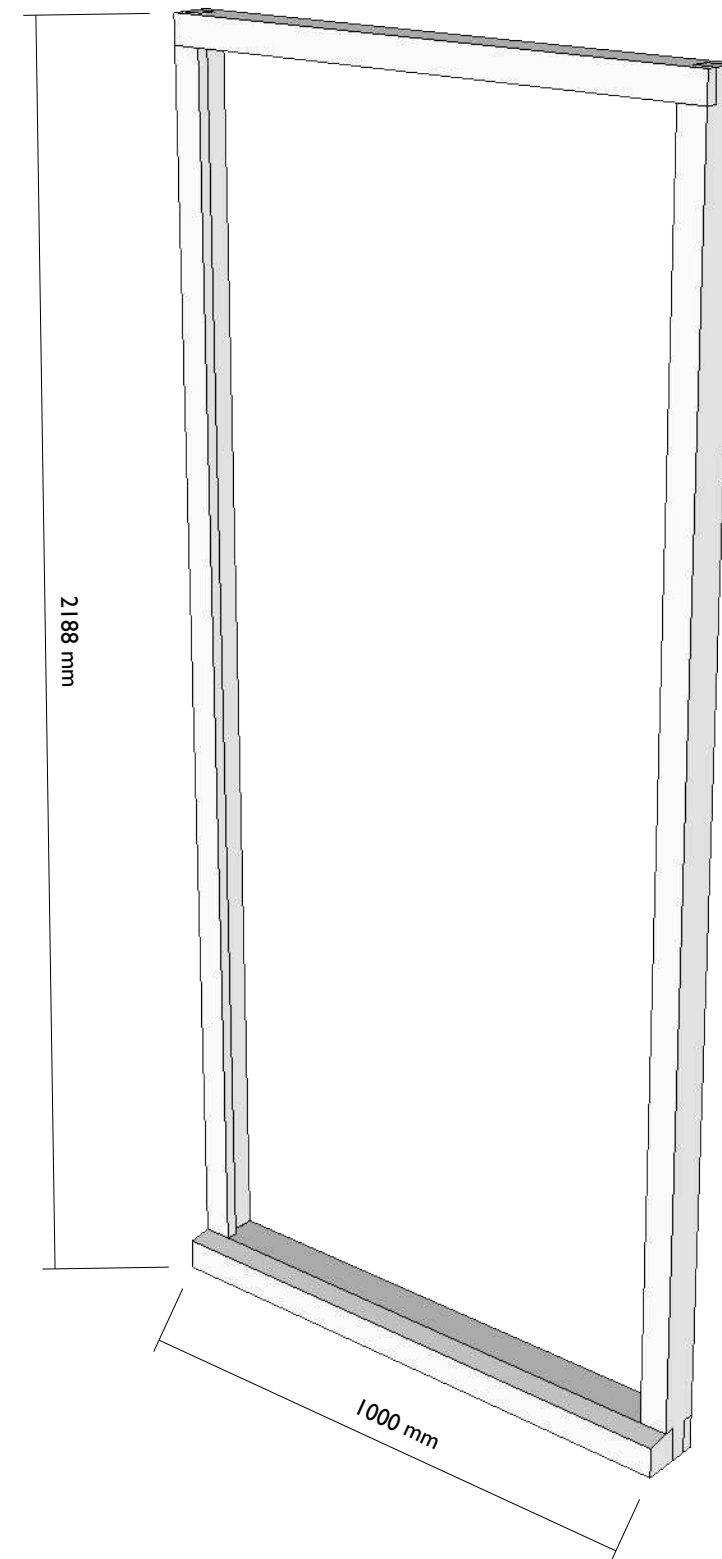

Without Fanlight

Client: John & Jan Bullock
Address: Syke House Farm,
Hollingworth Rd,
Littleborough. OL15 0HA

Contact: john@bulltrans.co.uk

Door


Frame Assembly

ernest rose
HERITAGE JOINERY AND CARPENTRY



03

A

With Fanlight

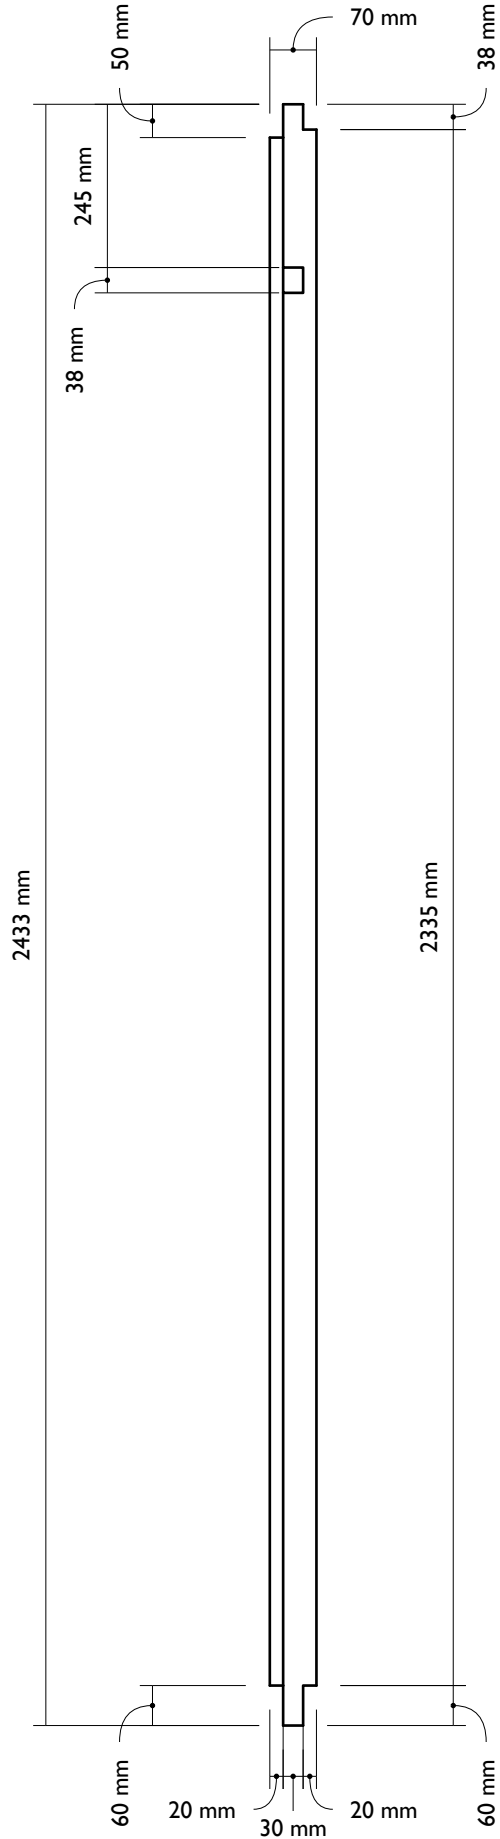

Without Fanlight

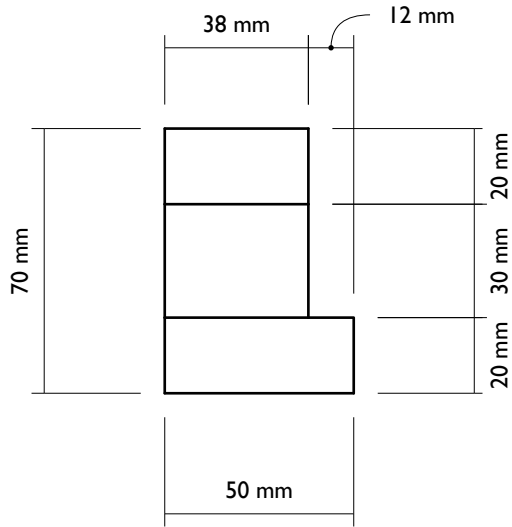
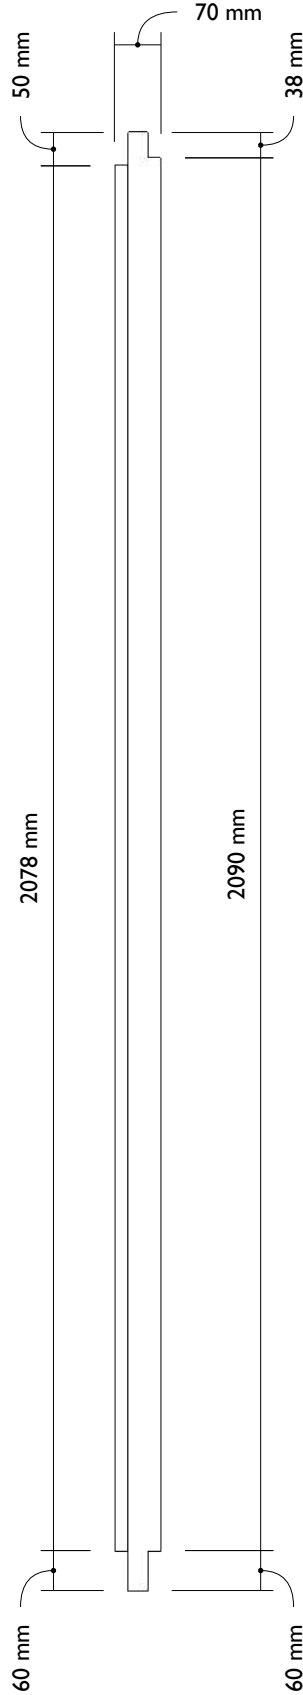


Client: John & Jan Bullock
Address: Syke House Farm,
Hollingworth Rd,
Littleborough. OL15 0HA

Contact: john@bulltrans.co.uk

Door

Jamb

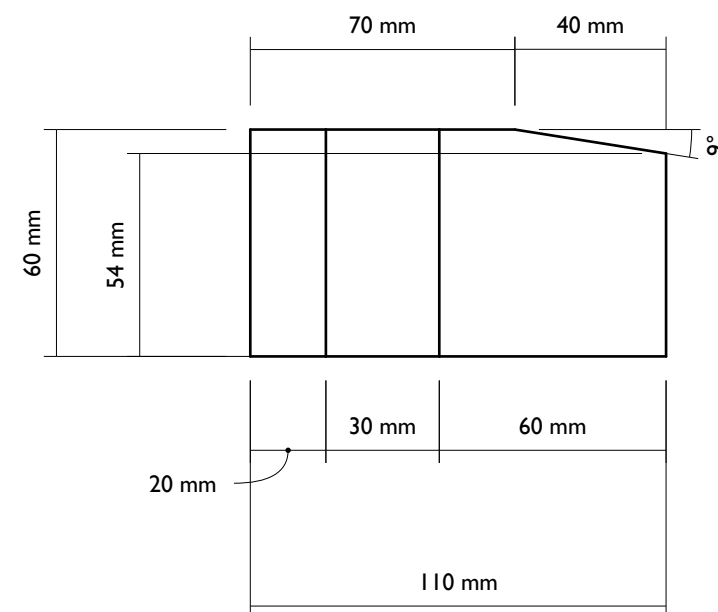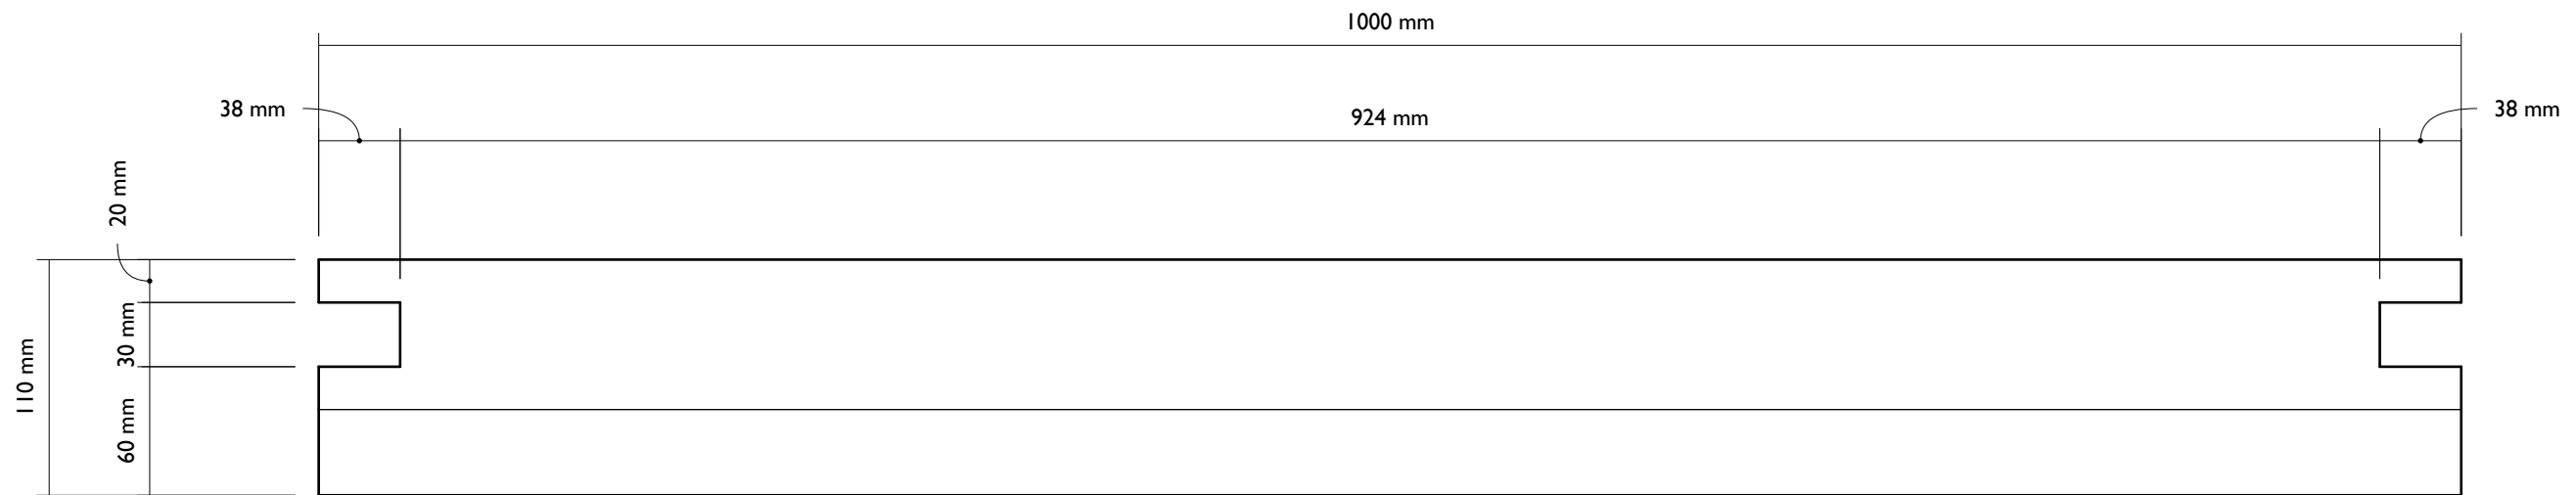

Client: John & Jan Bullock
Address: Syke House Farm,
Hollingworth Rd,
Littleborough. OL15 0HA

Contact: john@bulltrans.co.uk


Door

Cill

ernest rose
HERITAGE JOINERY AND CARPENTRY

05

A

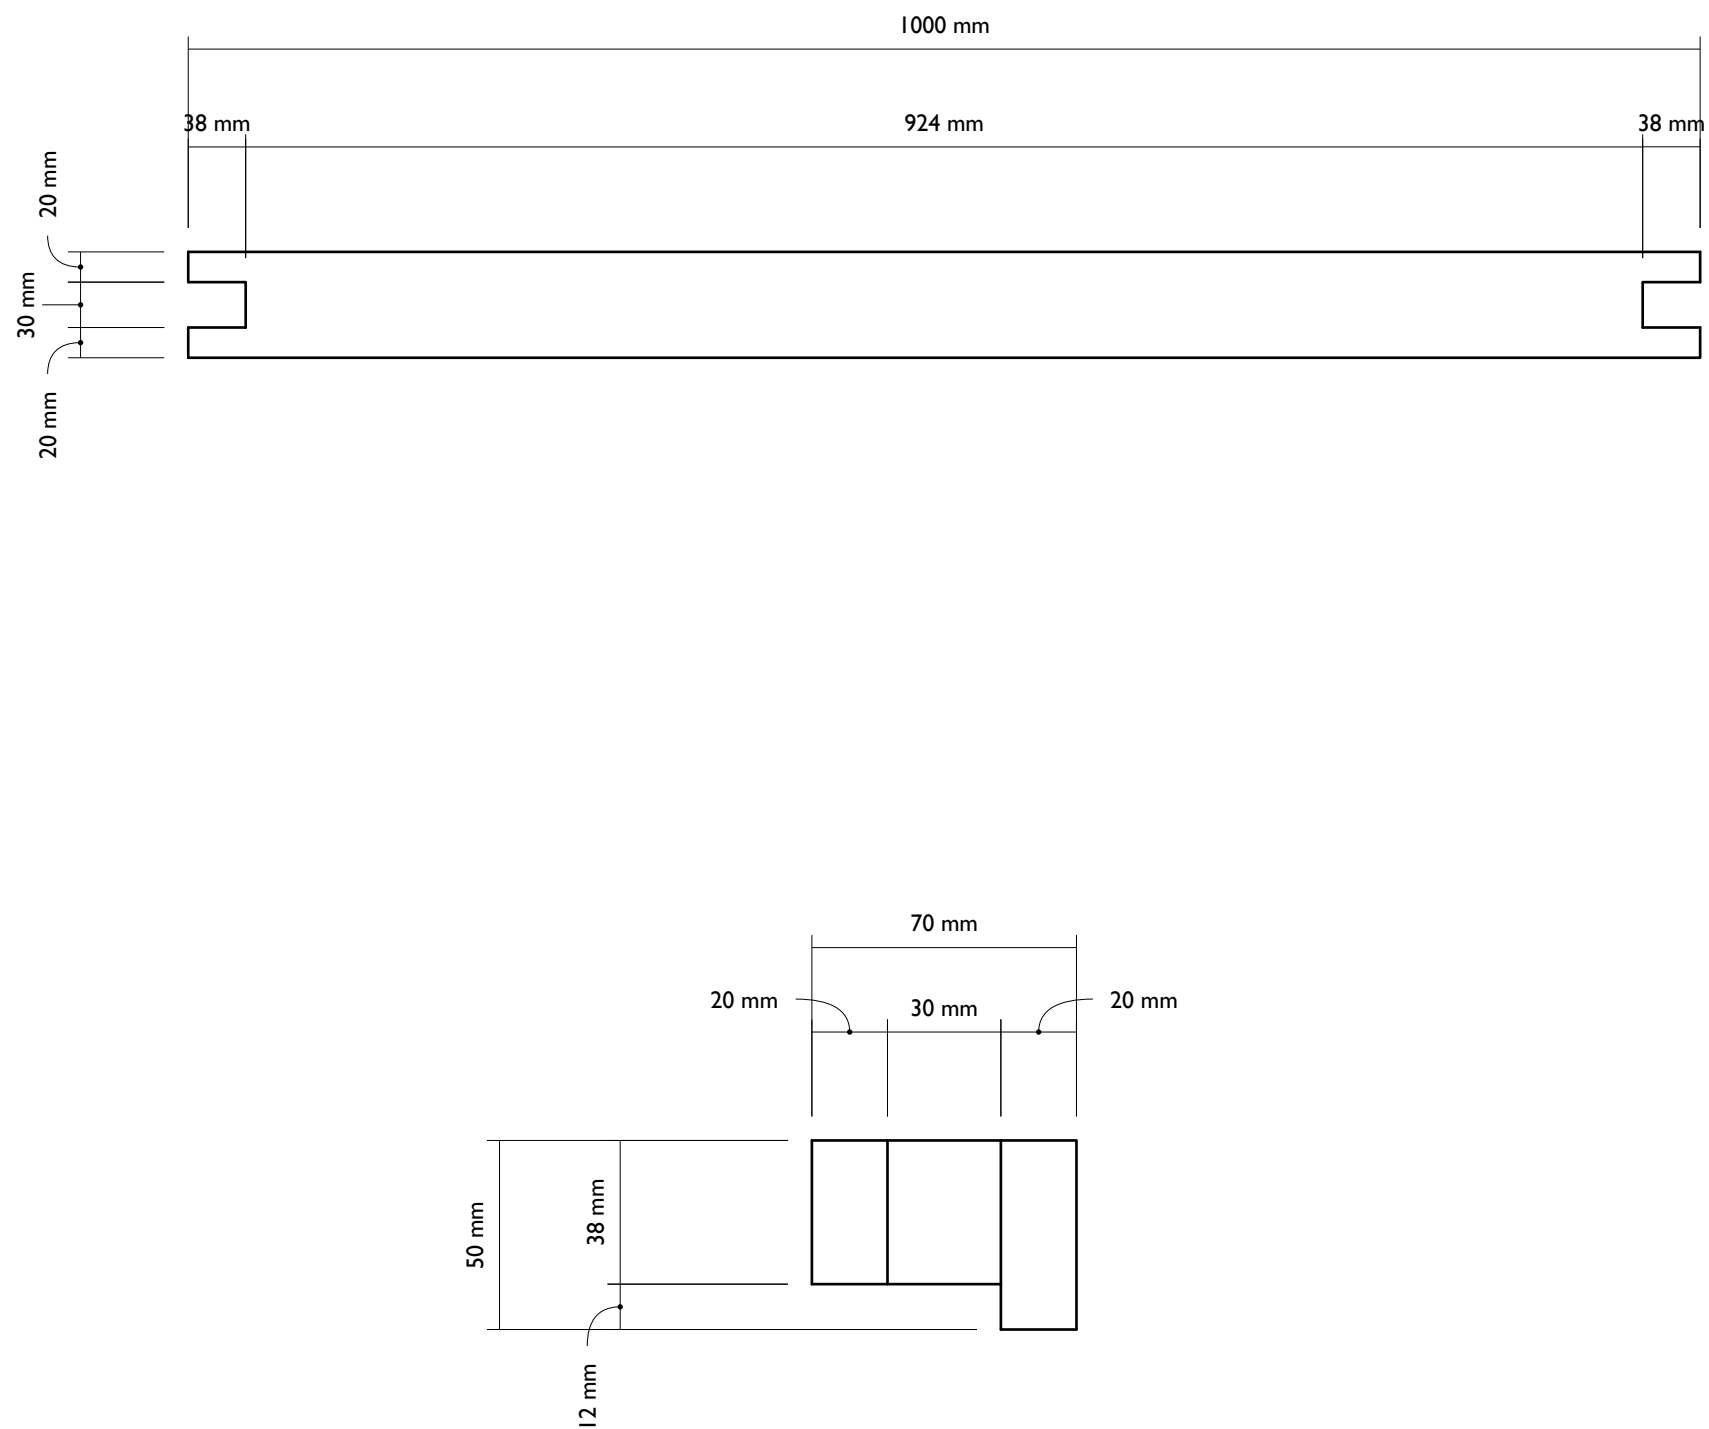

Client: John & Jan Bullock
Address: Syke House Farm,
Hollingworth Rd,
Littleborough. OL15 0HA

Contact: john@bulltrans.co.uk

Door

Top Rail

ernest rose
HERITAGE JOINERY AND CARPENTRY

07

A