


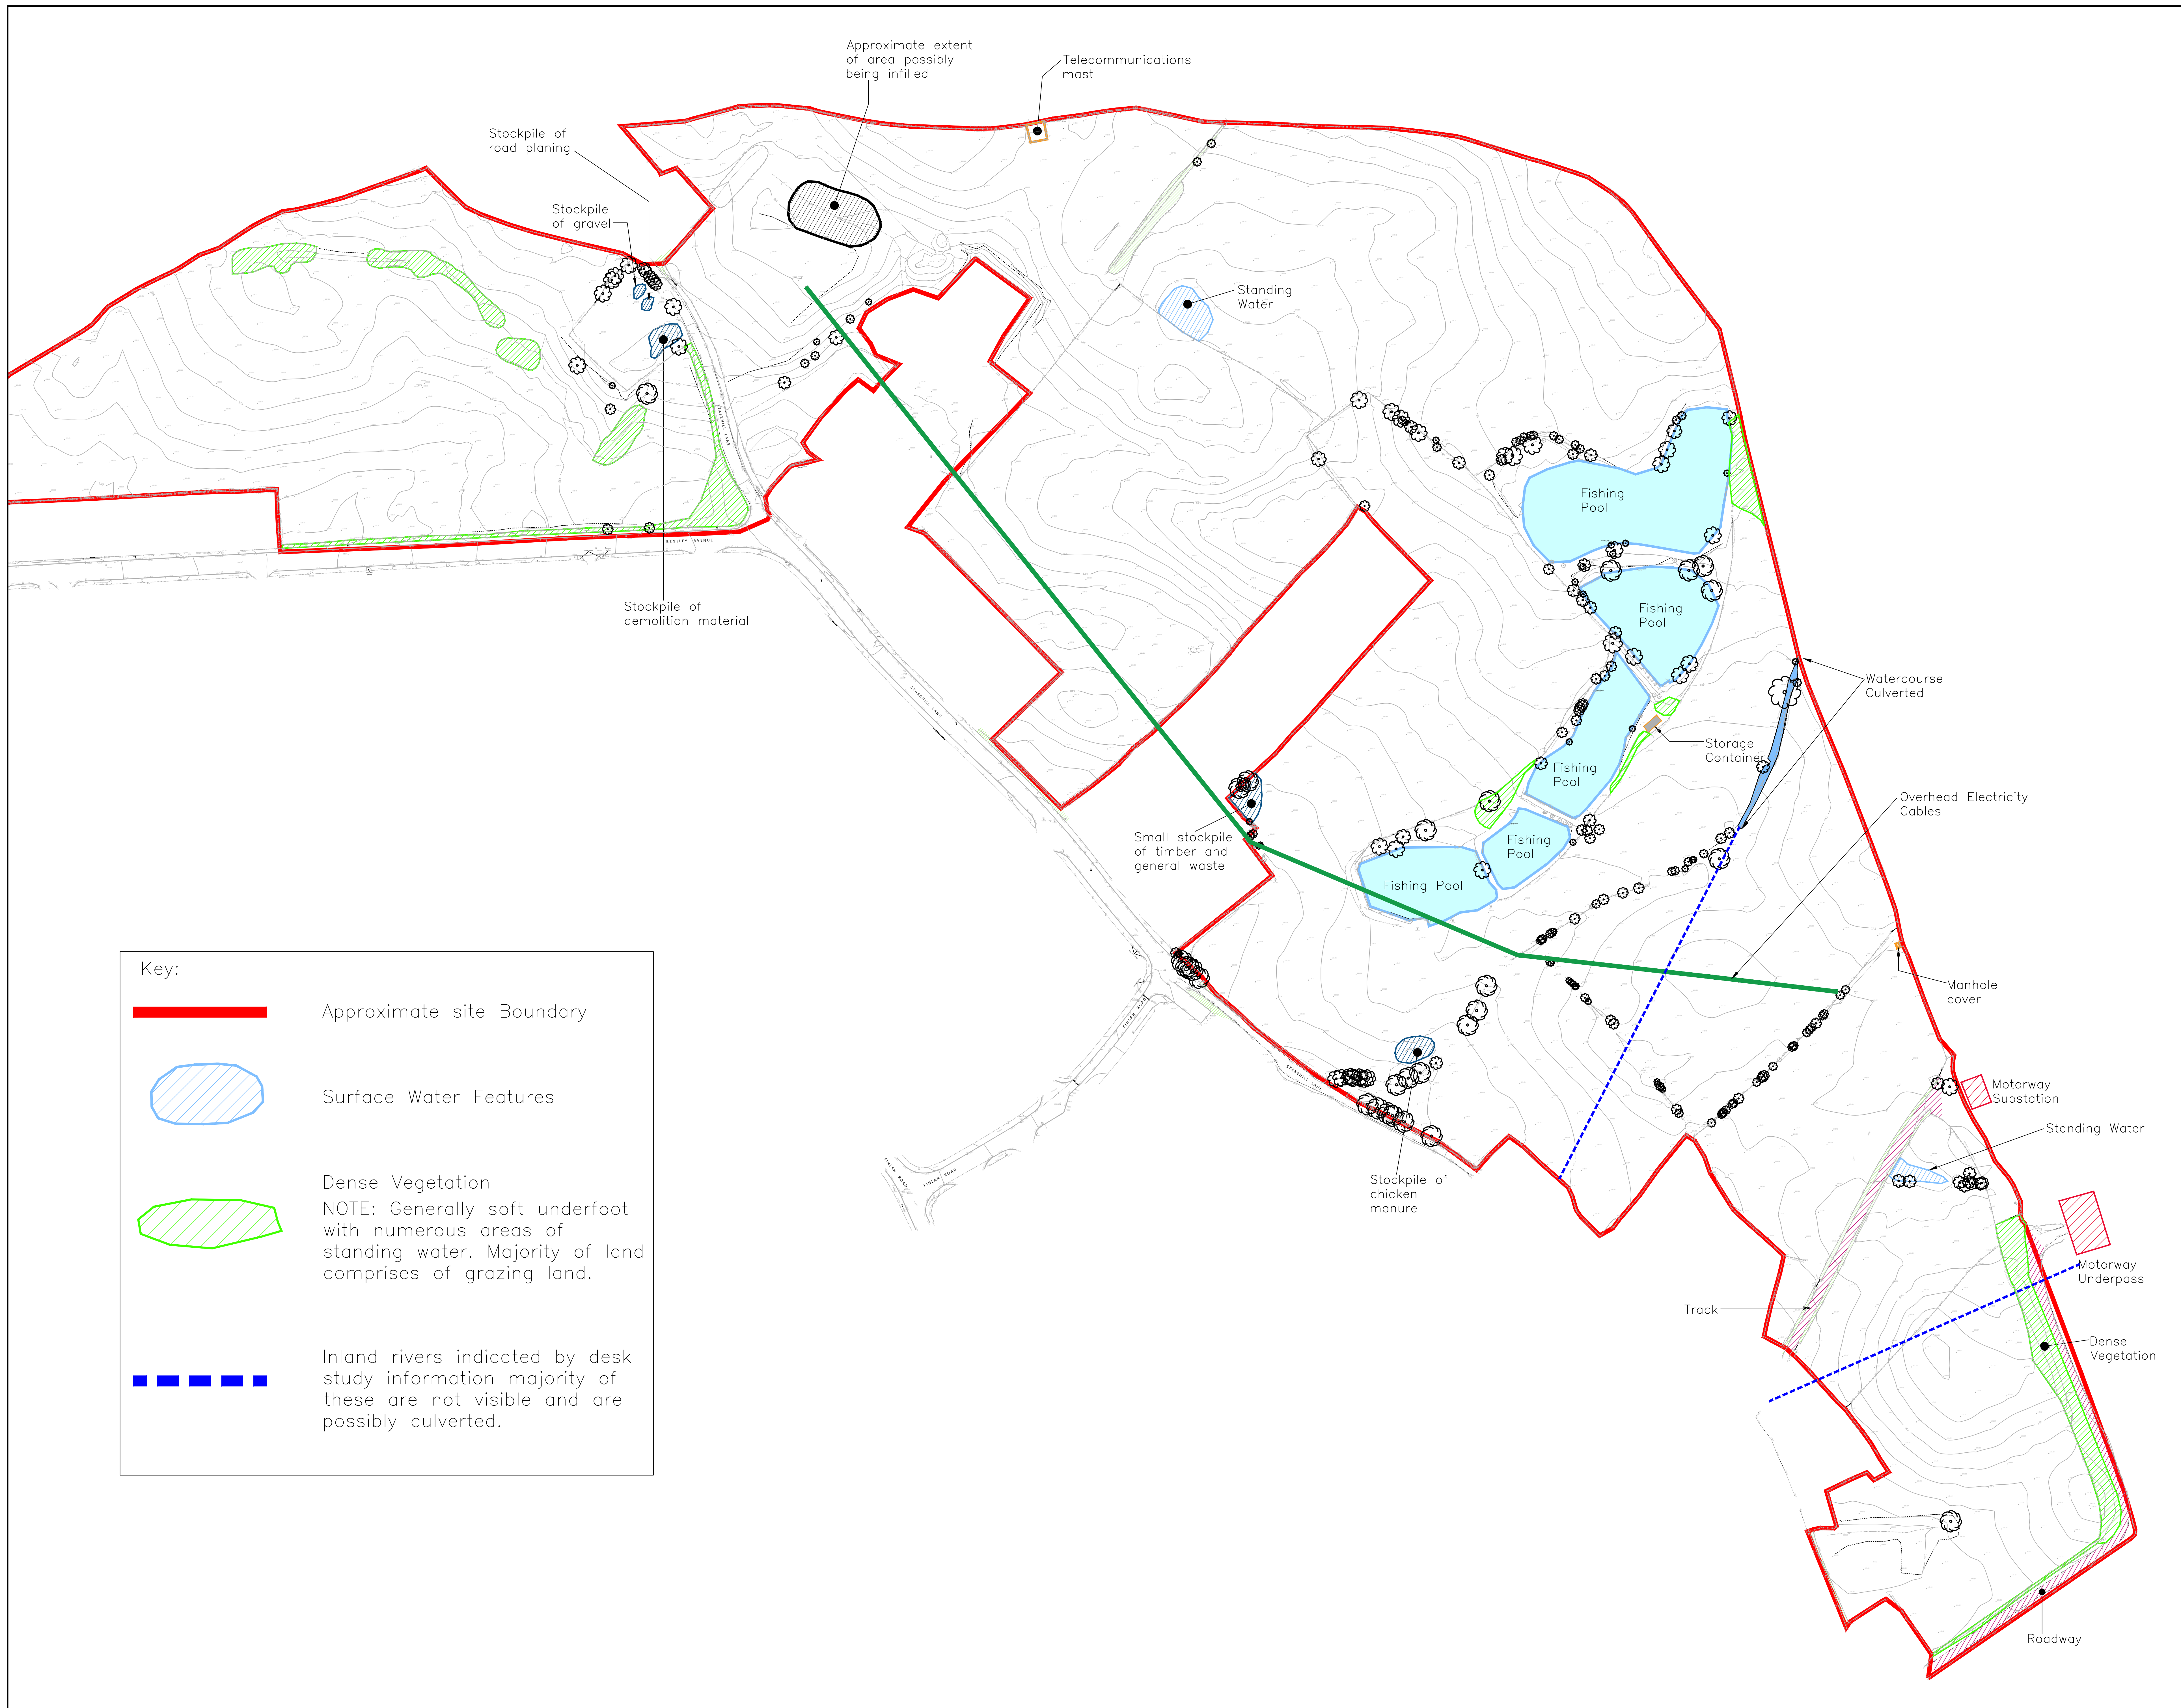

NOTES

revision	Revision details		Date
01			
worksafe consultant SSIP SAFETY SCHOOLS IN PROCUREMENT			
Drawing Stage		Drawing Status	
Draft	Comments	Tender	
Issued	Information	Construction	
Preliminary	Approved	As Built	

This drawing is not authorised unless signed as checked & approved

Client
Millson Associates

Job title
Stakehill Lane, Middleton

Drawing title
Walkover Survey Plan

REFA
CONSULTING ENGINEERS
CIVIL • STRUCTURAL
GEOTECHNICAL • ENVIRONMENTAL

45 Bridgeman Terrace
Wigan, Lancs
WN1 1TT
Tel: (01942) 826200
Fax: (01942) 230816

Chkd	Appvd	Date	Scale	Drawn
		18.04.18	1:1000	JT
DRAWING No		18061/01		
		rev		

© This drawing is the property of REFA and should not be copied, used or its contents divulged without prior written consent.
Any discrepancies in this drawing documented on site should be reported to REFA immediately. If IN DOUBT ASK.