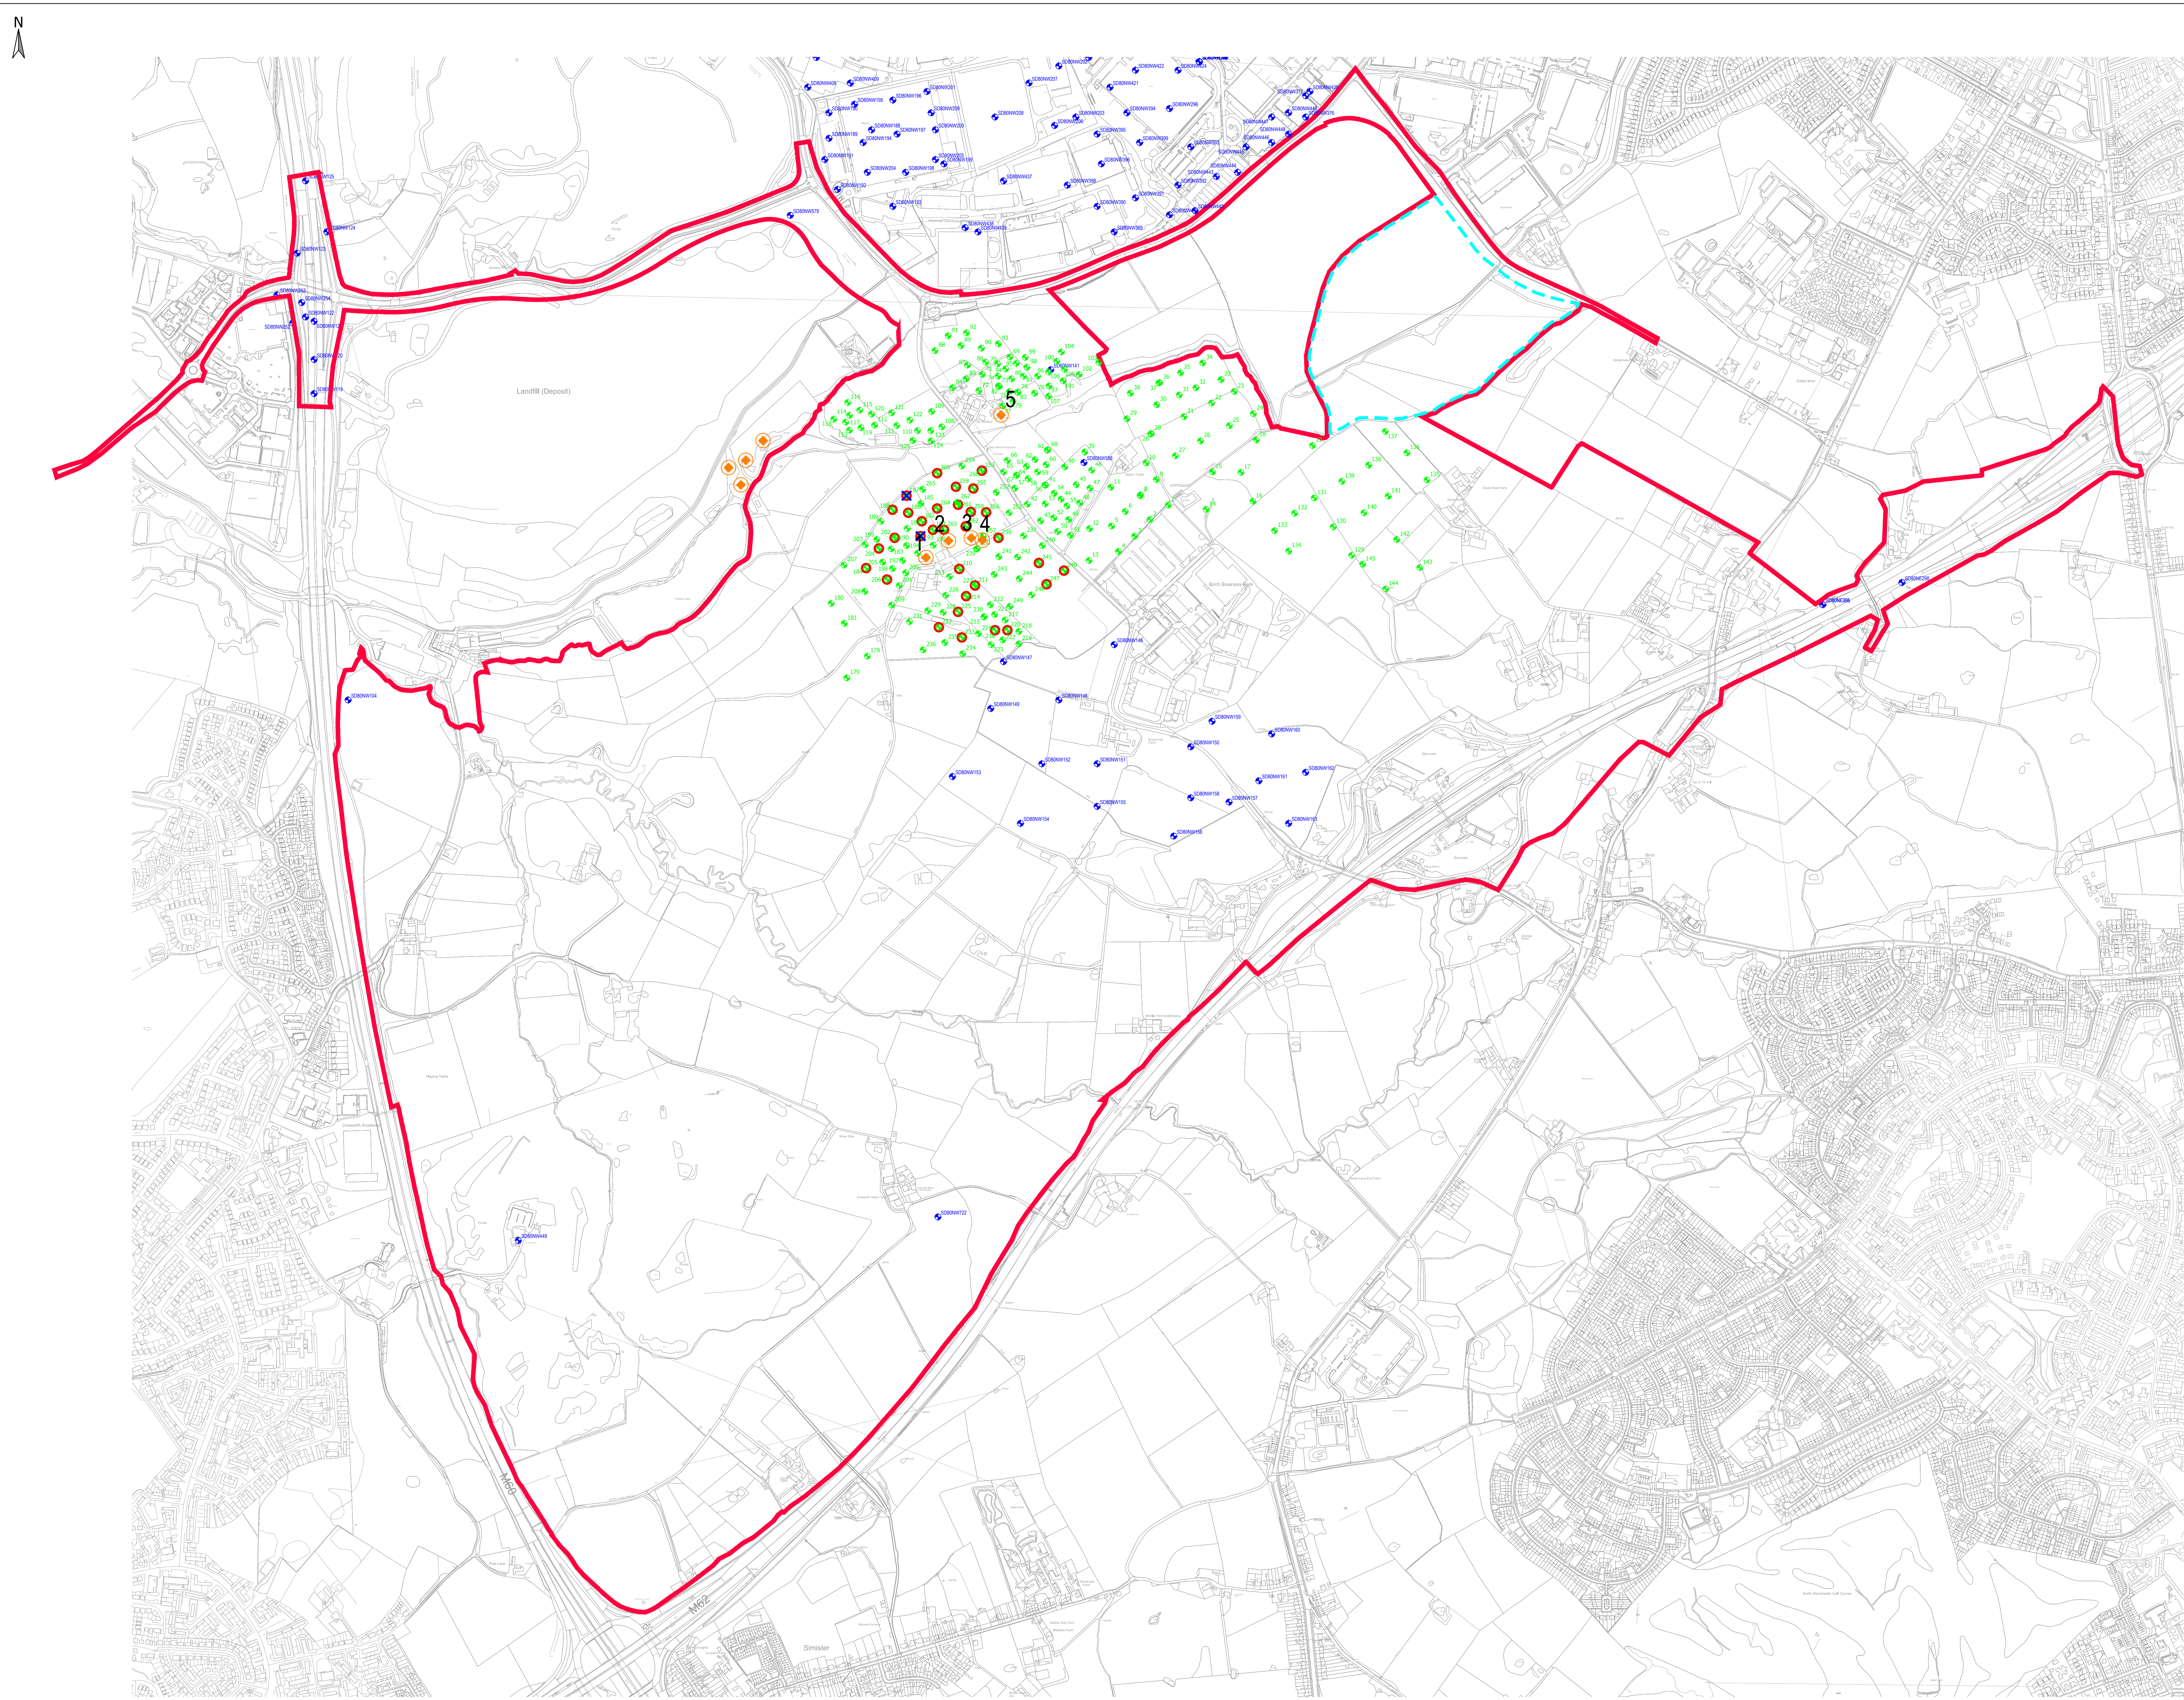


KEY

- SITE BOUNDARY
- SOUTH HEYWOOD AREA
- BGS BOREHOLES
- BGS ARCHIVE RECORDS PILSWORTH OPENCAST BOREHOLES
- BOREHOLE COLLAPSED
- BOREHOLE STONED UP
- COAL AUTHORITY INDICATED MINESHAFT - EXACT LOCATION / BACKFILL UNKNOWN

NOTE
NUMEROUS PHASES OF INVESTIGATION HAVE BEEN UNDERTAKEN IN THE SOUTH HEYWOOD AREA. THIS AREA IS COVERED BY A SEPARATE PLANNING APPLICATION.

FOR INFORMATION ONLY

02	SITE BOUNDARY UPDATED	11.09.24	CM	NB	PG
01	FIRST ISSUE	01.08.24	CM	NB	PG
Rev	Description	Date	Drawn	Checkd	Appr'd

Issued Office:
Tetra Tech Leeds
3 Sovereign Square, Sovereign Street,
Leeds, United Kingdom, LS1 4ER
Tel: +44 (0)11 3278 7111
www.tetratetechnology.com



NORTHERN GATEWAY
DEVELOPMENT JOINT VENTURE

Project Name:
NORTHERN GATEWAY

Draw Title:
JPA 1.1 HISTORICAL BOREHOLE LOCATION PLAN

Model Reference	N/A				
TTE Project Number	Drawn By	Drawn Date	Checked By	Checked Date	Approved By
B048805	CM	01.08.24	NB	01.08.24	PG
Client/Project Number	Originator	Function	Scale	Form	Revision
B048805	TTE	00	XX	DR	U
Scale 1:5,000					50
Scale 1:1004					02