


It is for the use only of the party to whom it has been addressed and no responsibility is accepted to any third party for the whole or part of its contents. This survey has been prepared on the basis that all information and facts, which may affect the survey, have been disclosed to ACS Consulting by all parties concerned and no liability, nor responsibility can be accepted, unless full disclosure has been made.

All true statements that were visible at the time of the survey have been located, however there may have been items obscured.

All data remains in the ownership of ACS Consulting and any discrepancies between this survey and any other information should be reported to ACS Consulting.

(where applicable)

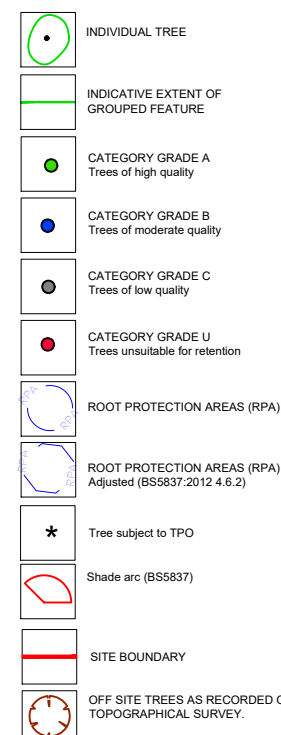

TREE CANOPIES

Tree canopies have been measured and plotted at their cardinal points for clarity and presentation purposes.

ROOT PROTECTION AREA (RPA)

Root Protection Areas are calculated in accordance with BS5837 2012. The Root Protection Area (RPA) is a layout design tool indicating the minimum area around a tree deemed to contain sufficient roots and rooting volume to maintain the tree's viability and where protection of the roots and soil structure is to be treated as a priority. (Refer to main report for further details).



1. The arboreal/survey is based on the supplied OSMM/topographical survey. This may contain inaccurate information.
2. The accuracy of the tree/feature location cannot be guaranteed.
3. All arrows on steps / ramps etc indicate an UP direction unless otherwise stated.
4. Contours are shown on soft detail areas only (where applicable) and annotated at the interval identified above. Hard detail areas may be contoured if specifically requested.
5. Site traffic or obstructions encountered at the time of the survey may have resulted in tree/shrub features being omitted.




Rev	Date	Description	CAD

ACS Consulting Booths Park Chelford Road Knutsford WA16 9GS 01565 755422 mail@acsconsulting.co.uk	acsconsulting.co.uk	ACS Consulting 272 Bath Street Glasgow G2 4JR 0141 354 1633 glasgow@acsconsulting.co.uk
---	---------------------	--

y

Plotted Scale: A1@1:200

Surveyor: IRM	CAD: SPT	Checker: IRM	Rev:
Date of Issue:	Nov 2024	ACS Ref No: TCP/5213/Y/100	

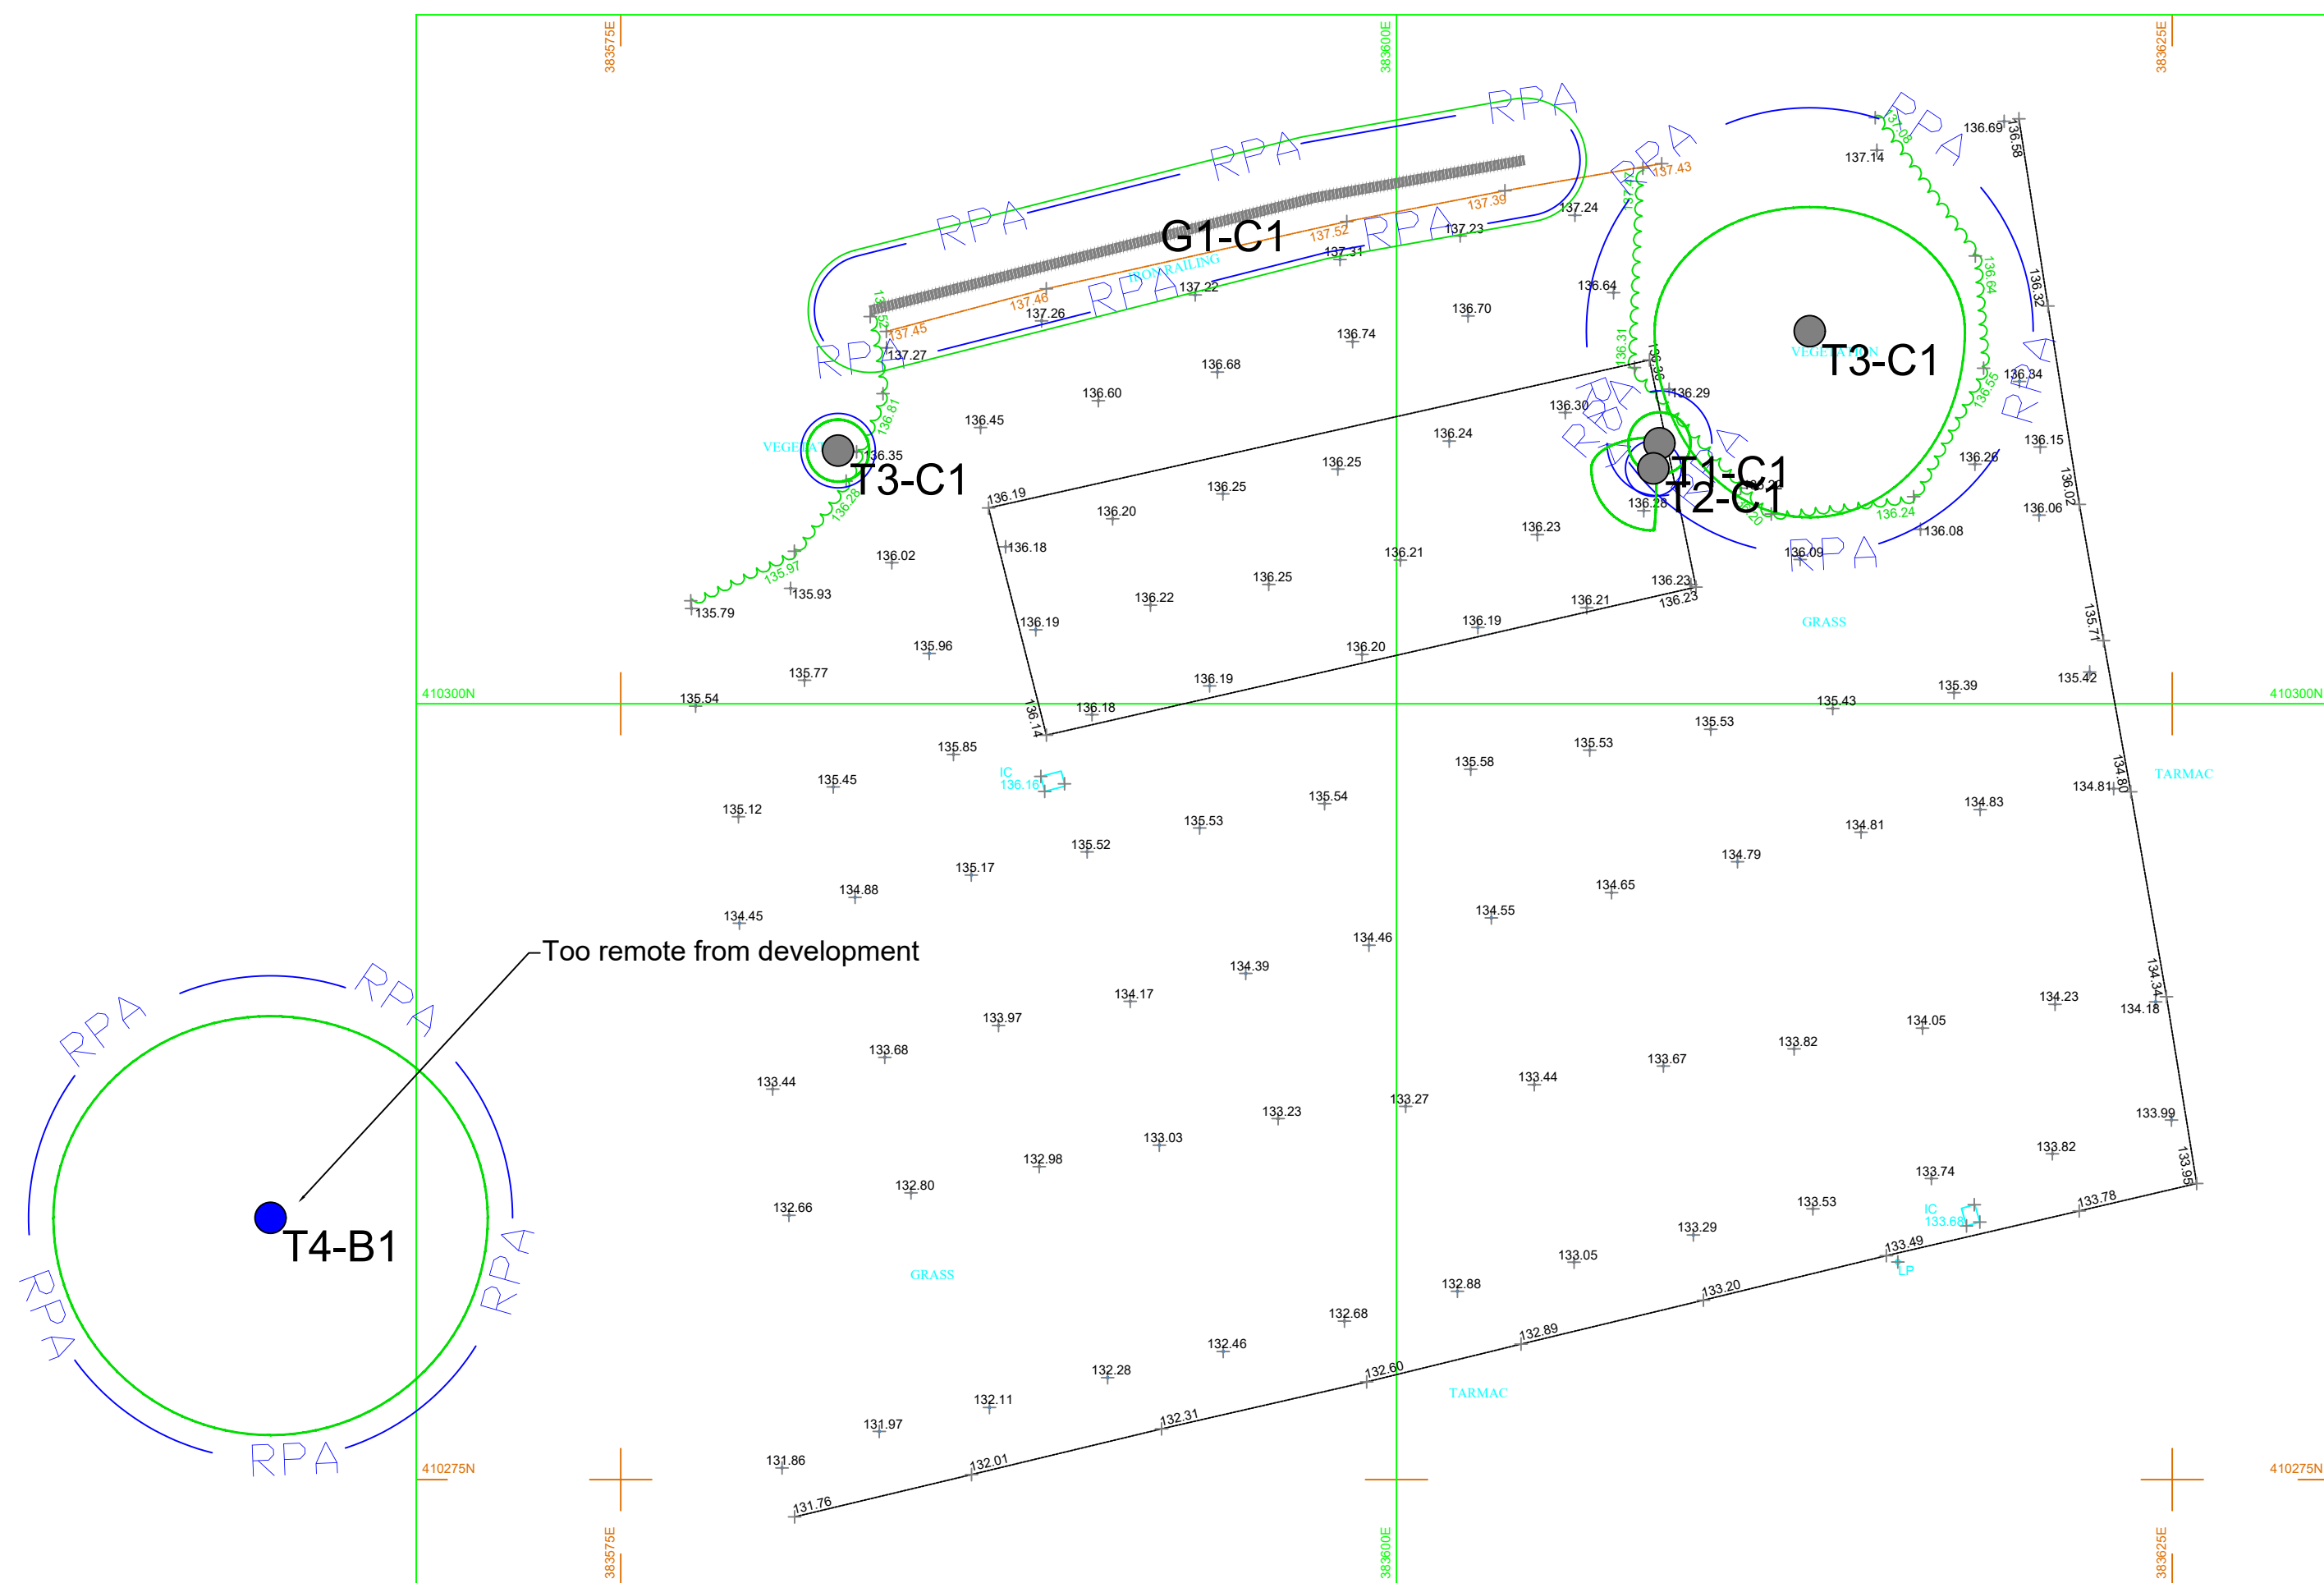

NOTES:





Tree Protection Plan Bury Old Road Heywood			
Plotted Scale: A1@1:200 MS: Revision: 1: 2020			
Surveyor: IRM	CAD: SPT	Checker: IRM	Rev:
Date of Issue: Nov 2024	ACS Ref No: TTP/152/13/300		