



Appendix D: Highway Works Drawings

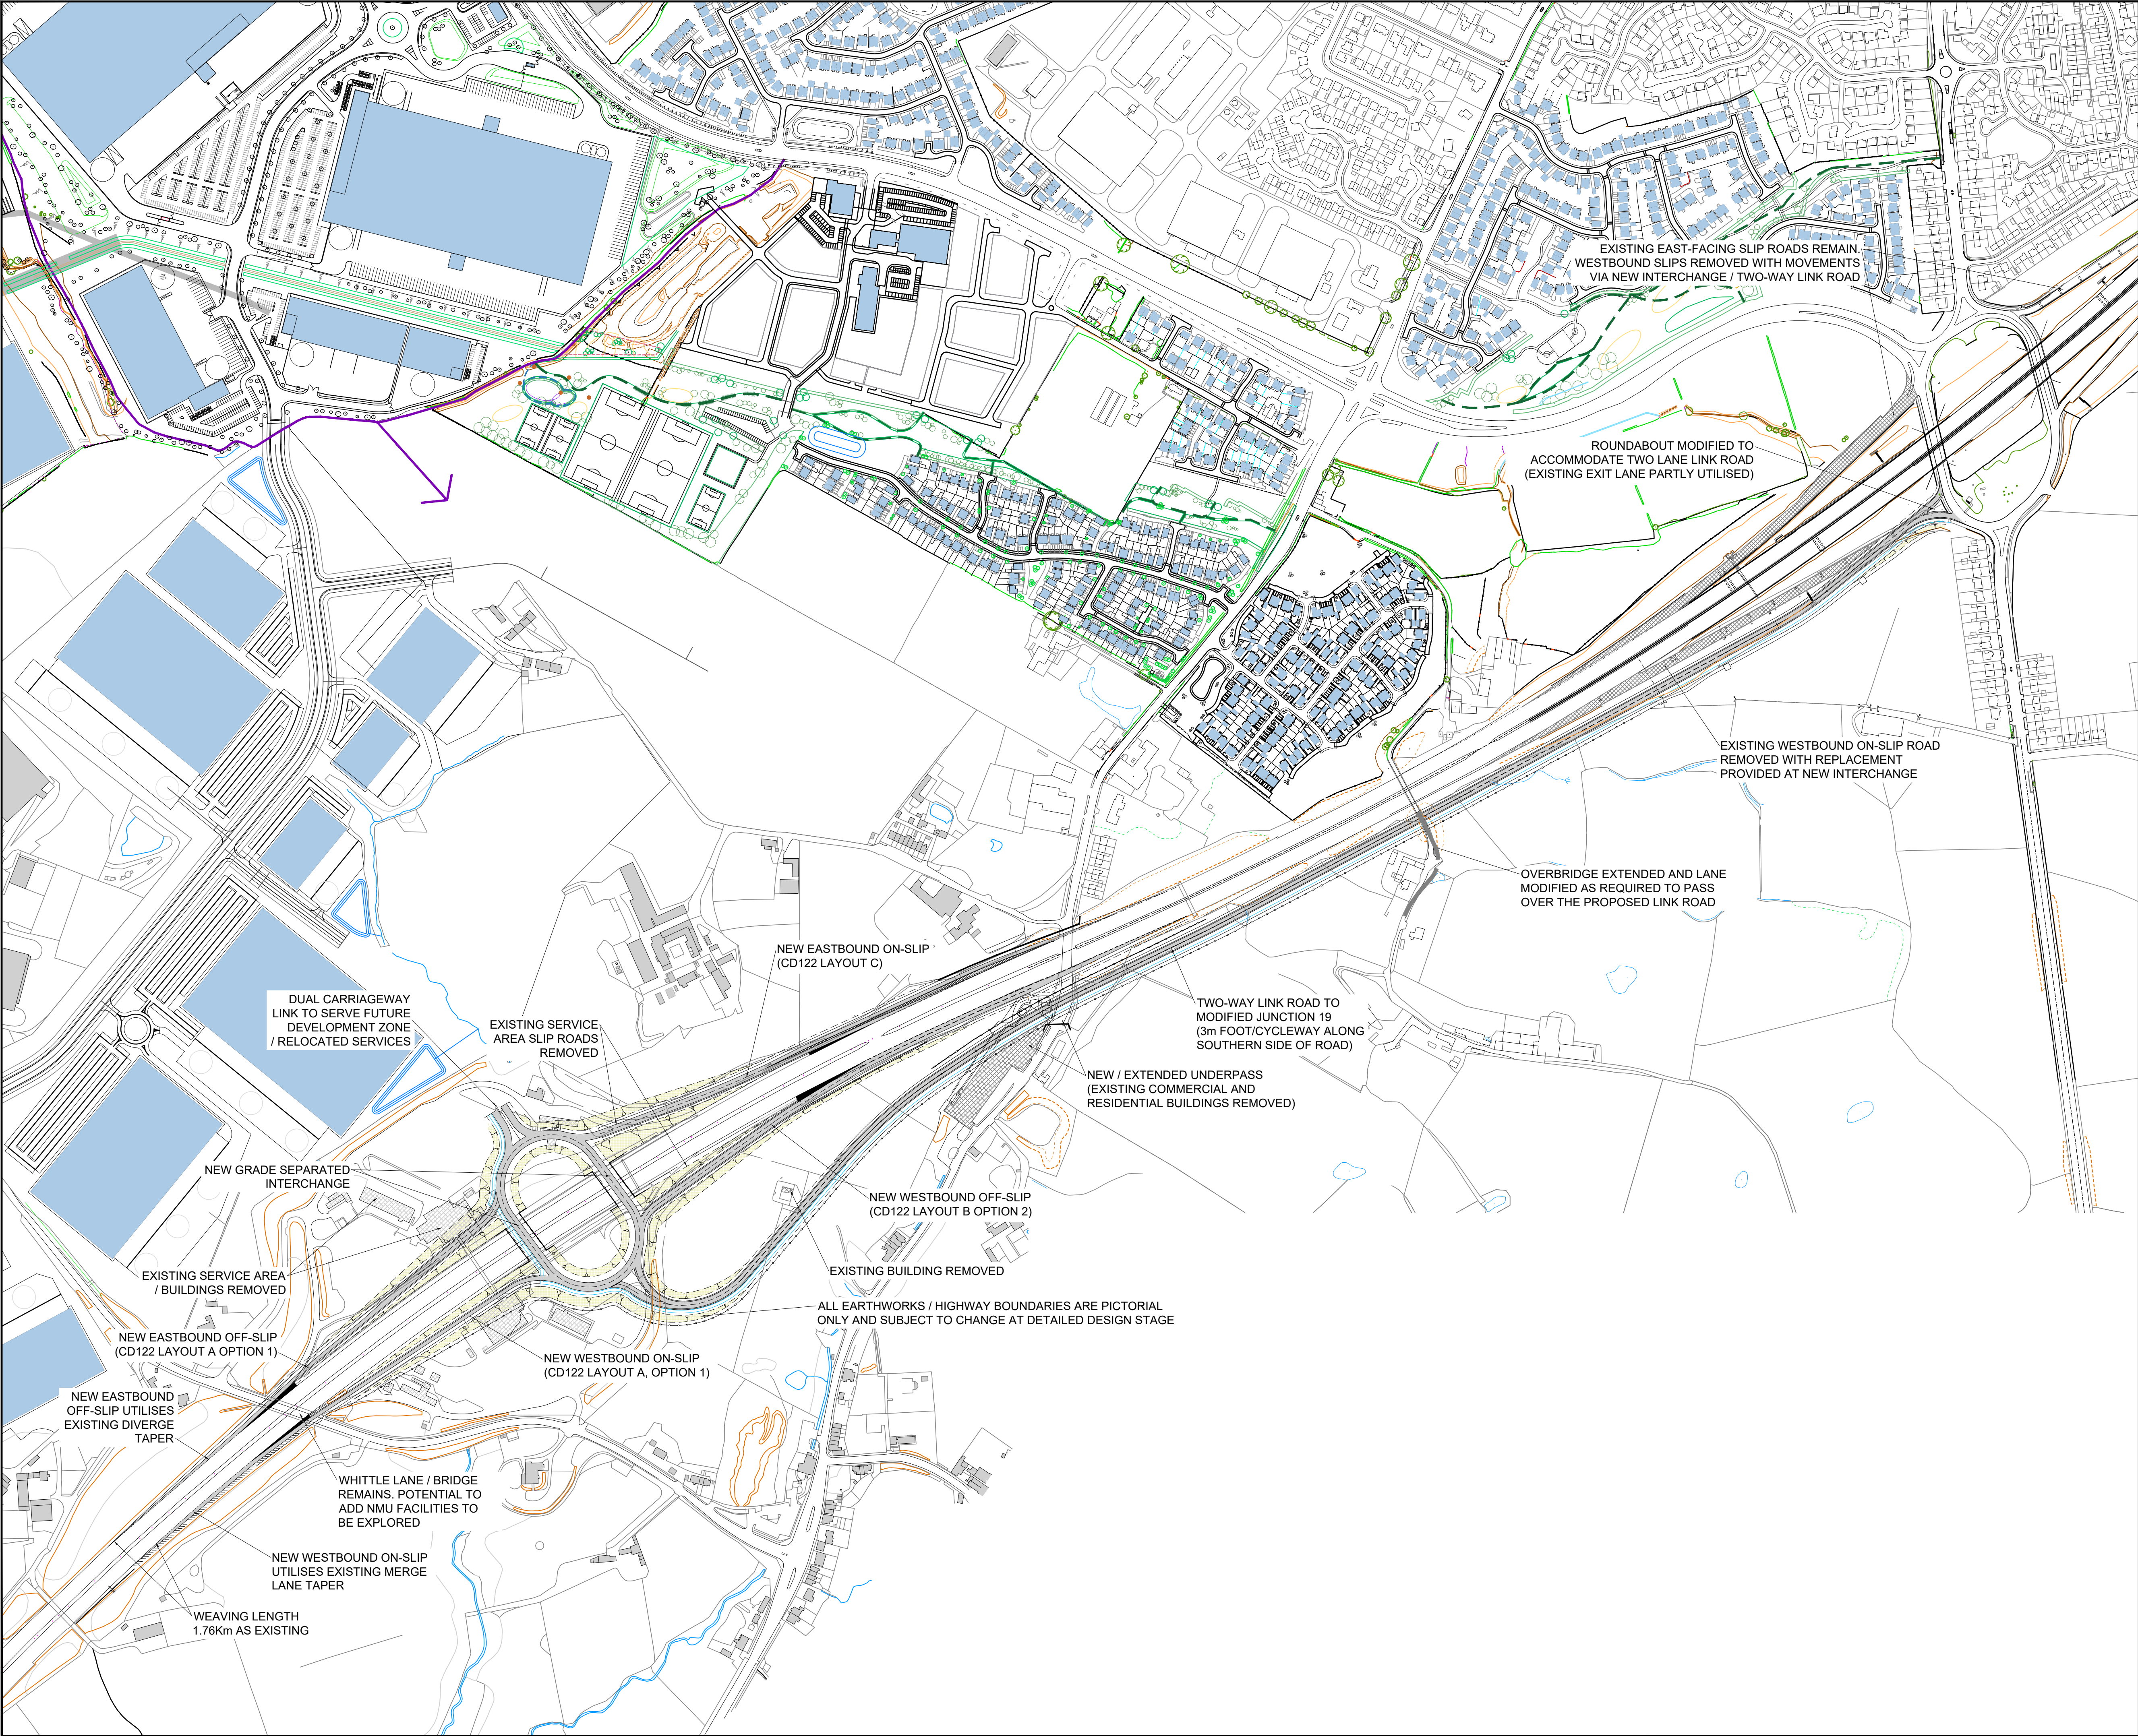

- GENERAL NOTES**
- G1. DO NOT SCALE THIS DRAWING.
- G2. ALL DIMENSIONS ARE IN METRES - (m)
ALL LEVELS ARE IN METRES - (m) AND ARE ABOVE
ORDNANCE DATUM AT NEWLYN, CORNWALL UNLESS
NOTED OTHERWISE.
- G3. NORTH SHOWN INDICATIVE ONLY
- G4. THIS DRAWING IS TO BE READ IN CONJUNCTION WITH
ALL RELEVANT SPECIFICATIONS, DRAWINGS, DETAILS
AND OTHER DESIGN INFORMATION.
- G5. ALL INFORMATION CONTAINED IN THIS DOCUMENT IS
COPYRIGHT ©
- G6. DESIGN IS AT CONCEPT STAGE FOR DISCUSSION
PURPOSES ONLY AND THEREFORE SUBJECT TO
VALIDATION BASED ON COLLECTION OF
TOPOGRAPHICAL AND OTHER SURVEY DATA SHOULD
SCHEME PROGRESS BEYOND THIS STAGE.
- G7. EARTHWORKS SHOWN PICTORIALLY ONLY AND MAY
NOT BE REPRESENTATIVE OF FINAL DESIGN.

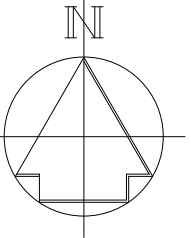

-	-	-	-	-
P01	PRELIMINARY FOR DISCUSSION PURPOSES	PS	---	07.12.22
REV	DESCRIPTION	DRN	CHK	APP DATE

Pell Frischmann
GEORGE HOUSE, GEORGE STREET, WEST YORKSHIRE, WF1 1LY
Telephone +44 (0)192 436 8145
Email: pfwakefield@pellfrischmann.com
www.pellfrischmann.com



Architect/Client/Contractor
**ROCHDALE BOROUGH COUNCIL
AND BURY COUNCIL**

Project
M66 J3 SOBC

Drawing Title
**M62 JUNCTION 19 - POSSIBLE
MODIFICATION OPTION 5
ILLUSTRATIVE LAYOUT**

Drawing Status			
PRELIMINARY			
Drawn	Name	Date	Status Code
Designed	PS_NB	07.12.22	S0
Eng Chk	---	---	Scale
Approved	---	---	Revision
Drawing No.			P01

105950 - PEL - XX - SK - DR - C - 0005

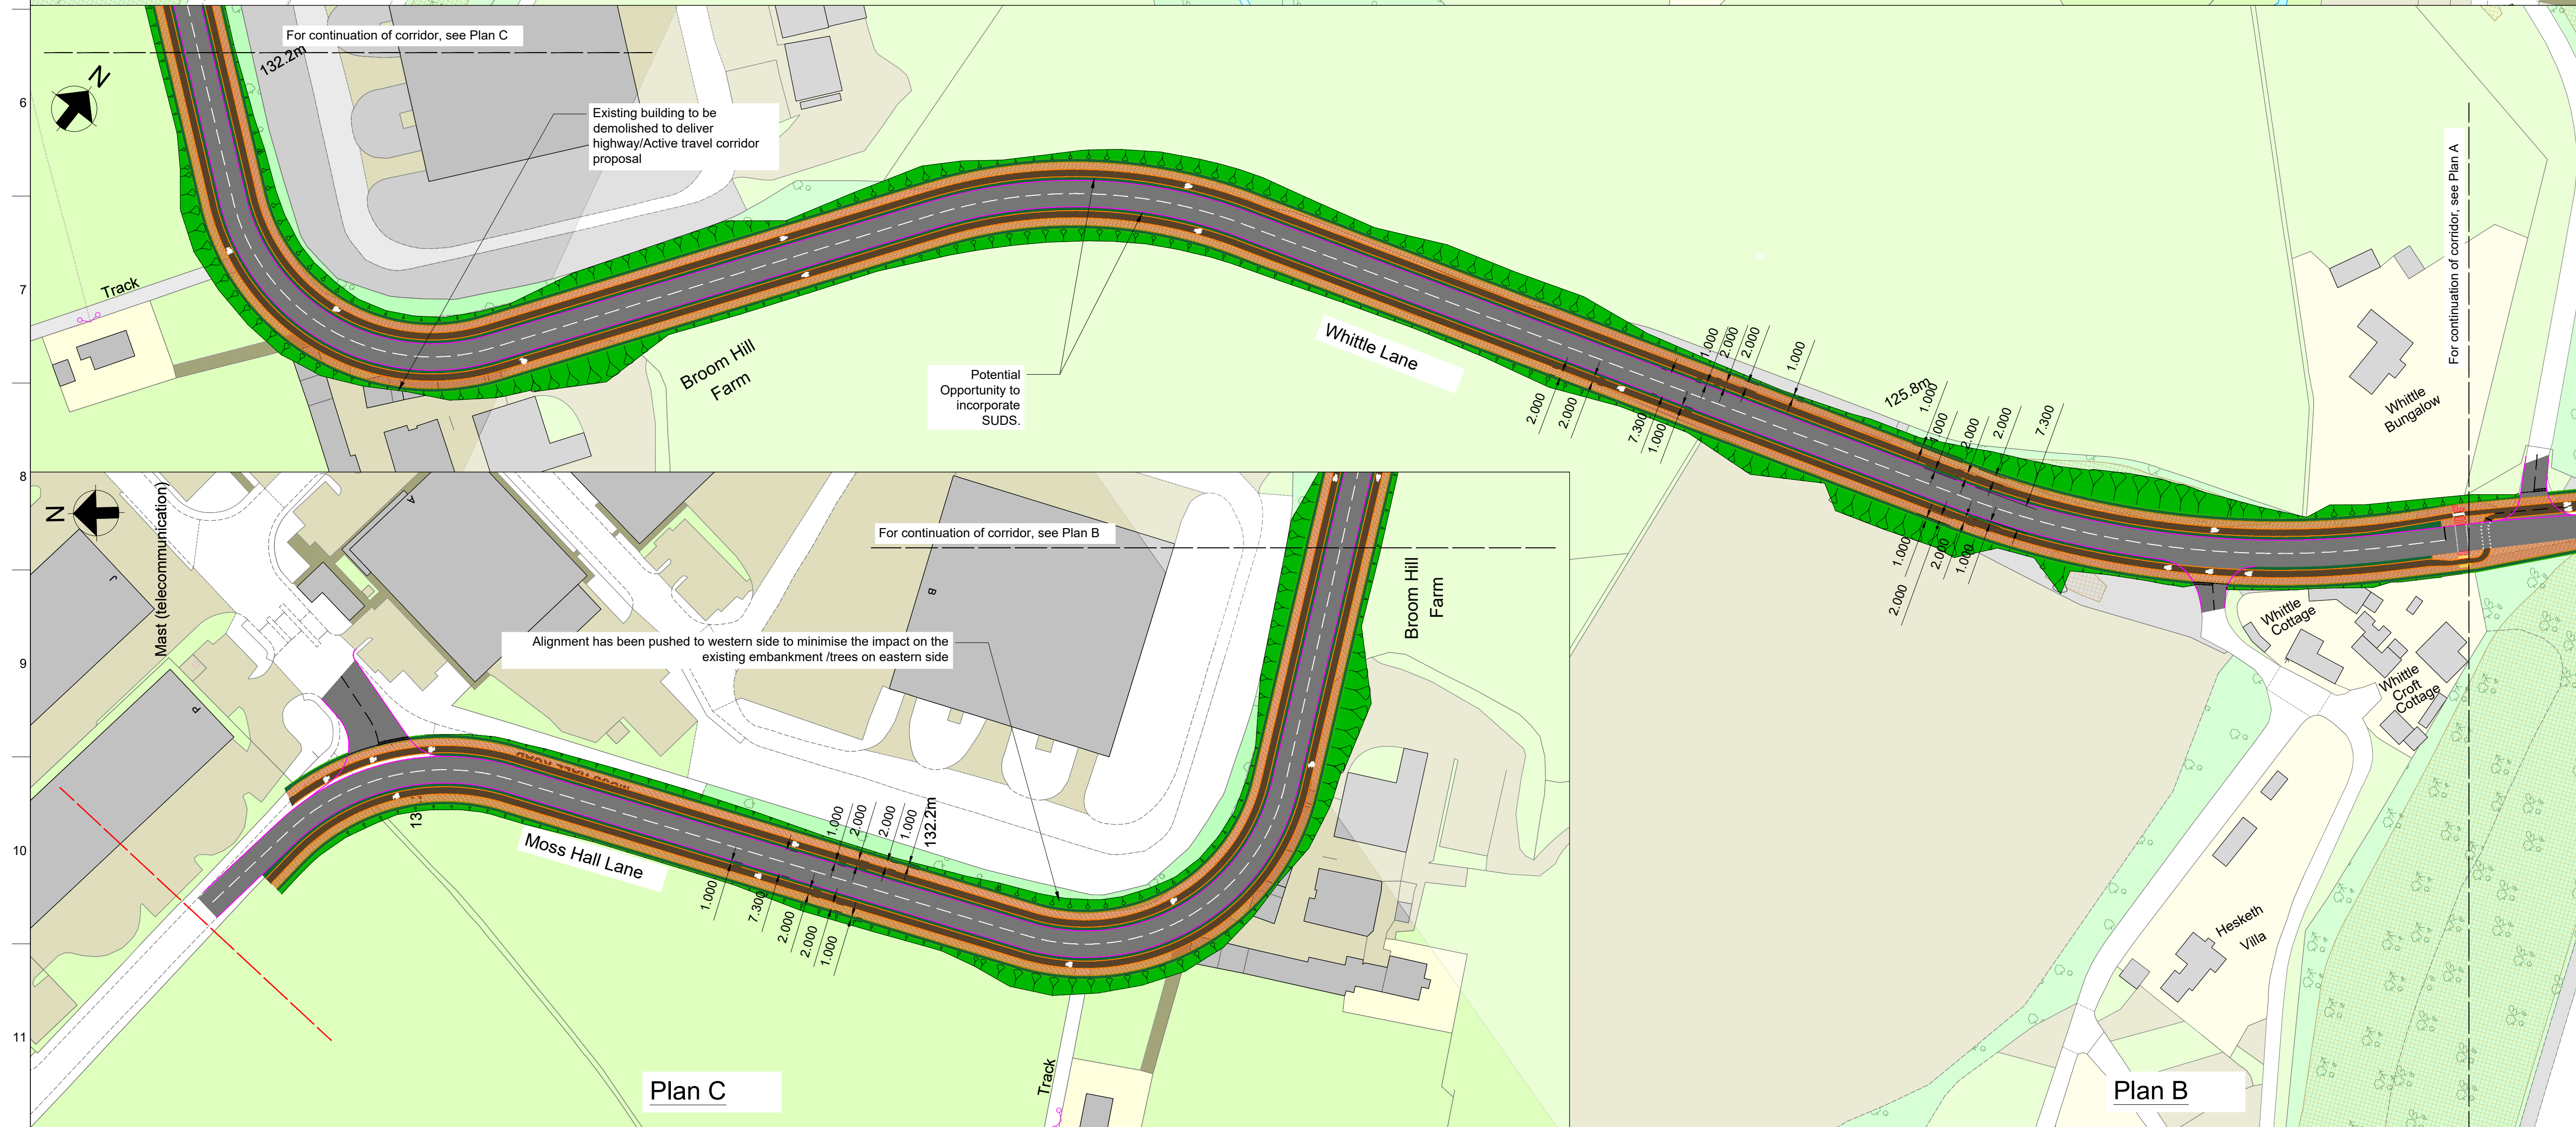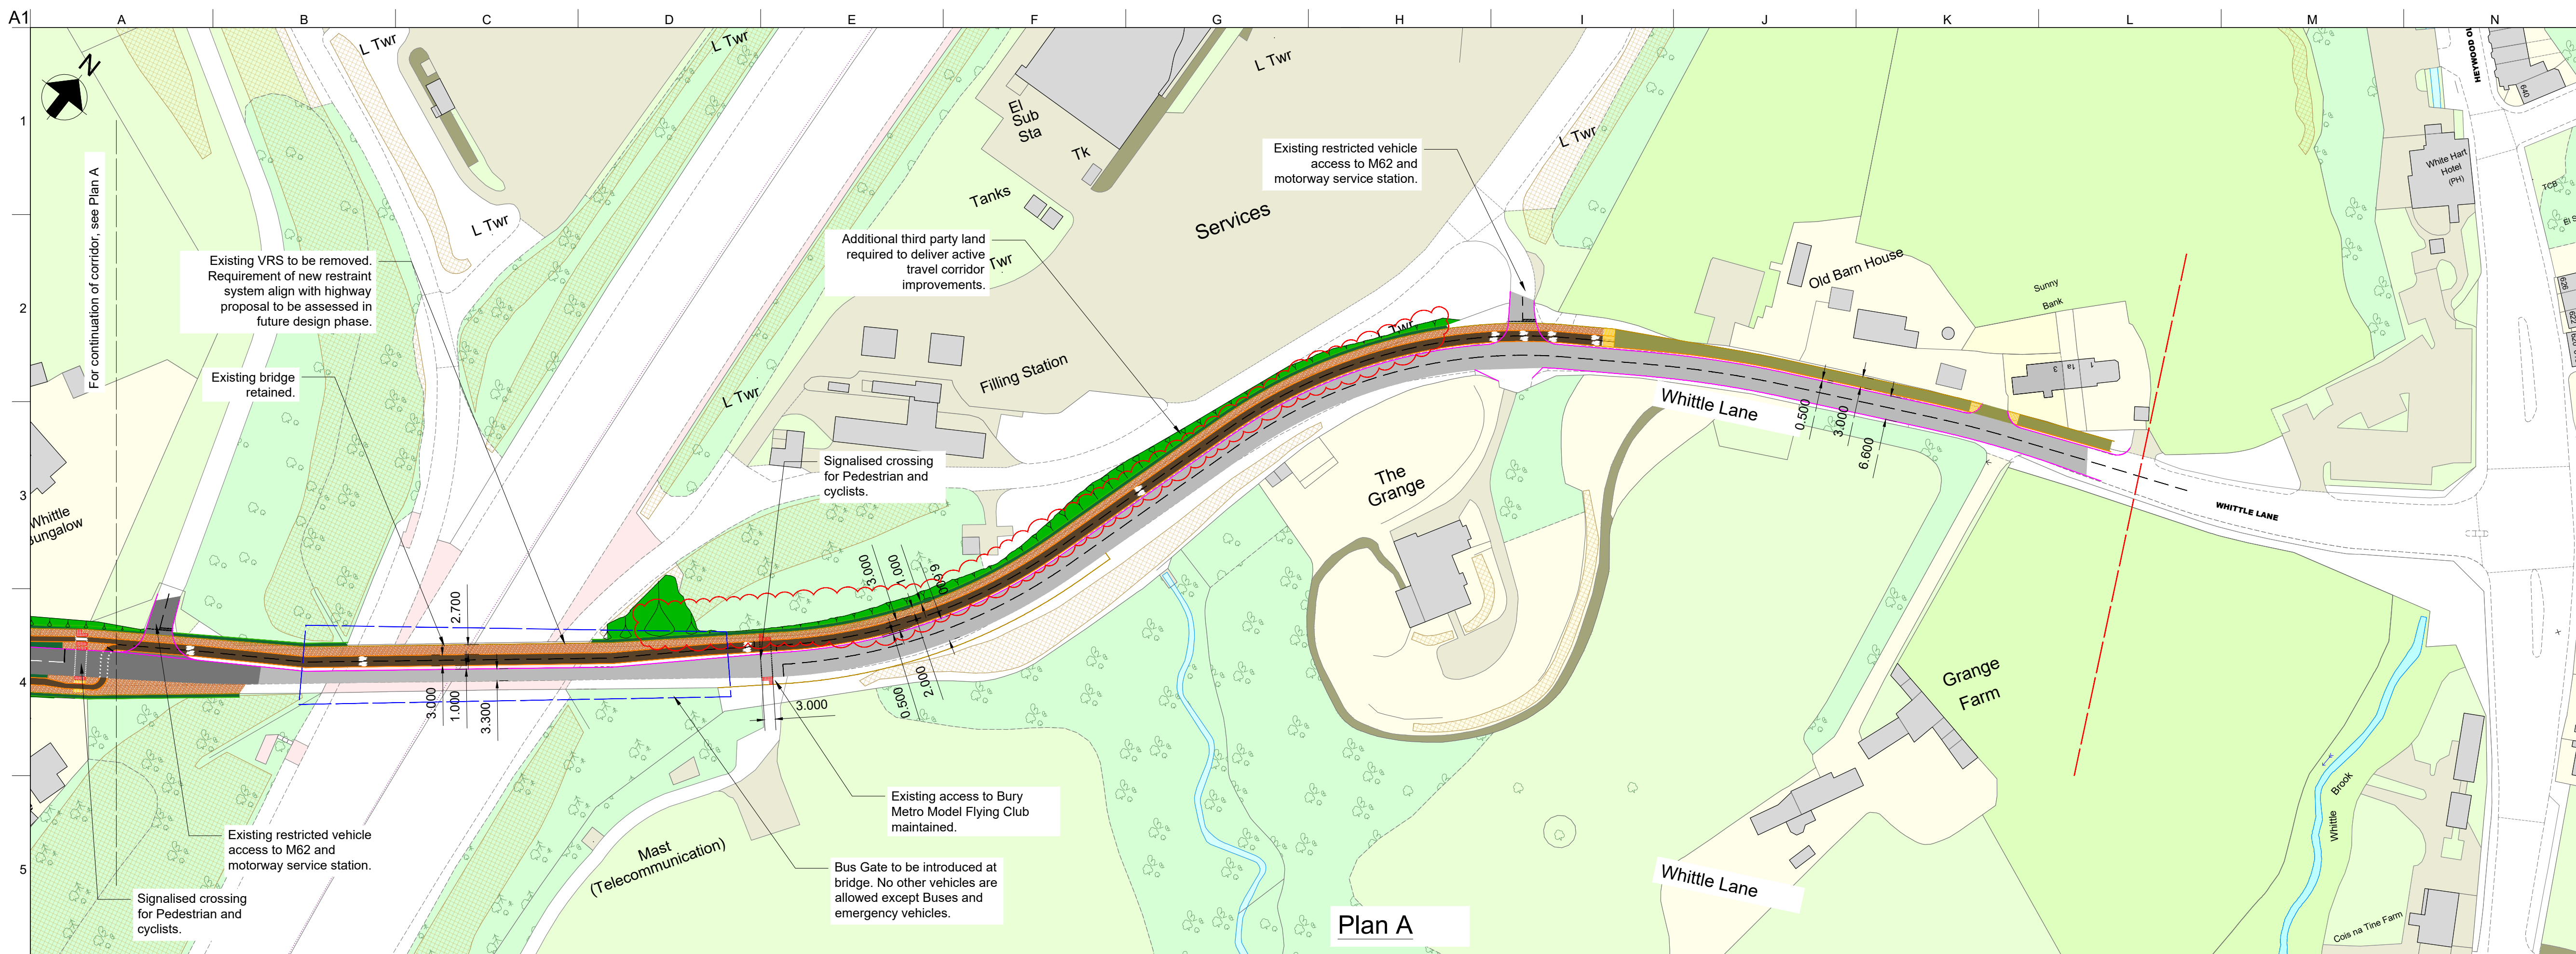

- Notes:
1. All dimensions are in metres unless stated otherwise.
 2. The existing location is based on OS mapping.
 3. All road alignments and markings are indicative only and are subject to detailed design.
 4. Earthworks are based on the open source lidar information. No guarantee is provided as to its accuracy, it should be re-investigated upon receipt of Topographic information.
 5. Signs to proposed at the next design stage.
 6. Visibility checks for junctions and crossings to be looked into next phase of design.
 7. Requirements of vehicular/pedestrian restraint system and retaining wall to assessed in future design.

Key:

-  - Proposed Footway
-  - Proposed Cycle track
-  - Proposed Carriageway
-  - Existing carriageway to be resurfaced
-  - Proposed Shared Cyclists - Pedestrians space
-  - Landscaped Verge
-  - Earthworks
-  - Proposed Carriageway Edge
-  - Existing Ordnance Survey mapping
-  - Extent of Scope

P02	23/12/22	SR	GC	---
Issued for information				
P01	16/12/22	SR	GC	---
Issued for information				
Rev	Date	By	Chkd	Appd



Admiral House, Rose Wharf
78 East Street, Leeds, LS9 8EE
Tel +44 (0)113 242 8498 Fax +44 (0)113 2428573
www.arup.com

Client

Transport for Greater Manchester

Project Title

Northern Gateway Active Travel Link

Drawing Title

General Layout
Route B- Whittle Lane/ Moss Hall Road
Option 2 (Existing bridge/Whittle lane)
Sheet 2

Scale at A1 1:1000

Role	Civil Highways
------	----------------

Arup Job No

289510-00

Name
NGT-ARP-XX-XX-DR-CH-0006

Do not scale

rup




NOTES

1. All dimensions are in metres unless noted otherwise.
2. Alignment based on 70Kph design speed (DMRB).

KEY:-

- Existing Topographical Survey /OS
- Proposed Alignment
- Bury / Rochdale Boundary

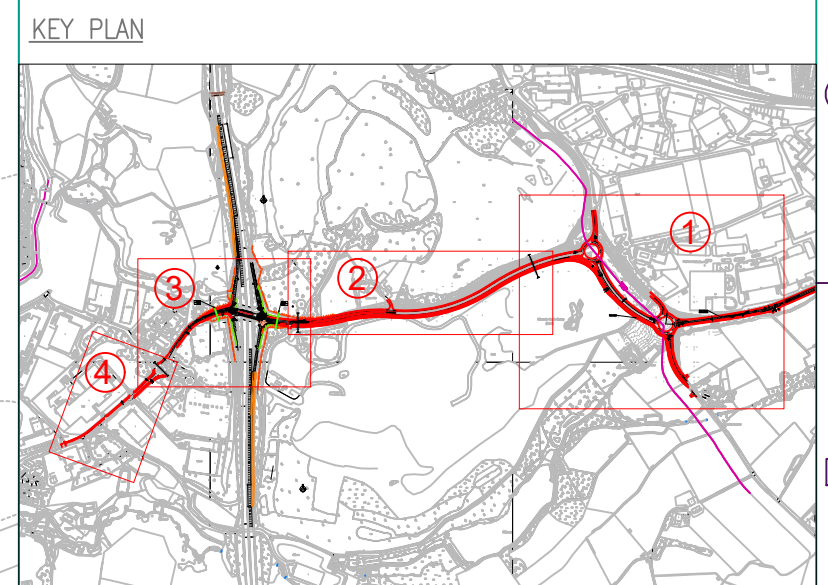

P02	General Revision	NH	DM	26/07/24
P01	First Issue	NH	DM	22/07/24
Rev	Details of revision	By	Chkd	Date

Clients: —

Project:
Northern Gateway
Western Access

Title:
Do Maximum Option
Sheet 1 of 2


Drawn	Checked	Approved	Revision
NH	DM	DM	P02

Scale: 1:1250 @ A1

Dwg No.: T8122/000/022

Date: 22/07/24

VIEWPORT 1

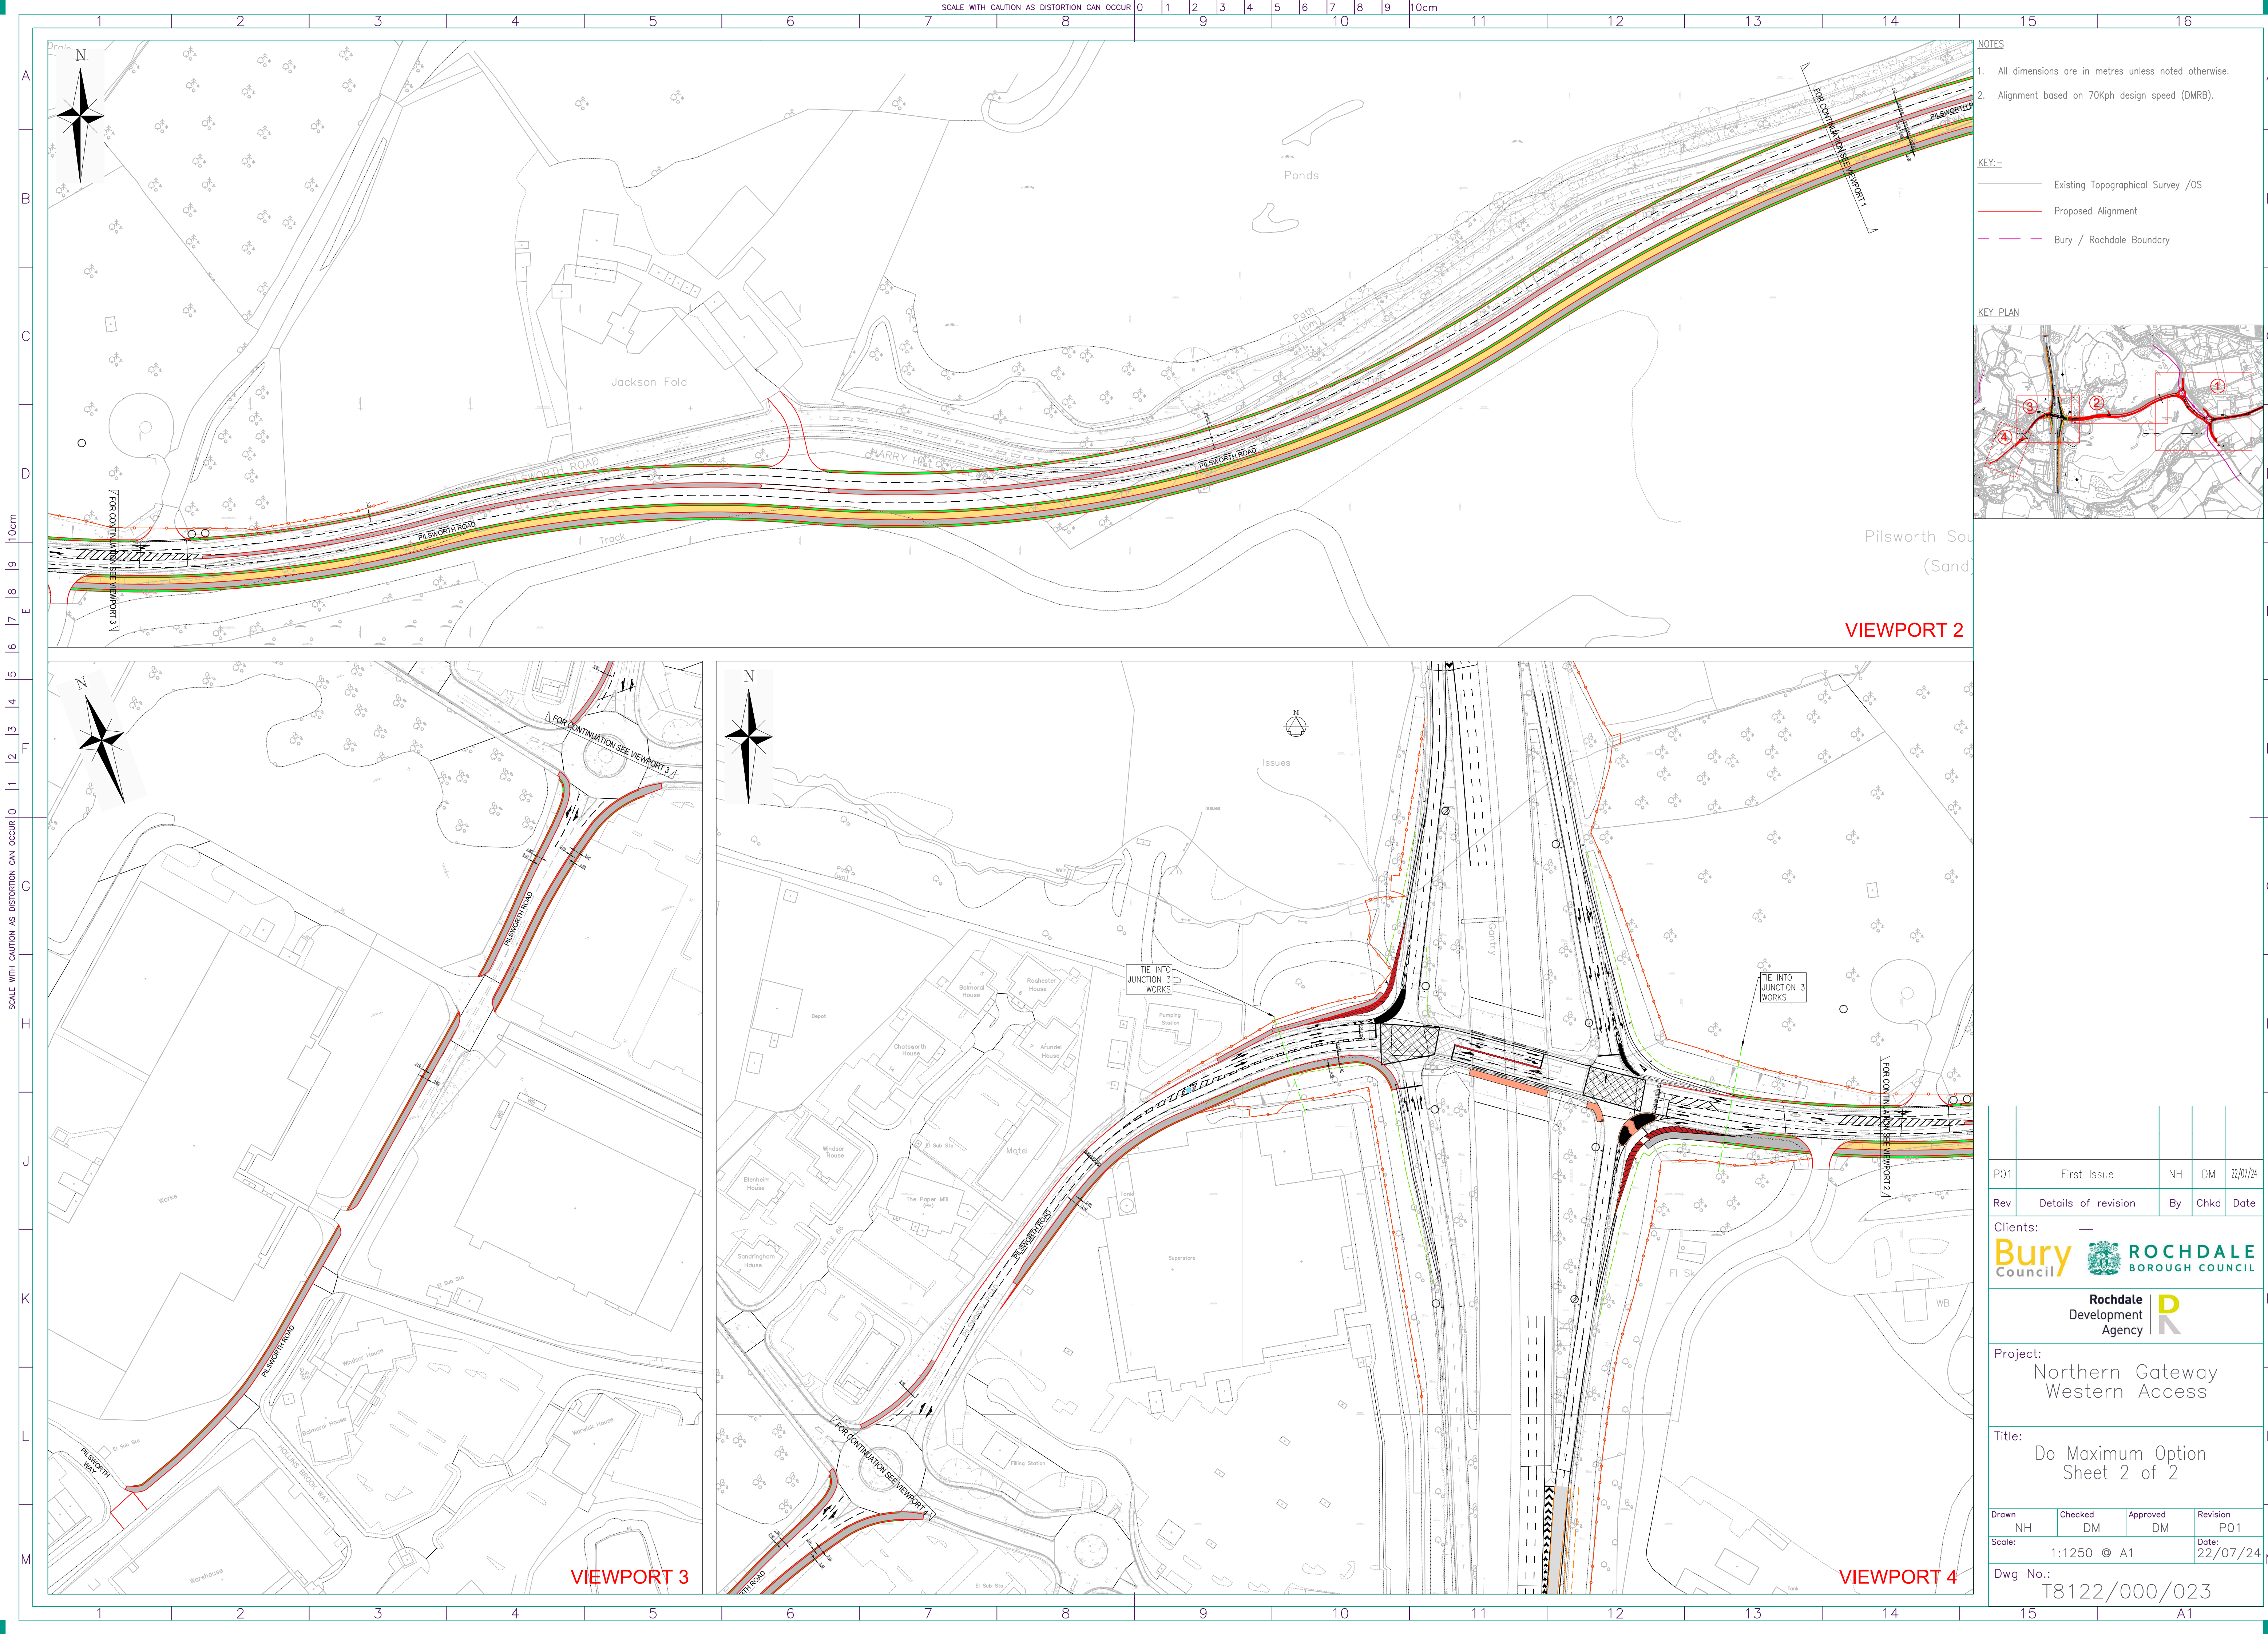

NOTES

1. All dimensions are in metres unless noted otherwise.
2. Alignment based on 70Kph design speed (DMRB).

KEY:-

- Existing Topographical Survey /OS
- Proposed Alignment
- Bury / Rochdale Boundary

KEY PLAN

P01	First Issue	NH	DM	22/07/24
Rev	Details of revision	By	Chkd	Date
Clients:   ROCHDALE BOROUGH COUNCIL				
Rochdale Development Agency 				
Project: Northern Gateway Western Access				
Title: Do Maximum Option Sheet 2 of 2				
Drawn NH	Checked DM	Approved DM	Revision P01	
Scale: 1:1250 @ A1			Date: 22/07/24	
Dwg No.: T8122/000/023				