

Our Ref: EWATMP-CUR-00-XX-RP-GE-0003-P01

21st November 2023

Sam Burns
Wates Construction Limited
Think Park, Building 3, 2nd Floor
Mosley Road, Trafford Park
Manchester
M17 1FQ

Dear Sam,

Edgar Woods, Temporary Accommodation - Materials Management Plan Verification Report

Further to your notification that the works relating to a Material Management Plan have been completed on the Edgar Woods temporary accommodation site, we have completed our review of the associated record information.

This letter and the information attached herein is the Verification report required by The Definition of Waste: Development Industry Code of Practice Version 2.

This Verification Report concerns the earth movements related to "Site of Origin" scenario only and does not consider imported materials.

1) Description of the Project

The project comprises the re-development of an area of land located off Hopwood Hall College, Middleton Campus, Rochdale Road, Middleton M24 6XH, for temporary school accommodation. The Grant of Planning Permission for planning application reference 21/00074/FUL describes the intended development as;

The erection of temporary school classrooms and associated facilities including play area, car parking, access and landscaping and boundary treatments.

The site location and application boundary are shown on ADP drawing ref. ADP-00-ZZ-DR-A-0950 Proposed Site Plan and can be referred to in Attachment A of this letter.

2) Materials Management Plan and the Remediation Strategy

A Materials Management Plan (MMP) was compiled in May 2021 by Curtins, report ref. EWATMP-CUR-00-XX-RP-GE-00002 and was declared by Qualified Person no. QP370 with receipt received from CLA:IRE on 13th May 2021; refer to Attachment B.

With reference to previous ground investigation reports produced by Wardell Armstrong, including a Phase 1 Desk Study (Ref. GM11383/004) and Phase 2 Ground Investigation (Ref. GM11383), no remediation or remediation strategy was required. Therefore, a design statement was produced with supporting Materials Management Plan (Ref. EWATMP-CUR-00-XX-RP-GE-00002).

The MMP specifically describes the intended earthworks/operations to include the re-use of soils on the site of origin. The works include:

- Moving multiple sources of material including site won Made Ground and natural granular and cohesive soils as part of a cut and fill operation.
 - a. Made Ground typically described as dark grey, slightly sandy, slightly gravelly clay.
 - b. Light to dark grey silty clayey gravelly fine to coarse sand
 - c. Dark grey slightly sandy, silty clay.
- Material does not need to perform a 'structural/engineering' function as foundations will be taken below these materials. As such, a compaction regime is not overly critical.
- A balanced cut and fill operation, where the net cut and net fill are equal.
- Contractors to record daily evidence of the materials moved, volumes and locations excavated and deposited with photographic evidence. Weekly record (on tracking sheet) to be provided during periods material is moved.

The calculated volumes advised in the MMP include:

- Topsoil and shallow Made Ground strip of 1,515m³ which is to be removed from site.
- Cut of 767m³ of Made Ground and natural soils, to be placed in areas of fill, resulting in an estimated net 4m³ cut.

3) Records of Works Undertaken

The main contractor for the works was Williams Construction Ltd. Were responsible for all materials generated on site, their movement and placement on site, or removal from site.

Curtins have reviewed the waste transfer tickets and confirm that 126 No. loads of material, derived from the site strip, were removed from site.

Curtins attended site on three occasions to inspect the works being undertaken. Made Ground materials were being moved in accordance with the MMP. Made Ground being stripped from areas of cut and immediately placed in areas of fill in order to construct a development platform. All excess soils were removed from site to a suitably licensed waste disposal facility as per the waste transfer notes included within attachment D.

No evidence of unexpected contamination was identified.

Excess materials produced during the site strip were removed from site. Records provided by Williams Construction Ltd. Are included within Appendix C. These records detail material excavated and removed between 26th May 2021 and 8th July 2021.

A total of 126 No. 8 wheel wagon loads of material were removed from site.

The volumes of material excavated during the works generally compares with the anticipated volumes stated in the MMP.

A Curtins Engineer visited the site on the following days to supervise the material management plan;

- Visit 1 – 21st May 2021
- Visit 2 – 1st June 2021
- Visit 3 – 11th June 2021

4) Testing

As discussed in Section 2 the site has been assessed as Route B, land not suspected of being affected by contamination.

Seven Made Ground samples were obtained on the 21st May 2021 and tested for the following chemical analysis suite:

Analyte	LOD
Asbestos Screen	-
pH Value	0.01 pH
2:1 Water Soluble Sulphate	0.01 g/l
Soil Organic Matter (SOM)	0.1% w/w
Arsenic, Chromium, Chromium VI, Copper, Lead, Nickel, Selenium	1 mg/kg
Zinc	5 mg/kg
Boron (water soluble)	1 mg/kg
Cadmium	0.5 mg/kg
Mercury	0.17 mg/kg
Cyanide (total)	1 mg/kg
Phenols (screen)	0.2 mg/kg
PAHs (USEPA 16)	0.01 to 0.08 mg/kg
TPH (Aro/Alk Split)	0.01 to 1 mg/kg

The results of laboratory chemical analysis were compared against 'Residential without Home Grown Produce' screening criteria. No exceedances were recorded in the Made Ground with regards to the screening criteria GAC of 2.5%.

The Made Ground soil test results are enclosed in Attachment C.

5) Closure

Curtins attended site on 21st May 2023 to inspect the works and obtain soil samples for chemical analysis. The test results provided show that the material tested is within specification and suitable for use.

In addition, records have been provided Williams Construction Ltd which indicate Excavated materials have been re-used on site in general accordance with the agreed Materials Management Plan. Excess or unsuitable material was removed from site for disposal.

Yours faithfully



R Taylor BSc (Hons), MSc, GradCIWEM
Geo-Environmental Engineer


For and on behalf of
Curtins Consulting Ltd

Attachment A – Location Plan and Development Drawings

ADP drawing ref. ADP-00-ZZ-DR-A-0950 Proposed Site Plan

Curtins drawing ref. EWATMP-CUR-XX-00-DR-C-C91601-P01

1 **PROPOSED SITE PLAN**
1 : 200

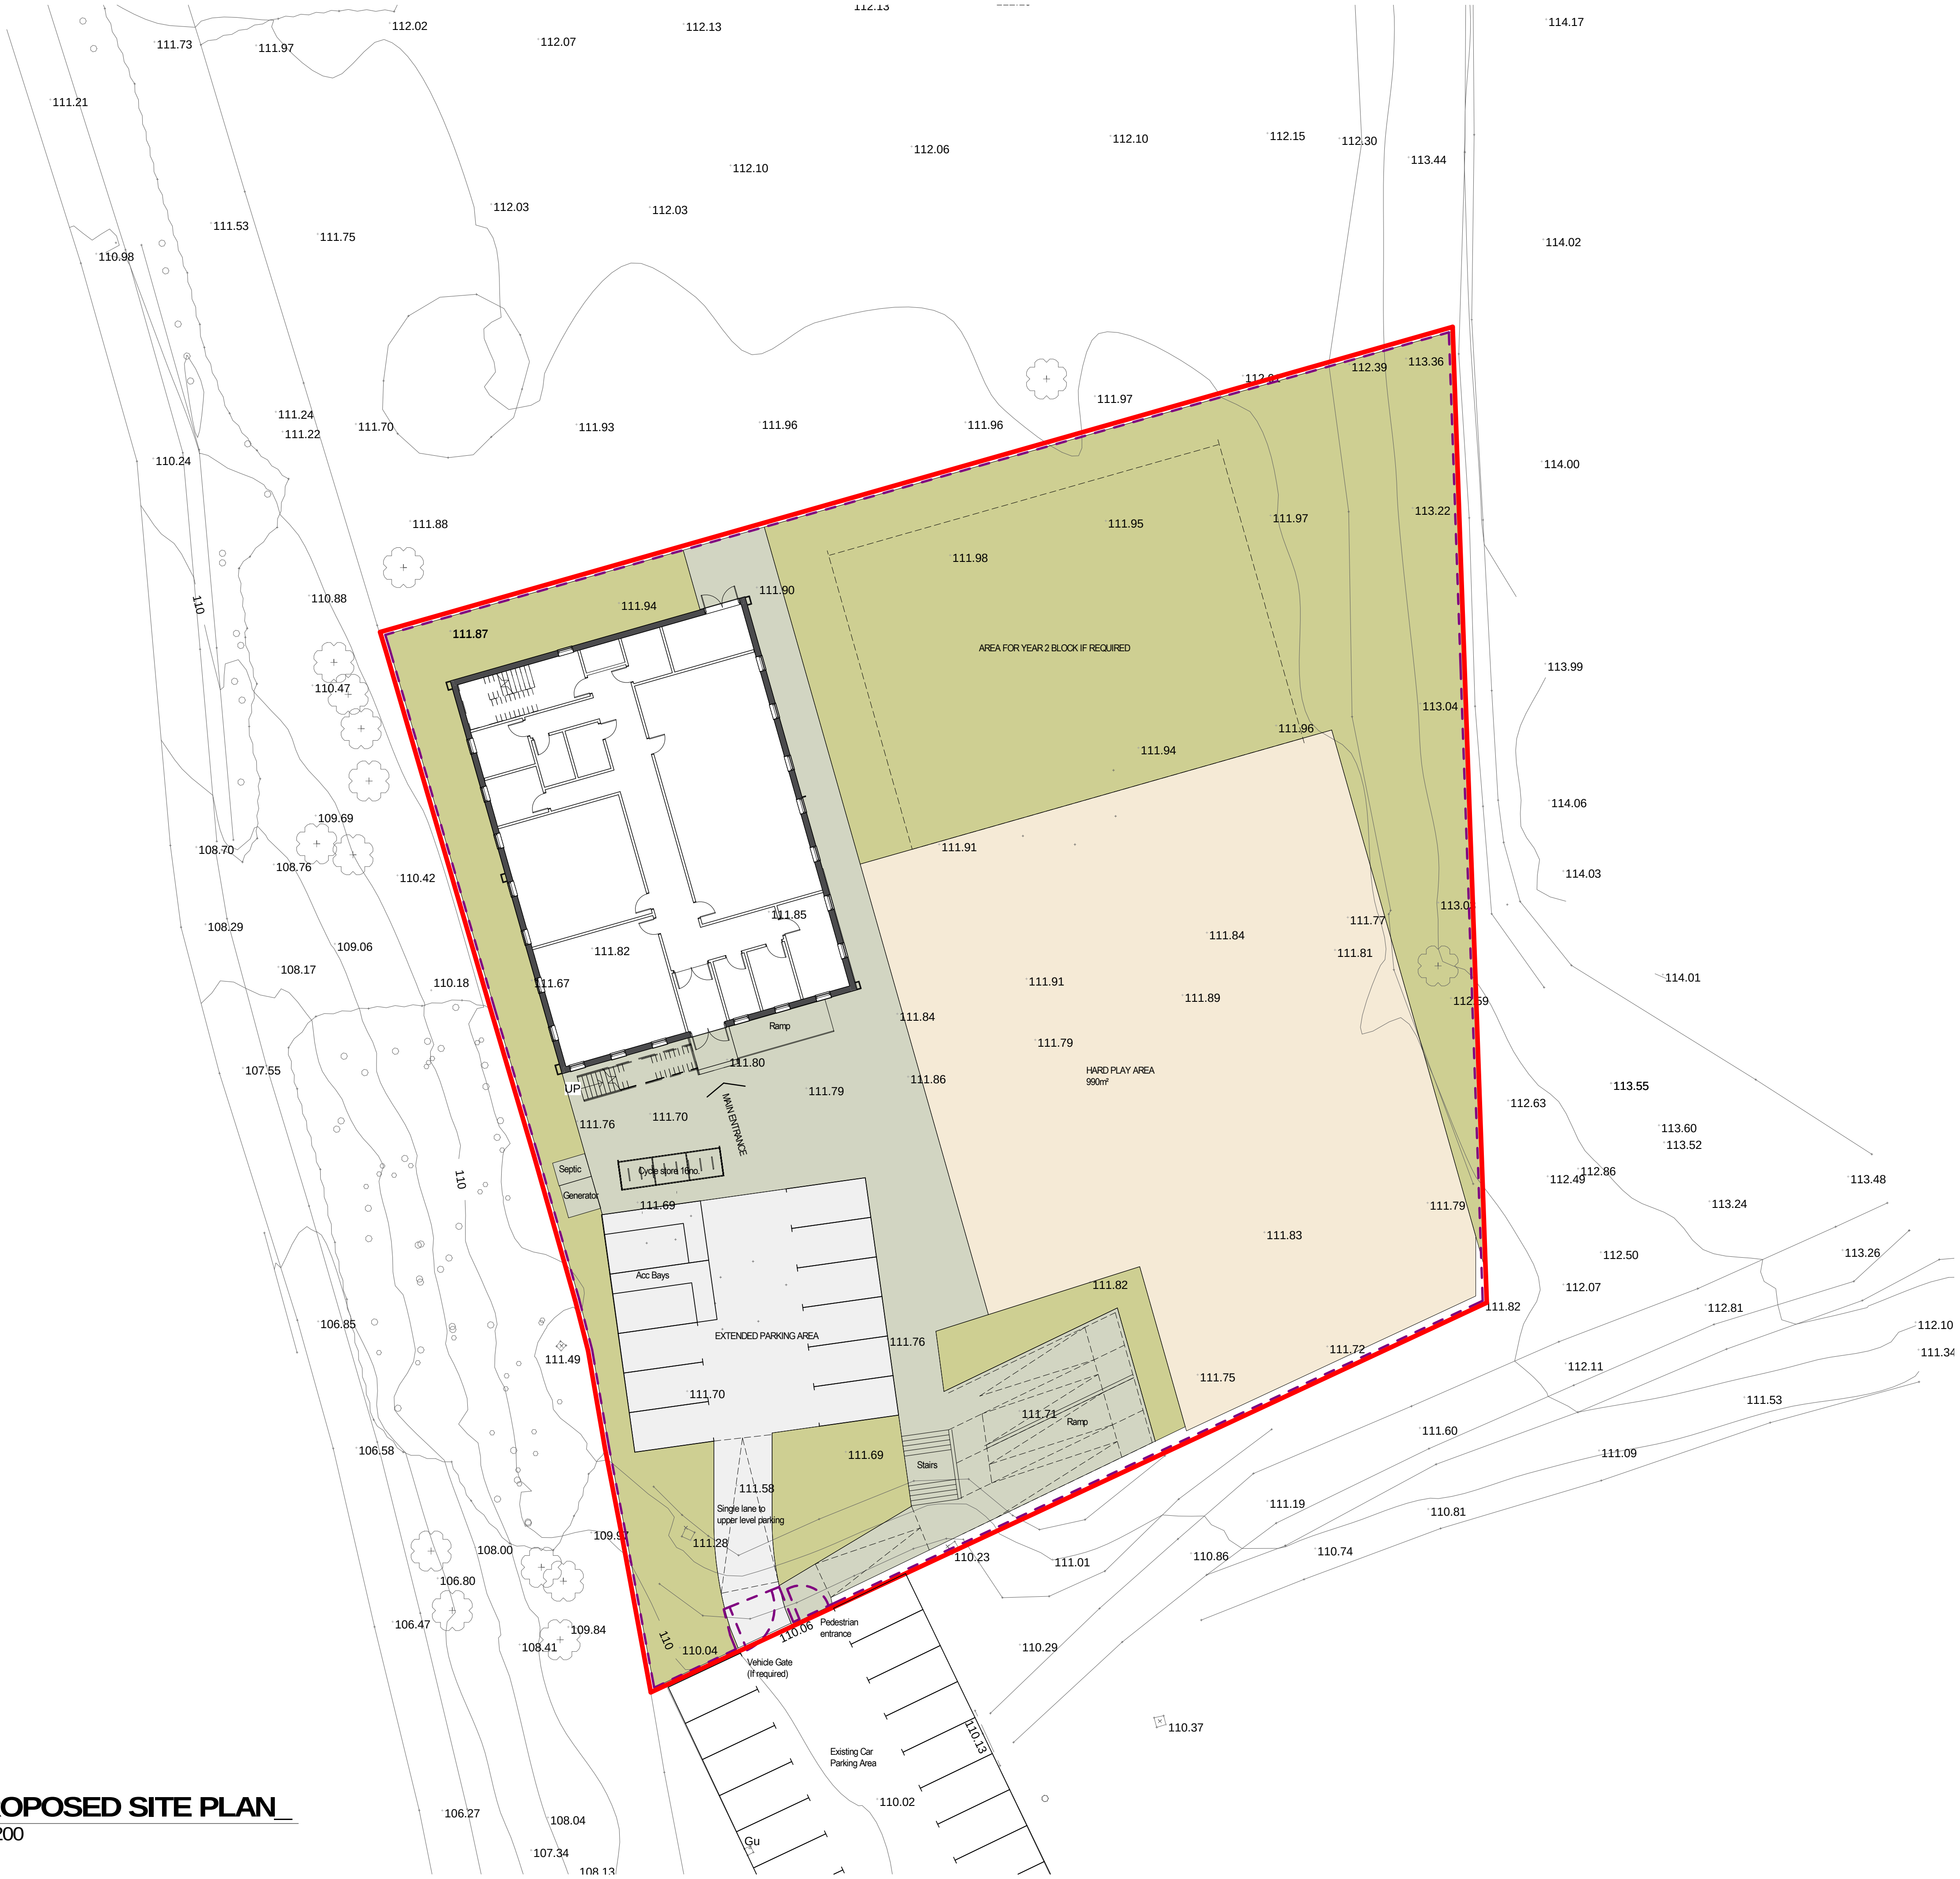

- KEY**
- SITE BOUNDARY
 - FENCE LINE: 2.4m Weld Mesh Fence
 - WALKWAY
 - PARKING
11 Parking Spaces
inc 2 Accessible Parking Spaces
 - HARDSTANDING / HARD INFORMAL PLAY
 - SOFT LANDSCAPING

0 5 10 m	
PLANNING	
0 5 10 m	
REVISION	DATE DESCRIPTION ARCHITECT PARTNER
P 1	04/2020 Planning Application ADP
P 2	18/2/20 Cycle parking included ADP


CHECK ALL DIMENSIONS AND VERIFY ON SITE. REPORT ANY ERRORS OR OMISSIONS.

adp 1 Portland Street
Manchester
M1 3BE
T +44 (0) 161 238 9460
E manchester@adp-architecture.com
www.adp-architecture.com

JOB TITLE:
Edgar Wood Temporary Accommodation

DRAWING TITLE:
PROPOSED SITE PLAN

SCALE: 1 : 200		DRAWING SHEET SIZE: A1	
JOB CODE: EWTA	DRAWING NUMBER: ADP-00-ZZ-DR- A-0950	REVISION: P 2	

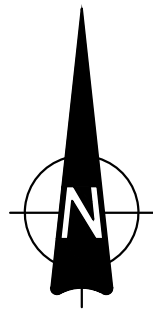

KEY

- CP BOUNDARY
- FORMATION LEVEL MAJOR CONTOUR
- FORMATION LEVEL MINOR CONTOUR
- × 0.350m COMPARISON DEPTH (SITE STRIP TO FORMATION)

CUT & FILL SUMMARY

ITEM	2D AREA	CUT	FILL	BALANCE
TOPO - SITE STRIP	3,604m²	1,515 m³	0 m³	1,515 m³ CUT*
SITE STRIP - FORMATION	3,604 m²	767 m³	767 m³	4 m³ CUT

*SEE SITE STRIP ASSUMES NOT REUSABLE AND TO BE DISPOSED OFF SITE.

COMPARISON NOTES:

- Topo to site strip volume (1515m3), compares the existing ground levels less the site strip depths.
- Site strip to proposed formation volume (4m3 NET CUT), compares the site strip formation levels to the proposed build up formation levels.

SURFACE LEVEL DATA

NUMBER	MINIMUM LEVEL	MAXIMUM LEVEL	COLOUR
1	-1.75	-1.50	
2	-1.50	-1.25	
3	-1.25	-1.00	
4	-1.00	-0.75	
5	-0.75	-0.50	
6	-0.50	-0.25	
7	-0.25	0.00	
8	0.00	0.25	
9	0.25	0.50	
10	0.50	0.75	
11	0.75	1.00	
12	1.00	1.25	

CONTOURS SHOWN REPRESENT THE
SITE FORMATION LEVELS.
LEVELS INDICATE DEPTH OF CUT/ FILL

NOTES

- THIS DRAWING IS TO BE READ IN CONJUNCTION WITH ALL OTHER RELEVANT DRAWINGS AND SPECIFICATIONS.
- DO NOT SCALE FROM THIS DRAWING. ANY AMBIGUITIES, OMISSIONS AND ERRORS ON THIS DRAWING SHALL BE BROUGHT TO THE ENGINEERS ATTENTION IMMEDIATELY. ALL DIMENSIONS MUST BE VERIFIED ON SITE.
- ALL LEVELS ARE IN METRES ABOVE ORDINANCE DATUM UNLESS NOTED OTHERWISE.
- ALL DIMENSIONS ARE IN METRES UNLESS NOTED OTHERWISE.
- PROPOSED FINISHED FLOOR LEVELS (FFL) ARE INDICATIVE ONLY AND WILL BE CONFIRMED DURING DETAILED DESIGN
- FINAL DESIGN IS SUBJECT TO CONTRACTOR'S DESIGN PORTION

CUT & FILL CALCULATIONS

- ALL AMBIGUITIES, ERRORS OR OMISSIONS ON DRAWINGS SHALL BE BROUGHT TO THE ENGINEERS ATTENTION IMMEDIATELY.
- THE ASSUMPTION HAS BEEN MADE THAT ALL MATERIAL BELOW SITE STRIP IS SUITABLE FOR RE-USE.
- RESULTS BELOW DO NOT ACCOUNT FOR THE FOLLOWING:
 - ARISINGS
 - BULKING FACTORS
 - FOUNDATIONS
 - TEMPORARY STRUCTURES
 - DRAINAGE
- THE CUT/FILL VOLUMES HAVE BEEN CALCULATED USING A COMPARISON BETWEEN THE FINISHED SITE STRIP LEVELS AND PROPOSED FINISHED LEVEL FORMATIONS.
- THE TOPO HAS BEEN ASSUMED TO BE REPRESENTATIVE OF THE SITE UPON WORKS COMMENCEMENT OF EARTHWORKS OPERATIONS. CURTINS ACCEPT NO LIABILITY FOR VARIATION FROM THE PROVIDED TOPOGRAPHICAL SURVEY.
- CONTRACTOR TO PRODUCE A MATERIALS MANAGEMENT PLAN IN ACCORDANCE WITH THE REQUIREMENTS OF THE SITE INVESTIGATION.
- BULK EARTHWORKS DRAWING IS TO BE USED FOR COST PLAN USE ONLY. FURTHER DEVELOPMENT BY THE BULK EARTHWORKS CONTRACTOR IS REQUIRED.

SITE STRIP DEPTHS

TOPSOIL DEPTH VARIES ACROSS THE SITE FROM 600mm TO 200mm. ASSUMED ALL TOPSOIL STRIP TO BE REMOVED OFF SITE. NOT FOR REUSE.

PROPOSED BUILD UP DEPTHS:

- PROPOSED CAR PARK - 650mm
- PROPOSED IMPERMEABLE TARMAC (PLAYGROUND) - 450mm
- PROPOSED CONCRETE STEPS - 200mm
- PROPOSED GENERAL LANDSCAPING - 200mm
- PROPOSED FOOTWAYS TARMAC - 160mm

FOR CONSTRUCTION BUILDUPS REFER TO DRAWING
078440-CUR-XX-XX-DR-C-94700

INFORMATION REQUIRED
PROPOSED DESIGN IS PRELIMINARY
ONLY AND SUBJECT TO CHANGE

DRAWING BASED ON:
LANDSCAPE ARCHITECT'S PLAN

- EWATMP-ALA-00-XX-SK-L-0001-Landscape
General Arrangement

TOPOGRAPHICAL SURVEY

- 1) 2_N_GM_GM11383 - Topo - Edgar Wood
Temporary School
- GM11383-002 Topographical Survey wates update
2nd Feb 2021

P01	ISSUED FOR COMMENT - DRAFT CP	17.03.21	CD	CG
Rev:	Description:	Date:	By:	Chkd:



Merchant Exchange, 17-19 Whitworth Street West, Manchester, M1 5WG
0161 236 2394
manchester@curtins.com
www.curtins.com

Civils & Structures • Transport Planning • Environmental • Infrastructure • Geotechnical • Conservation & Heritage • Principal Designer
Birmingham • Bristol • Cambridge • Cardiff • Douglas • Edinburgh • Glasgow • Kentish • Leeds • Liverpool • London • Manchester • Nottingham

Status:

CONTRACTOR'S PROPOSALS

Project:

HOPWOOD
TEMPORARY ACCOMODATION

Orig Title:

PROPOSED EARTHWORKS
CUT & FILL ANALYSIS

Size:	Date:	Drawn By:	Designed By:	Checked By:
A1	17.03.21	CD	CD	CG

Scale: 1:200

Project No: Originator: Volume: Level: Type: Role: Category / Number: Rev:

EWATMP - CUR - XX - 00 - DR - C - 91601 - P01

Attachment B – Qualified Person Declaration with Receipt

Russell Taylor

From: Matthew Lomas
Sent: 18 May 2021 14:24
To: Rob Allen
Subject: FW: CL:AIRE Def. of Waste Code of Practice Declaration - 13/05/2021 12:03:34

Matthew Lomas Head of Geo-environmental North

Curtins

T. 0113 274 8509 | M. 07912 267261 | matthew.lomas@curtins.com

From: Yueming Lu <yueming.lu@claire.co.uk>
Sent: 18 May 2021 14:23
To: Matthew Lomas <Matthew.Lomas@curtins.com>; Waste Exemptions <waste-exemptions@environment-agency.gov.uk>
Subject: CL:AIRE Def. of Waste Code of Practice Declaration - 13/05/2021 12:03:34

Thank you for your recent submission of a Definition of Waste: Development Industry Code of Practice Declaration (DoW CoP).

This Declaration will be submitted to the Environment Agency / Natural Resources Wales under the DoW CoP.

You are reminded that if materials are not used in accordance with the Materials Management Plan or risk assessment or if it is discovered that materials were not suitable for use, were used in excessive quantity or in such a manner as to harm human health or pollute the environment, the Environment Agency / Natural Resources Wales may conclude that those materials were discarded and were waste. Please note <https://www.gov.uk/government/publications/landfill-tax-disposals-not-made-at-landfill-sites/landfill-tax-disposals-not-made-at-landfill-sites>.

You are also reminded that a Verification Report must be prepared on completion of the work as set out in the Remediation Strategy / Design Statement covering the site. This Verification Report must be provided to the Environment Agency / Natural Resources Wales upon request.

This acknowledgement email relates to the following Declaration

Timestamp	13/05/2021 12:03:34
Qualified Person Name	Matthew Lomas
Qualified Person Number	QP370
1. This Declaration relates to -	Site of Origin - Route A: Land affected by contamination or suspected of being affected by contamination.
2. Proposed Volumes	767
3a. Site of origin - name of site owner, address & contact details	Jo Bentley Hopwood Hall College Rochdale Road Middleton M24 6XH 0161 655 6944 joanne.bentley@hopwood.ac.uk
3b. Site of origin - site name & address	Jo Bentley Hopwood Hall College Rochdale Road Middleton M24 6XH

	0161 655 6944 joanne.bentley@hopwood.ac.uk
3c. Site of origin - developer name, address & contact details	Williams Construction (Stockport) Ltd 43-47 Middle Hillgate Stockport Cheshire SK1 3DG Tel: 0161 480 6598 Mob: 07825 684640 For Sam Burns Wates Construction 4th Floor The Royals Sharston Manchester M22 4BJ Mob: 07873 910308
4a. Donor Site - developer name, address & contact details	
4b. Donor Site - site name & address	
4c. Receiver Site - developer name, address & contact details	
4d. Receiver Site - site name & address	
5a. Soil Treatment Facility / Hub site owner / operator - name, address & contact details	
5b. EA / NRW Permit number for Mobile Treatment Plant or Fixed Soil Treatment site	
5c. Donor site - developer name, address & contact details	
5d. Donor site - name & address	
5e. Receiver site - developer name, address & contact details	
5f. Receiver site name and address	
6a. Local Authority name, address	Rochdale Borough Council Planning Service Economy Directorate Floor 3, Number One Riverside Smith Street Rochdale OL16 1XU development.management@rochdale.gov.uk 0300 303 8873
6b. Local Authority - name and contact details:	Michael Moore michael.moore@rochdale.gov.uk
6c. Environment Agency / Natural Resources Wales local office address & contact details	Lee Beveridge Technical Specialist Environment Agency Groundwater, Hydrology & Contaminated Land Team Warrington Tel: 0203 025 0768 lee.beveridge@environment-agency.gov.uk
7. How will payment be made	Credit card by phone - please call 01844 296 112 between 10:00 & 13:30
8. Who will pay the Declaration fee?	Rob Allen Curtins 17-19 Whitworth Street West Manchester

	M1 5WG 0161 236 2394
9. Email address of person identified in Q8	rob.allen@curtins.com
10. Terms & Conditions	Person identified in Q8 has read and agreed to the Terms & Conditions.
11. Please provide a purchase order number	EBMA2886
12a. I confirm that -	I satisfy the Qualified Person requirements set out in Appendix 6 of the Definition of Waste: Development Industry Code of Practice to complete this Declaration. I have reviewed the Materials Management Plan for the above project. I have reviewed the risk assessment. I have reviewed the Remediation Strategy/Design Statement covering the above site. I have requested correspondence / documentation relating to the development and how that relates to the use of materials.
12b. Please provide a reference for the Materials Management Plan	Curtins, EWATMP-CUR-00-XX-RP-GE-0002_Materials Management Plan, 04.05.21
12c. Please provide a reference for the Risk Assessment	Wardell Armstrong Phase 1 Desk Study Ref: GM11383/004, dated September 2020. (Section 8 – Conclusions & Recommendations.) Wardell Armstrong Phase 2 Ground Investigation Ref: GM11383, dated November 2020. (Section 8 – Revised Conceptual Model.)
12d. Please provide a reference for the Remediation Strategy or Design Statement documents.	Curtins, EWATMP-CUR-00-XX-RP-GE-00001-Design Statement, April 2021
12e. Please provide a reference for the Verification Plan	Curtins, EWATMP-CUR-00-XX-RP-GE-0002_Materials Management Plan, 04.05.21 Rob Allen at Curtins on behalf of Wates will produce the verification report for the use of site won material, incorporating: a) Summary of objectives and methods used b) Details of inspections during the works c) Results of supplementary testing and risk assessments d) Schedule of wastes removed Additionally, the design statement includes the verification of the soils to be re-used and demonstrates appropriate suite of testing, frequency and criteria.
12f. Identify the organisation and individual(s) (email address / contact details) with responsibility for producing the Verification Report	Rob Allen Curtins 17-19 Whitworth Street West Manchester M1 5WG rob.allen@curtins.com 0161 236 2394
12g. Please provide an estimated production date for the Verification Report.	31/12/2021
12h. Please reference other supporting documents as required in the MMP. e.g. as a minimum this must include - location plans, schematics, Desk Top Study, mass balance calculations, contingency arrangements, tracking system. Where these are part of another document, this should be explained here. It is recommended each item is listed.	ADP-00-ZZ-DR-A-0950 Proposed Site Plan Curtins, EWATMP-CUR-XX-00-DR-C-91601-P01 Proposed Earthworks Cut & Fill Analysis Curtins, EWATMP-CUR-00-XX-DR-C-91602-P01 Proposed Earthworks Sections The Materials Management Plan included a tracking pro forma. Contingency arrangements are also included within the Materials Management Plan and detail that materials to be removed or remediated by contractor are paid for by the client. The programme will be extended

	until the works have been completed in accordance with the Specification/clients requirements.
13a. I confirm that I have reviewed the following correspondence / documentation relating to the development and how that relates to the use of materials from:	a) The Local Authority, b) Environment Agency / NRW
13b. Please reference the correspondence with the Local Authority.	Email from Michael Moore of Rochdale Borough Council confirming acceptance dated 12 May 2021 14:35
13c. Please reference the correspondence with the EA / NRW.	Email from Rob Allen to Lee Beveridge confirming points discussed and agreed in telephone call dated 04 May 2021
13d. Please reference the correspondence with other relevant regulatory bodies	NA
14a. I have reviewed the planning consent including planning conditions	21/00074/FUL Granted 30 April 2021
14b. I have reviewed correspondence concerning the planning consent regarding the development from:	a) The Local Authority , b) Environment Agency / NRW
14c. Please list correspondence reviewed in 14b.	Email from Michael Moore of Rochdale Borough Council confirming acceptance dated 12 May 2021 Email from Rob Allen to Lee Beveridge confirming points discussed and agreed in telephone call dated 04 May 2021
15. If planning consent is not required please explain why	NA
16. I confirm that the MMP contains the information required:-	The risk assessment assesses human health and environmental risks in relation to the proposed uses of all the materials in the MMP. The risk assessment concludes that the objectives of preventing harm to human health and pollution of the environment will be met if materials are used in the proposed manner., The Local Authority, the Environment Agency / Natural Resources Wales and other relevant environmental regulatory bodies have not objected to the proposed development / land remediation on the basis that the use of any material is likely to cause harm to human health or pollution of the environment. [This confirmation should be given regardless of whether planning consent is required for the activity. Also see paragraph 3.37 of the CoP.], The EA/NRW have not objected to the reuse of materials on the grounds that it a.) constitutes a waste management operation or b.) has had a previous application for an environmental permit for waste recovery refused (on the grounds that the project represents waste disposal)., The project or phase to which this Declaration applies has not yet commenced; this is not a retrospective application of the DoW CoP., The project does not involve land-spreading / agricultural re-profiling.

Kind regards

CL:AIRE

Web: www.claire.co.uk

Leading Sustainable Land Reuse

CL:AIRE is a Charitable Company Limited by Guarantee/Registered in England No. 3740059/Entrust Enrolment No. 119820/Registered Charity No. 1075611

Attachment C – Laboratory Certificate

FINAL ANALYTICAL TEST REPORT

Envirolab Job Number: 21/05731
Issue Number: 1
Date: 04 June, 2021

Client: Curtins Consulting (Manchester)
Merchant Exchange
17-19 Whitworth Street
Manchester
UK
M1 5WG

Project Manager: EBMA/Matthew Holroyd
Project Name: Edgar Wood
Project Ref: B078440
Order No: EBMA2906
Date Samples Received: 24/05/21
Date Instructions Received: 25/05/21
Date Analysis Completed: 04/06/21

Prepared by:


Melanie Marshall
Laboratory Coordinator

Approved by:


Holly Neary-King
Client Services Supervisor

Envirolab Job Number: 21/05731

Client Project Name: Edgar Wood

Client Project Ref: B078440

Lab Sample ID	21/05731/1	21/05731/2	21/05731/3	21/05731/4	21/05731/5	21/05731/6	21/05731/7	Units	Limit of Detection	Method ref
Client Sample No										
Client Sample ID	TP02	TP04	TP04	TP03	TP05	TP01	TP03			
Depth to Top	0.55	0.60	1.10	0.90	0.40	0.80	0.60			
Depth To Bottom										
Date Sampled	21-May-21	21-May-21	21-May-21	21-May-21	21-May-21	21-May-21	21-May-21			
Sample Type	Soil	Soil	Soil	Soil	Soil	Soil	Soil			
Sample Matrix Code	6A	5A	5A	6A	3A	5A	5AE			
% Stones >10mm _A	2.8	1.8	7.2	9.7	17.2	<0.1	3.1	% w/w	0.1	A-T-044
pH _D ^{M#}	7.84	7.38	6.51	6.19	7.83	7.92	7.13	pH	0.01	A-T-031s
Sulphate (water sol 2:1) _D ^{M#}	<0.01	0.02	0.03	<0.01	0.02	<0.01	0.02	g/l	0.01	A-T-026s
Cyanide (total) _A ^{M#}	<1	<1	<1	<1	<1	<1	<1	mg/kg	1	A-T-042sTCN
Phenols - Total by HPLC _A	<0.2	<0.2	<0.2	<0.2	<0.2	<0.2	<0.2	mg/kg	0.2	A-T-050s
Organic matter _D ^{M#}	3.2	2.5	0.9	0.7	2.3	2.2	3.3	% w/w	0.1	A-T-032 OM
Arsenic _D ^{M#}	5	3	5	3	3	4	6	mg/kg	1	A-T-024s
Boron (water soluble) _D	<1.0	<1.0	<1.0	<1.0	<1.0	<1.0	<1.0	mg/kg	1	A-T-027s
Cadmium _D ^{M#}	0.6	<0.5	1.5	0.6	0.7	0.7	0.8	mg/kg	0.5	A-T-024s
Copper _D ^{M#}	18	14	8	11	17	20	20	mg/kg	1	A-T-024s
Chromium _D ^{M#}	14	11	12	9	13	16	13	mg/kg	1	A-T-024s
Chromium (hexavalent) _D	<1	<1	<1	<1	<1	<1	<1	mg/kg	1	A-T-040s
Lead _D ^{M#}	31	23	14	7	27	33	36	mg/kg	1	A-T-024s
Mercury _D	<0.17	<0.17	<0.17	<0.17	<0.17	<0.17	<0.17	mg/kg	0.17	A-T-024s
Nickel _D ^{M#}	15	13	11	11	12	18	15	mg/kg	1	A-T-024s
Selenium _D ^{M#}	<1	<1	3	<1	<1	<1	<1	mg/kg	1	A-T-024s
Zinc _D ^{M#}	45	40	37	32	42	49	49	mg/kg	5	A-T-024s

Envirolab Job Number: 21/05731

Client Project Name: Edgar Wood

Client Project Ref: B078440

Lab Sample ID	21/05731/1	21/05731/2	21/05731/3	21/05731/4	21/05731/5	21/05731/6	21/05731/7	Units	Limit of Detection	Method ref
Client Sample No										
Client Sample ID	TP02	TP04	TP04	TP03	TP05	TP01	TP03			
Depth to Top	0.55	0.60	1.10	0.90	0.40	0.80	0.60			
Depth To Bottom										
Date Sampled	21-May-21	21-May-21	21-May-21	21-May-21	21-May-21	21-May-21	21-May-21			
Sample Type	Soil	Soil	Soil	Soil	Soil	Soil	Soil			
Sample Matrix Code	6A	5A	5A	6A	3A	5A	5AE			
Asbestos in Soil (inc. matrix)										
Asbestos in soil [#]	NAD	NAD	NAD	NAD	NAD	NAD	NAD			A-T-045
Asbestos ACM - Suitable for Water Absorption Test? _D	N/A	N/A	N/A	N/A	N/A	N/A	N/A			A-T-045

Envirolab Job Number: 21/05731

Client Project Name: Edgar Wood

Client Project Ref: B078440

Lab Sample ID	21/05731/1	21/05731/2	21/05731/3	21/05731/4	21/05731/5	21/05731/6	21/05731/7	Units	Limit of Detection	Method ref
Client Sample No										
Client Sample ID	TP02	TP04	TP04	TP03	TP05	TP01	TP03			
Depth to Top	0.55	0.60	1.10	0.90	0.40	0.80	0.60			
Depth To Bottom										
Date Sampled	21-May-21	21-May-21	21-May-21	21-May-21	21-May-21	21-May-21	21-May-21			
Sample Type	Soil	Soil	Soil	Soil	Soil	Soil	Soil			
Sample Matrix Code	6A	5A	5A	6A	3A	5A	5AE			
PAH-16MS (MSD order)										
Naphthalene _A ^{M#}	<0.03	<0.03	<0.03	<0.03	<0.03	<0.03	<0.03	mg/kg	0.03	A-T-019s
Acenaphthylene _A ^{M#}	<0.01	<0.01	<0.01	<0.01	0.01	0.01	<0.01	mg/kg	0.01	A-T-019s
Acenaphthene _A ^{M#}	0.03	0.04	<0.01	<0.01	0.05	0.06	0.08	mg/kg	0.01	A-T-019s
Fluorene _A ^{M#}	0.01	0.02	<0.01	<0.01	0.04	0.05	0.05	mg/kg	0.01	A-T-019s
Phenanthrene _A ^{M#}	0.22	0.25	<0.03	<0.03	0.39	0.36	0.42	mg/kg	0.03	A-T-019s
Anthracene _A ^{M#}	0.06	0.06	<0.02	<0.02	0.11	0.10	0.10	mg/kg	0.02	A-T-019s
Fluoranthene _A ^{M#}	0.59	0.50	<0.08	<0.08	0.83	0.76	0.87	mg/kg	0.08	A-T-019s
Pyrene _A ^{M#}	0.60	0.49	<0.07	<0.07	0.77	0.76	0.82	mg/kg	0.07	A-T-019s
Benzo(a)anthracene _A ^{M#}	0.37	0.28	<0.04	<0.04	0.40	0.42	0.46	mg/kg	0.04	A-T-019s
Chrysene _A ^{M#}	0.37	0.32	<0.06	<0.06	0.42	0.48	0.51	mg/kg	0.06	A-T-019s
Benzo(b)fluoranthene _A ^{M#}	0.46	0.37	<0.05	<0.05	0.47	0.58	0.59	mg/kg	0.05	A-T-019s
Benzo(k)fluoranthene _A ^{M#}	0.17	0.17	<0.07	<0.07	0.18	0.21	0.20	mg/kg	0.07	A-T-019s
Benzo(a)pyrene _A ^{M#}	0.40	0.31	<0.04	<0.04	0.39	0.50	0.52	mg/kg	0.04	A-T-019s
Indeno(123-cd)pyrene _A ^{M#}	0.28	0.22	<0.03	<0.03	0.25	0.34	0.36	mg/kg	0.03	A-T-019s
Dibenzo(ah)anthracene _A ^{M#}	0.06	<0.04	<0.04	<0.04	0.05	0.07	0.07	mg/kg	0.04	A-T-019s
Benzo(ghi)perylene _A ^{M#}	0.28	0.20	<0.05	<0.05	0.22	0.34	0.36	mg/kg	0.05	A-T-019s
Total PAH-16MS (MSD order) _A ^{M#}	3.90	3.23	<0.08	<0.08	4.58	5.04	5.41	mg/kg	0.03	A-T-019s

Envirolab Job Number: 21/05731

Client Project Name: Edgar Wood

Client Project Ref: B078440

Lab Sample ID	21/05731/1	21/05731/2	21/05731/3	21/05731/4	21/05731/5	21/05731/6	21/05731/7	Units	Limit of Detection	Method ref
Client Sample No										
Client Sample ID	TP02	TP04	TP04	TP03	TP05	TP01	TP03			
Depth to Top	0.55	0.60	1.10	0.90	0.40	0.80	0.60			
Depth To Bottom										
Date Sampled	21-May-21	21-May-21	21-May-21	21-May-21	21-May-21	21-May-21	21-May-21			
Sample Type	Soil	Soil	Soil	Soil	Soil	Soil	Soil			
Sample Matrix Code	6A	5A	5A	6A	3A	5A	5AE			
TPH CWG										
Ali >C5-C6 _A [#]	<0.01	<0.01	<0.01	<0.01	<0.01	<0.01	<0.01	mg/kg	0.01	A-T-022s
Ali >C6-C8 _A [#]	<0.01	<0.01	<0.01	<0.01	<0.01	<0.01	<0.01	mg/kg	0.01	A-T-022s
Ali >C8-C10 _A	<1	<1	<1	<1	<1	<1	<1	mg/kg	1	A-T-055s
Ali >C10-C12 _A ^{M#}	<1	<1	<1	<1	<1	<1	<1	mg/kg	1	A-T-055s
Ali >C12-C16 _A ^{M#}	2	<1	<1	<1	1	1	<1	mg/kg	1	A-T-055s
Ali >C16-C21 _A ^{M#}	2	1	<1	<1	2	2	1	mg/kg	1	A-T-055s
Ali >C21-C35 _A ^{M#}	15	18	5	3	20	14	10	mg/kg	1	A-T-055s
Total Aliphatics _A	20	19	5	3	23	17	11	mg/kg	1	A-T-055s
Aro >C5-C7 _A [#]	<0.01	<0.01	<0.01	<0.01	<0.01	<0.01	<0.01	mg/kg	0.01	A-T-022s
Aro >C7-C8 _A [#]	<0.01	<0.01	<0.01	<0.01	<0.01	<0.01	<0.01	mg/kg	0.01	A-T-022s
Aro >C8-C10 _A	<1	<1	<1	<1	<1	<1	<1	mg/kg	1	A-T-055s
Aro >C10-C12 _A	<1	<1	<1	<1	<1	<1	<1	mg/kg	1	A-T-055s
Aro >C12-C16 _A	5	1	<1	<1	2	2	1	mg/kg	1	A-T-055s
Aro >C16-C21 _A ^{M#}	18	5	<1	<1	5	7	6	mg/kg	1	A-T-055s
Aro >C21-C35 _A ^{M#}	65	25	2	2	21	33	22	mg/kg	1	A-T-055s
Total Aromatics _A	88	31	2	2	28	42	28	mg/kg	1	A-T-055s
TPH (Ali & Aro >C5-C35) _A	108	50	7	5	51	59	40	mg/kg	1	A-T-055s
BTEX - Benzene _A [#]	<0.01	<0.01	<0.01	<0.01	<0.01	<0.01	<0.01	mg/kg	0.01	A-T-022s
BTEX - Toluene _A [#]	<0.01	<0.01	<0.01	<0.01	<0.01	<0.01	<0.01	mg/kg	0.01	A-T-022s
BTEX - Ethyl Benzene _A [#]	<0.01	<0.01	<0.01	<0.01	<0.01	<0.01	<0.01	mg/kg	0.01	A-T-022s
BTEX - m & p Xylene _A [#]	<0.01	<0.01	<0.01	<0.01	<0.01	<0.01	<0.01	mg/kg	0.01	A-T-022s
BTEX - o Xylene _A [#]	<0.01	<0.01	<0.01	<0.01	<0.01	<0.01	<0.01	mg/kg	0.01	A-T-022s
MTBE _A [#]	<0.01	<0.01	<0.01	<0.01	<0.01	<0.01	<0.01	mg/kg	0.01	A-T-022s

REPORT NOTES

General

This report shall not be reproduced, except in full, without written approval from Envirolab.

The results reported herein relate only to the material supplied to the laboratory.

The residue of any samples contained within this report, and any received with the same delivery, will be disposed of six weeks after initial scheduling. For samples tested for Asbestos we will retain a portion of the dried sample for a minimum of six months after the initial Asbestos testing is completed.

Analytical results reflect the quality of the sample at the time of analysis only.

Opinions and interpretations expressed are outside the scope of our accreditation.

If results are in italic font they are associated with an AQC failure, these are not accredited and are unreliable.

A deviating samples report is appended and will indicate if samples or tests have been found to be deviating. Any test results affected may not be an accurate record of the concentration at the time of sampling and, as a result, may be invalid.

The Client Sample No, Client Sample ID, Depth to Top, Depth to Bottom and Date Sampled were all provided by the client.

Soil chemical analysis:

All results are reported as dry weight (<40°C).

For samples with Matrix Codes 1 - 6 natural stones, brick and concrete fragments >10mm and any extraneous material (visible glass, metal or twigs) are removed and excluded from the sample prior to analysis and reported results corrected to a whole sample basis. This is reported as '% stones >10mm'.

For samples with Matrix Code 7 the whole sample is dried and crushed prior to analysis and this supersedes any "A" subscripts

All analysis is performed on the sample as received for soil samples which are positive for asbestos or the client has informed asbestos may be present and/or if they are from outside the European Union and this supersedes any "D" subscripts.

TPH analysis of water by method A-T-007:

Free and visible oils are excluded from the sample used for analysis so that the reported result represents the dissolved phase only.

Electrical Conductivity of water by Method A-T-037:

Results greater than 12900µS/cm @ 25°C / 11550µS/cm @ 20°C fall outside the calibration range and as such are unaccredited.

Asbestos:

Asbestos in soil analysis is performed on a dried aliquot of the submitted sample and cannot guarantee to identify asbestos if only present in small numbers as discrete fibres/fragments in the original sample.

Stones etc. are not removed from the sample prior to analysis.

Quantification of asbestos is a 3 stage process including visual identification, hand picking and weighing and fibre counting by sedimentation/phase contrast optical microscopy if required. If asbestos is identified as being present but is not in a form that is suitable for analysis by hand picking and weighing (normally if the asbestos is present as free fibres) quantification by sedimentation is performed. Where ACMs are found a percentage asbestos is assigned to each with reference to 'HSG264, Asbestos: The survey guide' and the calculated asbestos content is expressed as a percentage of the dried soil sample aliquot used.

Predominant Matrix Codes:

1 = SAND, 2 = LOAM, 3 = CLAY, 4 = LOAM/SAND, 5 = SAND/CLAY, 6 = CLAY/LOAM, 7 = OTHER, 8 = Asbestos bulk ID sample.

Samples with Matrix Code 7 & 8 are not predominantly a SAND/LOAM/CLAY mix and are not covered by our BSEN 17025 or MCERTS accreditations, with the exception of bulk asbestos which are BSEN 17025 accredited.

Secondary Matrix Codes:

A = contains stones, B = contains construction rubble, C = contains visible hydrocarbons, D = contains glass/metal,

E = contains roots/twigs.

Key:

IS indicates Insufficient Sample for analysis.

US indicates Unsuitable Sample for analysis.

NDP indicates No Determination Possible.

NAD indicates No Asbestos Detected.

N/A indicates Not Applicable.

Superscript # indicates method accredited to ISO 17025.

Superscript "M" indicates method accredited to MCERTS.

Subscript "A" indicates analysis performed on the sample as received.

Subscript "D" indicates analysis performed on the dried sample, crushed to pass a 2mm sieve

Please contact us if you need any further information.

Envirolab Deviating Samples Report

Units 7&8 Sandpits Business Park, Mottram Road, Hyde, SK14 3AR
Tel. 0161 368 4921 email. ask@envlab.co.uk

Client:	Curtins Consulting (Manchester), Merchant Exchange, 17-19 Whitworth Street , Manchester, UK, M1 5WG	Project No:	21/05731
Project:	Edgar Wood	Date Received:	25/05/2021 (am)
Clients Project No:	B078440	Cool Box Temperatures (°C):	7.3

NO DEVIATIONS IDENTIFIED with respect to sampling dates or containers received.

Note: If, at any point before reaching the laboratory, the temperature of the samples has breached those set in published standards, e.g. BS-EN 5667-3 (for water samples $5 \pm 3^{\circ}\text{C}$), ISO 18400-120:2017, then the concentration of any affected analytes may differ from that at the time of sampling.

17-19 Whitworth Street West
Manchester
M1 5WG

0161 236 2394
manchester@curtins.com
www.curtins.com

Curtins

Attachment D – Waste Transfer Notes



ARMSTRONGS AGGREGATES LTD.

Head Office: Horwich Recycling Centre, Chorley New Road, Horwich, Bolton, BL6 5NU
Telephone: 01204 668021
Fax: 01204 667733

AA 100438

Loading Place	Asph/Gravel	Date	26/5/21
Vehicle Number	4669 FGM	Driver	DAVID

Customer: Williams Construction

Description of Materials / EWC Code	Tonnes	KG
Gross		
Net		
Tare	8	kg

Carrier's Licence No: C8DU125019	Date
Goods Received	26/5/21

BMW Print Group 01942 800000



ARMSTRONGS AGGREGATES LTD.

Head Office: Horwich Recycling Centre, Chorley New Road, Horwich, Bolton, BL6 5NU
Telephone: 01204 668021
Fax: 01204 667733

AA 100260

Loading Place	MIDDLETON	Date	26.5.21
Vehicle Number	M1614 YHS	Driver	DAVID

Customer: Williams Construction

Description of Materials / EWC Code	Tonnes	KG
Gross		
Net		
Tare		

Carrier's Licence No: C8DU125019	Date
Goods Received	26.5.21

BMW Print Group 01942 800000



ARMSTRONGS AGGREGATES LTD.

Head Office: Horwich Recycling Centre, Chorley New Road, Horwich, Bolton, BL6 5NU
Telephone: 01204 668021
Fax: 01204 667733

AA 100261

Loading Place	MIDDLETON	Date	26.5.21
Vehicle Number	M1614 YHS	Driver	DAVID

Customer: Williams Construction

Description of Materials / EWC Code	Tonnes	KG
Gross		
Net		
Tare		

Carrier's Licence No: C8DU125019	Date
Goods Received	26.5.21

BMW Print Group 01942 800000



ARMSTRONGS AGGREGATES LTD.

Head Office: Horwich Recycling Centre, Chorley New Road, Horwich, Bolton, BL6 5NU
Telephone: 01204 668021
Fax: 01204 667733

AA 100437

Loading Place	Horwich Recycling Centre	Date	26/5/21
Vehicle Number	9266722	Driver	DAVID

Customer: Williams Construction

Description of Materials / EWC Code	Tonnes	KG
Gross		
Net		
Tare	8	kg

Carrier's Licence No: C8DU125019	Date
Goods Received	

BMW Print Group 01942 800000



ARMSTRONGS AGGREGATES LTD.

Head Office: Horwich Recycling Centre, Chorley New Road, Horwich, Bolton, BL6 5NU
Telephone: 01204 668021
Fax: 01204 667733

AA 100262

Loading Place	MIDDLETON	Date	26.5.21
Vehicle Number	M1614 YHS	Driver	DAVID

Customer: Williams Construction

Description of Materials / EWC Code	Tonnes	KG
Gross		
Net		
Tare		

Carrier's Licence No: C8DU125019	Date
Goods Received	26.5.21

BMW Print Group 01942 800000



ARMSTRONGS AGGREGATES LTD.

Head Office: Horwich Recycling Centre, Chorley New Road, Horwich, Bolton, BL6 5NU
Telephone: 01204 668021
Fax: 01204 667733

AA 100444

Loading Place	M26 6X4	Date	26/5
Vehicle Number	P068WIS	Driver	DAVID

Customer: Williams Construction

Description of Materials / EWC Code	Tonnes	KG
Gross		
Net		
Tare		

Carrier's Licence No: C8DU125019	Date
Goods Received	

BMW Print Group 01942 800000



ARMSTRONGS AGGREGATES LTD.

Head Office: Horwich Recycling Centre, Chorley New Road, Horwich, Bolton, BL6 5NU
Telephone: 01204 668021
Fax: 01204 667733

AA 100440

Loading Place	M24 6x4	Date	26/5
Vehicle Number		Driver	MURK

Customer: Williams Construction

Description of Materials / EWC Code	Tonnes	KG
Muck	Gross	
8m Taper	Tare	
	Net	

Carriers Licence No: CBDU125019	Date
Goods Received	

BMW Print Group 01942 800050



ARMSTRONGS AGGREGATES LTD.

Head Office: Horwich Recycling Centre, Chorley New Road, Horwich, Bolton, BL6 5NU
Telephone: 01204 668021
Fax: 01204 667733

AA 224753

Loading Place	Woods Hill	Date	26/5/21
Vehicle Number	91266722	Driver	Donny

Customer: Williams Construction

Description of Materials / EWC Code	Tonnes	KG
Muck	Gross	
8m Taper	Tare	
	Net	

Carriers Licence No: CBDU125019	Date
Goods Received	

BMW Print Group 01942 800050



ARMSTRONGS AGGREGATES LTD.

Head Office: Horwich Recycling Centre, Chorley New Road, Horwich, Bolton, BL6 5NU
Telephone: 01204 668021
Fax: 01204 667733

AA 100439

Loading Place	M24 6x4	Date	26/5
Vehicle Number	P068 WGS	Driver	MURK

Customer: Williams Construction

Description of Materials / EWC Code	Tonnes	KG
Muck	Gross	
Full Tare	Tare	
8m Taper	Net	

Carriers Licence No: CBDU125019	Date
Goods Received	

BMW Print Group 01942 800050



ARMSTRONGS AGGREGATES LTD.

Head Office: Horwich Recycling Centre, Chorley New Road, Horwich, Bolton, BL6 5NU
Telephone: 01204 668021
Fax: 01204 667733

AA 224751

Loading Place	Woods Hill	Date	26/5/21
Vehicle Number	91266722	Driver	Donny

Customer: Williams Construction

Description of Materials / EWC Code	Tonnes	KG
Muck	Gross	
8m Taper	Tare	
	Net	

Carriers Licence No: CBDU125019	Date
Goods Received	

BMW Print Group 01942 800050



ARMSTRONGS AGGREGATES LTD.

Head Office: Horwich Recycling Centre, Chorley New Road, Horwich, Bolton, BL6 5NU
Telephone: 01204 668021
Fax: 01204 667733

AA 100264

Loading Place	M24 6x4	Date	26.5.21
Vehicle Number	MURK	Driver	Don

Customer: Williams Construction

Description of Materials / EWC Code	Tonnes	KG
Muck	Gross	
8m Taper	Tare	
	Net	

Carriers Licence No: CBDU125019	Date
Goods Received	26.5.21

BMW Print Group 01942 800050



ARMSTRONGS AGGREGATES LTD.

Head Office: Horwich Recycling Centre, Chorley New Road, Horwich, Bolton, BL6 5NU
Telephone: 01204 668021
Fax: 01204 667733

AA 100441

Loading Place	M24 6x4	Date	26/5
Vehicle Number	P068 WGS	Driver	MURK

Customer: Williams Construction

Description of Materials / EWC Code	Tonnes	KG
Muck	Gross	
8m Taper	Tare	
	Net	

Carriers Licence No: CBDU125019	Date
Goods Received	

BMW Print Group 01942 800050



ARMSTRONGS AGGREGATES LTD.

Head Office: Horwich Recycling Centre, Chorley New Road, Horwich, Bolton, BL6 5NJ
Telephone: 01204 668021
Fax: 01204 667733

AA 224752

Loading Place	APOLDOZ HOTEL	Date	26/5/21
Vehicle Number	Y1766T22	Driver	DOGG

Customer: WILLIAMS CONSTRUCTION

Description of Materials / EWC Code	Tonnes	KG
Gross		
Tare	8	WHEELER
Net		

Carriers Licence No: CB0U125019

Goods Received	Date
	26/5/21

BMH Print Group 01942 800050



ARMSTRONGS AGGREGATES LTD.

Head Office: Horwich Recycling Centre, Chorley New Road, Horwich, Bolton, BL6 5NJ
Telephone: 01204 668021
Fax: 01204 667733

AA 100263

Loading Place	MIDDLETON	Date	26.5.21
Vehicle Number	NY14 VHG	Driver	DA

Customer: WILLIAMS CONSTRUCTION

ROCHDALE ROAD

MIDDLETON

Description of Materials / EWC Code	Tonnes	KG
Gross		
Tare		
Net		

Carriers Licence No: CB0U125019

Goods Received	Date
	26.5.21.

BMH Print Group 01942 800050



ARMSTRONGS AGGREGATES LTD.

Head Office: Horwich Recycling Centre, Chorley New Road, Horwich, Bolton, BL6 5NJ
Telephone: 01204 668021
Fax: 01204 667733

AA 117080

Loading Place	MIDDLETON	Date	26.5.21
Vehicle Number	P069 YHY	Driver	GRAHAM

Customer: WILLIAMS CONSTRUCTION

HORWOOD HALL COLLEGE

ROCHDALE ROAD MIDDLETON M246XH

Description of Materials / EWC Code	Tonnes	KG
Gross		
Tare		
Net		

Carriers Licence No: CB0U125019

Goods Received	Date
PHIL	26.5.21

BMH Print Group 01942 800050

ARMSTRONGS AGGREGATES LTD.

Head Office: Horwich Recycling Centre, Chorley New Road, Horwich, Bolton, BL6 5NU
Telephone: 01204 668021
Fax: 01204 667733

AA 100442

Loading Place	M24 6XH	Date	27/5
Vehicle Number	P068WLB	Driver	Murphy

Customer: Williams Construction

Description of Materials / EMC Code	Tonnes	KG
Gross		
Tare		
Net		

Carrier's Licence No: CBDU125019

Goods Received	Date

BMW Print Group 01942 880050

ARMSTRONGS AGGREGATES LTD.

Head Office: Horwich Recycling Centre, Chorley New Road, Horwich, Bolton, BL6 5NU
Telephone: 01204 668021
Fax: 01204 667733

AA 224754

Loading Place	Horwood Mill	Date	27/5/21
Vehicle Number	Y1D667722	Driver	Dawson

Customer:

Description of Materials / EMC Code	Tonnes	KG
Gross		
Tare	8 Wheeler	
Net		

Carrier's Licence No: CBDU125019

Goods Received	Date

BMW Print Group 01942 880050

ARMSTRONGS AGGREGATES LTD.

Head Office: Horwich Recycling Centre, Chorley New Road, Horwich, Bolton, BL6 5NU
Telephone: 01204 668021
Fax: 01204 667733

AA 226088

Loading Place	Middleton	Date	27-5-21
Vehicle Number	MX63 ODT	Driver	Rob Gregory

Customer: Williams Construction, Rochdale Rd, M24 6XH

Description of Materials / EMC Code	Tonnes	KG
Gross		
Tare		
Net		

Carrier's Licence No: CBDU125019

Goods Received	Date
	27-5-21

BMW Print Group 01942 880050

ARMSTRONGS AGGREGATES LTD.

Head Office: Horwich Recycling Centre, Chorley New Road, Horwich, Bolton, BL6 5NU
Telephone: 01204 668021
Fax: 01204 667733

AA 226089

Loading Place	Middleton	Date	27-5-21
Vehicle Number	MX63 ODT	Driver	Rob Gregory

Customer: Williams Construction, Rochdale Rd, M24 6XH

Description of Materials / EMC Code	Tonnes	KG
Gross		
Tare		
Net		

Carrier's Licence No: CBDU125019

Goods Received	Date
	27-5-21

BMW Print Group 01942 880050

ARMSTRONGS AGGREGATES LTD.

Head Office: Horwich Recycling Centre, Chorley New Road, Horwich, Bolton, BL6 5NU
Telephone: 01204 668021
Fax: 01204 667733

AA 226090

Loading Place	Middleton	Date	27-5-21
Vehicle Number	MX63 ODT	Driver	Rob Gregory

Customer: Williams Construction, Rochdale Rd, M24 6XH

Description of Materials / EMC Code	Tonnes	KG
Gross		
Tare		
Net		

Carrier's Licence No: CBDU125019

Goods Received	Date
	27-5-21

BMW Print Group 01942 880050

ARMSTRONGS AGGREGATES LTD.

Head Office: Horwich Recycling Centre, Chorley New Road, Horwich, Bolton, BL6 5NU
Telephone: 01204 668021
Fax: 01204 667733

AA 100266

Loading Place	Middleton	Date	27/5/21
Vehicle Number	MK14 YH1	Driver	STEPHAN HAYDEN

Customer: WILLIAMS CONSTRUCTION, ROCHDALE ROAD

Description of Materials / EMC Code	Tonnes	KG
Gross		
Tare		
Net		

Carrier's Licence No: CBDU125019

Goods Received	Date
	27/5/21

BMW Print Group 01942 880050

ARMSTRONGS AGGREGATES LTD.

Head Office: Horwich Recycling Centre, Chorley New Road, Horwich, Bolton, BL6 5NU
Telephone: 01204 668021
Fax: 01204 667733

AA 226088

Loading Place	Middleton	Date	27-5-21
Vehicle Number	MX63 ODT	Driver	Rob Gregory

Customer: Williams Construction, Rochdale Rd, M24 6XH

Description of Materials / EMC Code	Tonnes	KG
Gross		
Tare		
Net		

Carrier's Licence No: CBDU125019

Goods Received	Date
	27-5-21

BMW Print Group 01942 880050



AA 224756

Customer: Williams Construction


Customer: Williams Construction

Gross	Tare	Net
	8 wheel	

Carriers Licence No: CBDU125019

Received

BHW Print Group: 01942 850050

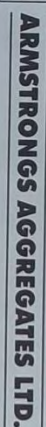

AA 224755

Refused rent collect	Date 27/5/12 27/5/12
417066722	Driver 1 Denay


Customer: Williams Construction

Tare	Net
8 wheeler	

Carriers Licence No: CBDU125019

Enoch

BHW Print Group: 01942 850050

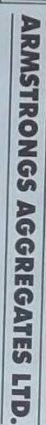

AA 100443

M24 644	Date	27/5
P068 WLR	Driver	M24

Customer: Williams Construction

8m	Gross
Δ. pr	
Much	Tare
	Net

Carriers Licence No: CBDU125019

2

BHM/Print Group: 01942 850050



ARMSTRONGS AGGREGATES LTD.

Head Office: Horwich Recycling Centre, Chorley New Road, Horwich, Bolton, BL6 5JU
Telephone: 01204 668021
Fax: 01204 667733

AA 116909

Loading Place	Horwood	Date	1/6
Vehicle Number	P068 WLS	Driver	Mina

Customer: Williams Construction, Rochdale Rd, M24 6XH

Description of Materials / EWC Code	Tonnes	KG
Gross		
Tare		
Net		

Carriers Licence No. CBDU125019	Date
Goods Received	

BMH Print Group 01942 802050



ARMSTRONGS AGGREGATES LTD.

Head Office: Horwich Recycling Centre, Chorley New Road, Horwich, Bolton, BL6 5JU
Telephone: 01204 668021
Fax: 01204 667733

AA 226098

Loading Place	Maddinton	Date	1-6-21
Vehicle Number	MX63 OOT	Driver	Rab Gregory

Customer: Williams Construction, Rochdale Rd, M24 6XH

Description of Materials / EWC Code	Tonnes	KG
Gross		
Tare		
Net		

Carriers Licence No. CBDU125019	Date
Goods Received	1-2-21

BMH Print Group 01942 802050



ARMSTRONGS AGGREGATES LTD.

Head Office: Horwich Recycling Centre, Chorley New Road, Horwich, Bolton, BL6 5JU
Telephone: 01204 668021
Fax: 01204 667733

AA 226100

Loading Place	Maddinton	Date	1-2-21
Vehicle Number	MX63 OOT	Driver	Rab Gregory

Customer: Williams Construction, Rochdale Rd, M24 6XH

Description of Materials / EWC Code	Tonnes	KG
Gross		
Tare		
Net		

Carriers Licence No. CBDU125019	Date
Goods Received	1-2-21

BMH Print Group 01942 802050



ARMSTRONGS AGGREGATES LTD.

Head Office: Horwich Recycling Centre, Chorley New Road, Horwich, Bolton, BL6 5JU
Telephone: 01204 668021
Fax: 01204 667733

AA 116908

Loading Place	M24 6XH	Date	1/6
Vehicle Number	P068 WLS	Driver	Mina

Customer: Williams Construction

Description of Materials / EWC Code	Tonnes	KG
Gross		
Tare		
Net		

Carriers Licence No. CBDU125019	Date
Goods Received	

BMH Print Group 01942 802050



ARMSTRONGS AGGREGATES LTD.

Head Office: Horwich Recycling Centre, Chorley New Road, Horwich, Bolton, BL6 5JU
Telephone: 01204 668021
Fax: 01204 667733

AA 226097

Loading Place	Maddinton	Date	1-6-21
Vehicle Number	MX63 OOT	Driver	Rab Gregory

Customer: Williams Construction, Rochdale Rd, M24 6XH

Description of Materials / EWC Code	Tonnes	KG
Gross		
Tare		
Net		

Carriers Licence No. CBDU125019	Date
Goods Received	1-6-21

BMH Print Group 01942 802050



ARMSTRONGS AGGREGATES LTD.

Head Office: Horwich Recycling Centre, Chorley New Road, Horwich, Bolton, BL6 5JU
Telephone: 01204 668021
Fax: 01204 667733

AA 115931

Loading Place	Hopdale College	Date	1/6/21
Vehicle Number	P018 M3Y	Driver	Sean

Customer: ~~Beddley~~ Hopwood, W.A.11

Description of Materials / EWC Code	Tonnes	KG
Gross		
Tare		
Net		

Carriers Licence No. CBDU125019	Date
Goods Received	SD

BMH Print Group 01942 802050



ARMSTRONGS AGGREGATES LTD.

Head Office: Horwich Recycling Centre, Chorley New Road, Horwich, Bolton, BL6 5NJ
Telephone: 01204 668021
Fax: 01204 667733

AA 224401

Loading Place	Muddleton	Date	1-2-21
Vehicle Number	MX63 DDT	Driver	Rd Grier

Customer: Williams Construction, Rockdale Rd,
M24 6XH

Description of Materials / EWC Code	Tonnes	KG
M-survey	Gross	
	Tare	
	Net	

Carriers Licence No: CDDU125019	Date
Goods Received	1-2-21

BMW Print Group 01942 80000



ARMSTRONGS AGGREGATES LTD.

Head Office: Horwich Recycling Centre, Chorley New Road, Horwich, Bolton, BL6 5NJ
Telephone: 01204 668021
Fax: 01204 667733

AA 226099

Loading Place	Muddleton	Date	1-2-21
Vehicle Number	MX63 DDT	Driver	Rd Grier

Customer: Williams Construction, Rockdale Rd,
M24 6XH

Description of Materials / EWC Code	Tonnes	KG
M-survey	Gross	
	Tare	
	Net	

Carriers Licence No: CDDU125019	Date
Goods Received	1-2-21

BMW Print Group 01942 80000



ARMSTRONGS AGGREGATES LTD.

Head Office: Horwich Recycling Centre, Chorley New Road, Horwich, Bolton, BL6 5NJ
Telephone: 01204 668021
Fax: 01204 667733

AA 115932

Loading Place	Rockdale	Date	1/6/21
Vehicle Number	Polsmoy	Driver	Sean

Customer: Williams

Description of Materials / EWC Code	Tonnes	KG
MUCU 1 LOAD 8 MT	Gross	
	Tare	
	Net	

Carriers Licence No: CDDU125019	Date
Goods Received	8/6

BMW Print Group 01942 80000



ARMSTRONGS AGGREGATES LTD.

Head Office: Horwich Recycling Centre, Chorley New Road, Horwich, Bolton, BL6 5NJ
Telephone: 01204 668021
Fax: 01204 667733

AA 222121

Loading Place	MIDDLETON	Date	1-6-21
Vehicle Number	MIC44MF	Driver	Maria M

Customer: WILLIAMS
HEPSCRO HALL COXAGE M24 6XH

Description of Materials / EWC Code	Tonnes	KG
MUCU AWH 1 x 8 wheel tipper	Gross	
	Tare	
	Net	

Carriers Licence No: CDDU125019	Date
Goods Received	1/6

BMW Print Group 01942 80000



ARMSTRONGS AGGREGATES LTD.

Head Office: Horwich Recycling Centre, Chorley New Road, Horwich, Bolton, BL6 5NJ
Telephone: 01204 668021
Fax: 01204 667733

AA 224402

Loading Place	MX63 00J 5	Date	2-6-21
Vehicle Number	Muddaton	Driver	Rdb Gregory

Customer: Williams Construction, Rozedale Rd,
M24 6XH

Description of Materials / EWC Code	Tonnes	KG
Muck away	Gross	
	Tare	
	Net	

Carriers Licence No: CBDU125019

Goods Received	Date
ABC	2-6-21

BHW Print Group: 01942 850050



ARMSTRONGS AGGREGATES LTD.

Head Office: Horwich Recycling Centre, Chorley New Road, Horwich, Bolton, BL6 5NJ
Telephone: 01204 668021
Fax: 01204 667733

AA 224403

Loading Place	Muddaton	Date	2-6-21
Vehicle Number	MX63 00J	Driver	Rdb Gregory

Customer: Williams Construction, Rozedale Rd,
M24 6XH

Description of Materials / EWC Code	Tonnes	KG
Muck away	Gross	
	Tare	
	Net	

Carriers Licence No: CBDU125019

Goods Received	Date
ABC	2-6-21

BHW Print Group: 01942 850050



ARMSTRONGS AGGREGATES LTD.

Head Office: Horwich Recycling Centre, Chorley New Road, Horwich, Bolton, BL6 5NU
Telephone: 01204 668021
Fax: 01204 667733

AA 224427

Loading Place	Middleton	Date	15-6-21
Vehicle Number	MX63 DDJ	Driver	Rob Gregory
Customer: W Williams, Hopwood Hall Colley, Rochdale Rd			
Description of Materials / EWC Code		Tonnes	KG
Muck away	Gross		
	Tare		
	Net		

Carriers Licence No: CBDU125019	Date
Goods Received	15-6-21

BHM Print Group 01942 800050



ARMSTRONGS AGGREGATES LTD.

Head Office: Horwich Recycling Centre, Chorley New Road, Horwich, Bolton, BL6 5NU
Telephone: 01204 668021
Fax: 01204 667733

AA 115682

Loading Place	MIDDLETON	Date	15/6/21
Vehicle Number	PN19 FPA	Driver	A. MAY
Customer: WILLIAMS CONST LTD HOPWOOD HALL COLLEGE, MIDDLETON			
Description of Materials / EWC Code		Tonnes	KG
M/away	Gross		
	Tare		
	Net	20	00

Carriers Licence No: CBDU125019	Date
Goods Received	15/6/21

BHM Print Group 01942 800050



ARMSTRONGS AGGREGATES LTD.

Head Office: Horwich Recycling Centre, Chorley New Road, Horwich, Bolton, BL6 5NU
Telephone: 01204 668021
Fax: 01204 667733

AA 224429

Loading Place	Middleton	Date	15-6-21
Vehicle Number	MX63 DDJ	Driver	Rob Gregory
Customer: Williams, Rochdale Rd			
Description of Materials / EWC Code		Tonnes	KG
Muck away	Gross		
	Tare		
	Net		

Carriers Licence No: CBDU125019	Date
Goods Received	15-6-21

BHM Print Group 01942 800050



ARMSTRONGS AGGREGATES LTD.

Head Office: Horwich Recycling Centre, Chorley New Road, Horwich, Bolton, BL6 5NU
Telephone: 01204 668021
Fax: 01204 667733

AA 117128

Loading Place	Middleton	Date	15-6-21
Vehicle Number	PN19 FPC	Driver	PAUL STEN
Customer: Williams Construction Hopwood Hall			
Description of Materials / EWC Code		Tonnes	KG
1 x 8 wheel concrete muck away	Gross		
	Tare		
	Net	20	-

Carriers Licence No: CBDU125019	Date
Goods Received	15-6-21

BHM Print Group 01942 800050



ARMSTRONGS AGGREGATES LTD.

Head Office: Horwich Recycling Centre, Chorley New Road, Horwich, Bolton, BL6 5NU
Telephone: 01204 668021
Fax: 01204 667733

AA 224385

Loading Place	Middleton	Date	15/6/21
Vehicle Number	PN19 H12R	Driver	DAN
Customer: Williams Const			
Description of Materials / EWC Code		Tonnes	KG
m-away	Gross		
	Tare		
	Net		

Carriers Licence No: CBDU125019	Date
Goods Received	15/6/21

BHM Print Group 01942 800050



ARMSTRONGS AGGREGATES LTD.

Head Office: Horwich Recycling Centre, Chorley New Road, Horwich, Bolton, BL6 5NU
Telephone: 01204 668021
Fax: 01204 667733

AA 224428

Loading Place	Middleton	Date	15-6-21
Vehicle Number	MX63 DDJ	Driver	Rob Gregory
Customer: Williams, Rochdale Rd			
Description of Materials / EWC Code		Tonnes	KG
Muck away	Gross		
	Tare		
	Net		

Carriers Licence No: CBDU125019	Date
Goods Received	15-6-21

BHM Print Group 01942 800050



ARMSTRONGS AGGREGATES LTD.

Head Office: Horwich Recycling Centre, Chorley New Road, Horwich, Bolton. BL6 5NJ

Telephone: 01204 668021

Fax: 01204 667733

AA 116445

Loading Place	MIDDLETON	Date	15/6/21
Vehicle Number	P19HZZ	Driver	Alex

Customer: WILLIAMS CONSTRUCTION

Horrocks Hall Cougee

Description of Materials / EWC Code	Tonnes		KG
mlawach	Gross		
	Tare	12	500
	Net		

Carriers Licence No: CBDU125019

Goods Received	Date
<i>Prider</i>	15/6/21



ARMSTRONGS AGGREGATES LTD.

Head Office: Horwich Recycling Centre, Chorley New Road, Horwich, Bolton, BL6 5NJ
Telephone: 01204 668021
Fax: 01204 667733

AA 224434

Loading Place	Middleton	Date	16-6-21
Vehicle Number	MX63 ODT	Driver	Rab Gregory

Customer: Williams, Roshdale Rd

Description of Materials / EWC Code	Tonnes	KG
Muck away	Gross	
	Tare	
	Net	

Carrier's Licence No: CBDU125019	Date
Goods Received	16-6-21

BWV Print Group 01942 880000



ARMSTRONGS AGGREGATES LTD.

Head Office: Horwich Recycling Centre, Chorley New Road, Horwich, Bolton, BL6 5NJ
Telephone: 01204 668021
Fax: 01204 667733

AA 224433

Loading Place	Middleton	Date	16-6-21
Vehicle Number	MX63 ODT	Driver	Rab Gregory

Customer: Williams, Roshdale Rd

Description of Materials / EWC Code	Tonnes	KG
Muck away	Gross	
	Tare	
	Net	

Carrier's Licence No: CBDU125019	Date
Goods Received	16-6-21

BWV Print Group 01942 880000



ARMSTRONGS AGGREGATES LTD.

Head Office: Horwich Recycling Centre, Chorley New Road, Horwich, Bolton, BL6 5NJ
Telephone: 01204 668021
Fax: 01204 667733

AA 224430

Loading Place	Middleton	Date	16-6-21
Vehicle Number	MX63 ODT	Driver	Rab Gregory

Customer: Williams, Roshdale Rd

Description of Materials / EWC Code	Tonnes	KG
Muck away	Gross	
	Tare	
	Net	

Carrier's Licence No: CBDU125019	Date
Goods Received	16-6-21

BWV Print Group 01942 880000



ARMSTRONGS AGGREGATES LTD.

Head Office: Horwich Recycling Centre, Chorley New Road, Horwich, Bolton, BL6 5NJ
Telephone: 01204 668021
Fax: 01204 667733

AA 225594

Loading Place	Middleton	Date	16-6-21
Vehicle Number	MX64 MUV	Driver	STERNAN

Customer: Williams, CONSTRUCTION
Roshdale Rd, Middleton

Description of Materials / EWC Code	Tonnes	KG
Muck away	Gross	
	Tare	
	Net	

Carrier's Licence No: CBDU125019	Date
Goods Received	16-6-21

BWV Print Group 01942 880000



ARMSTRONGS AGGREGATES LTD.

Head Office: Horwich Recycling Centre, Chorley New Road, Horwich, Bolton, BL6 5NJ
Telephone: 01204 668021
Fax: 01204 667733

AA 115842

Loading Place	Recharge Road Middleton / MCH	Date	16-6-21
Vehicle Number	P0694HZ	Driver	RENDERMAN

Customer: Williams, Construction / Ch. Mts. Const.

Description of Materials / EWC Code	Tonnes	KG
Muck - Away	Gross	
	Tare	
	Net	

Carrier's Licence No: CBDU125019	Date
Goods Received	16-6-21

BWV Print Group 01942 880000



ARMSTRONGS AGGREGATES LTD.

Head Office: Horwich Recycling Centre, Chorley New Road, Horwich, Bolton, BL6 5NJ
Telephone: 01204 668021
Fax: 01204 667733

AA 224432

Loading Place	Middleton	Date	16-6-21
Vehicle Number	MX63 ODT	Driver	Rab Gregory

Customer: Williams, Roshdale Rd

Description of Materials / EWC Code	Tonnes	KG
Muck away	Gross	
	Tare	
	Net	

Carrier's Licence No: CBDU125019	Date
Goods Received	16-6-21

BWV Print Group 01942 880000



ARMSTRONGS AGGREGATES LTD.

Head Office: Horwich Recycling Centre, Chorley New Road, Horwich, Bolton, BL6 5NJ
Telephone: 01204 668021
Fax: 01204 667733

AA 224438

Loading Place	Maddinton	Date	17-6-21
Vehicle Number	MX63 ODS	Driver	Rob Gregory

Customer: Williams, Rockdale Rd

Description of Materials / EWC Code	Tonnes	KG
Muck away	Gross	
	Tare	
	Net	

Carriers Licence No. CBDU125019

Goods Received	Date
	17-6-21

BMW Print Group: 01942 800050



ARMSTRONGS AGGREGATES LTD.

Head Office: Horwich Recycling Centre, Chorley New Road, Horwich, Bolton, BL6 5NJ
Telephone: 01204 668021
Fax: 01204 667733

AA 224439

Loading Place	Maddinton	Date	17-6-21
Vehicle Number	MX63 ODS	Driver	Rob Gregory

Customer: Williams, Rockdale Rd

Description of Materials / EWC Code	Tonnes	KG
Muck away	Gross	
	Tare	
	Net	

Carriers Licence No. CBDU125019

Goods Received	Date
	17-6-21

BMW Print Group: 01942 800050



ARMSTRONGS AGGREGATES LTD.

Head Office: Horwich Recycling Centre, Chorley New Road, Horwich, Bolton, BL6 5NJ
Telephone: 01204 668021
Fax: 01204 667733

AA 225596

Loading Place	MIDNTERA	Date	17-6-21
Vehicle Number	MX64 MLV	Driver	STEPHAN

Customer: WILLIAMS CONSTRUCTION
ROCKDALE ROAD, MIDNTERA

Description of Materials / EWC Code	Tonnes	KG
MUCK AWAY	Gross	
	Tare	
	Net	

Carriers Licence No. CBDU125019

Goods Received	Date
	17.6.21

BMW Print Group: 01942 800050



ARMSTRONGS AGGREGATES LTD.

Head Office: Horwich Recycling Centre, Chorley New Road, Horwich, Bolton, BL6 5NJ
Telephone: 01204 668021
Fax: 01204 667733

AA 224436

Loading Place	Maddinton	Date	17-6-21
Vehicle Number	MX63 ODS	Driver	Rob Gregory

Customer: Williams, Rockdale Rd

Description of Materials / EWC Code	Tonnes	KG
Muck away	Gross	
	Tare	
	Net	

Carriers Licence No. CBDU125019

Goods Received	Date
	17-6-21

BMW Print Group: 01942 800050



ARMSTRONGS AGGREGATES LTD.

Head Office: Horwich Recycling Centre, Chorley New Road, Horwich, Bolton, BL6 5NJ
Telephone: 01204 668021
Fax: 01204 667733

AA 224437

Loading Place	Maddinton	Date	17-6-21
Vehicle Number	MX63 ODS	Driver	Rob Gregory

Customer: Williams, Rockdale Rd

Description of Materials / EWC Code	Tonnes	KG
Muck away	Gross	
	Tare	
	Net	

Carriers Licence No. CBDU125019

Goods Received	Date
	17-6-21

BMW Print Group: 01942 800050



ARMSTRONGS AGGREGATES LTD.

Head Office: Horwich Recycling Centre, Chorley New Road, Horwich, Bolton, BL6 5NJ
Telephone: 01204 668021
Fax: 01204 667733

AA 224435

Loading Place	Maddinton	Date	17-6-21
Vehicle Number	MX63 ODS	Driver	Rob Gregory

Customer: Williams, Rockdale Rd

Description of Materials / EWC Code	Tonnes	KG
Muck away	Gross	
	Tare	
	Net	

Carriers Licence No. CBDU125019

Goods Received	Date
	17-6-21

BMW Print Group: 01942 800050



ARMSTRONGS AGGREGATES LTD.

Head Office: Horwich Recycling Centre, Chorley New Road, Horwich, Bolton, BL6 5NJ

Telephone: 01204 668021


Fax: 01204 667733

AA 225597

Loading Place	MIDDLETON	Date	17.6.21
Vehicle Number	MK64 MTU	Driver	STEPMAN

Customer: WILLIAMS CONSTRUCTION
ROCHDALE ROAD, MIDDLETON

Description of Materials / EWC Code	Tonnes	KG
MUCK ALWAYS	Gross	
	Tare	
	Net	

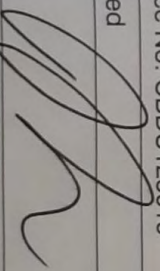Carriers Licence No: CBDU125019	
Goods Received	Date
	17.6.21



ARMSTRONGS AGGREGATES LTD.

Head Office: Horwich Recycling Centre, Chorley New Road, Horwich, Bolton, BL6 5NJ
Telephone: 01204 668021
Fax: 01204 667733

AA 224444

Loading Place	Middleton	Date	18-6-21
Vehicle Number	MX63 ODS	Driver	Rob Gregory

Customer: Williams, Rosedale Rd

Description of Materials / EWC Code		Tonnes	KG
Muck away			
Gross			
Tare			
Net			

Carriers Licence No: C8DU125019
Goods Received

	Date
18-6-21	

BMW Print Group: 01942 850050



ARMSTRONGS AGGREGATES LTD.

Head Office: Horwich Recycling Centre, Chorley New Road, Horwich, Bolton, BL6 5NJ
Telephone: 01204 668021
Fax: 01204 667733

AA 224443

Loading Place	Middleton	Date	18-6-21
Vehicle Number	MX63 ODS	Driver	Rob Gregory

Customer: Williams, Rosedale Rd

Description of Materials / EWC Code		Tonnes	KG
Muck away			
Gross			
Tare			
Net			

Carriers Licence No: C8DU125019

Goods Received	Date
18-6-21	

BMW Print Group: 01942 850050



ARMSTRONGS AGGREGATES LTD.

Head Office: Horwich Recycling Centre, Chorley New Road, Horwich, Bolton, BL6 5NJ
Telephone: 01204 668021
Fax: 01204 667733

AA 224442

Loading Place	Middleton	Date	18-6-21
Vehicle Number	MX63 ODS	Driver	Rob Gregory

Customer: Williams, Rosedale Rd

Description of Materials / EWC Code		Tonnes	KG
Muck away			
Gross			
Tare			
Net			

Carriers Licence No: C8DU125019

Goods Received	Date
18-6-21	

BMW Print Group: 01942 850050



ARMSTRONGS AGGREGATES LTD.

Head Office: Horwich Recycling Centre, Chorley New Road, Horwich, Bolton, BL6 5NJ
Telephone: 01204 668021
Fax: 01204 667733

AA 224441

Loading Place	Middleton	Date	18-6-21
Vehicle Number	MX63 ODS	Driver	Rob Gregory

Customer: Williams, Rosedale Rd

Description of Materials / EWC Code		Tonnes	KG
Muck away			
Gross			
Tare			
Net			

Carriers Licence No: C8DU125019

Goods Received	Date
18-6-21	

BMW Print Group: 01942 850050

JOSSHEA & SONS
LAND RECYCLING

Customer: WILLIAMS
Address: HORWOOD HALL
MIDDLETON

EWC: 17.05.04 ☐ 17.01.07 ☐
WML50093 ☐

Grab: ☐ Vehicle Size: 8W ☒
Vehicle Reg: MC21EX No. of Loads: 1

Material: brick

Additional info: _____

Date: 21-6-21

Signed: _____
Carriers Licence: CBDU 90839
Excavation & Recycling 0161 925 9800

N° 505042

JOSSHEA & SONS
LAND RECYCLING

Customer: WILLIAMS
Address: HORWOOD HALL
MIDDLETON

EWC: 17.05.04 ☒ 17.01.07 ☐
WML50093 ☐

Grab: ☐ Vehicle Size: 8W ☒
Vehicle Reg: MC21EX No. of Loads: 1

Material: MFA

Additional info: _____

Date: 21/6/21

Signed: _____
Carriers Licence: CBDU 90839
Excavation & Recycling 0161 925 9800

N° 505506

JOSSHEA & SONS
LAND RECYCLING

Customer: WILLIAMS
Address: HORWOOD HALL
MIDDLETON

EWC: 17.05.04 ☒ 17.01.07 ☐
WML50093 ☐

Grab: ☐ Vehicle Size: 8W ☒
Vehicle Reg: MC21EX No. of Loads: 1

Material: MFA

Additional info: _____

Date: 21/6/21

Signed: _____
Carriers Licence: CBDU 90839
Excavation & Recycling 0161 925 9800

N° 505507

JOSSHEA & SONS
LAND RECYCLING

Customer: WILLIAMS
Address: HORWOOD HALL
MIDDLETON

EWC: 17.05.04 ☐ 17.01.07 ☐
WML50093 ☐

Grab: ☐ Vehicle Size: 8W ☒
Vehicle Reg: MC21EX No. of Loads: 1

Material: brick

Additional info: _____

Date: 21-6-21

Signed: _____
Carriers Licence: CBDU 90839
Excavation & Recycling 0161 925 9800

N° 505043

JOSSHEA & SONS
LAND RECYCLING

Customer: WILLIAMS
Address: HORWOOD HALL
MIDDLETON

EWC: 17.05.04 ☒ 17.01.07 ☐
WML50093 ☐

Grab: ☐ Vehicle Size: 8W ☒
Vehicle Reg: MC21EX No. of Loads: 1

Material: MFA

Additional info: _____

Date: 21/6/21

Signed: _____
Carriers Licence: CBDU 90839
Excavation & Recycling 0161 925 9800

N° 505505

JOSSHEA & SONS
LAND RECYCLING

Customer: WILLIAMS
Address: HORWOOD HALL
MIDDLETON

EWC: 17.05.04 ☒ 17.01.07 ☐
WML50093 ☐

Grab: ☐ Vehicle Size: 8W ☒
Vehicle Reg: MC21EX No. of Loads: 1

Material: MFA

Additional info: _____

Date: 21/6/21

Signed: _____
Carriers Licence: CBDU 90839
Excavation & Recycling 0161 925 9800

N° 505503

JOSSHEA & SONS
LAND RECYCLING

Customer: WILLIAMS
Address: HORWOOD HALL
MIDDLETON

EWC: 17.05.04 ☐ 17.01.07 ☐
WML50093 ☐

Grab: ☐ Vehicle Size: 8W ☒
Vehicle Reg: MC21EX No. of Loads: 1

Material: brick

Additional info: _____

Date: 21-6-21

Signed: _____
Carriers Licence: CBDU 90839
Excavation & Recycling 0161 925 9800

N° 505040

JOSSHEA & SONS
LAND RECYCLING

Customer: WILLIAMS
Address: HORWOOD HALL
MIDDLETON

EWC: 17.05.04 ☐ 17.01.07 ☐
WML50093 ☐

Grab: ☐ Vehicle Size: 8W ☒
Vehicle Reg: MC21EX No. of Loads: 1

Material: brick

Additional info: _____

Date: 21-6-21

Signed: _____
Carriers Licence: CBDU 90839
Excavation & Recycling 0161 925 9800

N° 504452

JOISTHEA & SONS

Customer: WILLIAMS
Address: HOLLWOOD HALL
MIDDLETON.
EWC: 17.05.04 ☐ 17.01.07 ☐
WML50093 ☐
Grab: ☐ Vehicle Size: 8W ☒
Vehicle Reg: MK21 GTX No. of Loads: 1
Material: MUCK
Additional info: _____
Date: 21-6-21
Signed: _____
Carriers Licence: C8DU 90839
Excavation & Recycling 0161 925 9800

N° 505046

JOISTHEA & SONS

Customer: WILLIAMS
Address: HOLLWOOD HALL
MIDDLETON
EWC: 17.05.04 ☒ 17.01.07 ☐
WML50093 ☐
Grab: ☐ Vehicle Size: 8W ☒
Vehicle Reg: MK19 UCH No. of Loads: 1
Material: MUCK
Additional info: _____
Date: 21/6/21
Signed: _____
Carriers Licence: C8DU 90839
Excavation & Recycling 0161 925 9800

N° 505509

JOISTHEA & SONS

Customer: WILLIAMS
Address: HOLLWOOD HALL
MIDDLETON.
EWC: 17.05.04 ☐ 17.01.07 ☐
WML50093 ☐
Grab: ☐ Vehicle Size: 8W ☒
Vehicle Reg: MK21 GTX No. of Loads: 1
Material: MUCK.
Additional info: _____
Date: 21-6-21
Signed: _____
Carriers Licence: C8DU 90839
Excavation & Recycling 0161 925 9800

N° 505047

JOISTHEA & SONS

Customer: WILLIAMS
Address: HOLLWOOD HALL
MIDDLETON
EWC: 17.05.04 ☐ 17.01.07 ☐
WML50093 ☐
Grab: ☐ Vehicle Size: 8W ☒
Vehicle Reg: MK21 GTX No. of Loads: 1
Material: MUCK
Additional info: _____
Date: 21-6-21
Signed: _____
Carriers Licence: C8DU 90839
Excavation & Recycling 0161 925 9800

N° 505041

JOISTHEA & SONS

Customer: WILLIAMS
Address: HOLLWOOD HALL
MIDDLETON
EWC: 17.05.04 ☒ 17.01.07 ☐
WML50093 ☐
Grab: ☐ Vehicle Size: 8W ☒
Vehicle Reg: MK19 UCH No. of Loads: 1
Material: MUCK
Additional info: _____
Date: 21/6/21
Signed: _____
Carriers Licence: C8DU 90839
Excavation & Recycling 0161 925 9800

N° 505510

JOISTHEA & SONS

Customer: WILLIAMS
Address: HOLLWOOD HALL
MIDDLETON
EWC: 17.05.04 ☐ 17.01.07 ☐
WML50093 ☐
Grab: ☐ Vehicle Size: 8W ☒
Vehicle Reg: MK21 GTX No. of Loads: 1
Material: MUCK
Additional info: _____
Date: 21-6-21
Signed: _____
Carriers Licence: C8DU 90839
Excavation & Recycling 0161 925 9800

N° 505045

JOISTHEA & SONS

Customer: WILLIAMS
Address: HOLLWOOD HALL
MIDDLETON.
EWC: 17.05.04 ☐ 17.01.07 ☐
WML50093 ☐
Grab: ☐ Vehicle Size: 8W ☒
Vehicle Reg: MK21 GTX No. of Loads: 1
Material: MUCK
Additional info: _____
Date: 21-6-21
Signed: _____
Carriers Licence: C8DU 90839
Excavation & Recycling 0161 925 9800

N° 505048

JOISTHEA & SONS

Customer: WILLIAMS
Address: HOLLWOOD HALL.
MIDDLETON
EWC: 17.05.04 ☒ 17.01.07 ☐
WML50093 ☐
Grab: ☐ Vehicle Size: 8W ☒
Vehicle Reg: MK19 UCH No. of Loads: 1
Material: MUCK
Additional info: _____
Date: 21/6/21
Signed: _____
Carriers Licence: C8DU 90839
Excavation & Recycling 0161 925 9800

N° 505508

JOISTHEA&SONS

Customer: WILLIAMS
Address: HOLWOOD HALL
MIDDLETON
EWC:17.05.04 ☒ 17.01.07 ☐
WML50093 ☐
Grab: ☐ Vehicle Size: 8W ☒
Vehicle Reg: MULCAUGH No. of Loads: 1
Material: TPA
Additional info: _____
Date: 21/6/21
Signed: _____
N° 505513
Carriers Licence: CBDU 90839
Excavation & Recycling 0161 925 9800

JOISTHEA&SONS

Customer: WILLIAMS
Address: HOLWOOD HALL
MIDDLETON
EWC:17.05.04 ☒ 17.01.07 ☐
WML50093 ☐
Grab: ☐ Vehicle Size: 8W ☒
Vehicle Reg: MULCAUGH No. of Loads: 1
Material: TPA
Additional info: _____
Date: 21/6/21
Signed: _____
N° 505514
Carriers Licence: CBDU 90839
Excavation & Recycling 0161 925 9800

JOISTHEA&SONS

Customer: WILLIAMS
Address: HOLWOOD HALL
MIDDLETON
EWC:17.05.04 ☐ 17.01.07 ☐
WML50093 ☐
Grab: ☐ Vehicle Size: 8W ☒
Vehicle Reg: MULCAUGH No. of Loads: 1
Material: MUCK
Additional info: _____
Date: 21-6-21
Signed: _____
N° 504451
Carriers Licence: CBDU 90839
Excavation & Recycling 0161 925 9800

JOISTHEA&SONS

Customer: WILLIAMS
Address: HOLWOOD HALL
MIDDLETON
EWC:17.05.04 ☒ 17.01.07 ☐
WML50093 ☐
Grab: ☐ Vehicle Size: 8W ☒
Vehicle Reg: MULCAUGH No. of Loads: 1
Material: TPA
Additional info: _____
Date: 21/6/21
Signed: _____
N° 505515
Carriers Licence: CBDU 90839
Excavation & Recycling 0161 925 9800

JOISTHEA&SONS

Customer: WILLIAMS
Address: HOLWOOD HALL
MIDDLETON
EWC:17.05.04 ☒ 17.01.07 ☐
WML50093 ☐
Grab: ☐ Vehicle Size: 8W ☒
Vehicle Reg: MULCAUGH No. of Loads: 1
Material: TPA
Additional info: _____
Date: 21/6/21
Signed: _____
N° 505512
Carriers Licence: CBDU 90839
Excavation & Recycling 0161 925 9800

JOISTHEA&SONS

Customer: WILLIAMS
Address: HOLWOOD HALL
MIDDLETON
EWC:17.05.04 ☐ 17.01.07 ☐
WML50093 ☐
Grab: ☐ Vehicle Size: 8W ☒
Vehicle Reg: MULCAUGH No. of Loads: 1
Material: MUCK
Additional info: _____
Date: 21-6-21
Signed: _____
N° 505050
Carriers Licence: CBDU 90839
Excavation & Recycling 0161 925 9800

JOISTHEA&SONS

Customer: WILLIAMS
Address: HOLWOOD HALL
MIDDLETON
EWC:17.05.04 ☐ 17.01.07 ☐
WML50093 ☐
Grab: ☐ Vehicle Size: 8W ☒
Vehicle Reg: MULCAUGH No. of Loads: 1
Material: MUCK
Additional info: _____
Date: 21-6-21
Signed: _____
N° 505049
Carriers Licence: CBDU 90839
Excavation & Recycling 0161 925 9800

JOISTHEA&SONS

Customer: WILLIAMS
Address: HOLWOOD HALL
MIDDLETON
EWC:17.05.04 ☒ 17.01.07 ☐
WML50093 ☐
Grab: ☐ Vehicle Size: 8W ☒
Vehicle Reg: MULCAUGH No. of Loads: 1
Material: TPA
Additional info: _____
Date: 21/6/21
Signed: _____
N° 505511
Carriers Licence: CBDU 90839
Excavation & Recycling 0161 925 9800

JOISTHEA & SONS

WASTE MANAGEMENT

Customer:

WILLIAMS

Address:

HOLWOOD HALL
MIDDLETON

EWG: 17.05.04

☐

17.01.07

☐

WML50093

☐

Grab:

☐

Vehicle Size: 8W

☒

Vehicle Reg:

MKE1 ERX

No. of Loads: 1

Material:

MUCK

Additional info:

Date:

21-6-21

Nº 505041

Signed:



Carriers Licence: CBDU 90839

Excavation & Recycling 0161 925 9800

JOISTHEA & SONS

WASTE MANAGEMENT

Customer:

WILLIAMS

Address:

HOLWOOD HALL
MIDDLETON

EWG: 17.05.04

☒

17.01.07

☐

WML50093

☐

Grab:

☐

Vehicle Size: 8W

☒

Vehicle Reg:

MUL9AZM

No. of Loads: 1

Material:

M/A


Additional info:

Date:

21/6/21

Nº 505504

Signed:

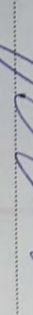

Carriers Licence: CBDU 90839

Excavation & Recycling 0161 925 9800

JOSSHEA & SONS

Customer: Williams
Address: Hopwood Hall
Middleton
EWC: 17.05.04 ☒ 17.01.07 ☐
WML50093 ☐
Grab: ☐ Vehicle Size: 8W ☒
Vehicle Reg: MW19UW1 No. of Loads: 1
Material: M/A
Additional info: _____
Date: 23/6/21
Signed: _____
N° 505522
Carriers Licence: CBDU 90839
Excavation & Recycling 0161 925 9800

JOSSHEA & SONS

Customer: Williams
Address: Hopwood Hall
Middleton
EWC: 17.05.04 ☒ 17.01.07 ☐
WML50093 ☐
Grab: ☐ Vehicle Size: 8W ☒
Vehicle Reg: MW69 Mky No. of Loads: 1
Material: MA
Additional info: _____
Date: 23/6/21
Signed: _____
N° 505374
Carriers Licence: CBDU 90839
Excavation & Recycling 0161 925 9800

JOSSHEA & SONS

Customer: Williams
Address: Hopwood Hall
Middleton
EWC: 17.05.04 ☐ 17.01.07 ☐
WML50093 ☐
Grab: ☐ Vehicle Size: 8W ☒
Vehicle Reg: MW16EX No. of Loads: 1
Material: MW16EX
Additional info: _____
Date: 23-6-21
Signed: _____
N° 504450
Carriers Licence: CBDU 90839
Excavation & Recycling 0161 925 9800

JOSSHEA & SONS

Customer: Williams
Address: Hopwood Hall
Middleton
EWC: 17.05.04 ☒ 17.01.07 ☐
WML50093 ☐
Grab: ☐ Vehicle Size: 8W ☒
Vehicle Reg: MW19UW1 No. of Loads: 1
Material: M/A
Additional info: _____
Date: 23/6/21
Signed: _____
N° 505520
Carriers Licence: CBDU 90839
Excavation & Recycling 0161 925 9800

JOSSHEA & SONS

Customer: Williams
Address: Hopwood Hall
Middleton
EWC: 17.05.04 ☐ 17.01.07 ☐
WML50093 ☐
Grab: ☐ Vehicle Size: 8W ☒
Vehicle Reg: MW21EX No. of Loads: 1
Material: MW21EX
Additional info: _____
Date: 23-6-21
Signed: _____
N° 504457
Carriers Licence: CBDU 90839
Excavation & Recycling 0161 925 9800

JOSSHEA & SONS

Customer: Williams
Address: Hopwood Hall
Middleton
EWC: 17.05.04 ☒ 17.01.07 ☐
WML50093 ☐
Grab: ☐ Vehicle Size: 8W ☒
Vehicle Reg: MW69 Mky No. of Loads: 1
Material: MA
Additional info: _____
Date: 23/6/21
Signed: _____
N° 505377
Carriers Licence: CBDU 90839
Excavation & Recycling 0161 925 9800

JOSSHEA & SONS

Customer: Williams
Address: Hopwood Hall
Middleton
EWC: 17.05.04 ☒ 17.01.07 ☐
WML50093 ☐
Grab: ☐ Vehicle Size: 8W ☒
Vehicle Reg: MW69 Mky No. of Loads: 1
Material: MA
Additional info: _____
Date: 23/6/21
Signed: _____
N° 505375
Carriers Licence: CBDU 90839
Excavation & Recycling 0161 925 9800

JOSEPH & SONS

Customer: Williams
Address: Hornwood Hall Collyer Middleton
EWC: 17.05.04 ☐ 17.01.07 ☐
WML50093 ☐
Grab: ☐ Vehicle Size: 8W ☒
Vehicle Reg: M170W26 No. of Loads: 1
Material: M/A
Additional info:
Date: 26.6.21
Signed: [Signature]
Carriers Licence: CBDU 90839
Excavation & Recycling 0161 925 9800

Nº 505807

JOSEPH & SONS

Customer: Williams
Address: Hornwood Hall Collyer Middleton
EWC: 17.05.04 ☒ 17.01.07 ☐
WML50093 ☐
Grab: ☐ Vehicle Size: 8W ☒
Vehicle Reg: M170W26 No. of Loads: 1
Material: M/A
Additional info:
Date: 25/6/21
Signed: [Signature]
Carriers Licence: CBDU 90839
Excavation & Recycling 0161 925 9800

Nº 505532

JOSEPH & SONS

Customer: Williams
Address: Hornwood Hall Collyer Middleton
EWC: 17.05.04 ☐ 17.01.07 ☐
WML50093 ☐
Grab: ☐ Vehicle Size: 8W ☒
Vehicle Reg: M170W26 No. of Loads: 1
Material: M/A
Additional info:
Date: 25.6.21
Signed: [Signature]
Carriers Licence: CBDU 90839
Excavation & Recycling 0161 925 9800

Nº 505302

JOSEPH & SONS

Customer: Williams
Address: Hornwood Hall Collyer Middleton
EWC: 17.05.04 ☒ 17.01.07 ☐
WML50093 ☐
Grab: ☐ Vehicle Size: 8W ☒
Vehicle Reg: M170W26 No. of Loads: 1
Material: M/A
Additional info:
Date: 25/6/21
Signed: [Signature]
Carriers Licence: CBDU 90839
Excavation & Recycling 0161 925 9800

Nº 505527

JOSEPH & SONS

Customer: Williams
Address: Hornwood Hall Collyer Middleton
EWC: 17.05.04 ☐ 17.01.07 ☐
WML50093 ☐
Grab: ☐ Vehicle Size: 8W ☒
Vehicle Reg: M170W26 No. of Loads: 1
Material: M/A
Additional info:
Date: 25.6.21
Signed: [Signature]
Carriers Licence: CBDU 90839
Excavation & Recycling 0161 925 9800

Nº 505804

JOSEPH & SONS

Customer: Williams
Address: Hornwood Hall Collyer Middleton
EWC: 17.05.04 ☒ 17.01.07 ☐
WML50093 ☐
Grab: ☐ Vehicle Size: 8W ☒
Vehicle Reg: M170W26 No. of Loads: 1
Material: M/A
Additional info:
Date: 25/6/21
Signed: [Signature]
Carriers Licence: CBDU 90839
Excavation & Recycling 0161 925 9800

Nº 505529

JOSEPH & SONS

Customer: Williams
Address: Hornwood Hall Collyer Middleton
EWC: 17.05.04 ☐ 17.01.07 ☐
WML50093 ☐
Grab: ☐ Vehicle Size: 8W ☒
Vehicle Reg: M170W26 No. of Loads: 1
Material: M/A
Additional info:
Date: 25.6.21
Signed: [Signature]
Carriers Licence: CBDU 90839
Excavation & Recycling 0161 925 9800

Nº 505806

JOSEPH & SONS

Customer: Williams
Address: Hornwood Hall Collyer Middleton
EWC: 17.05.04 ☒ 17.01.07 ☐
WML50093 ☐
Grab: ☐ Vehicle Size: 8W ☒
Vehicle Reg: M170W26 No. of Loads: 1
Material: M/A
Additional info:
Date: 25/6/21
Signed: [Signature]
Carriers Licence: CBDU 90839
Excavation & Recycling 0161 925 9800

Nº 505531

JOISTHEA & SONS

Customer: **Williams**
Address: **Holwood Hall**
Minidieton

EW/C: 17.05.04 ☒ 17.01.07 ☐

WML50093 ☐

Grab: ☐ Vehicle Size: 8W ☒

Vehicle Reg: **WV19UCU** No. of Loads: **1**

Material: **M/A**

Additional info:

Date: **30/6/21**

N° 505550

Signed:

Carriers Licence: C8DU 90839

Excavation & Recycling 0161 925 9800

JOISTHEA & SONS

Customer: **Williams**
Address: **Holwood Hall**
Minidieton

EW/C: 17.05.04 ☒ 17.01.07 ☐

WML50093 ☐

Grab: ☐ Vehicle Size: 8W ☒

Vehicle Reg: **WV19UCU** No. of Loads: **1**

Material: **M/A**

Additional info:

Date: **30/6/21**

N° 505302

Signed:

Carriers Licence: C8DU 90839

Excavation & Recycling 0161 925 9800

JOISTHEA & SONS

Customer: **Williams**
Address: **Holwood Hall**
Minidieton

EW/C: 17.05.04 ☒ 17.01.07 ☐

WML50093 ☐

Grab: ☐ Vehicle Size: 8W ☒

Vehicle Reg: **WV19UCU** No. of Loads: **1**

Material: **M/A**

Additional info:

Date: **30/6/21**

N° 505303

Signed:

Carriers Licence: C8DU 90839

Excavation & Recycling 0161 925 9800

JOISTHEA & SONS

Customer: **Williams**
Address: **Holwood Hall**
Minidieton

EW/C: 17.05.04 ☒ 17.01.07 ☐

WML50093 ☐

Grab: ☐ Vehicle Size: 8W ☒

Vehicle Reg: **WV19UCU** No. of Loads: **1**

Material: **M/A**

Additional info:

Date: **30/6/21**

N° 505301

Signed:

Carriers Licence: C8DU 90839

Excavation & Recycling 0161 925 9800

JOISTHEA & SONS

Customer: **Williams**
Address: **Holwood Hall**
Minidieton

EW/C: 17.05.04 ☒ 17.01.07 ☐

WML50093 ☐

Grab: ☐ Vehicle Size: 8W ☒

Vehicle Reg: **WV19UCU** No. of Loads: **1**

Material: **M/A**

Additional info:

Date: **30/6/21**

N° 505305

Signed:

Carriers Licence: C8DU 90839

Excavation & Recycling 0161 925 9800

JOISTHEA & SONS

Customer: **Williams**
Address: **Holwood Hall**
Minidieton

EW/C: 17.05.04 ☒ 17.01.07 ☐

WML50093 ☐

Grab: ☐ Vehicle Size: 8W ☒

Vehicle Reg: **WV19UCU** No. of Loads: **1**

Material: **M/A**

Additional info:

Date: **30/6/21**

N° 505304

Signed:

Carriers Licence: C8DU 90839

Excavation & Recycling 0161 925 9800

JOISTHEA & SONS

Customer: **Williams**
Address: **Holwood Hall**
Minidieton

EW/C: 17.05.04 ☒ 17.01.07 ☐

WML50093 ☐

Grab: ☐ Vehicle Size: 8W ☒

Vehicle Reg: **WV19UCU** No. of Loads: **1**

Material: **M/A**

Additional info:

Date: **30/6/21**

N° 505306

Signed:

Carriers Licence: C8DU 90839

Excavation & Recycling 0161 925 9800

JOISTHEA & SONS

Customer: **Williams**
Address: **Holwood Hall**
Minidieton

EW/C: 17.05.04 ☒ 17.01.07 ☐

WML50093 ☐

Grab: ☐ Vehicle Size: 8W ☒

Vehicle Reg: **WV19UCU** No. of Loads: **1**

Material: **M/A**

Additional info:

Date: **30/6/21**

N° 505549

Signed:

Carriers Licence: C8DU 90839

Excavation & Recycling 0161 925 9800

JOSEPH & SONS

Customer: Williams
Address: Holwood Hall
Middleton

EWG: 17.05.04 ☒ 17.01.07 ☐

WML50093 ☐

Grab: ☐ Vehicle Size: 8W ☒

Vehicle Reg: MV19UCN No. of Loads: 1

Material: M/A

Additional info: _____

Date: 30/6/21

Signed: Ben
Carriers Licence: C8DU 90839
Excavation & Recycling 0161 925 9800

JOSEPH & SONS

Customer:

Address: **William's**
Holwood Hall

Middleton

EWG: 17.05.04 ☒ 17.01.07 ☐

WML50093 ☐

Grab: ☐ Vehicle Size: 8W ☒

Vehicle Reg: **MURUEN** No. of Loads: **1**

Material: **W/A**

Additional info:

Date: **30/6/21**

Nº 505316

Signed: 

Carriers Licence: CBDU 90839

Excavation & Recycling 0161 925 9800

JOSEPH & SONS

Customer:

Address: **William's**
Holwood Hall

Middleton

EWG: 17.05.04 ☒ 17.01.07 ☐

WML50093 ☐

Grab: ☐ Vehicle Size: 8W ☒


Vehicle Reg: **MURUEN** No. of Loads: **1**

Material: **W/A**

Additional info:

Date: **30/6/21**

Nº 505308

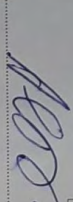Signed: 

Carriers Licence: CBDU 90839

Excavation & Recycling 0161 925 9800

JOSEPH & SONS

Customer:

Address: **William's**
Holwood Hall

Middleton

EWG: 17.05.04 ☒ 17.01.07 ☐

WML50093 ☐

Grab: ☐ Vehicle Size: 8W ☒


Vehicle Reg: **MURUEN** No. of Loads: **1**

Material: **W/A**

Additional info:

Date: **30/6/21**

Nº 505318

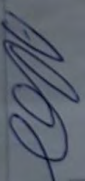Signed: 

Carriers Licence: CBDU 90839

Excavation & Recycling 0161 925 9800

JOSEPH & SONS

Customer:

Address: **William's**
Holwood Hall

Middleton

EWG: 17.05.04 ☒ 17.01.07 ☐

WML50093 ☐

Grab: ☐ Vehicle Size: 8W ☒


Vehicle Reg: **MURUEN** No. of Loads: **1**

Material: **W/A**

Additional info:

Date: **30/6/21**

Nº 505317

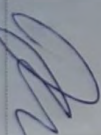Signed: 

Carriers Licence: CBDU 90839

Excavation & Recycling 0161 925 9800

JOSEHEA & SONS

Customer: Williams
Address: Holwood Hall.

Middleton

EWC: 17.05.04 ☒ 17.01.07 ☐

WML50093 ☐

Grab: ☐ Vehicle Size: 8W ☒

Vehicle Reg: MW19UZE1 No. of Loads: 1

Material: WYA

Additional Info: _____

Date: 8/7/21

N° 505348

Signed: 1 Koo

Carriers Licence: CBDU 90839

Excavation & Recycling 0161 925 9800

JOSEHEA & SONS

Customer: Williams
Address: Holwood Hall.

Middleton

EWC: 17.05.04 ☒ 17.01.07 ☐

WML50093 ☐

Grab: ☐ Vehicle Size: 8W ☒

Vehicle Reg: MW19UZE1 No. of Loads: 1

Material: WYA

Additional Info: _____

Date: 8/7/21

N° 505349

Signed: D. Anst

Carriers Licence: CBDU 90839

Excavation & Recycling 0161 925 9800

JOSEHEA & SONS

Customer: Williams
Address: Holwood Hall.

Middleton

EWC: 17.05.04 ☒ 17.01.07 ☐

WML50093 ☐

Grab: ☐ Vehicle Size: 8W ☒

Vehicle Reg: MW19UZE1 No. of Loads: 1

Material: WYA

Additional Info: _____

Date: 8/7/21

N° 472075

Signed: D. Anst

Carriers Licence: CBDU 90839

Excavation & Recycling 0161 925 9800

JOSEHEA & SONS

Customer: Williams
Address: Holwood Hall.

Middleton

EWC: 17.05.04 ☒ 17.01.07 ☐

WML50093 ☐

Grab: ☐ Vehicle Size: 8W ☒

Vehicle Reg: MW19UZE1 No. of Loads: 1

Material: WYA

Additional Info: _____

Date: 8/7/21

N° 505347

Signed: D. Anst

Carriers Licence: CBDU 90839

Excavation & Recycling 0161 925 9800

JOSEHEA & SONS

Customer: Williams
Address: Holwood Hall.

Middleton

EWC: 17.05.04 ☒ 17.01.07 ☐

WML50093 ☐

Grab: ☐ Vehicle Size: 8W ☒

Vehicle Reg: MW19UZE1 No. of Loads: 1

Material: WYA

Additional Info: _____

Date: 8/7/21

N° 505350

Signed: D. Anst

Carriers Licence: CBDU 90839

Excavation & Recycling 0161 925 9800