


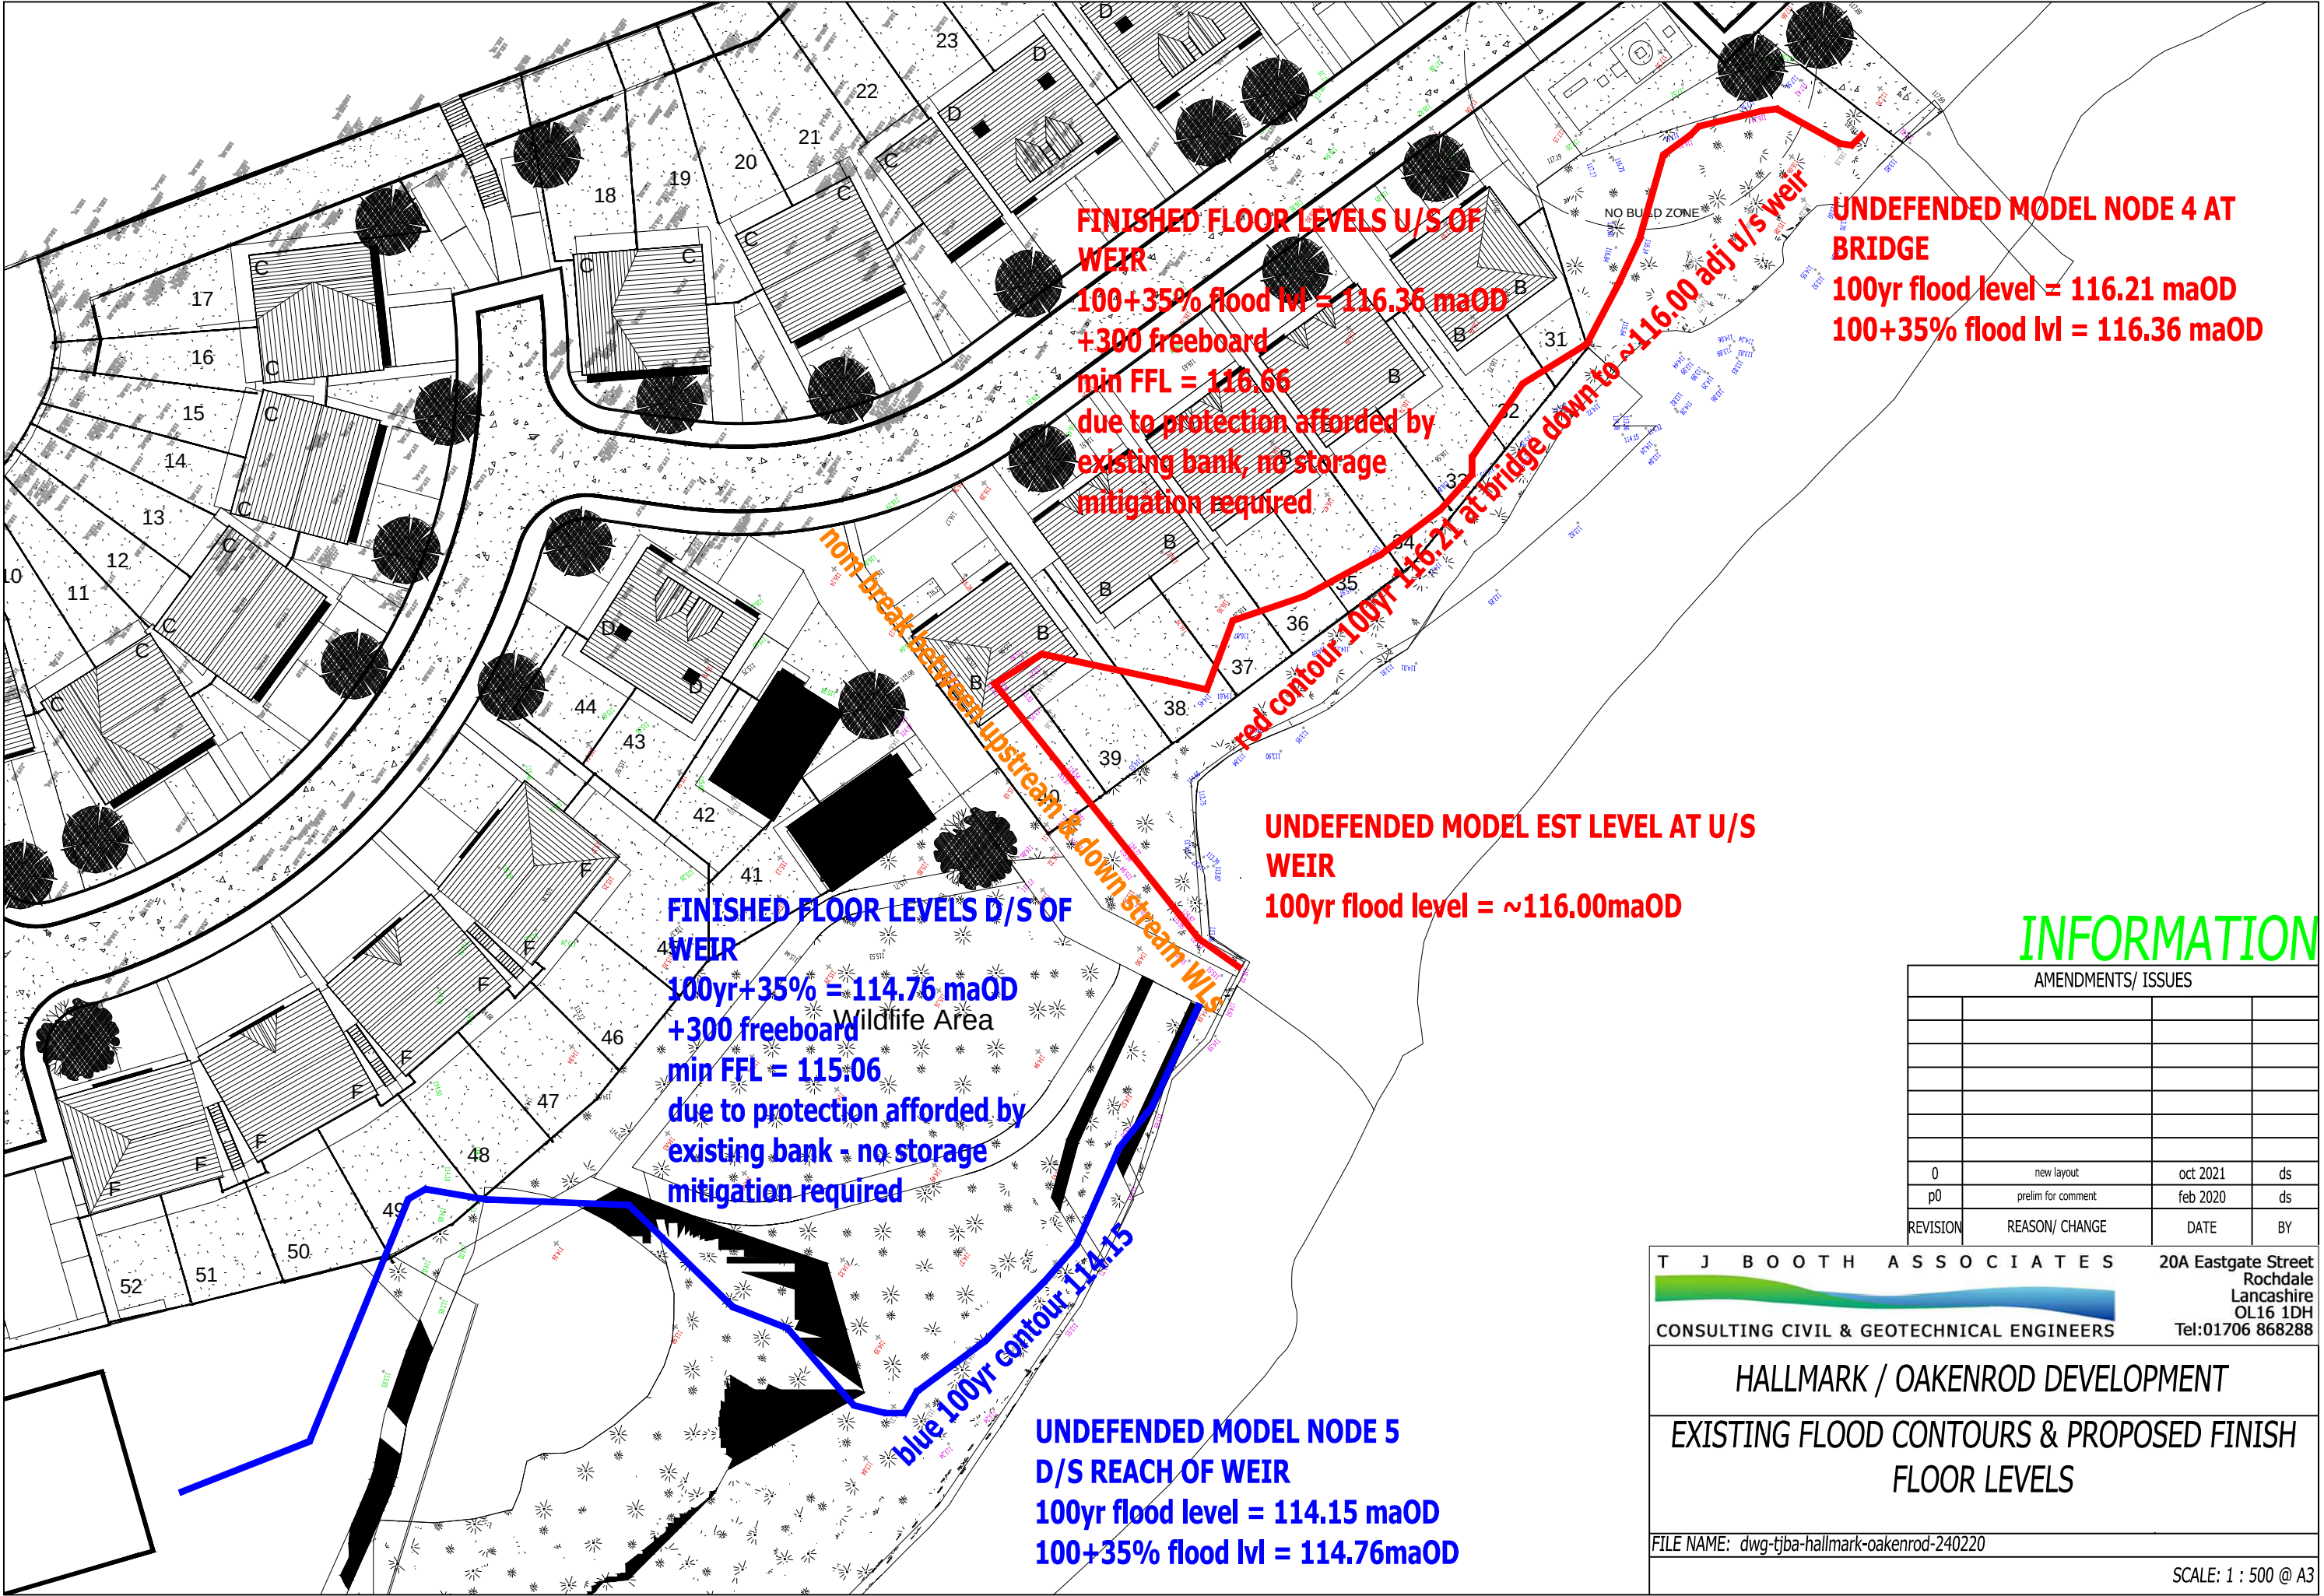

INFORMATION

AMENDMENTS/ ISSUES			
0	new layout	oct 2021	ds
p0	prelim for comment	feb 2020	ds
REVISION	REASON/ CHANGE	DATE	BY

T J BOOTH ASSOCIATES

CONSULTING CIVIL & GEOTECHNICAL ENGINEERS

20A Eastgate Street
Rochdale
Lancashire
OL16 1DH
Tel:01706 868288

HALLMARK / OAKENROD DEVELOPMENT

EXISTING FLOOD CONTOURS & PROPOSED FINISH FLOOR LEVELS

FILE NAME: dwg-tjba-hallmark-oakenrod-240220

SCALE: 1 : 500 @ A3