


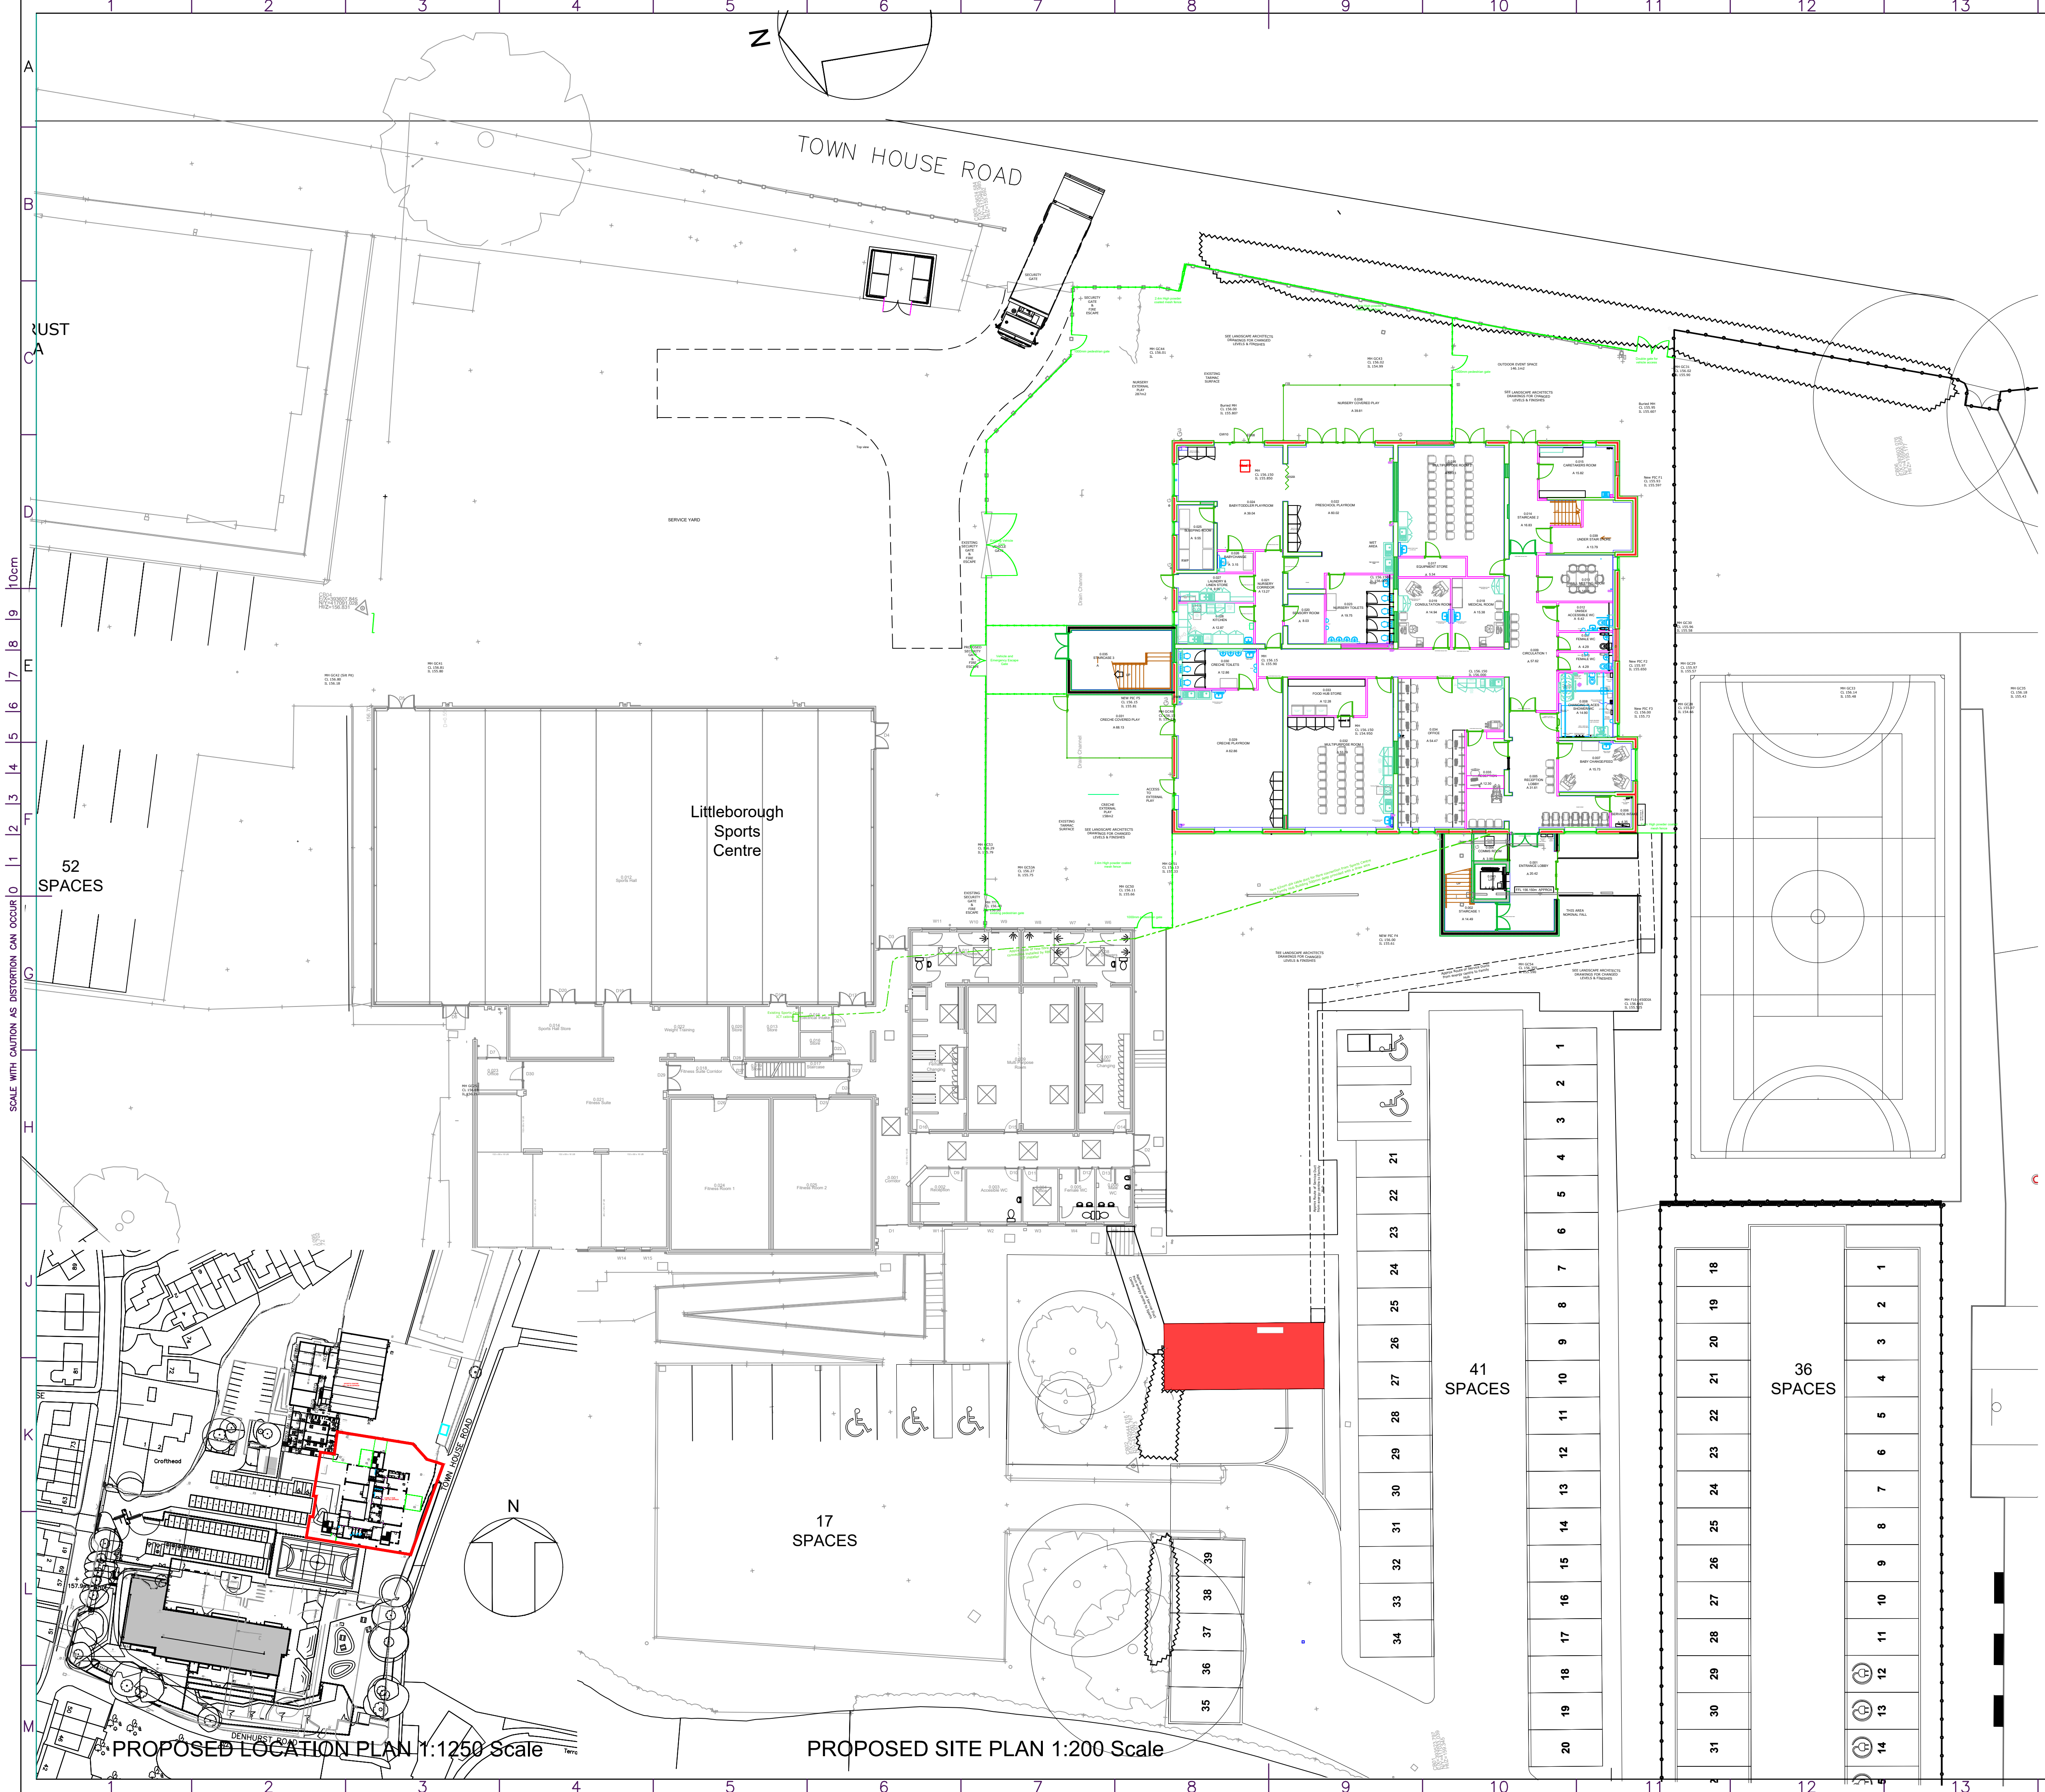

Rev	Details of revision	By	Chkd	Date
 ROCHEDALE BOROUGH COUNCIL				
NEIGHBOURHOODS Director: M. Widdup				
HIGHWAYS & PROPERTY Assistant Director: D. Bowler				
Project Littleborough Family Hub Conversion Calderbrook Road Littleborough OL15 9JN				
Title Contract Boundary & CDM Notes				
Drawn AMR Scale	Checked and Approved IRD		Safety Audit Check	
1/200 & 1/1250 @ A1			Date 22/01/25	
Dwg No. A1/2005021/BS/005				