



- GENERAL NOTES:**
- THIS DRAWING IS TO BE READ IN CONJUNCTION WITH ALL RELEVANT ARCHITECTS AND ENGINEERS DRAWINGS AND SPECIFICATIONS.
 - DO NOT SCALE THIS DRAWING. ANY AMBIGUITIES, OMISSIONS AND ERRORS ON DRAWINGS SHALL BE BROUGHT TO THE ENGINEERS ATTENTION IMMEDIATELY. ALL DIMENSIONS MUST BE CHECKED / VERIFIED ON SITE.
 - ALL DIMENSIONS ARE IN METRES UNLESS NOTED OTHERWISE.
 - FOR GENERAL NOTES REFER TO DRAWING.
 - THE CONTENT OF THIS DRAWING IS FOR INDICATIVE INFORMATION ONLY AND NOT SUITABLE FOR CONSTRUCTION PURPOSES
 - BASED ON BLOOR HOMES LAYOUT: 'NW111-PD-1001D'
 - WASTE COLLECTION TO FOLLOW BUILDING REGULATIONS GUIDANCE 'APPROVED DOCUMENT H: REQUIREMENT H6 SOLID WASTE STORAGE, 2014'

Siting

1.8 Storage areas for waste containers and chutes should be sited so that the distance householders are required to carry refuse does not usually exceed 30m (excluding any vertical distance). Containers should be within 25m of the waste collection point specified by the waste collection authority.

KEY: INDICATIVE RED LINE BOUNDARY (PROVIDED BY BLOOR HOMES) PROPOSED BINS

VEHICLE PROFILE:

Phoenix 2 Duo (P2-15W with Elite 6x4 chassis)

Overall Length	11.200m
Overall Width	2.530m
Overall Height	2.530m
Min Body Ground Clearance	0.304m
Track Width	2.500m
Lock to lock time	4.00s
Kerb to Kerb Turning Radius	9.500m

P03	Minor update	07/06/24	MQ	AV
P02	Site layout updated	04/06/24	MQ	AV
Rev:	Description:	Date:	By:	Chkd:

Curtins

Merchant Exchange, 17-19 Whitworth Street West, Manchester, M1 5WG
0161 236 2394
manchester@curtins.com
www.curtins.com

Civils & Structures • Transport Planning • Environmental • Infrastructure • Geotechnical • Conservation & Heritage • Principal Designer
Birmingham • Bristol • Cambridge • Cardiff • Douglas • Dublin • Edinburgh • Glasgow • Kendal • Leeds • Liverpool • London • Manchester • Nottingham


Status: **PLANNING**

Project: **PROPOSED DEVELOPMENT AT HOLLINGWORTH ROAD AND RAKEWOOD ROAD, LITTLEBOROUGH**

Orig Title: **SWEEP PATH ANALYSIS REFUSE VEHICLE SHEET 1: INGRESS & REVERSE MANOEUVRES**

Drawn By	JM	Designed By	JM	Checked By	LL
		Date	22/05/24	Scales @ A1	1:1000
Project No - Originator - Function - Spatial - Form - Discipline - Number					Revision
79716 - CUR - XX - 00 - D -TP- 05002					P03

Time & Projects 07/2001 - 08/2000/07/16 - Land north of Smithy Bridge, Littleborough/04-Production/44-Models Drawings/TP/CAD/05

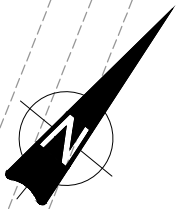

GENERAL NOTES:


1. THIS DRAWING IS TO BE READ IN CONJUNCTION WITH ALL RELEVANT ARCHITECTS AND ENGINEERS DRAWINGS AND SPECIFICATIONS.
2. DO NOT SCALE THIS DRAWING. ANY AMBIGUITIES, OMISSIONS AND ERRORS ON DRAWINGS SHALL BE BROUGHT TO THE ENGINEERS ATTENTION IMMEDIATELY. ALL DIMENSIONS MUST BE CHECKED / VERIFIED ON SITE.
3. ALL DIMENSIONS ARE IN METRES UNLESS NOTED OTHERWISE.
4. FOR GENERAL NOTES REFER TO DRAWING.
5. THE CONTENT OF THIS DRAWING IS FOR INDICATIVE INFORMATION ONLY AND NOT SUITABLE FOR CONSTRUCTION PURPOSES
6. BASED ON BLOOR HOMES LAYOUT: 'NW111-PD-1001D'
7. WASTE COLLECTION TO FOLLOW BUILDING REGULATIONS GUIDANCE 'APPROVED DOCUMENT H: REQUIREMENT H6 SOLID WASTE STORAGE, 2014'

Siting

1.8 Storage areas for waste containers and chutes should be sited so that the distance householders are required to carry refuse does not usually exceed 30m (excluding any vertical distance). Containers should be within 25m of the waste collection point specified by the waste collection authority.

KEY: — INDICATIVE RED LINE BOUNDARY (PROVIDED BY BLOOR HOMES)
--- PROPOSED BINS

VEHICLE PROFILE:

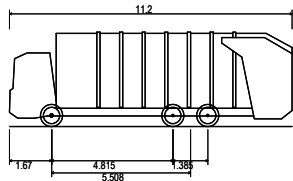

Phoenix 2 Duo (P2-15W with Elite 6x4 chassis)
Overall Length 11.200m
Overall Width 2.550m
Overall Body Height 2.300m
Min Body Ground Clearance 0.340m
Track Width 2.300m
Lock to lock time 4.00s
Kerb to Kerb Turning Radius 9.500m

P03 Minor update	07/06/24	MQ	AV
P02 Site layout updated	04/06/24	MQ	AV
Rev:	Description:	Date:	By: Chkd:

Curtins

Merchant Exchange, 17-19 Whitworth Street West, Manchester, M1 5WG
0161 236 2394
manchester@curtins.com
www.curtins.com

Civils & Structures • Transport Planning • Environmental • Infrastructure • Geotechnical • Conservation & Heritage • Principal Designer
Birmingham • Bristol • Cambridge • Cardiff • Douglas • Dublin • Edinburgh • Glasgow • Kendal • Leeds • Liverpool • London • Manchester • Nottingham

Status: **PLANNING**


Project: **PROPOSED DEVELOPMENT AT
HOLLINGWORTH ROAD AND
RAKEWOOD ROAD, LITTLEBOROUGH**

Dwg Title: **SWEPT PATH ANALYSIS
REFUSE VEHICLE
SHEET 2:
EGRESS MANOEUVRES**

Drawn By JM	Designed By JM	Checked By LL
Date 22/05/24	Scales @ A1 1:1000	

Project No - Originator - Function - Spatial - Form - Discipline - Number	Revision
79716 - CUR - XX - 00 - D -TP- 05002	P03

\\msk-1\Projects\79716 - Land north of Smiddy Bridge, Littleborough\04-Production\44-Models Drawings\TP CAD\05

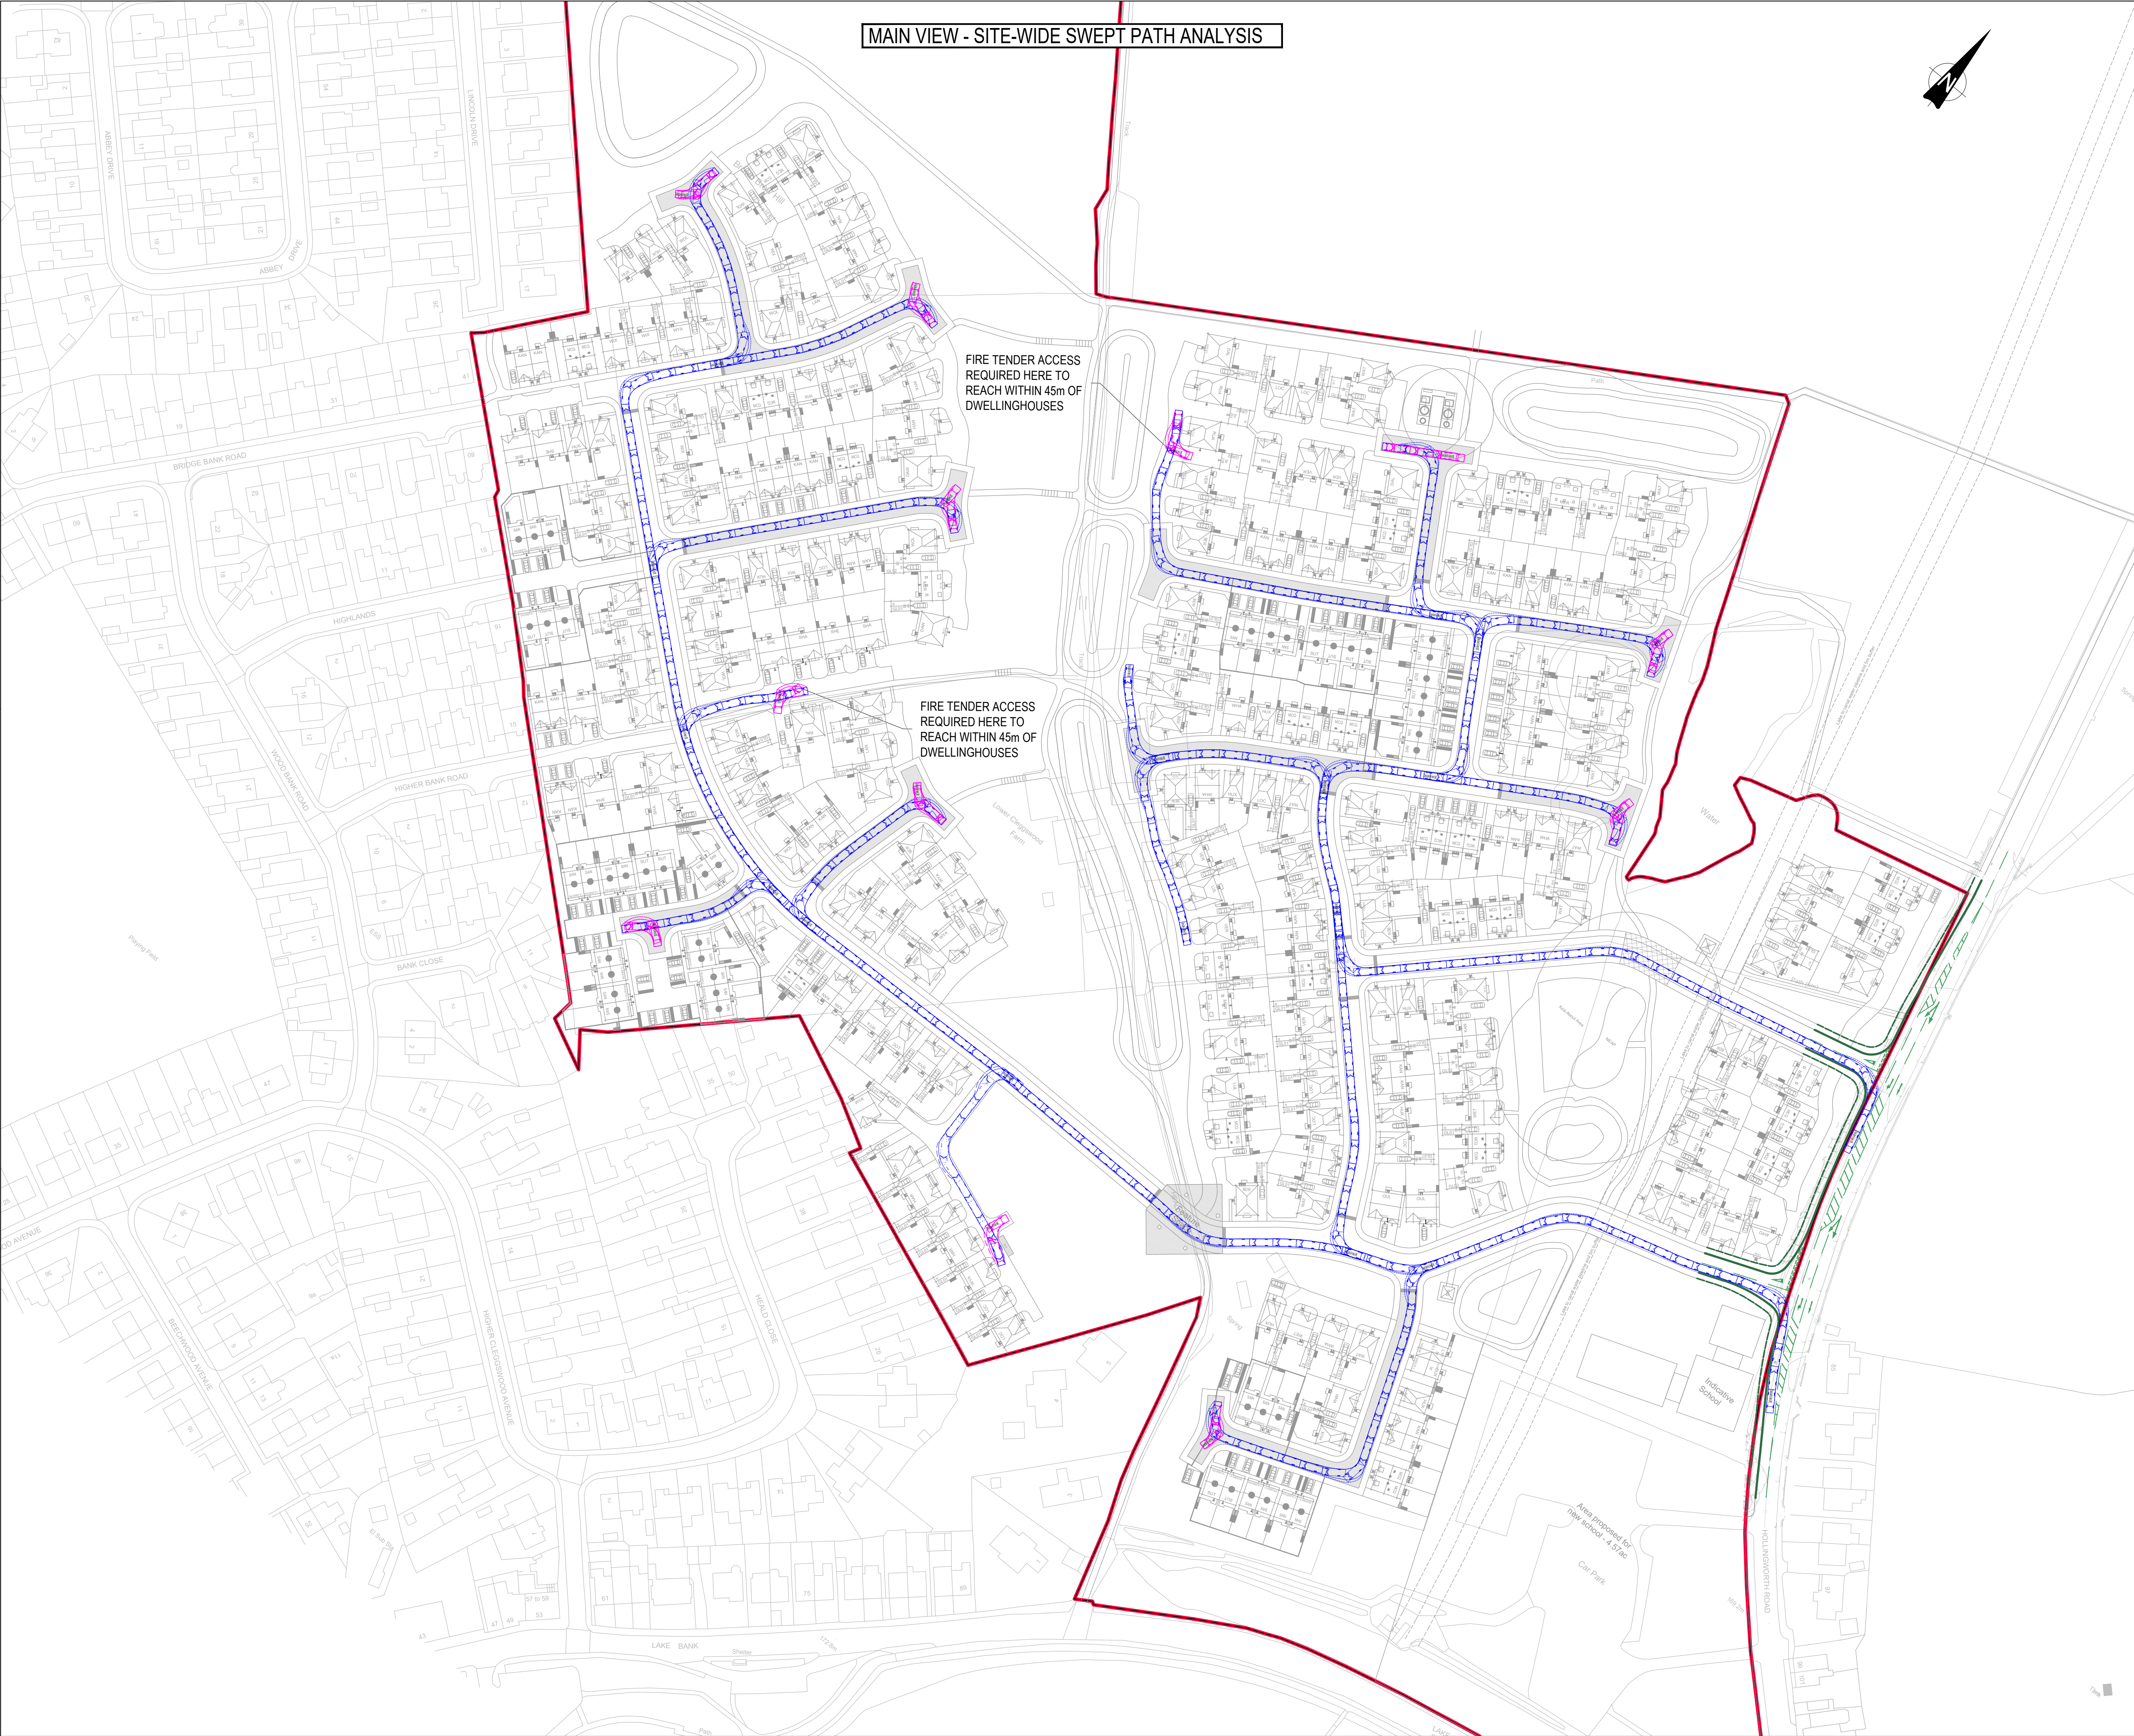

GENERAL NOTES:

- THIS DRAWING IS TO BE READ IN CONJUNCTION WITH ALL RELEVANT ARCHITECTS AND ENGINEERS DRAWINGS AND SPECIFICATIONS.
- DO NOT SCALE THIS DRAWING. ANY AMBIGUITIES, OMISSIONS AND ERRORS ON DRAWINGS SHALL BE BROUGHT TO THE ENGINEERS ATTENTION IMMEDIATELY. ALL DIMENSIONS MUST BE CHECKED / VERIFIED ON SITE.
- ALL DIMENSIONS ARE IN METRES UNLESS NOTED OTHERWISE.
- FOR GENERAL NOTES REFER TO DRAWING.
- THE CONTENT OF THIS DRAWING IS FOR INDICATIVE INFORMATION ONLY AND NOT SUITABLE FOR CONSTRUCTION PURPOSES
- BASED ON BLOOR HOMES LAYOUT: 'NW111-PD-1001D'

KEY:

- INDICATIVE RED LINE BOUNDARY (PROVIDED BY BLOOR HOMES)
- PROPOSED RAISED KERB
- PROPOSED FLUSH KERB / BACK OF FOOTWAY
- PROPOSED ROAD MARKINGS

VEHICLE PROFILE:

Dennis Sabre Fire Tender (LWB)

Overall Length	7.700m
Overall Width	2.430m
Overall Body Height	3.515m
Min Body Ground Clearance	2.350m
Track Width	2.500m
Lock to kerb time	6.00s
Kerb to kerb Turning Radius	7.400m

P03	Minor update	07/06/24	MQ	AV
P02	Site layout updated	04/06/24	MQ	AV
Rev:	Description:	Date:	By:	Chkd:

Curtins

Merchant Exchange, 17-19 Whitworth Street West, Manchester, M1 5WG
0161 236 2394
manchester@curtins.com
www.curtins.com

Civils & Structures • Transport Planning • Environmental • Infrastructure • Geotechnical • Conservation & Heritage • Principal Designer
Birmingham • Bristol • Cambridge • Cardiff • Douglas • Dublin • Edinburgh • Glasgow • Kendal • Leeds • Liverpool • London • Manchester • Nottingham

Status:

PLANNING

Project:

PROPOSED DEVELOPMENT AT
HOLLINGWORTH ROAD AND
RAKEWOOD ROAD, LITTLEBOROUGH

Orig Title:

SWEEP PATH ANALYSIS
7.7m FIRE TENDER - SHEET 1:
INGRESS & REVERSE MANOEUVRES

Drawn By	JM	Designed By	JM	Checked By	LL
		Date	22/05/24	Scales @ A1	1:1000
Project No - Originator - Function - Spatial - Form - Discipline - Number					Revision
79716 - CUR - XX - 00 - D -TP- 05003					P03



GENERAL NOTES:

- THIS DRAWING IS TO BE READ IN CONJUNCTION WITH ALL RELEVANT ARCHITECTS AND ENGINEERS DRAWINGS AND SPECIFICATIONS.
- DO NOT SCALE THIS DRAWING. ANY AMBIGUITIES, OMISSIONS AND ERRORS ON DRAWINGS SHALL BE BROUGHT TO THE ENGINEERS ATTENTION IMMEDIATELY. ALL DIMENSIONS MUST BE CHECKED / VERIFIED ON SITE.
- ALL DIMENSIONS ARE IN METRES UNLESS NOTED OTHERWISE.
- FOR GENERAL NOTES REFER TO DRAWING.
- THE CONTENT OF THIS DRAWING IS FOR INDICATIVE INFORMATION ONLY AND NOT SUITABLE FOR CONSTRUCTION PURPOSES
- BASED ON BLOOR HOMES LAYOUT: 'NW111-PD-1001D'

KEY:

- INDICATIVE RED LINE BOUNDARY (PROVIDED BY BLOOR HOMES)
- PROPOSED RAISED KERB
- PROPOSED FLUSH KERB / BACK OF FOOTWAY
- PROPOSED ROAD MARKINGS

VEHICLE PROFILE:

Dennis Sabre Fire Tender (LWB)
Overall Length 7.700m
Overall Width 2.450m
Overall Body Height 2.450m
Min body Ground Clearance 0.300m
Track Width 2.380m
Lock to lock time 5.00s
Kerb to Kerb Turning Radius 7.400m

P03	Minor update	07/06/24	MQ	AV
P02	Site layout updated	04/06/24	MQ	AV
Rev:	Description:	Date:	By:	Chkd:

Curtins

Merchant Exchange, 17-19 Whitworth Street West, Manchester, M1 5WG
0161 236 2394
manchester@curtins.com
www.curtins.com

Civils & Structures • Transport Planning • Environmental • Infrastructure • Geotechnical • Conservation & Heritage • Principal Designer
Birmingham • Bristol • Cambridge • Cardiff • Douglas • Dublin • Edinburgh • Glasgow • Kendal • Leeds • Liverpool • London • Manchester • Nottingham

Status:

PLANNING

Project:

**PROPOSED DEVELOPMENT AT
HOLLINGWORTH ROAD AND
RAKEWOOD ROAD, LITTLEBOROUGH**

Dwg Title:

**SWEEP PATH ANALYSIS
7.7m FIRE TENDER - SHEET 2:
EGRESS MANOEUVRES**

Drawn By	Designed By	Checked By
JM	JM	LL
Date		Scales @ A1
22/05/24		1:1000
Project No - Originator - Function - Spatial - Form - Discipline - Number		
Revision		

79716 - CUR - XX - 00 - D -TP- 05003

P03

\\ms-b-1\Projects\079001 - 080000\07916 - Land north of Smiddy Bridge, Littleborough\04-Production\44-Models Drawings\TP CAD\051