


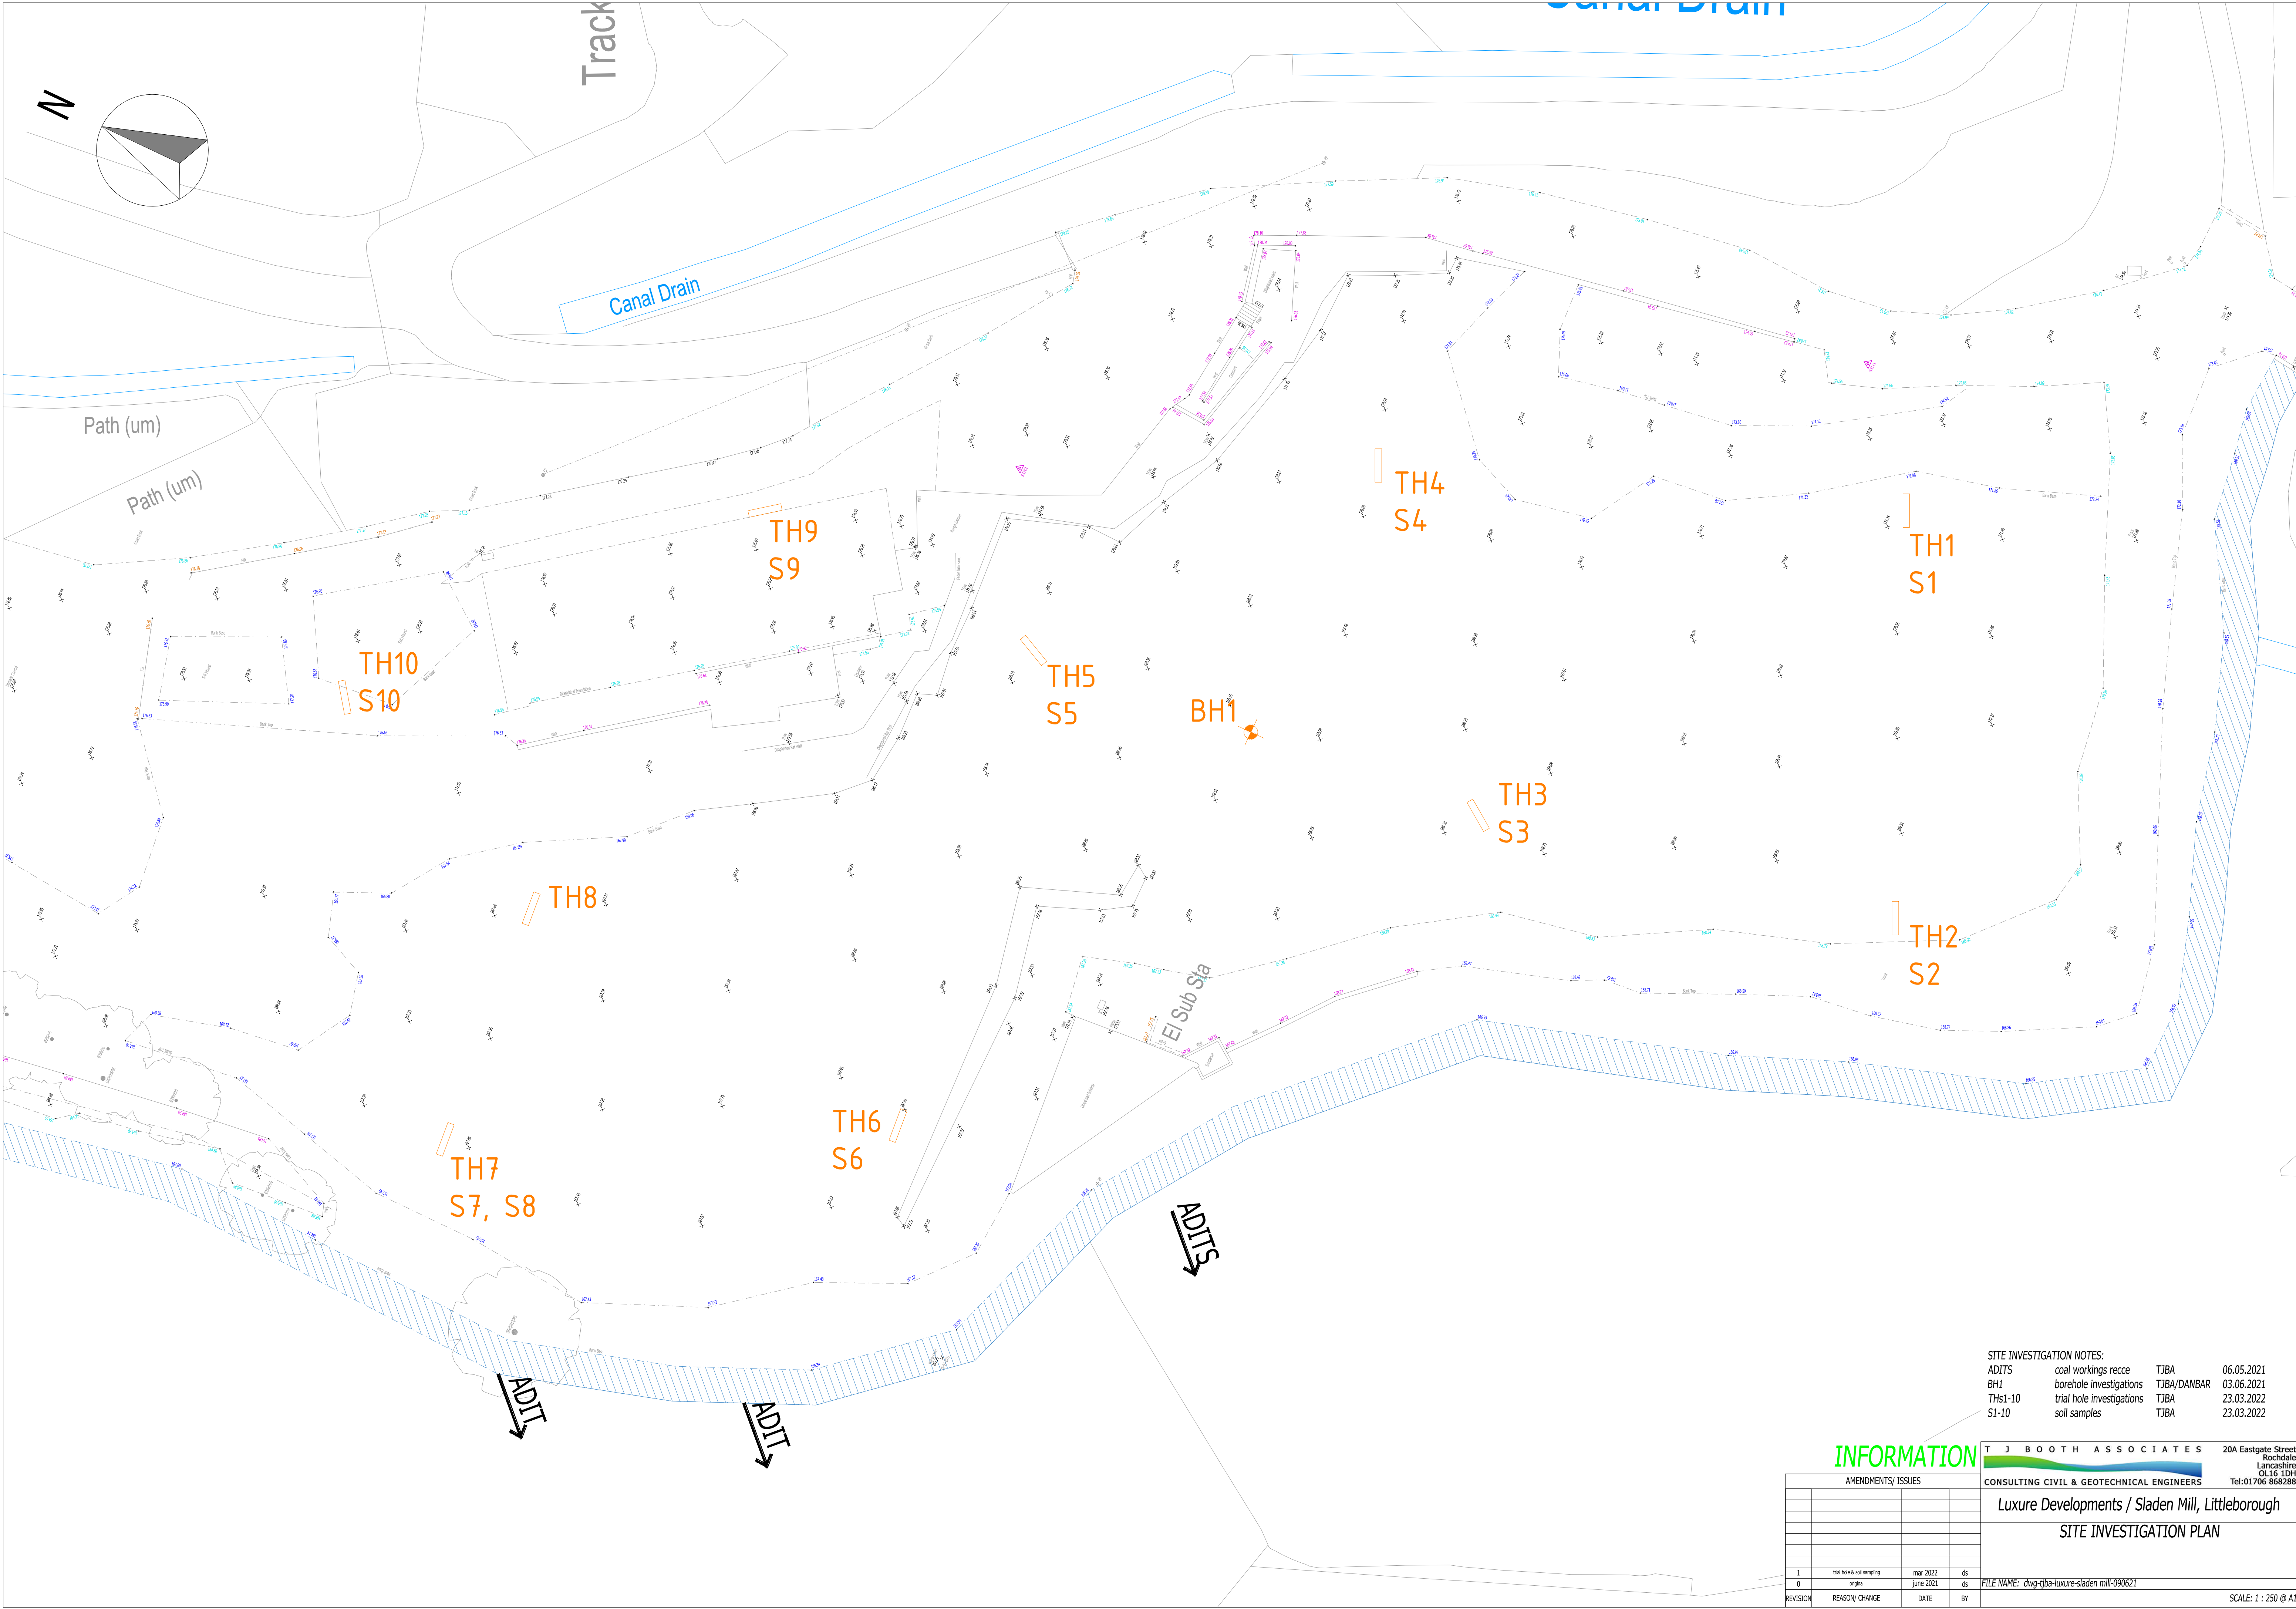

SITE INVESTIGATION NOTES:
ADITS coal workings recce TJBA 06.05.2021
BH1 borehole investigations TJBA/DANBAR 03.06.2021
THs1-10 trial hole investigations TJBA 23.03.2022
S1-10 soil samples TJBA 23.03.2022

INFORMATION

T J BOOTH ASSOCIATES
CONSULTING CIVIL & GEOTECHNICAL ENGINEERS
20A Eastgate Street
Rochdale
Lancashire
OL16 1DH
Tel:01706 868288

AMENDMENTS/ ISSUES			
1	trial hole & soil sampling	mar 2022	ds
0	original	june 2021	ds
REVISION	REASON/ CHANGE	DATE	BY

Luxure Developments / Sladen Mill, Littleborough
SITE INVESTIGATION PLAN

FILE NAME: dwg-tjba-luxure-sladen-mill-090621

SCALE: 1 : 250 @ A1