
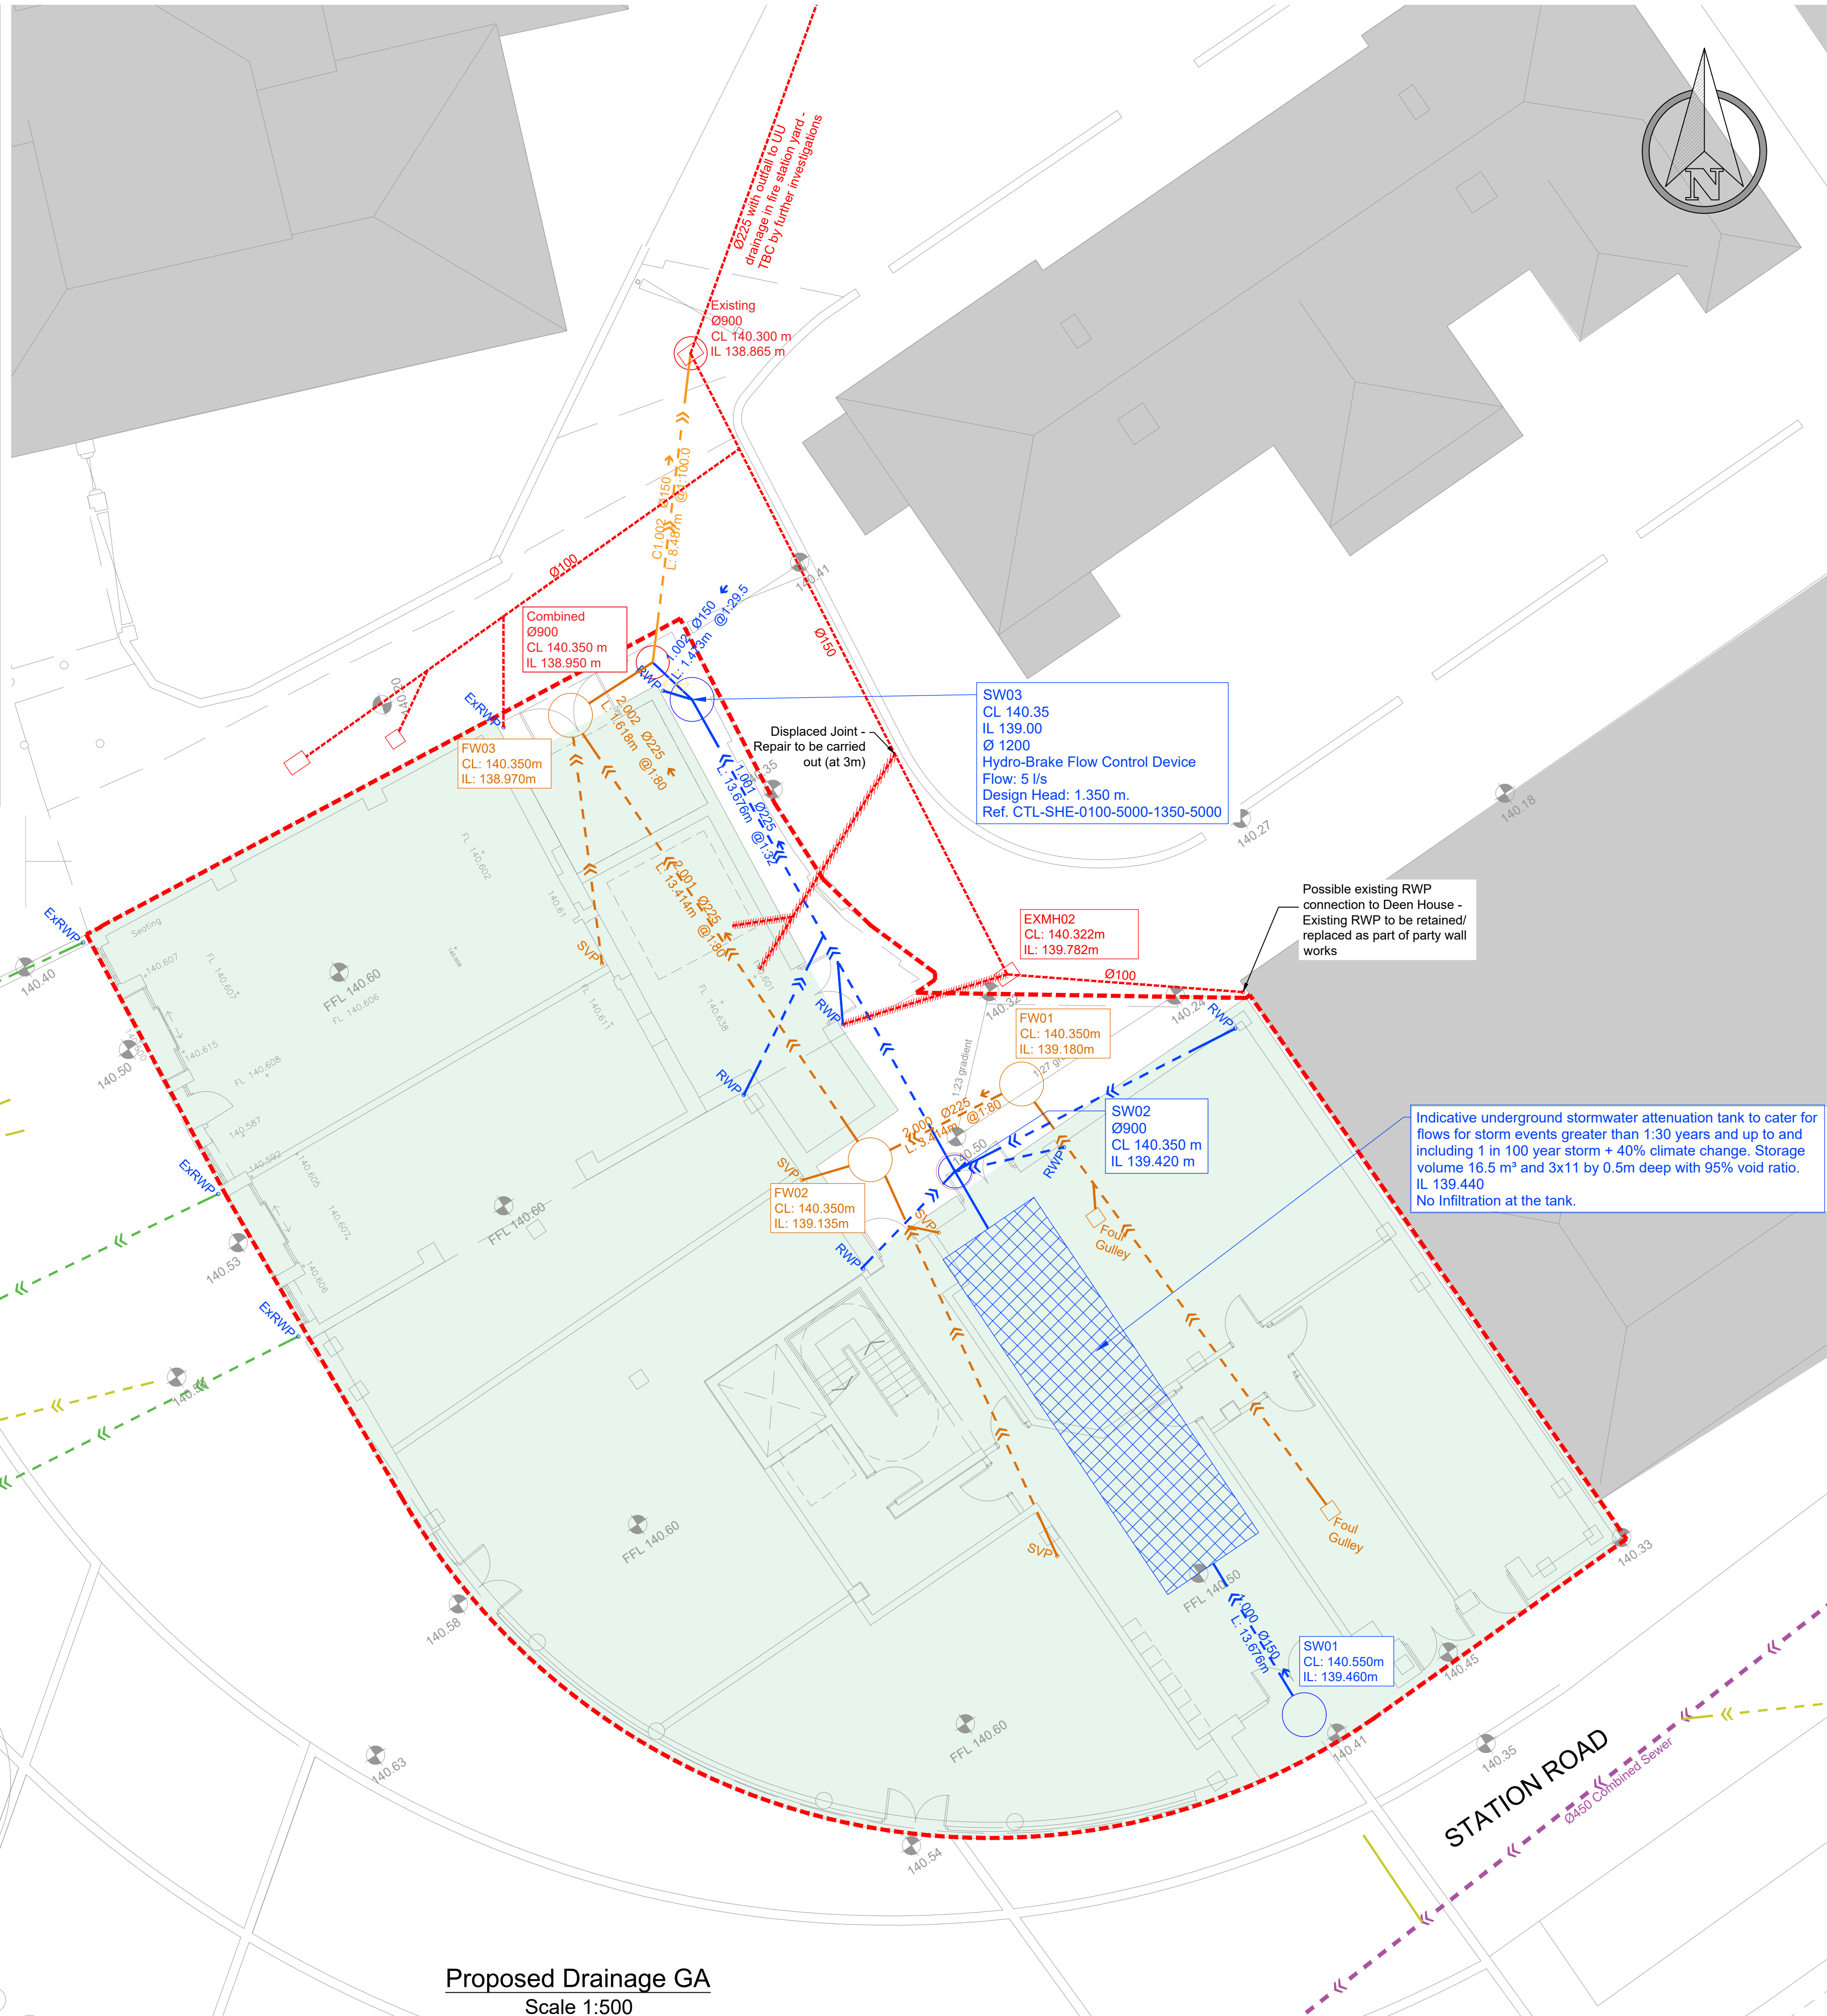


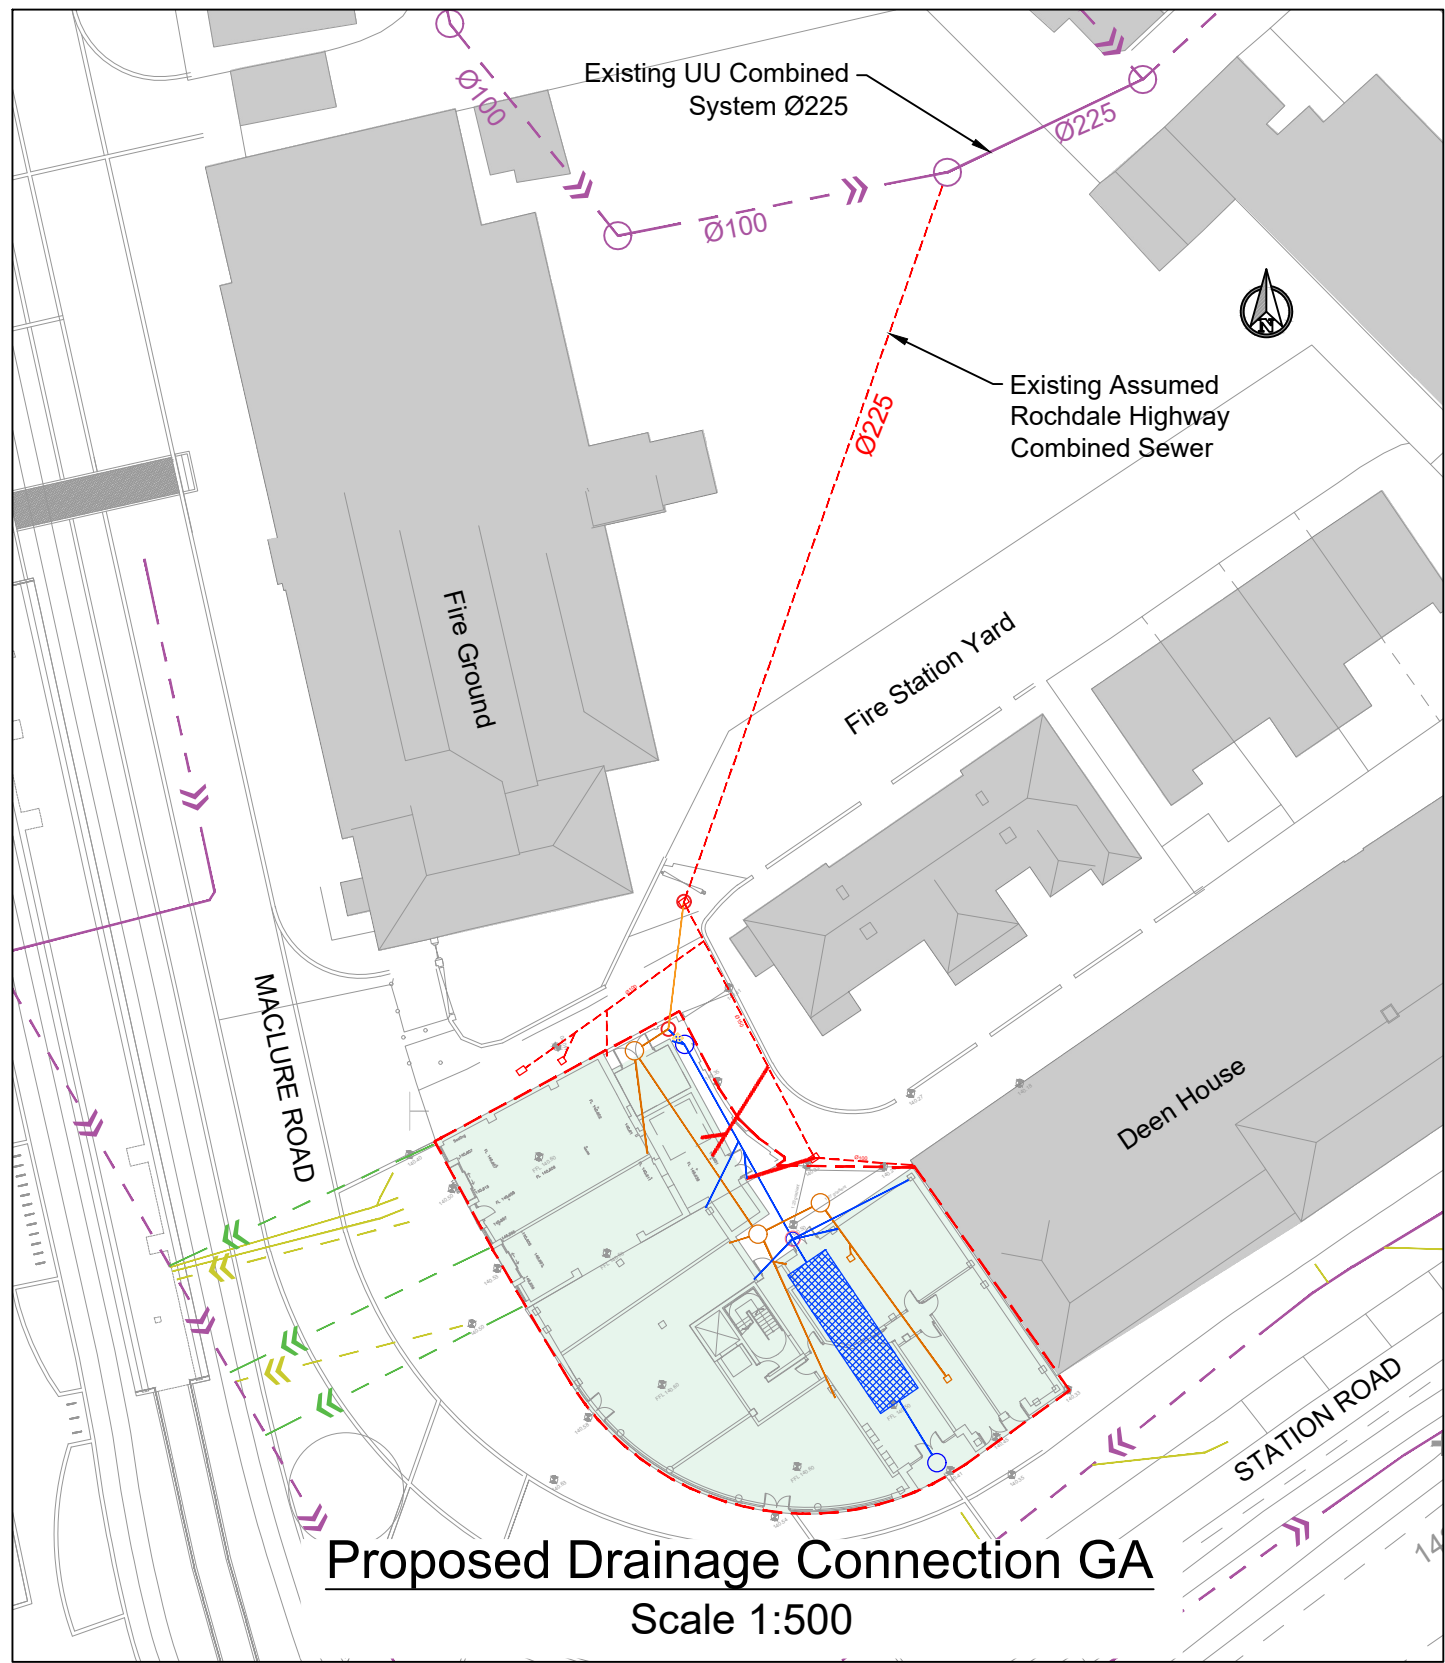

NOTES

- Do not scale from this drawing.
- This drawing is copyright and is sent to you in confidence. It must not be copied, used or disclosed, in whole or in part, to third parties without written permission. It remains the property of Booth King Partnership Ltd. and must be returned on request.
- This drawing is to be read in conjunction with all relevant contractual documents.
- Anyone using this drawing must be aware of their legal duties under the CDM Regulations 2015, refer to the HSE website for further information. BKPL are not Principal Designers.
- All dimensions shown on this drawing are in millimeters unless noted otherwise.
- If the Contractor consider that they do not have sufficient information to safely complete the works detailed on this drawing, they should contact the Engineer.
- All works are to be carried out in accordance with the Building Regulations (as amended) and to the approval of Building Standards.

Legend

- Development boundary
- Proposed surface water drainage
- Proposed foul drainage
- Proposed combined drainage
- Existing UU combined sewer
- Surface water highway drainage
- Assumed existing building surface water drainage (TBC on site)
- Existing privately owned combined drainage (Rochdale Highway Ownership TBC)
- Existing privately owned combined drainage to be removed/ grubbed up
- Proposed development building
- Existing adjacent building

ISSUED FOR INFORMATION

REV.	DATE	REVISION DETAILS	INITIALS
P01	24.11.23	24.11.23 Stage 2 Issue	AJP

bk

boothking

PARTNERSHIP LIMITED

CONSULTING CIVIL & STRUCTURAL ENGINEERS

www.booth-king.co.uk

office@booth-king.co.uk

MANCHESTER

RAMSBOTTOM

EDINBURGH

Tel: 0161 694 7087

Tel: 01706 822 022

Tel: 0131 229 1547

PROJECT:
Rochdale Corner Plot

TITLE:
Drainage GA

SCALE @ A1:	DRAWN:	DATE:	REVISION:	STATUS:
As Shown	AJP	22.11.23	P01	-

DRAWING No:
14834-BKP-V1-XX-DR-S-500