



Client **Maysands**
Job **Windows**


1 X Window - WG15 A (Single Glazed windows)

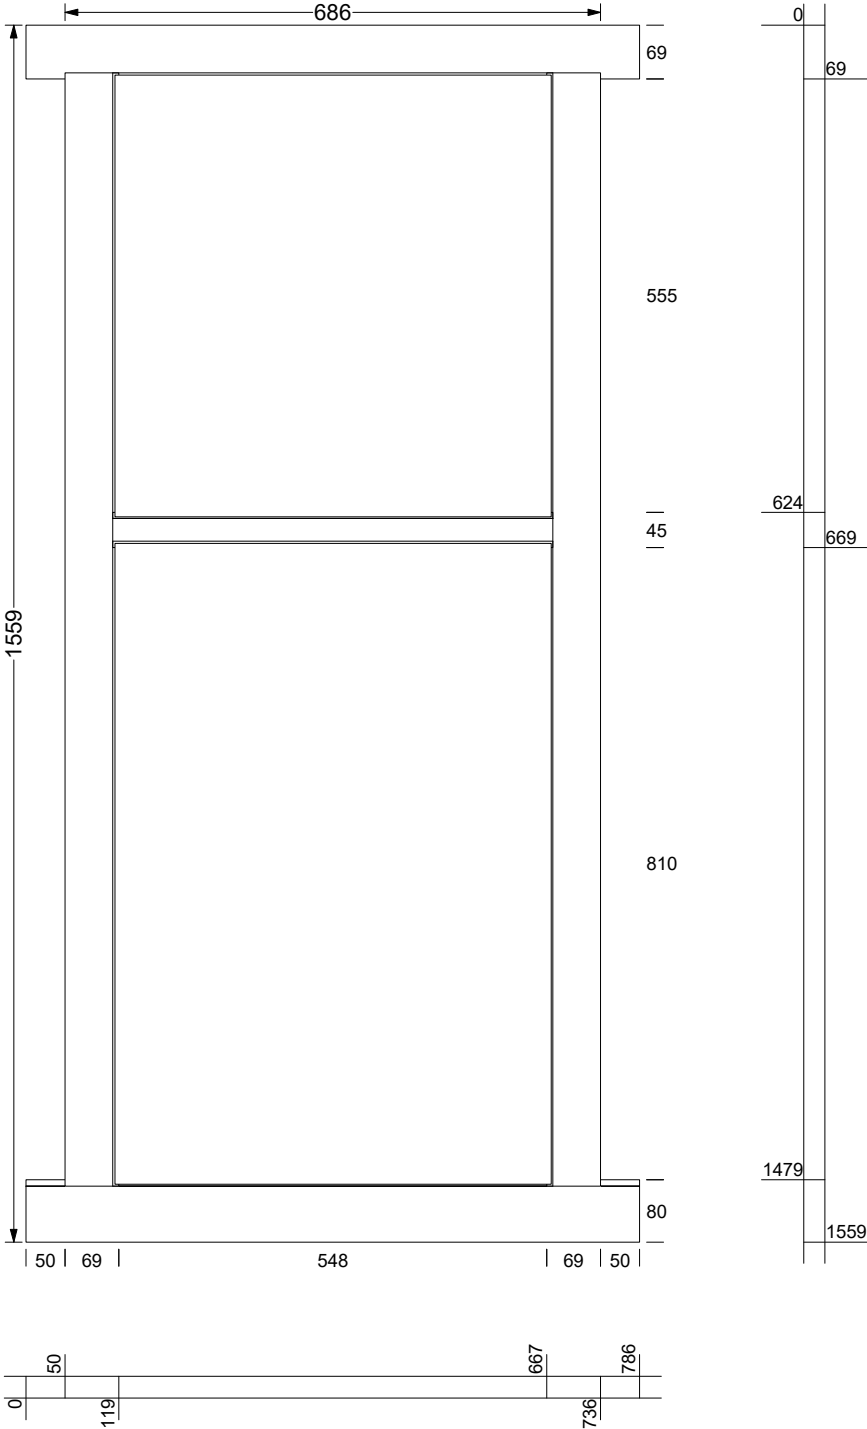


1 X Window - WG15 B (Single Glazed windows)

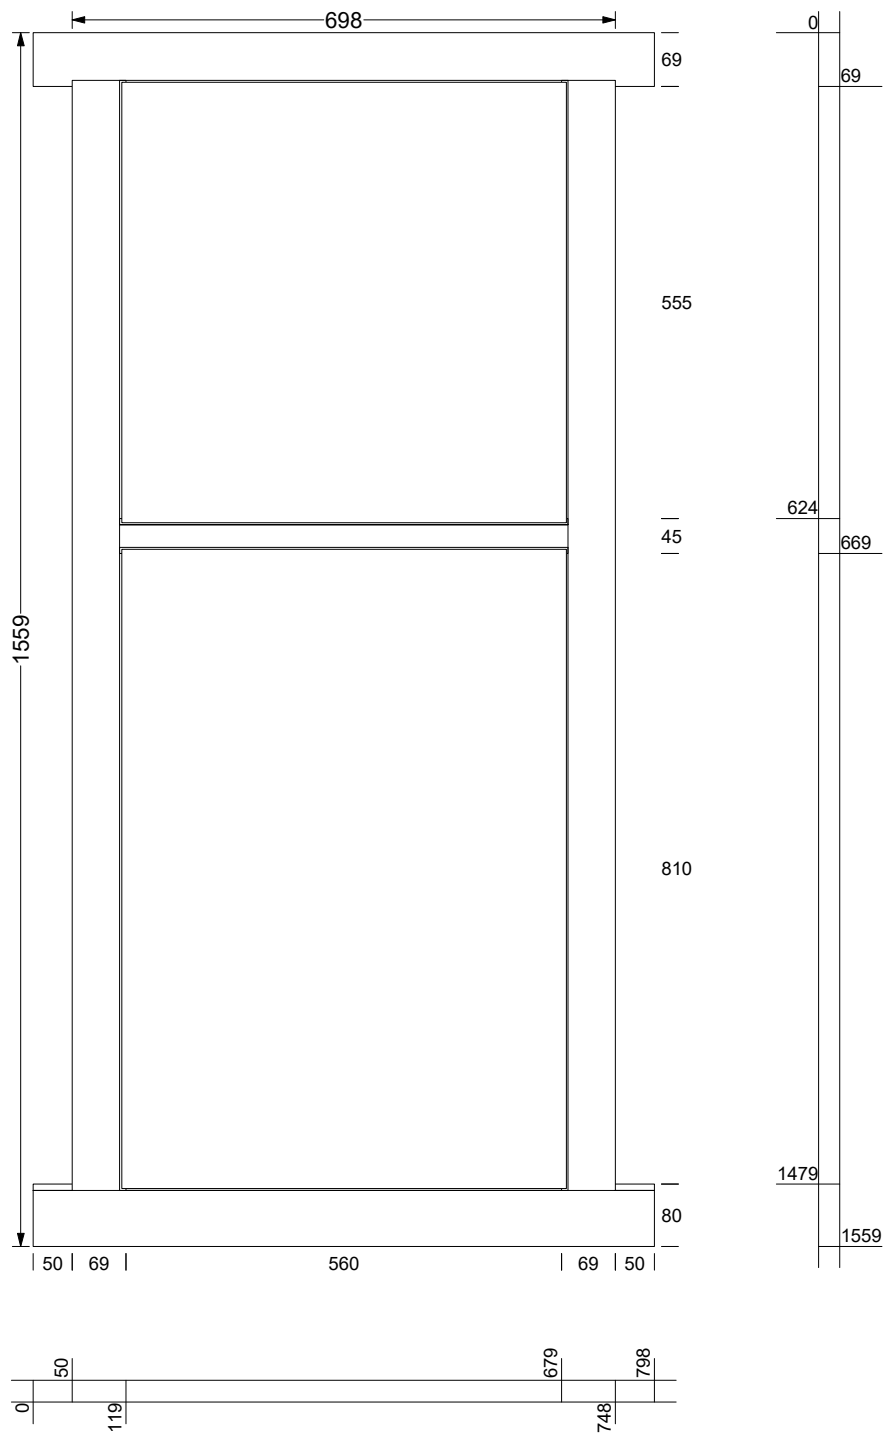


1 X Window - WG15 C (Single Glazed windows)

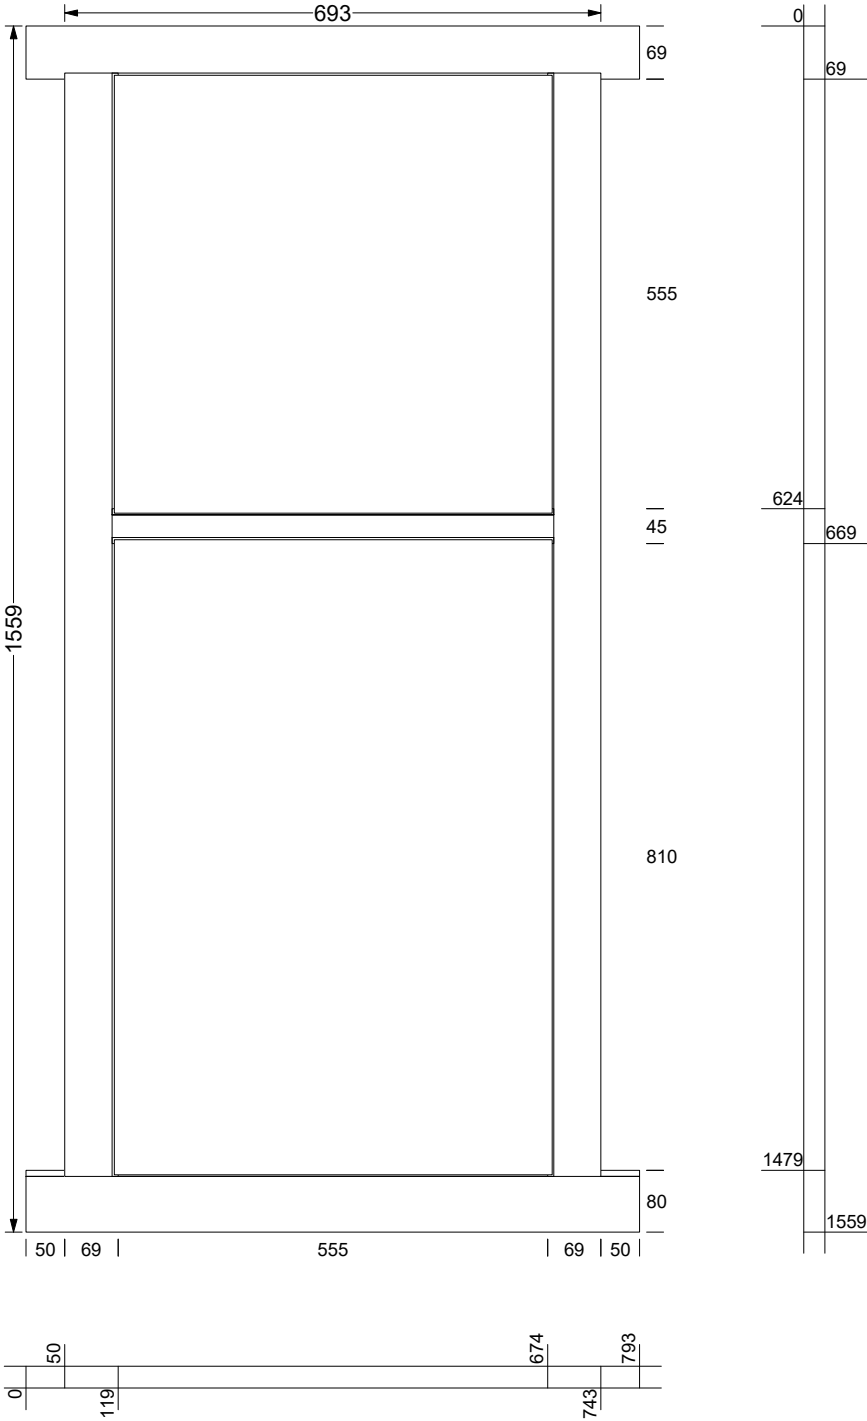


1 X Window - WG15 D (Single Glazed windows)

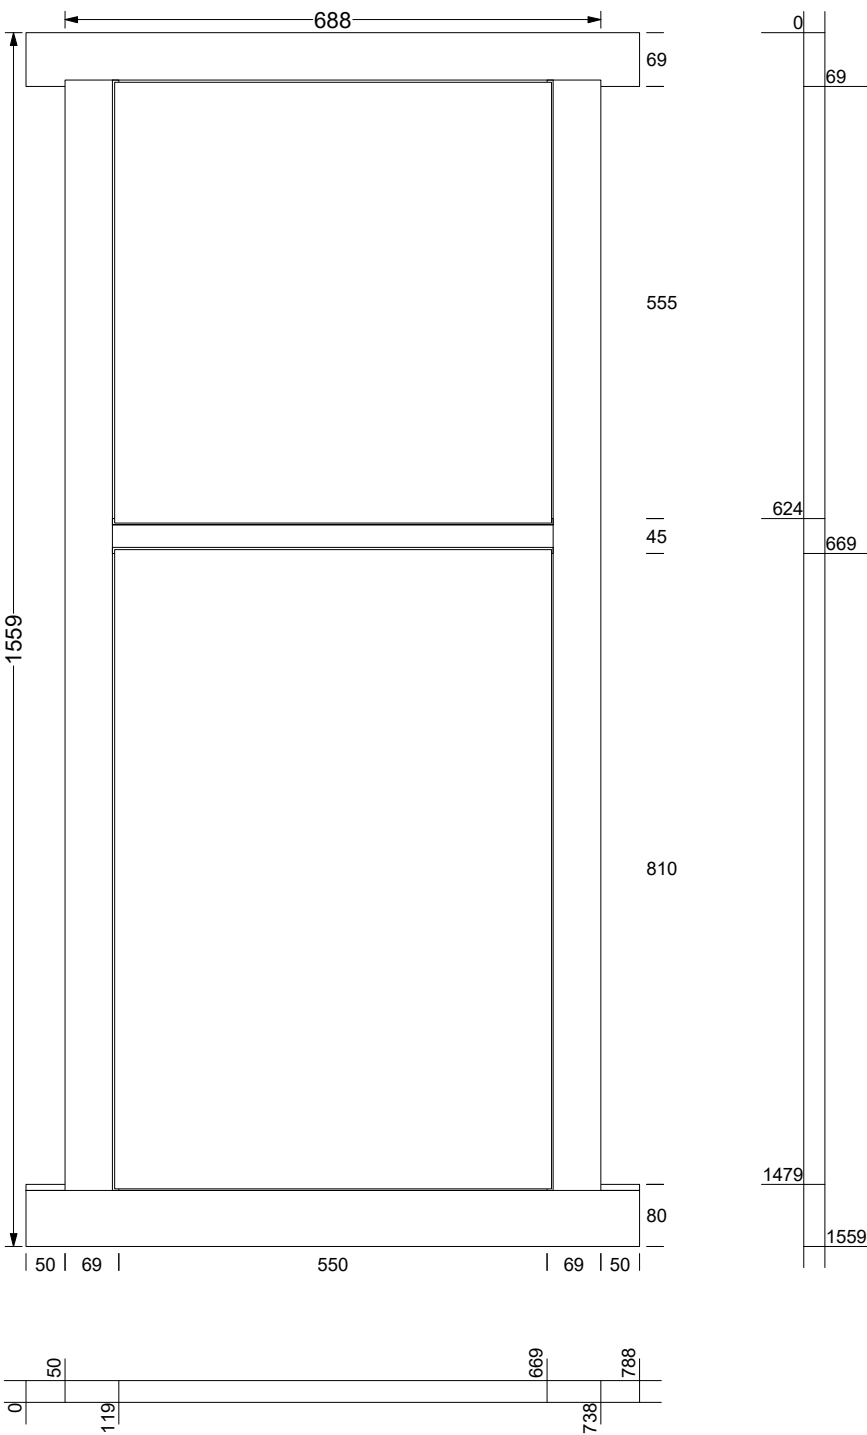


1 X Window - WG16 A (Single Glazed windows)

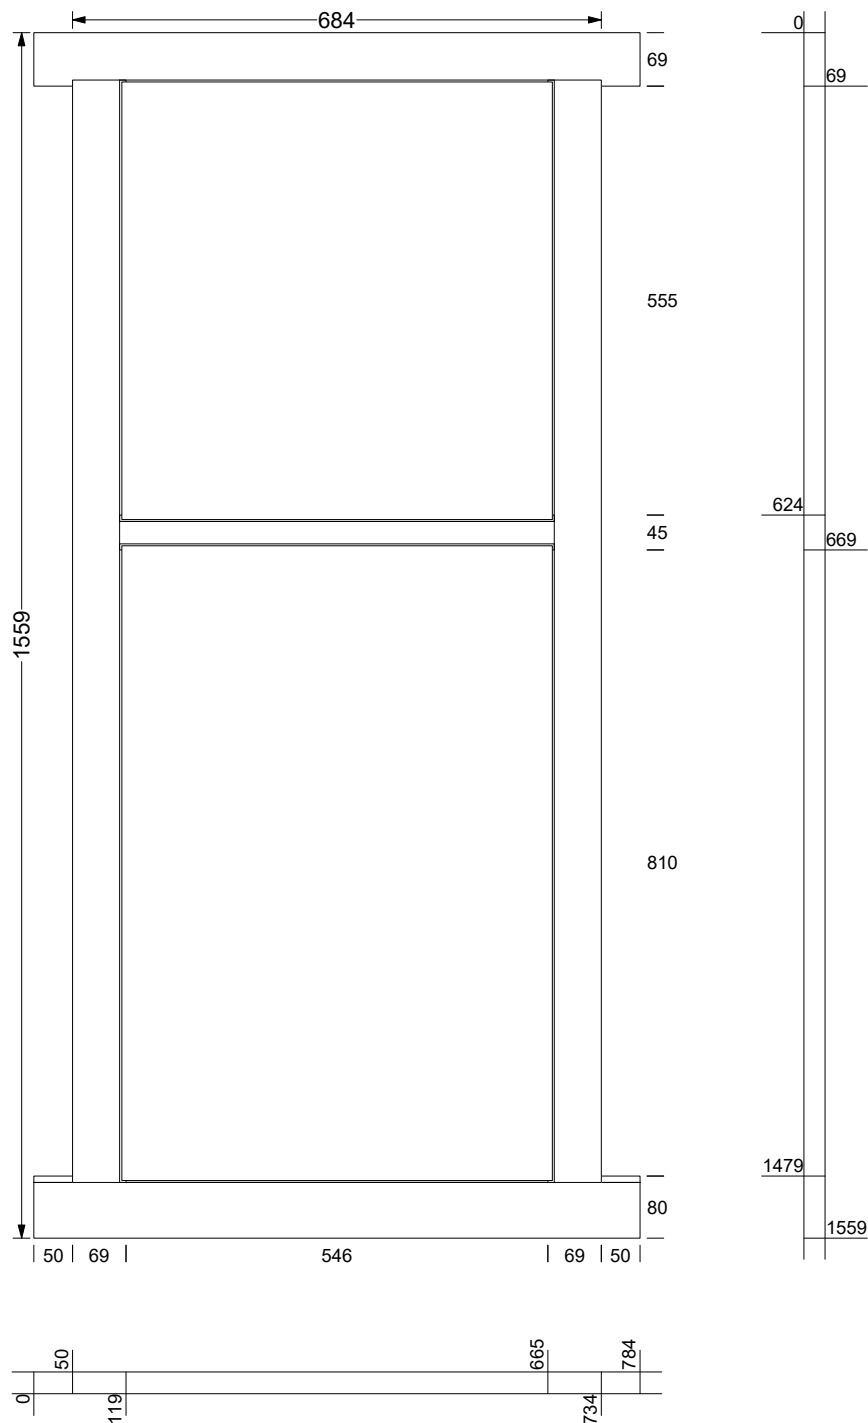


1 X Window - WG16 B (Single Glazed windows)

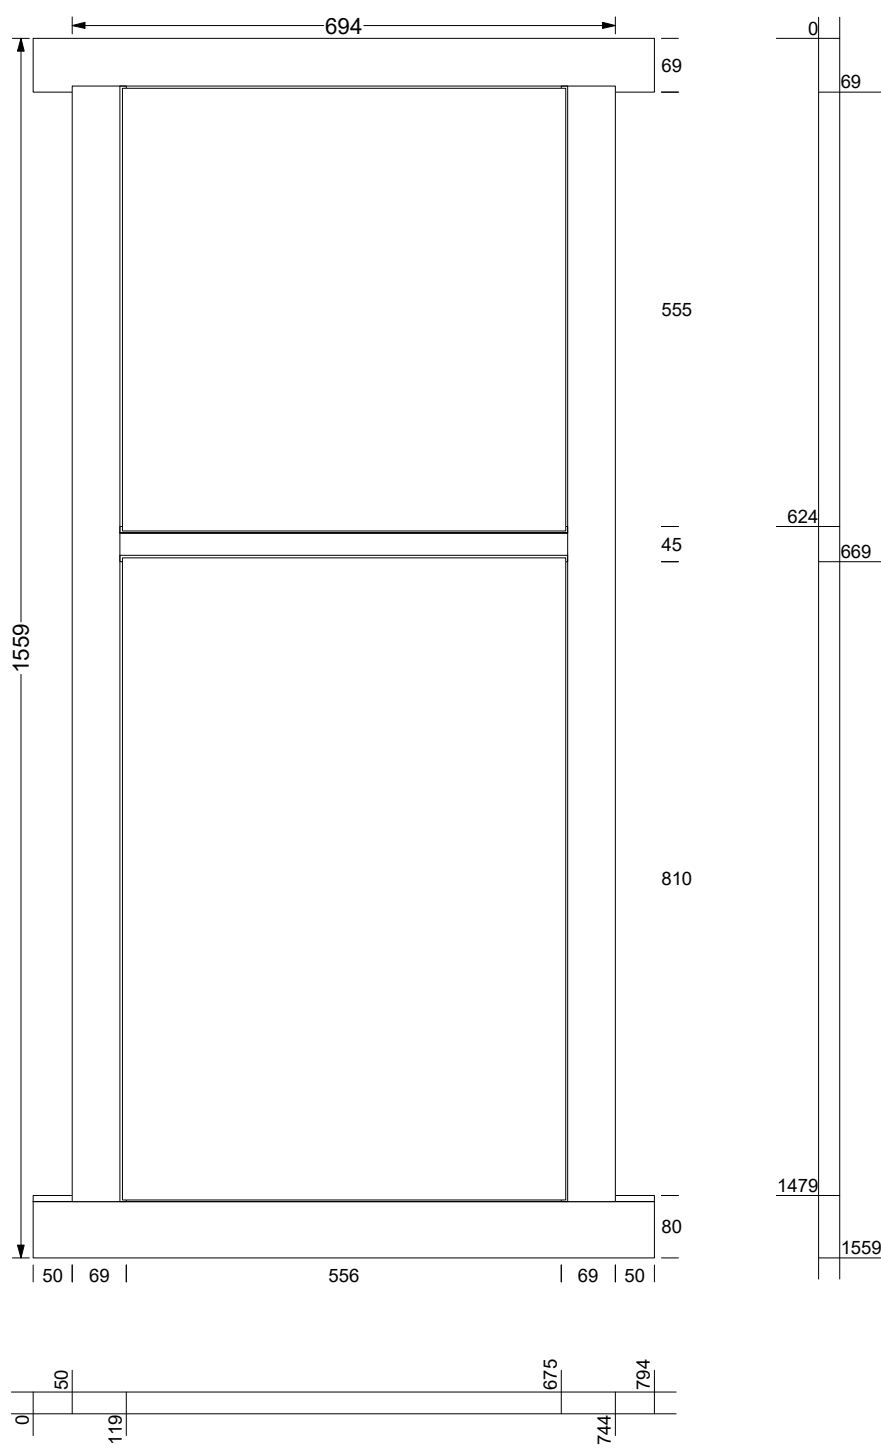



1 X Window - WG16 C (Single Glazed windows)

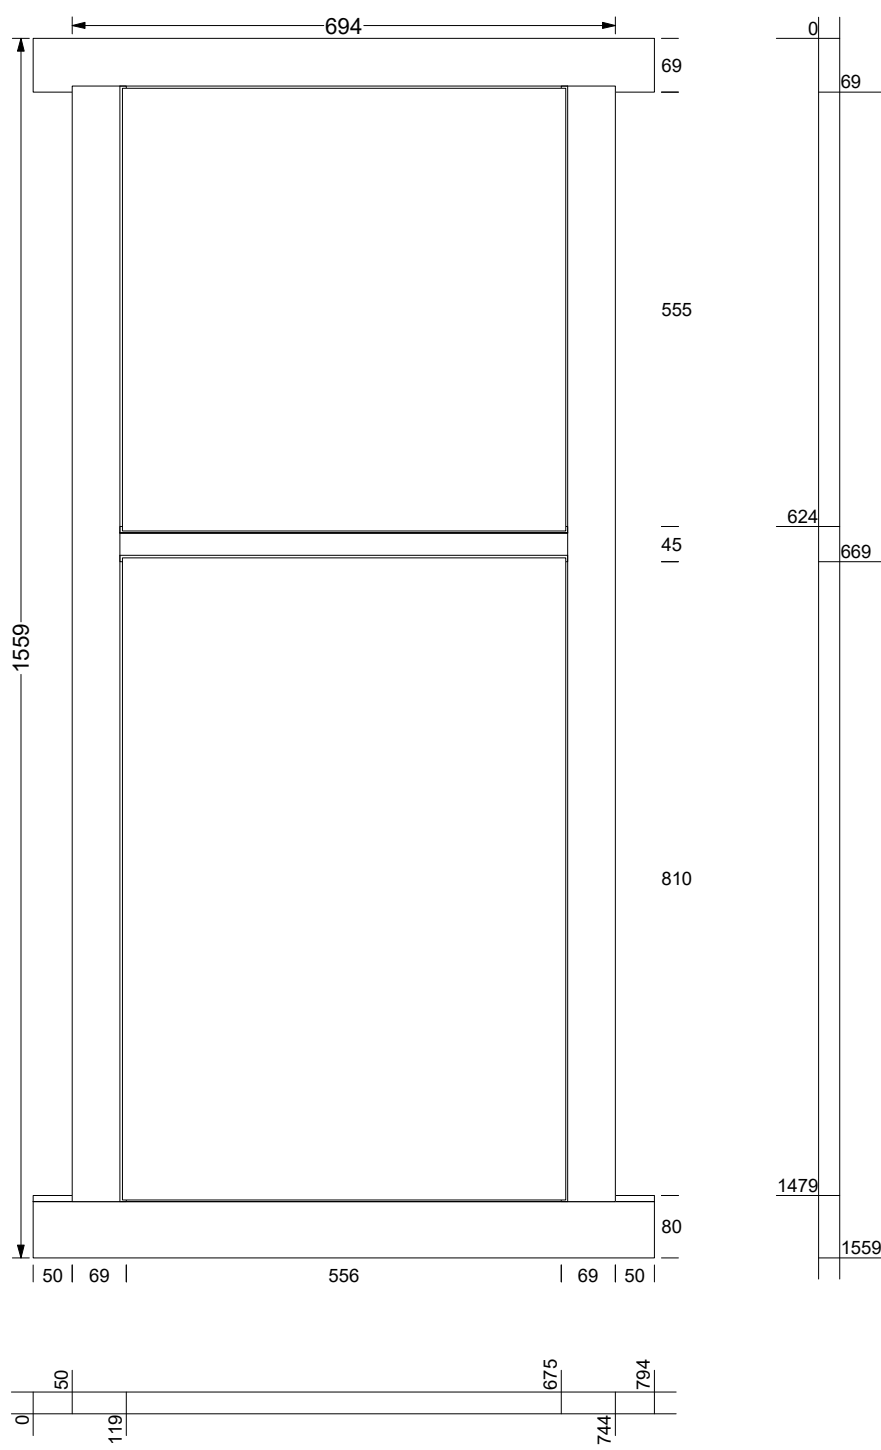

1 X Window - WG16 D (Single Glazed windows)

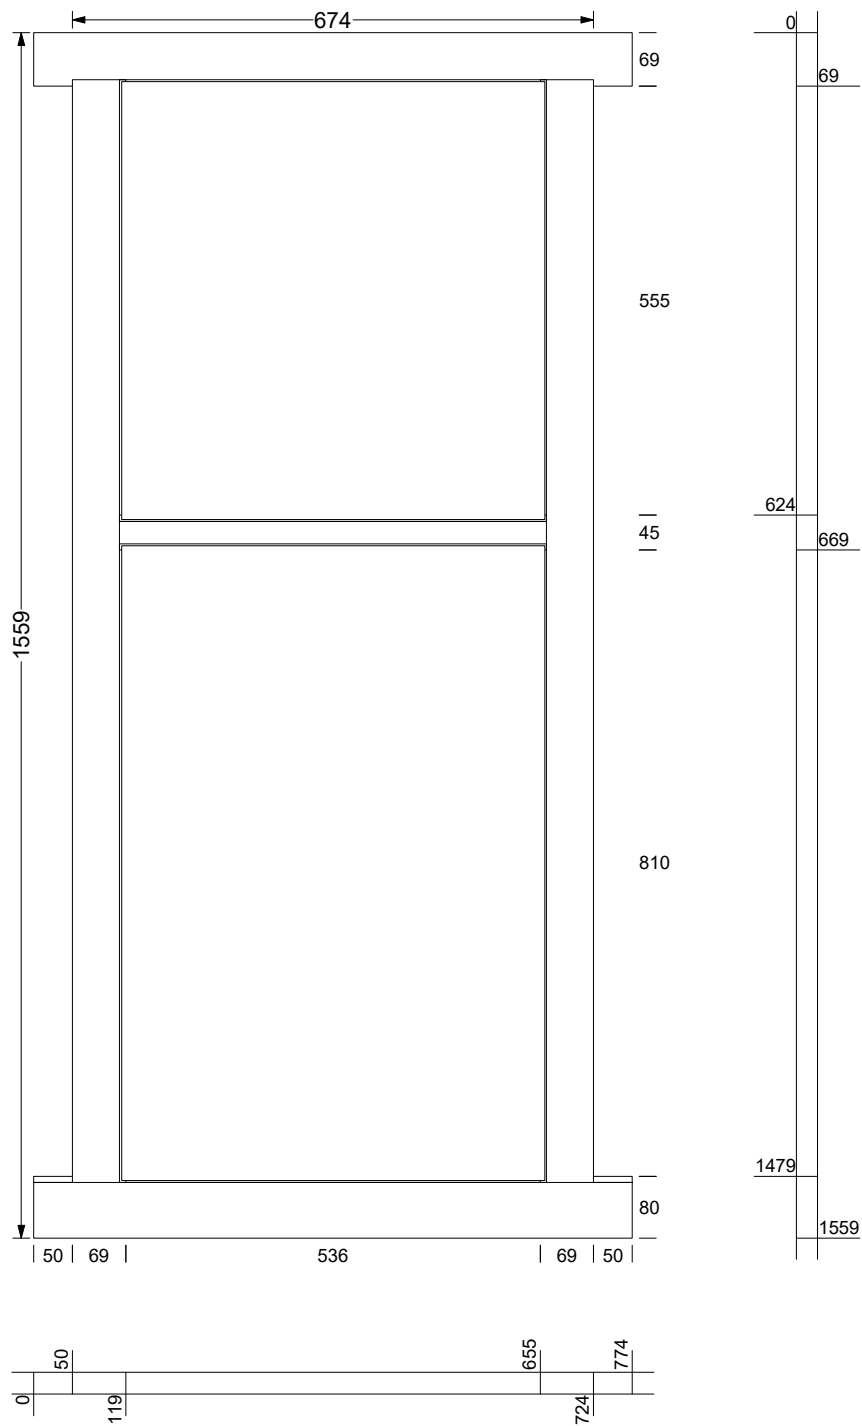

2 X Window - WG17 A/ D (Single Glazed windows)

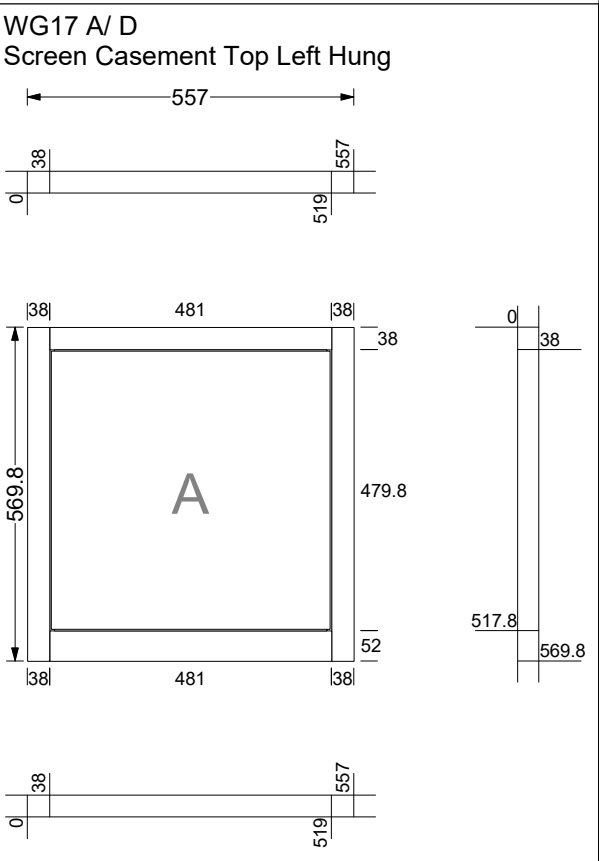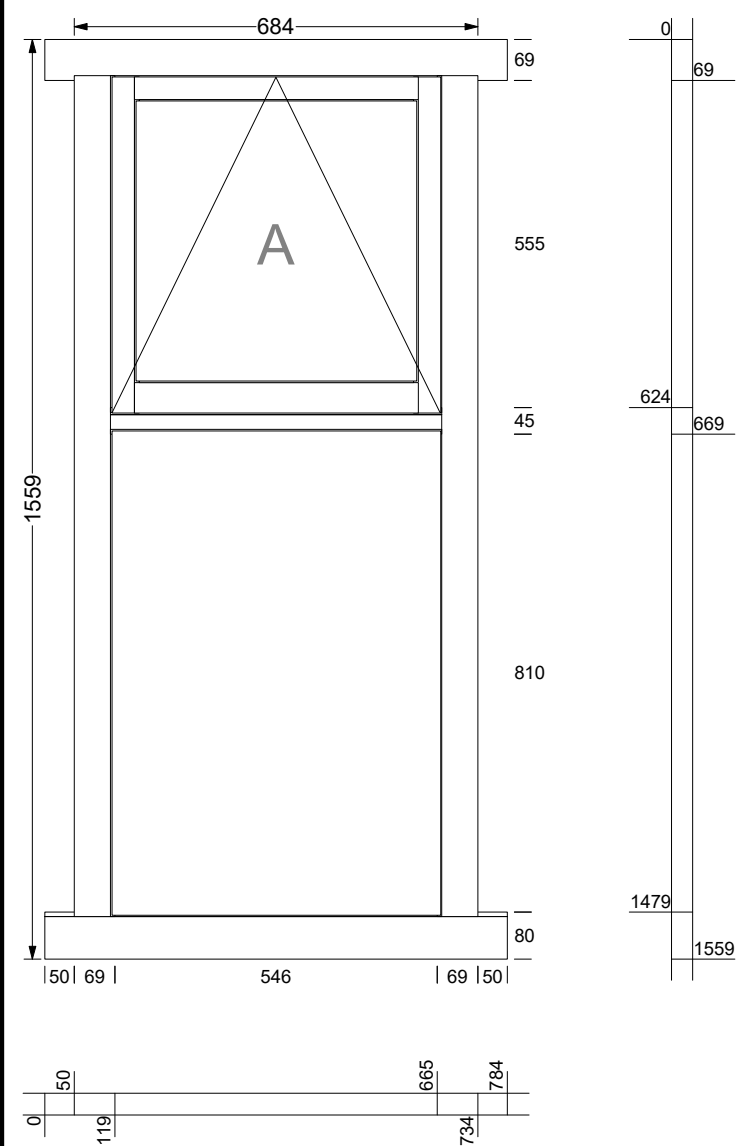

2 X Window - WG17 B / C (Single Glazed windows)

