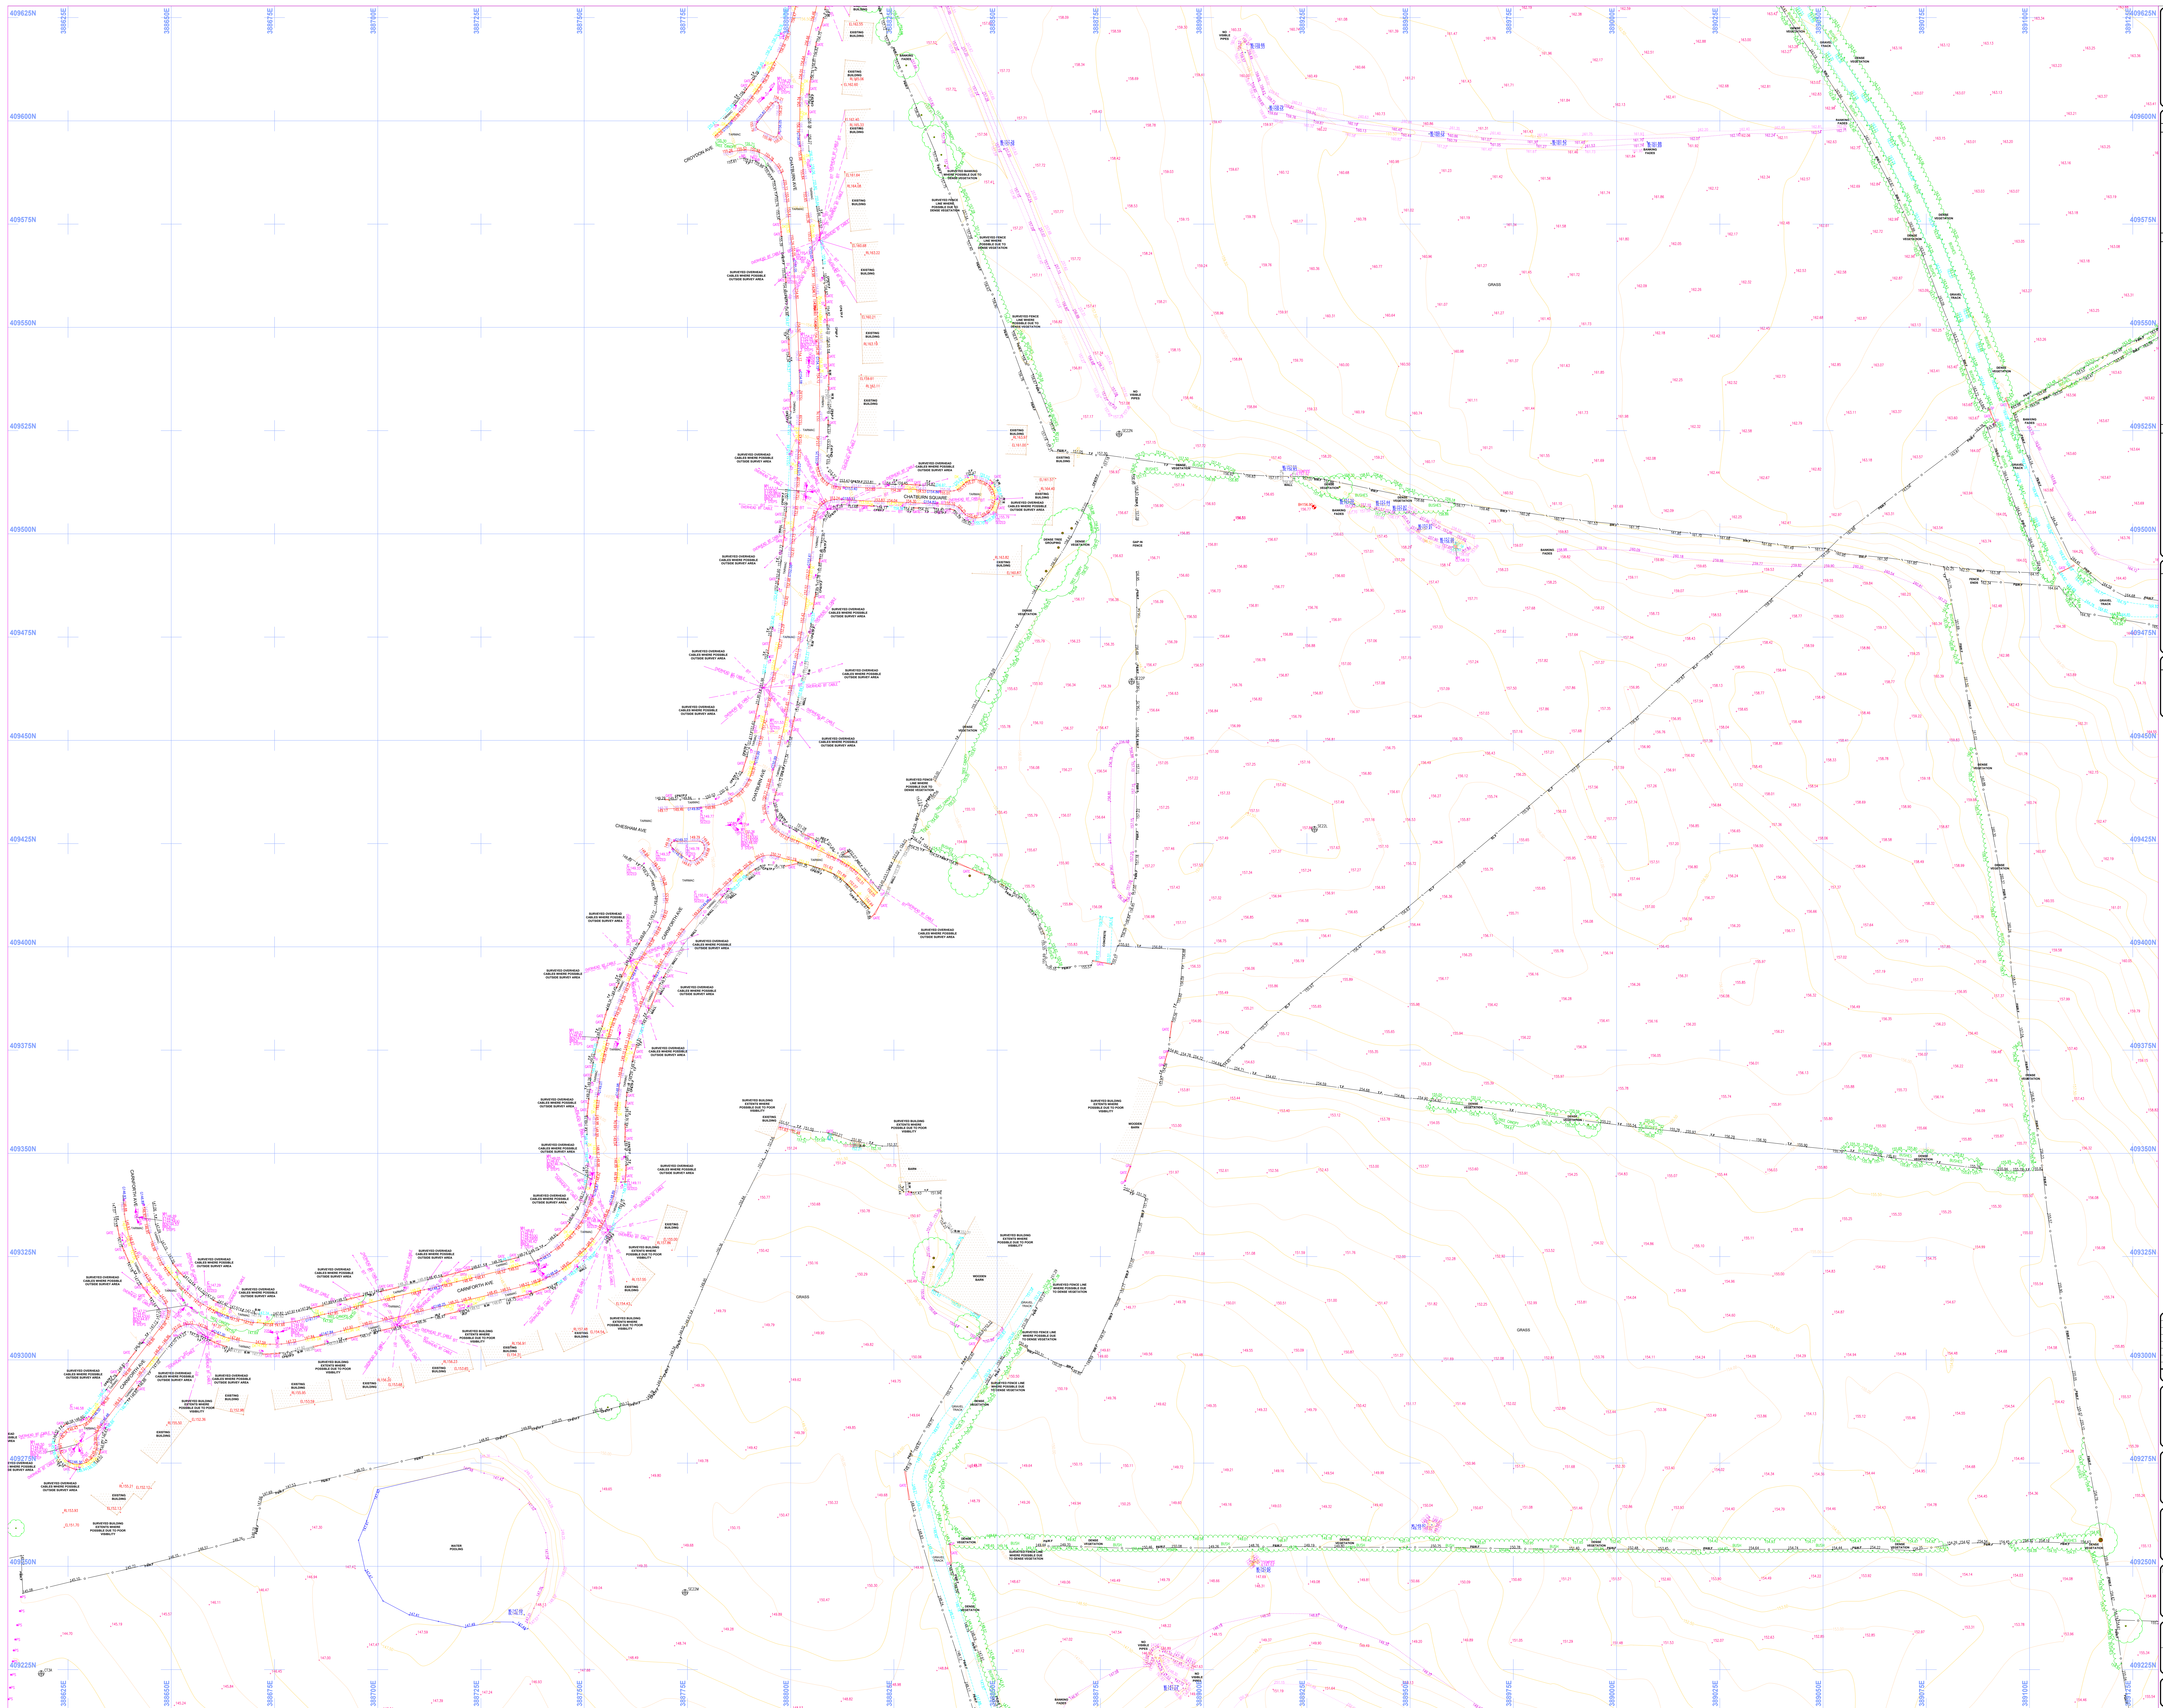


SURVEY ORIENTATED TO OS GRID (OSGB36-15)

SURVEY LEGEND

[illegible]

LEVEL	
	GEOTECHNICAL INFORMATION

CL	COVER LEVEL	TRIAL HOLE / PIT	TH
DH	TOP OF DOOR		
DTC	DEPTH TO CROWN	BORE HOLE	BH
PH	FINISHED FLOOR LEVEL		
IL	INVERT LEVEL		
PL	PARAPET LEVEL	WINDOW SAMPLE	WS
RL	ROOF/RIDGE LEVEL		
SL	SCOFFIT LEVEL	MONITORING POINT	MP
TOP	TOP OF FENCE		
DH	TOP OF PIPE		
TOW	TOP OF WALL	PROBE HOLE	PH
TRH	TRI-TREE HEIGHT		
THR	THRESHOLD LEVEL		
WL	WATER LEVEL		
WS	WINDOW SILL		
WSF	WINDOW SCOFFIT		

DISCLAIMER:

ONLY MANHOLES AND SERVICES SHOWN WERE VISIBLE AT THE TIME OF SURVEY.
MAN ENTRY TO SEWERS HAS NOT BEEN UNDERTAKEN, DEPTHS, PIPESIZES ETC
ARE MEASURED FROM GROUND LEVEL.
DRAINAGE INFORMATION MUST BE CHECKED AND VERIFIED PRIOR TO ANY WORK
COMMENCING.


IN ARE PHYSICAL AND MAY NOT REPRESENT

TREE SPREADS ARE SYMBOLIC ONLY AND ARE REPRESENTATIVE OF THE AVERAGE SPREAD; THE TREE CANOPY LAYER DENOTES THE TREES EXTREMITY.

SURVEY NOTES

SURVEY STATIONS			
Name	Easting	Northing	Height
ALPS	200015.361	400002.102	156.906
ALPS	200005.061	400115.943	157.730
SL100	2000020.825	400114.242	158.312
SL104	2000023.318	400116.576	158.312
SL101	2000010.101	400105.752	158.601
SL102	2000055.148	400091.445	141.749
SL103	2000022.474	400091.445	140.171
SL104	2000055.781	400000.884	150.082
SL105	2000077.529	400004.530	158.661
SL106	2000054.724	400004.536	158.661
SL107	2000023.802	400004.557	157.893
SL108	2000018.326	400002.747	157.239
SL109	2000024.929	400002.747	157.239
SL109	2000026.322	400001.022	156.335


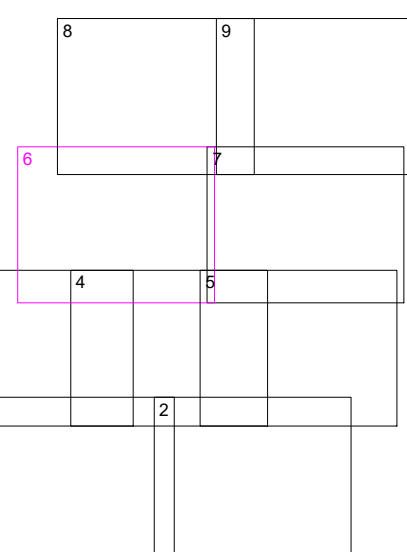

© SurveyEng Limited 2022
Reproduction in whole or in part by any means is prohibited
without the prior permission of SurveyEng Limited.

TOPO SURVEY UPDATED	A	21.01.22	OHMP	-
DESCRIPTION	REV	DATE	DRWN	APP



SurveyEng Ltd
Land Surveyors & Engineers

CLIENT

REDROW

PROJECT TITLE
ROCHDALE ROAD, MIDDLETON

DRAWING DETAIL

TOPOGRAPHIC
SHEET 6 OF 9

PROJECT ENGINEER	MM/DS	DATE	19.03.2021
------------------	-------	------	------------

DRAWN	DH/DS	SCALE	1:500@A0
-------	-------	-------	----------

DRAWING NUMBER RH.TS.21	REVISION A
----------------------------	---------------