



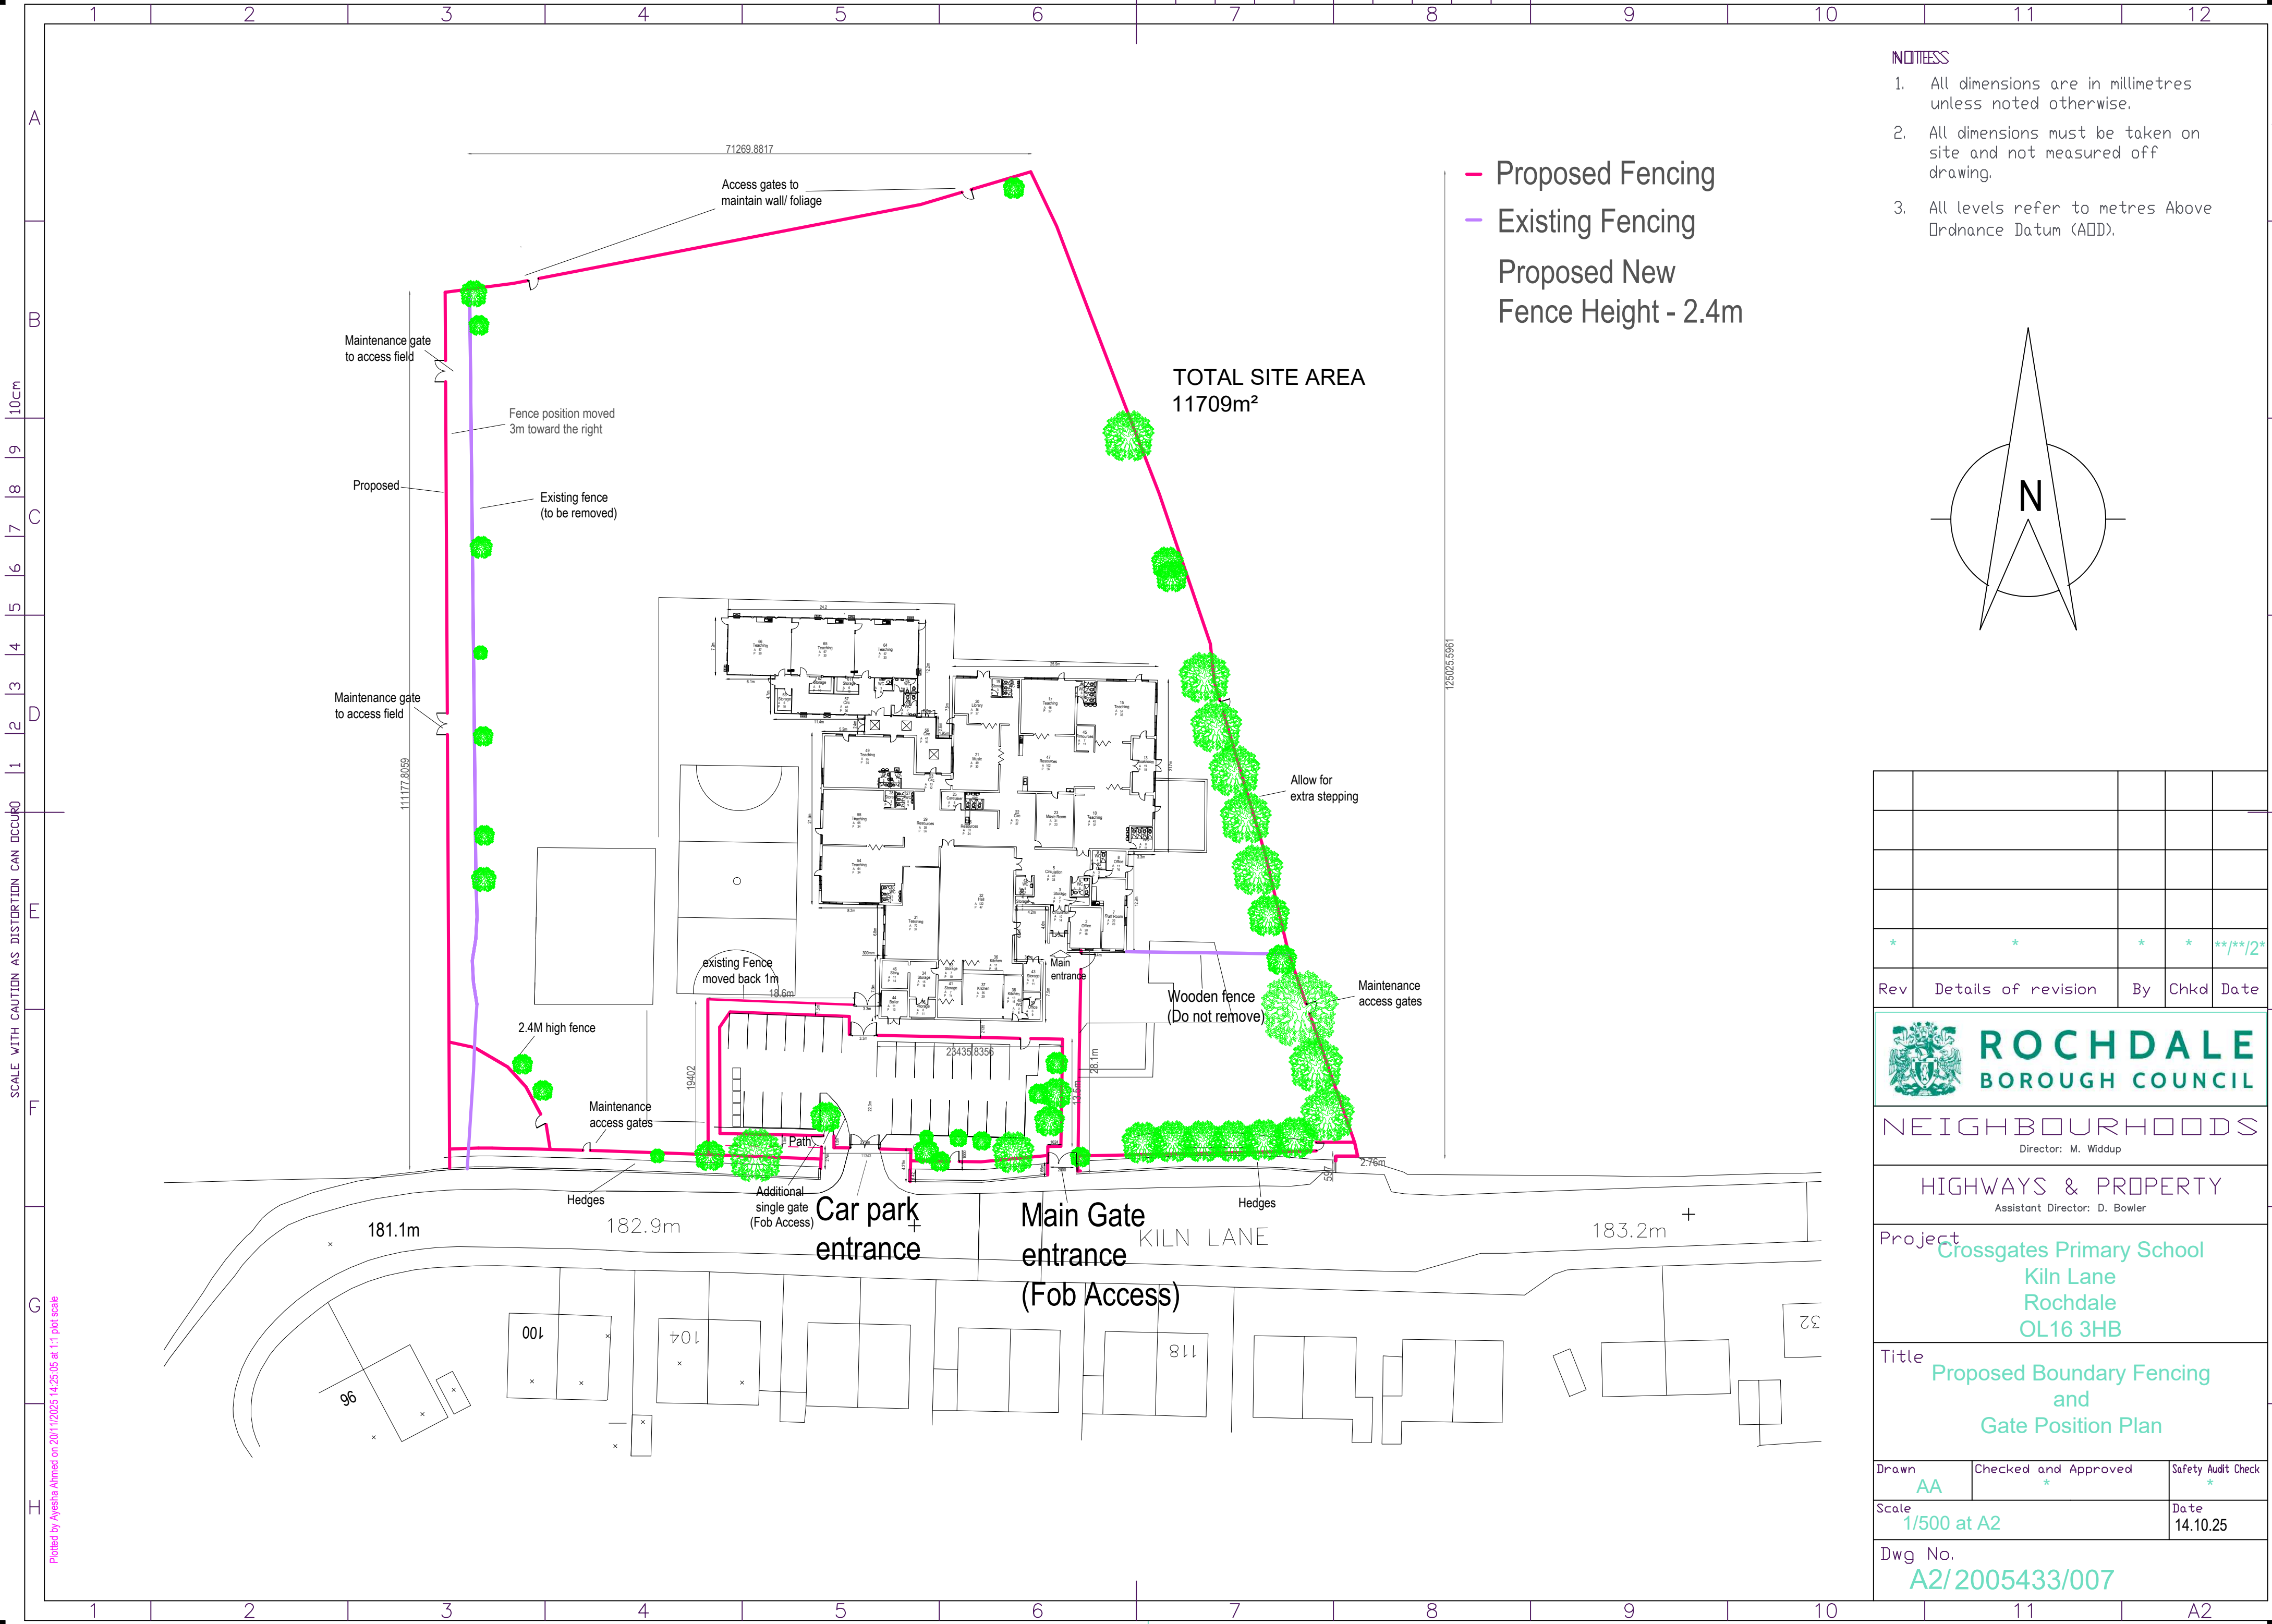

- NOTES
1. All dimensions are in millimetres unless noted otherwise.
 2. All dimensions must be taken on site and not measured off drawing.
 3. All levels refer to metres Above Ordnance Datum (AOD).

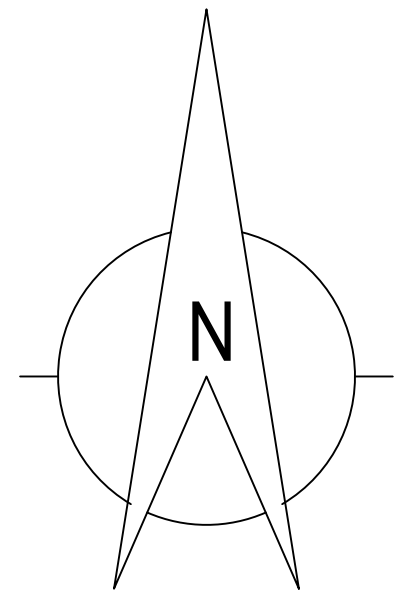

*	*	*	*	**/**/2*
Rev	Details of revision	By	Chkd	Date
ROCHDALE BOROUGH COUNCIL NEIGHBOURHOODS Director: M. Widdup				
HIGHWAYS & PROPERTY Assistant Director: D. Bowler				
Project Crossgates Primary School Kiln Lane Rochdale OL16 3HB				
Title Proposed Boundary Fencing and Gate Position Plan				
Drawn AA	Checked and Approved *		Safety Audit Check *	
Scale 1/500 at A2			Date 14.10.25	
Dwg No. A2/2005433/007				