


SCALE WITH CAUTION AS DISTORTION CAN OCCUR


A
B
C
D
E
F
G
H

SCALE WITH CAUTION AS DISTORTION CAN OCCUR

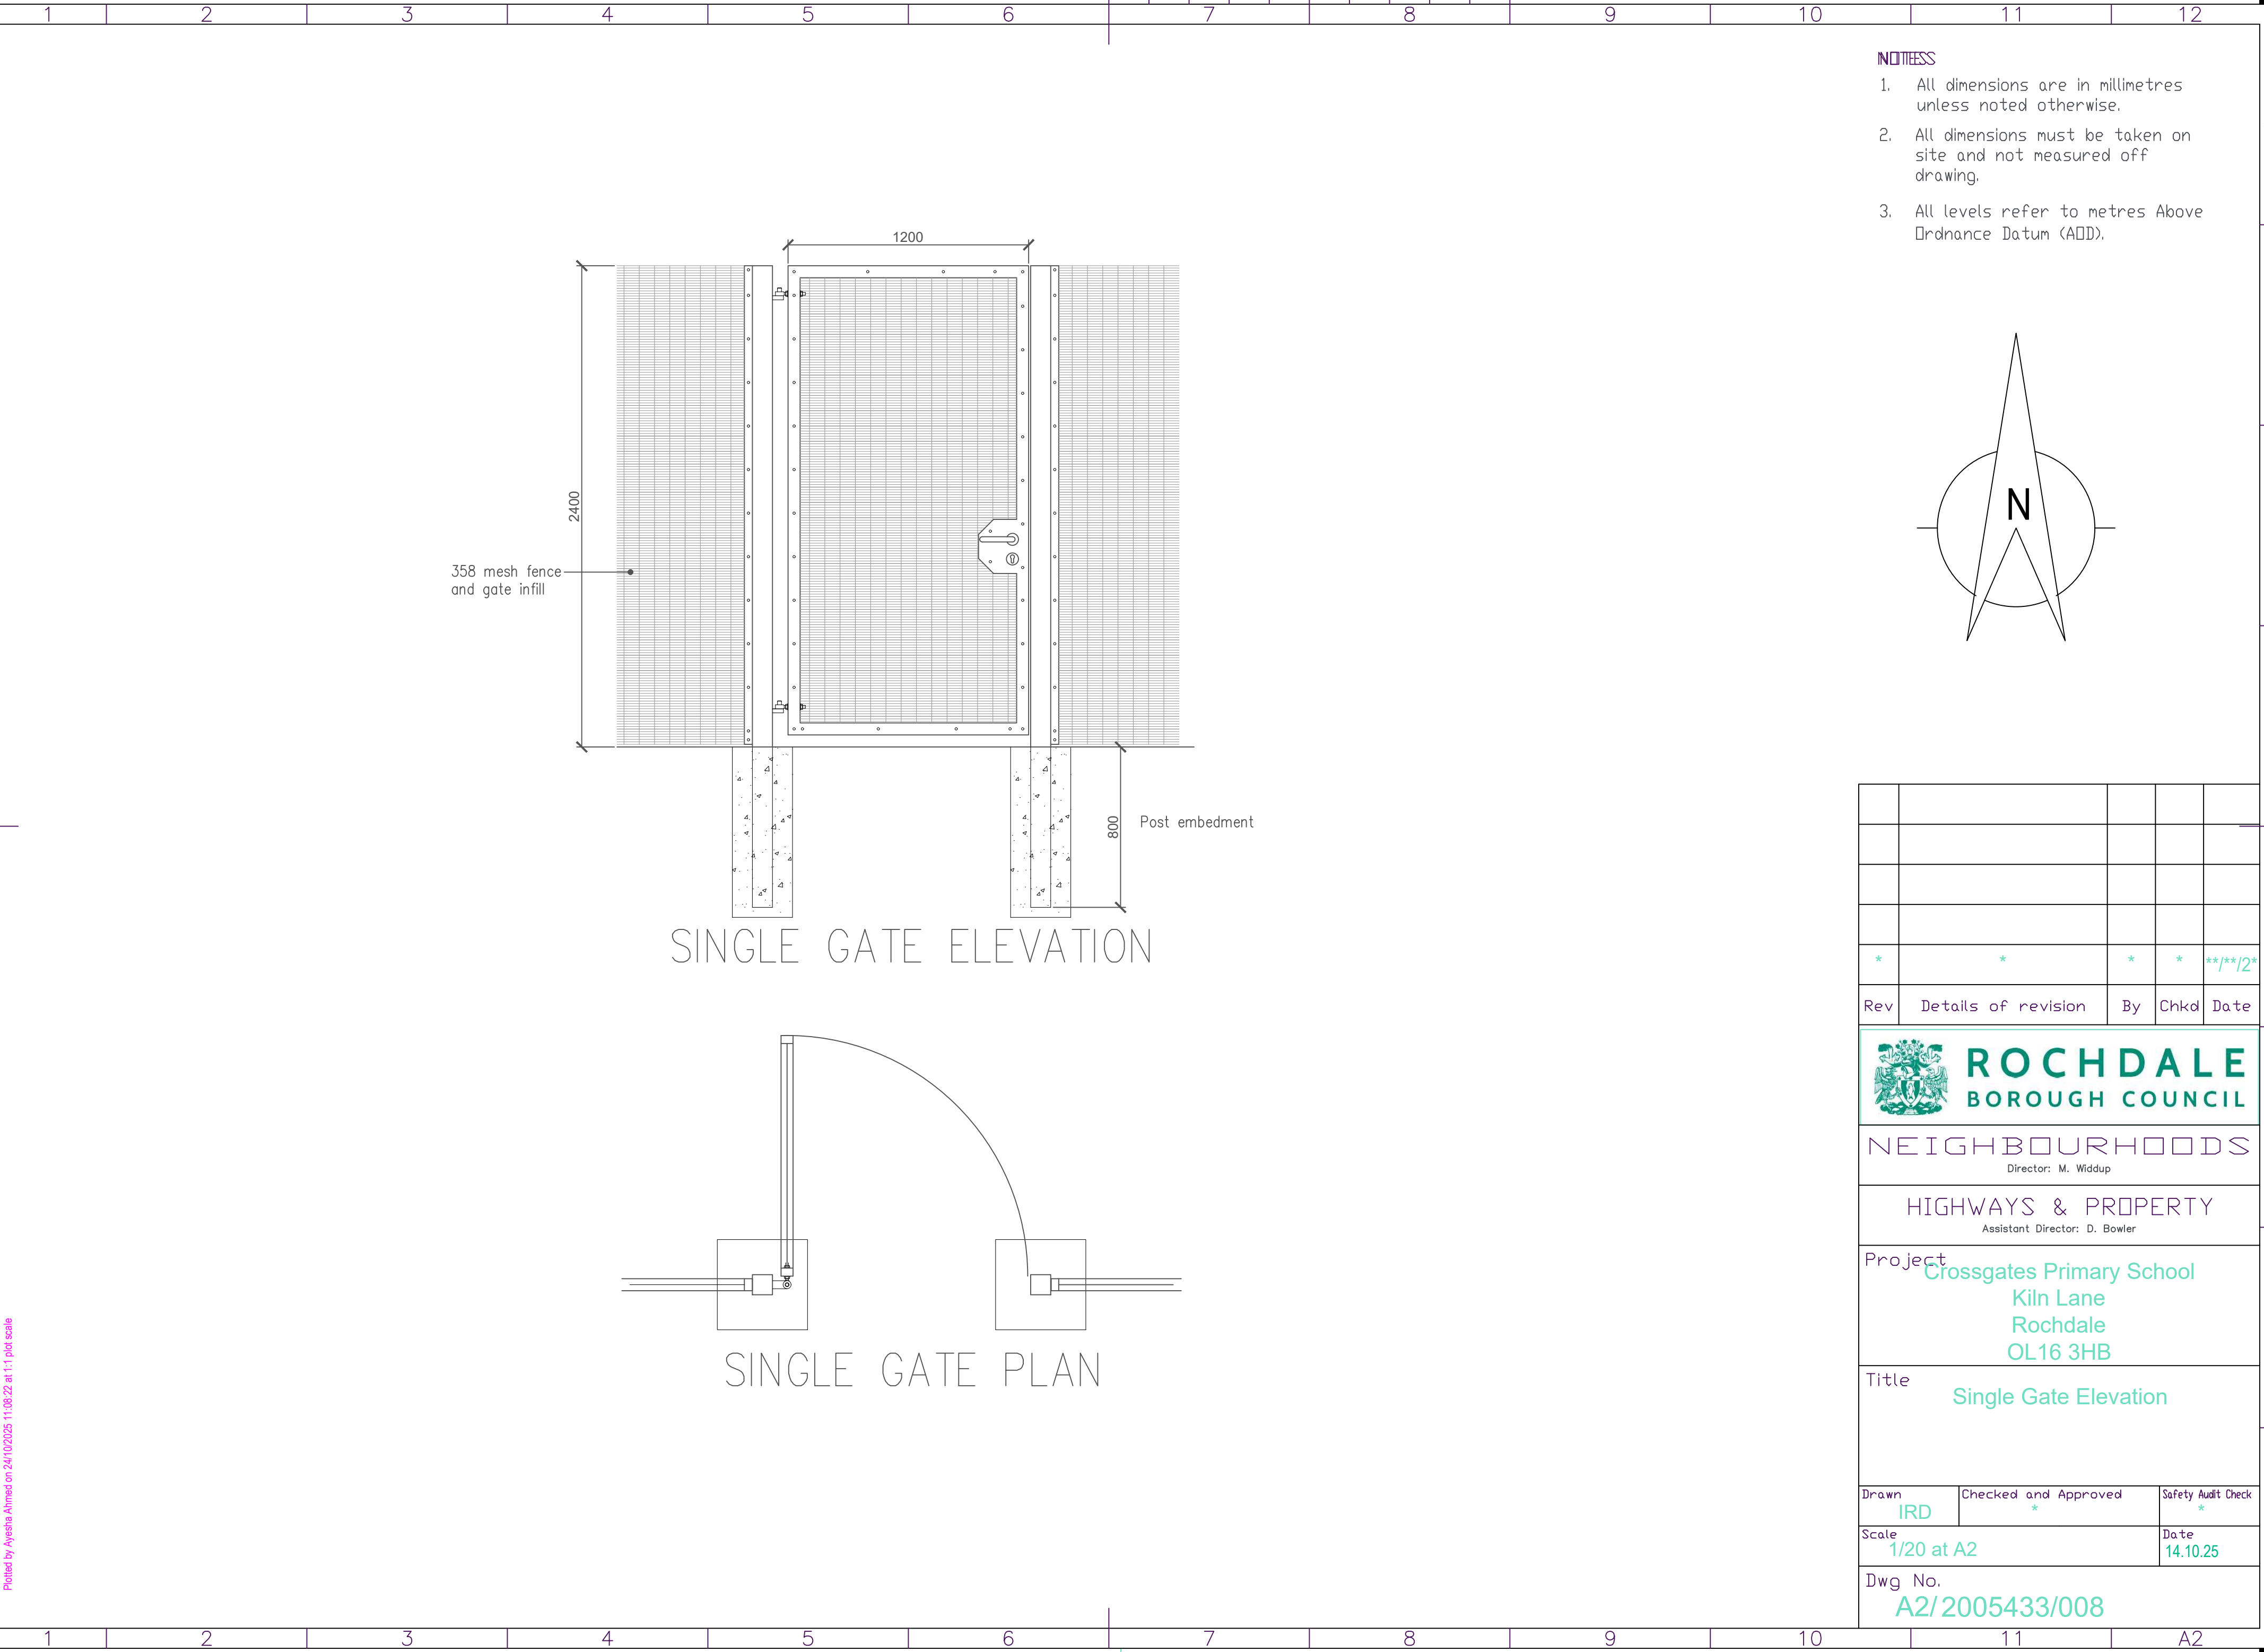

Plotted by Ayesha Ahmed on 24/10/2025 11:08:22 at 1:1 plot scale

- NOTES
- 1. All dimensions are in millimetres unless noted otherwise.
 - 2. All dimensions must be taken on site and not measured off drawing.
 - 3. All levels refer to metres Above Ordnance Datum (AOD).

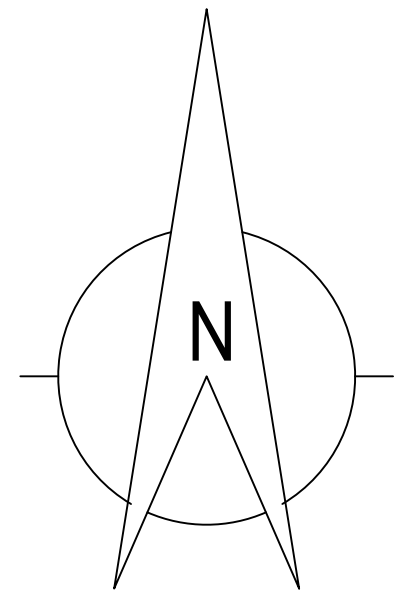

SINGLE GATE ELEVATION

SINGLE GATE PLAN

*	*	*	*	**/**/2*
Rev	Details of revision	By	Chkd	Date

**ROCHDALE**
BOROUGH COUNCIL

NEIGHBOURHOODS
Director: M. Widdup

HIGHWAYS & PROPERTY
Assistant Director: D. Bowler

Project
Crossgates Primary School
Kiln Lane
Rochdale
OL16 3HB

Title
Single Gate Elevation

Drawn IRD	Checked and Approved *	Safety Audit Check *
Scale 1/20 at A2	Date 14.10.25	
Dwg No. A2/2005433/008		

A
B
C
D
E
F
G
H