




THE LIGHTWELL
6-13 BROWN ST
MANCHESTER
M2 2JG

(0161) 359 4313
enquiries@bcconsultancy.co.uk



BLACK CAT
BUILDING CONSULTANCY

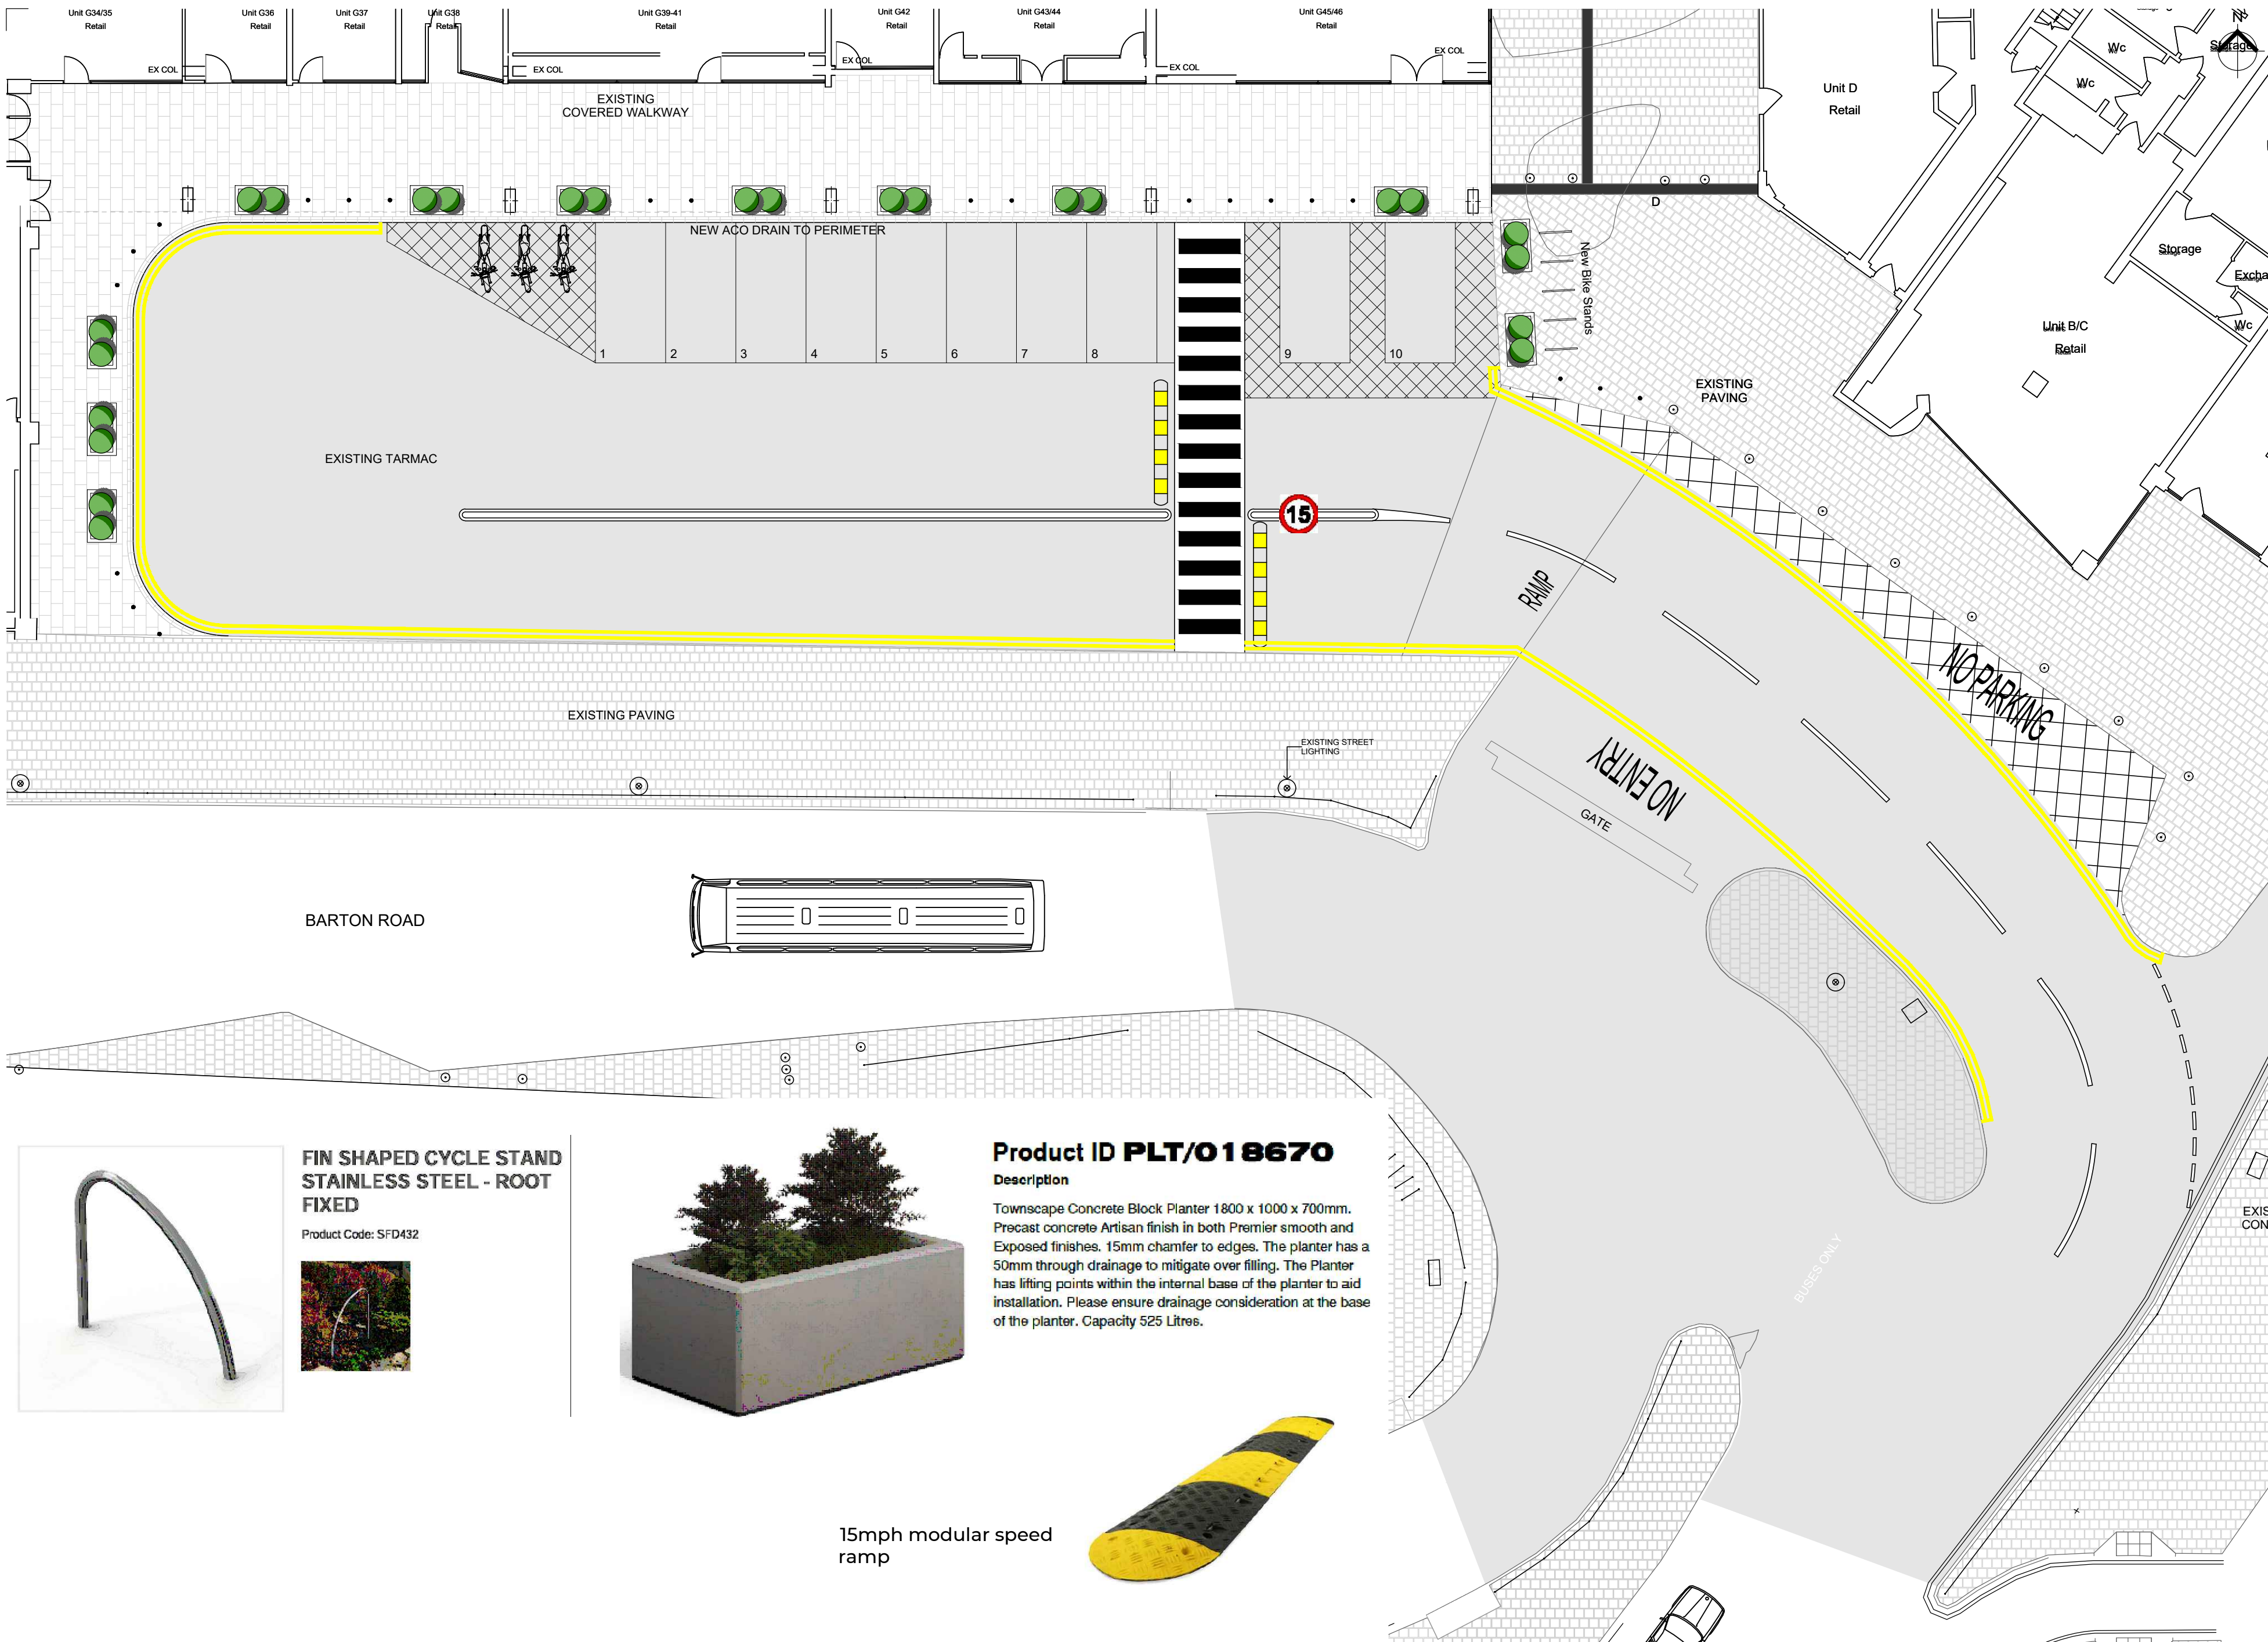

This drawing is copyright and remains the property of Black Cat Building Consultancy / All drawings are to be read in conjunction with all accompanying information / All dimensions must be checked and verified on site before commencing any work or producing drawings / Any discrepancies found should be immediately notified to Black Cat Building Consultancy / Once drawing is in general circulation Black Cat Building Consultancy take no responsibility for the accuracy or information taken from them.