



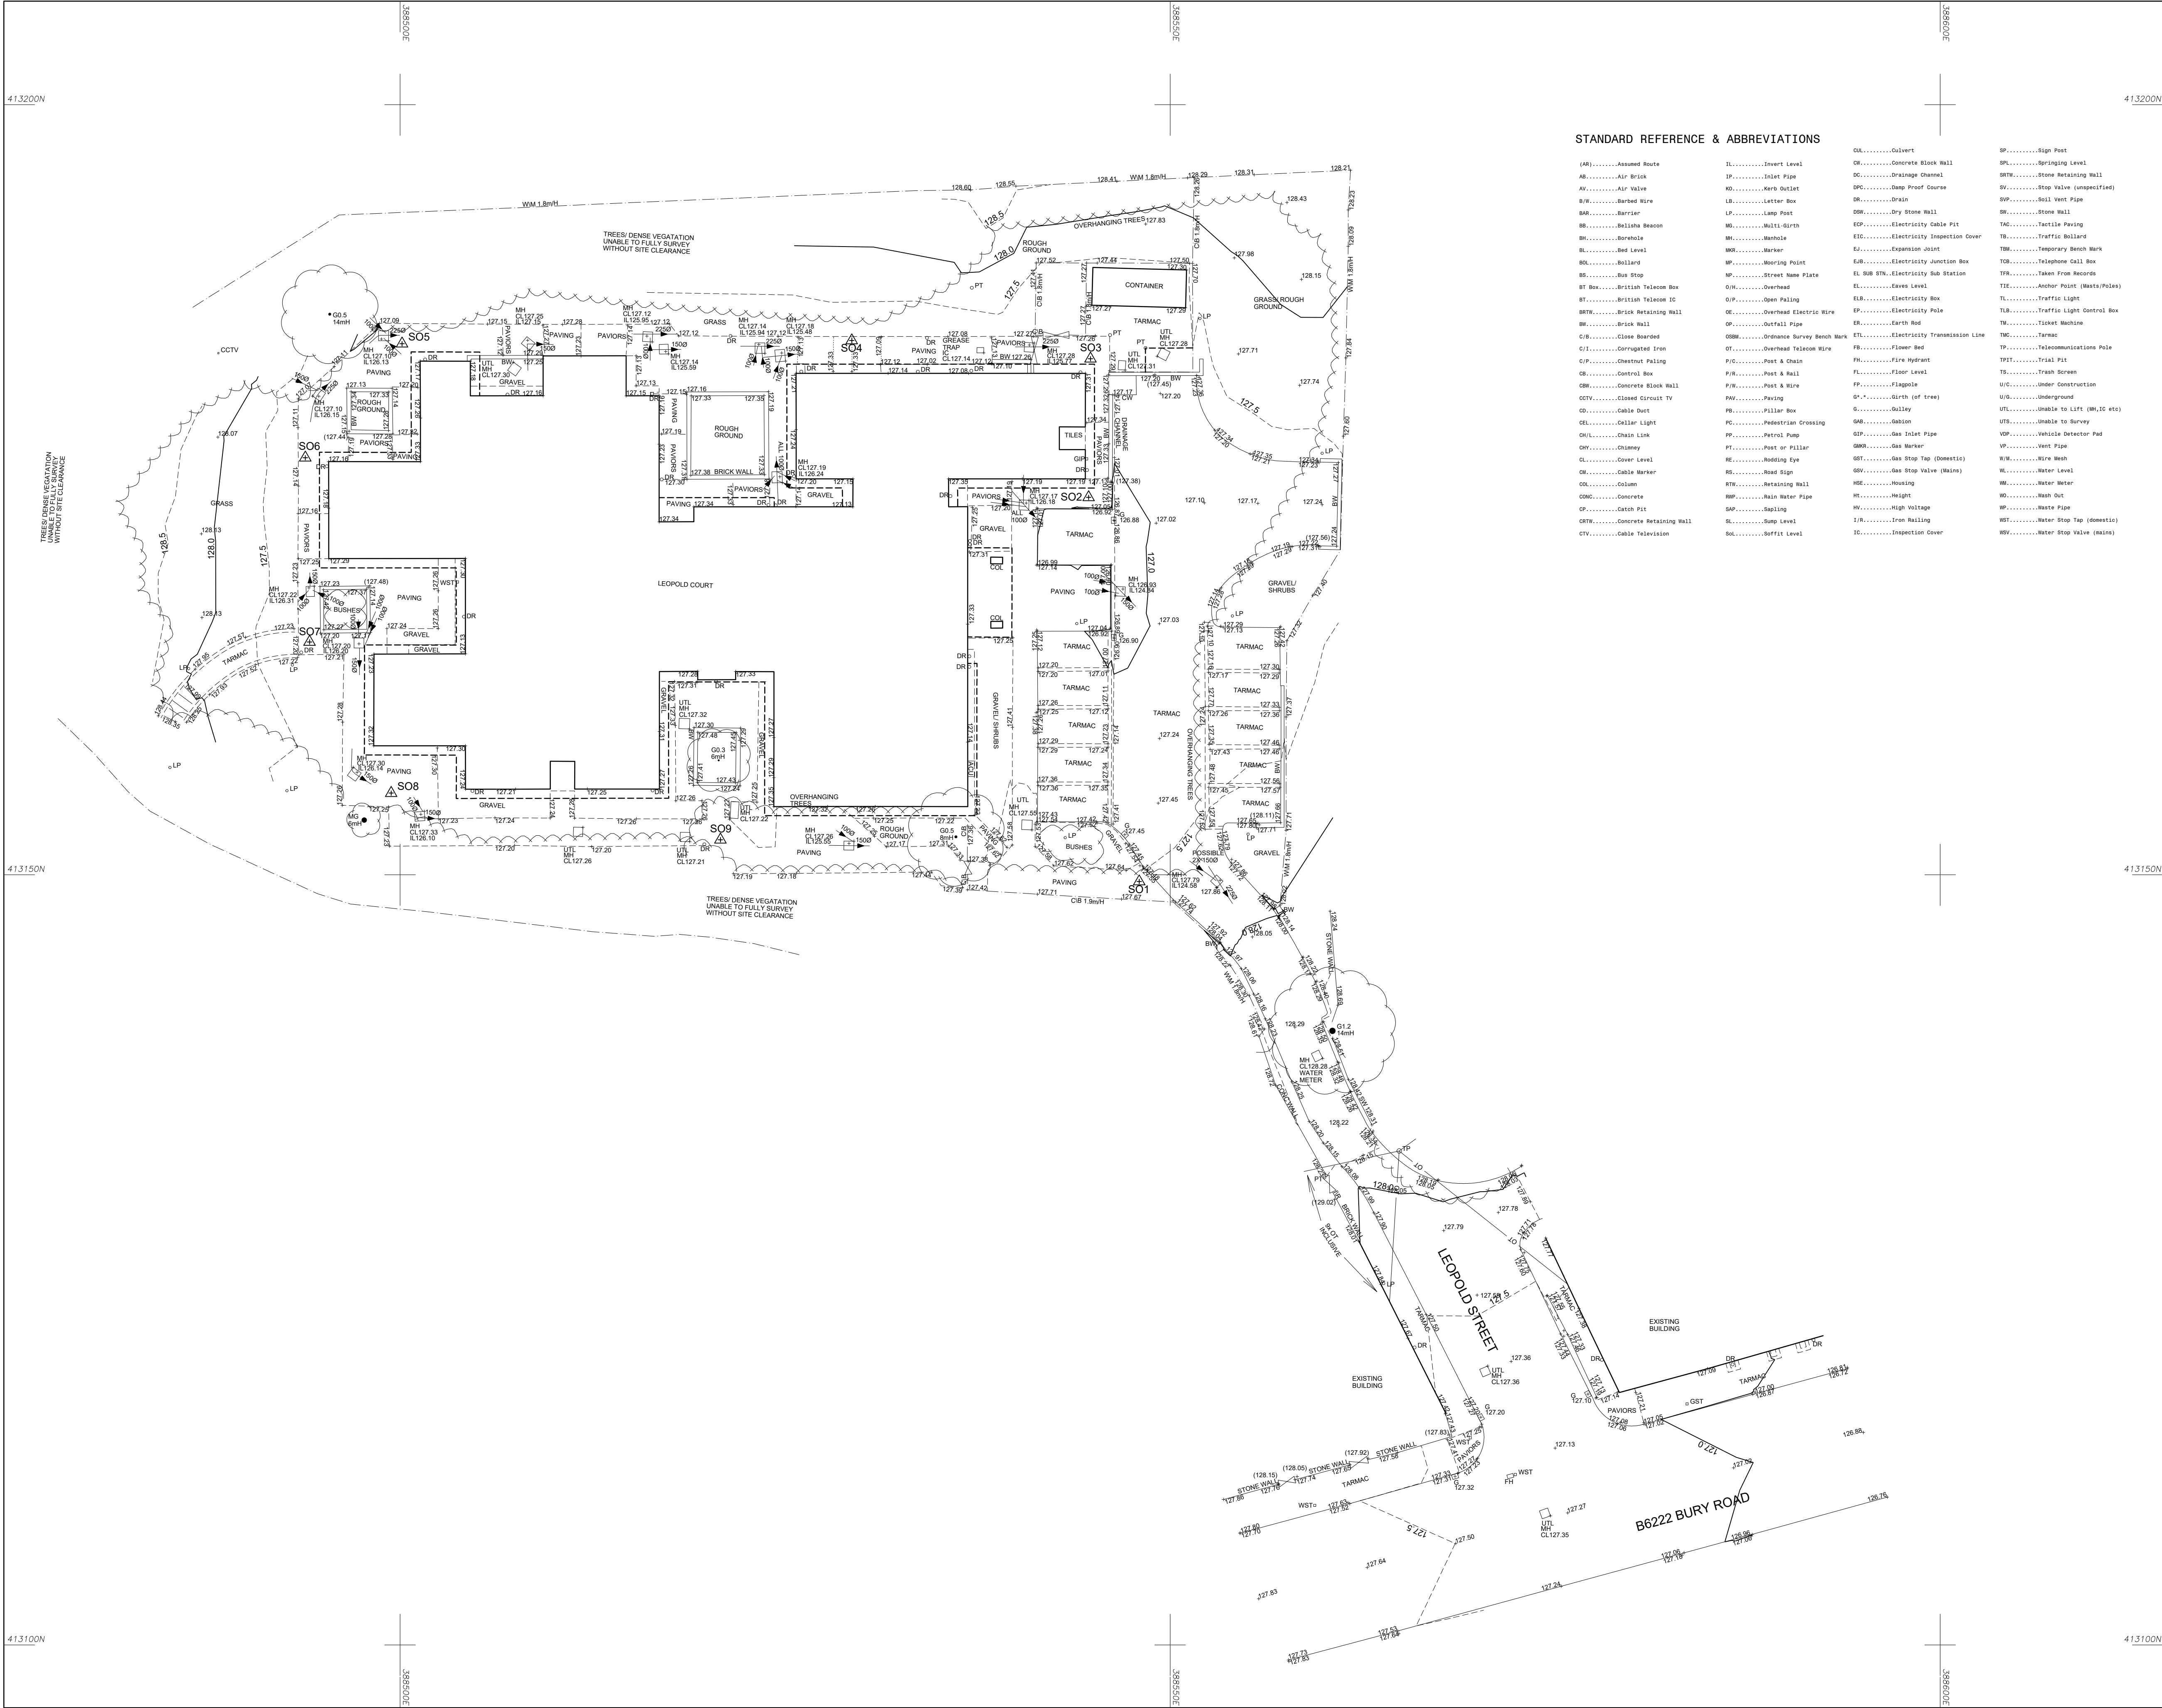

STANDARD REFERENCE & ABBREVIATIONS

(A).....Assumed Route	IL.....Invert Level	OL.....Gulvert	SP.....Sign Post
AB.....Asp Brick	IP.....Inlet Pipe	OW.....Concrete Block Wall	SP.....Springing Level
AL.....Air Valve	IS.....Inlet Pipe	OC.....Drainage Channel	SRW.....Stone Retaining Wall
AW.....Asphalt	IS.....Inlet Pipe	OPC.....Damp Proof Course	SV.....Stop Valve (unspecified)
B/W.....Barbed Wire	LS.....Letter Box	DR.....Drain	SVP.....Soil Vent Pipe
BAR.....Barrier	LP.....Lamp Post	DSW.....Dry Stone Wall	SW.....Stone Wall
BB.....Bellshoe Beacon	MS.....Multi-Girth	EP.....Electricity Cable Pit	TAC.....Tactile Paving
BH.....Borehole	MH.....Manhole	EIC.....Electricity Inspection Cover	TB.....Traffic Bollard
BL.....Bad Level	MR.....Marker	EJ.....Expansion Joint	TBM.....Temporary Bench Mark
BS.....Bullard	MP.....Moorings Point	ES.....Electricity Junction Box	TBR.....Telephone Call Box
BS.....Bus Stop	MP.....Moorings Point	EL SW SW.....Electricity Sub Station	TBR.....Taken From Records
BT Box.....British Telecom Box	OP.....Overhead	EL.....Eaves Level	TIE.....Anchor Point (Masts/Poles)
BT.....British Telecom IC	OP.....Open Paving	ELB.....Electricity Box	TL.....Traffic Light
BRTW.....Brick Retaining Wall	OE.....Overhead Electric Wire	EP.....Electricity Pole	TLB.....Traffic Light Control Box
BW.....Brick Wall	OP.....Outfall Pipe	ER.....Earth Rod	TW.....Ticket Machine
C/B.....Close Boarded	OSBM.....Ordnance Survey Bench Mark	ETL.....Electricity Transmission Line	TWC.....Tarmac
C/I.....Corrugated Iron	OT.....Overhead Telecom Wire	FB.....Flower Bed	TP.....Telecommunications Pole
C/P.....Chestnut Paving	P/C.....Post & Chain	FW.....Fire Hydrant	TPIT.....Trail Pipe
CB.....Control Box	P/R.....Post & Rail	FL.....Floor Level	TS.....Trash Screen
CCW.....Concrete Block Wall	P/W.....Post & Wire	FP.....Flagpole	U/C.....Under Construction
CD.....Closed Circuit TV	PAW.....Paving	G*.....Girth (of tree)	U/S.....Underground
CD.....Cable Duct	PB.....Pillar Box	G.....Gully	UTL.....Unable to Lift (MW,10 etc)
CEL.....Cellar Light	PC.....Pedestrian Crossing	GAB.....Gibson	UTS.....Unable to Survey
CHL.....Chain Link	PP.....Petrol Pump	GIP.....Gas Inlet Pipe	VDP.....Vehicle Detector Pad
CH.....Chimney	PI.....Post or Pillar	GMR.....Gas Marker	VP.....Vent Pipe
CL.....Cover Level	RE.....Rending Eye	GST.....Gas Stop Tap (domestic)	W/W.....Wash Wash
CL.....Cable Marker	RS.....Road Sign	GSV.....Gas Stop Valve (Mains)	WL.....Water Level
CL.....Colours	RTH.....Retaining Wall	HSE.....Housing	WM.....Water Meter
CONC.....Concrete	RWP.....Rain Water Pipe	HT.....Height	WO.....Wash Out
CP.....Catch Pit	SAP.....Sapping	HV.....High Voltage	WAP.....Waste Pipe
CRTH.....Concrete Retaining Wall	SL.....Sump Level	I/R.....Iron Railing	WST.....Water Stop Tap (domestic)
CTV.....Cable Television	SOL.....Suffit Level	IC.....Inspection Cover	WSTV.....Water Stop Valve (Mains)

© Survey Operations Limited 2023
Reproduction in whole or in part by any means is prohibited without the prior permission of Survey Operations Limited.

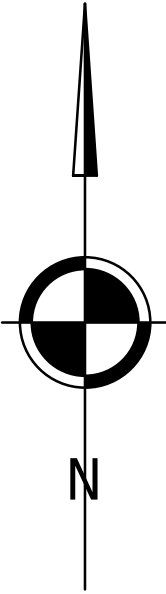

Note:
The survey is plotted on a plane local Grid. Orientation to National Grid.
All levels relate to Ordnance Datum, achieved using the OS National GPS Network.

Survey Control Markers established for Mapping purposes only and should not be used for Construction without the written approval of Survey Operations Ltd.

Drainage information must be verified with local authority records before use

SURVEY STATIONS			
None	Eastings	Northings	Height
SO1	388544.99	413145.57	127.63
SO2	388544.71	413174.50	127.11
SO3	388544.83	413183.51	127.29
SO4	388529.33	413184.69	127.27
SO5	388500.13	413184.48	127.10
SO6	388493.85	413177.08	127.13
SO7	388494.12	413165.12	127.21
SO8	388499.42	413155.30	127.27
SO9	388520.80	413152.28	127.21

levels shown in parenthesis indicate top of wall levels.



Smith Street, Skelmersdale, Lancs. WN8 8LN
Tel. 01695 725662 Fax: 01695 51816
Email: mail@survops.co.uk - www.survops.co.uk

Client
Triangle Architects

Drawing Title
Topographical Survey of Land at:
Leopold Court
Rochdale

Scale(s)	1:200	Surveyor	DC/MS
Date	OCT 23	Drawn	CD
Job Number	23H274	Checked	TP

Sheet Size & Drg Number & Revision
A1 23H274/001