


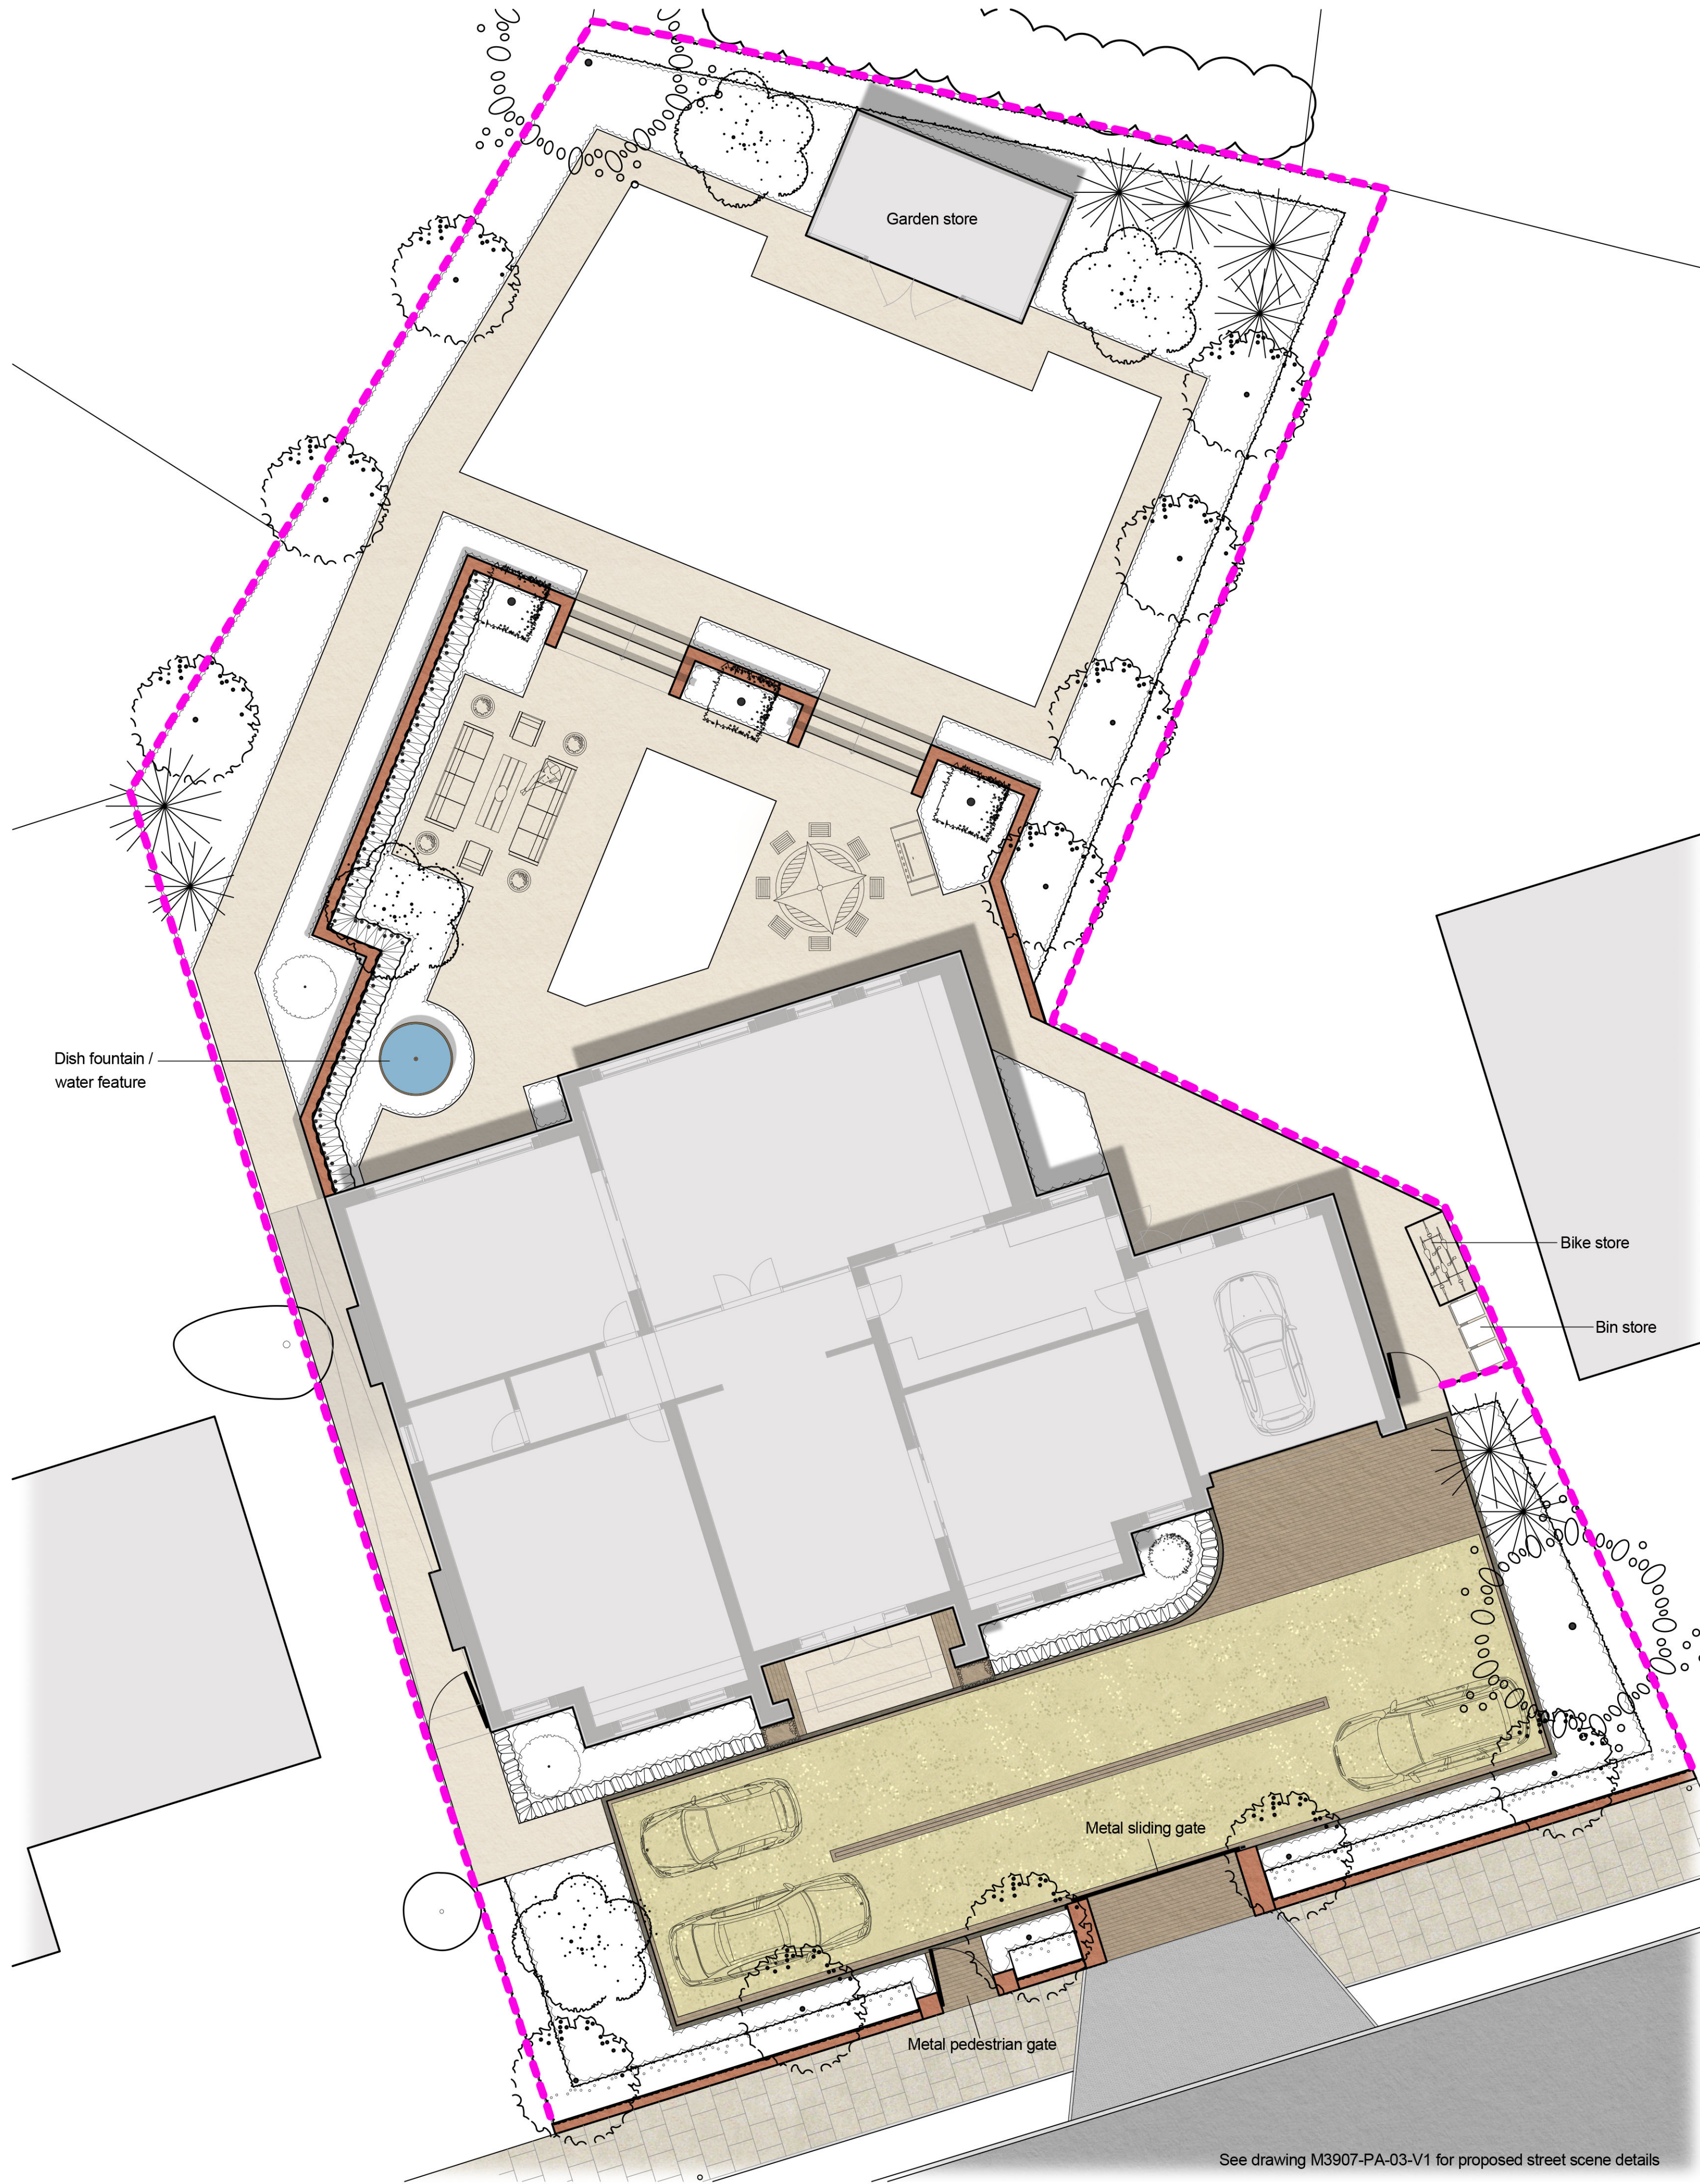

- KEY / NOTES**
- Existing buildings.
 - Proposed buildings.
 - Existing pavement and road surface.
 - New bitmac surface to drive apron with flush ppc pin kerb edgeings.
 - Proposed driveway, permeable resin bound gravel surface with buff sandstone kerbs and thresholds
 - Buff natural stone paving.
 - Low level garden walls and step features. Walls faced in brick to match house with sawn buff sandstone copings to match paving.
 - 600mm high brick front boundary wall and piers to match house with metal gates.
 - 2m high close boarded timber boundary fence.
 - Solid timber garden gates.

