
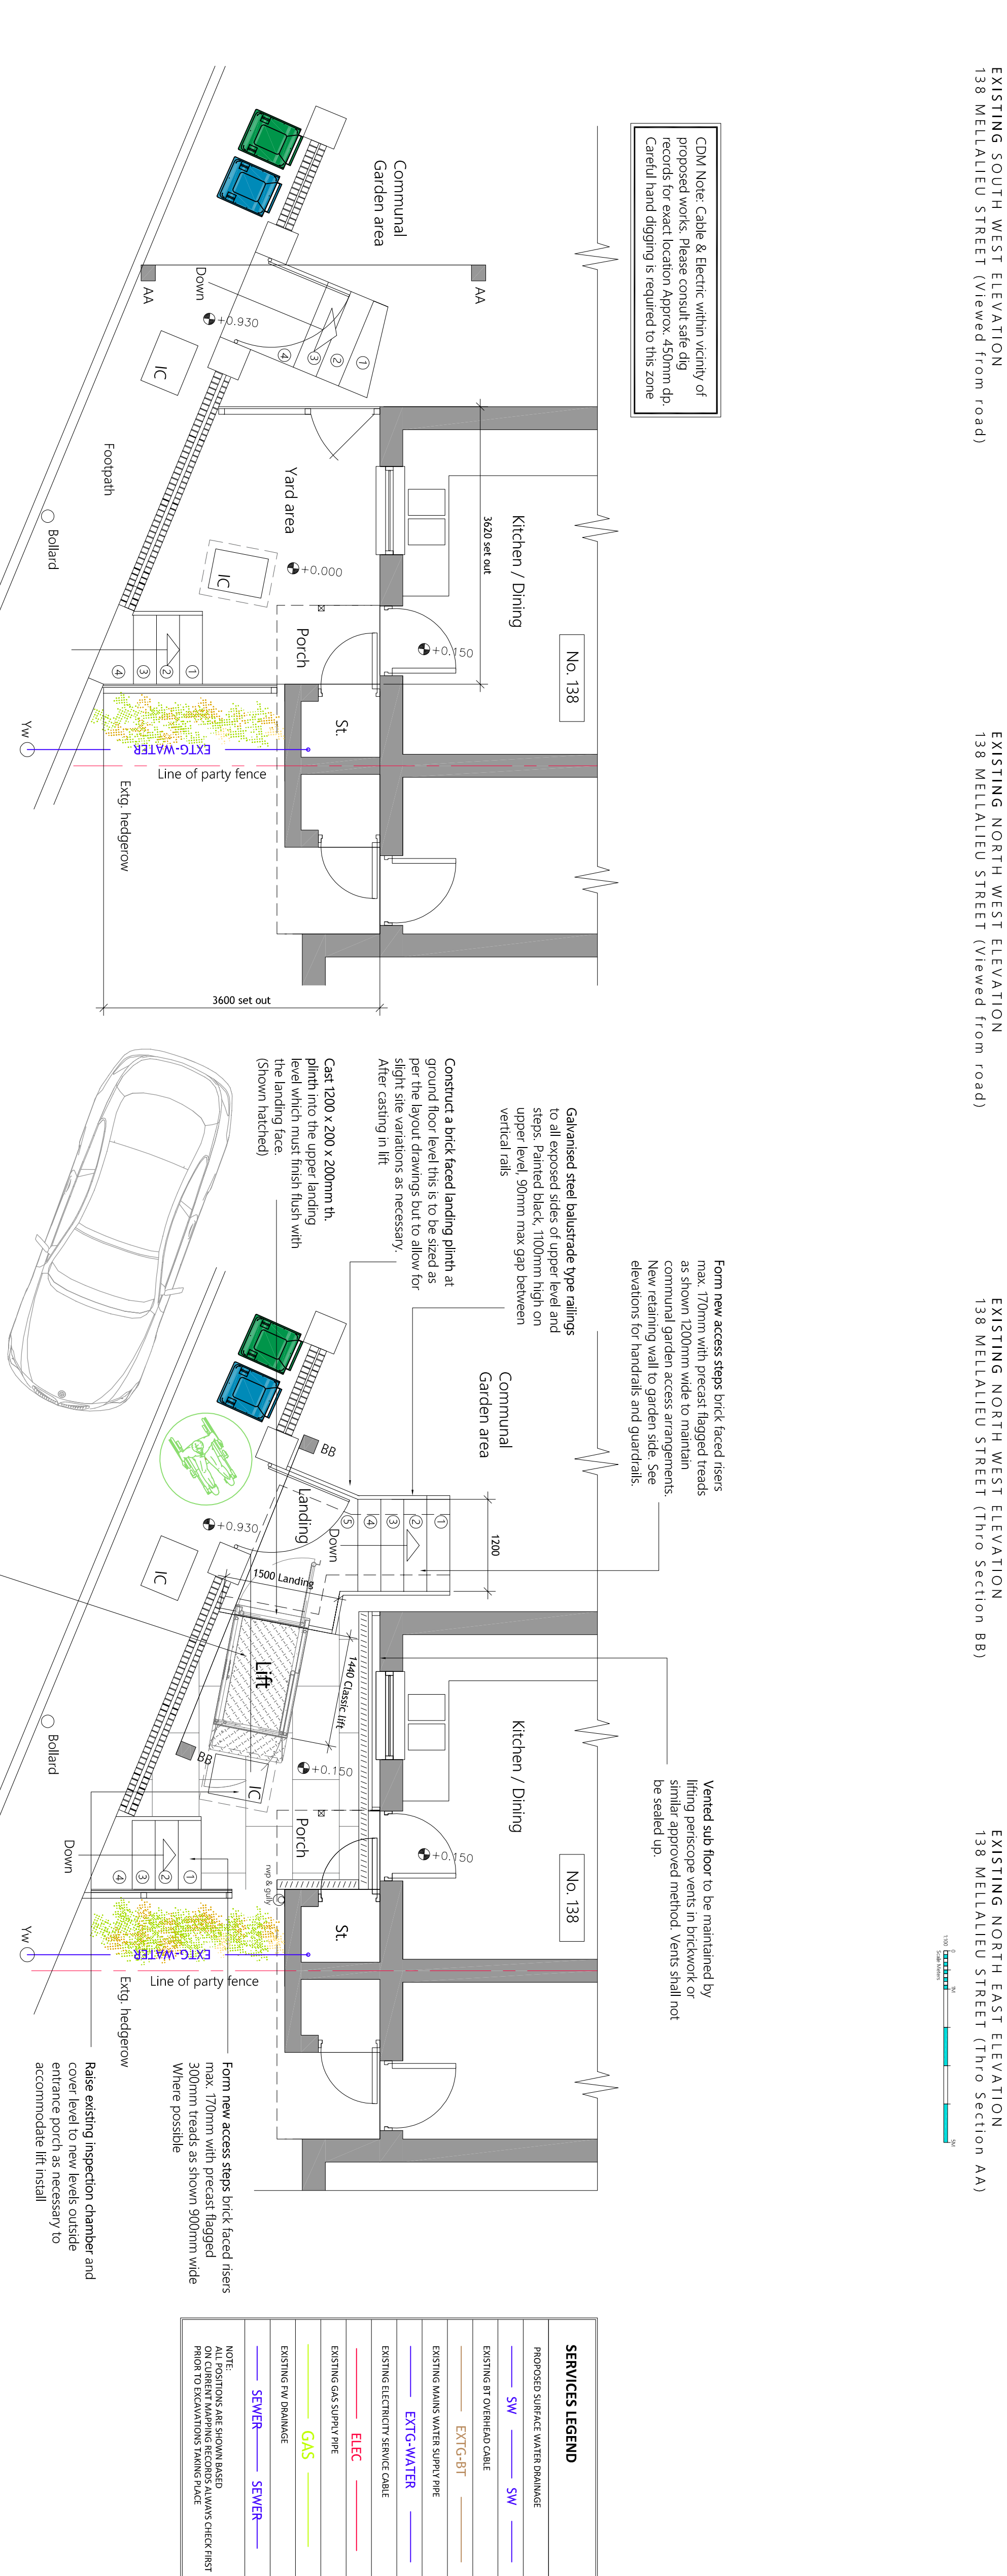
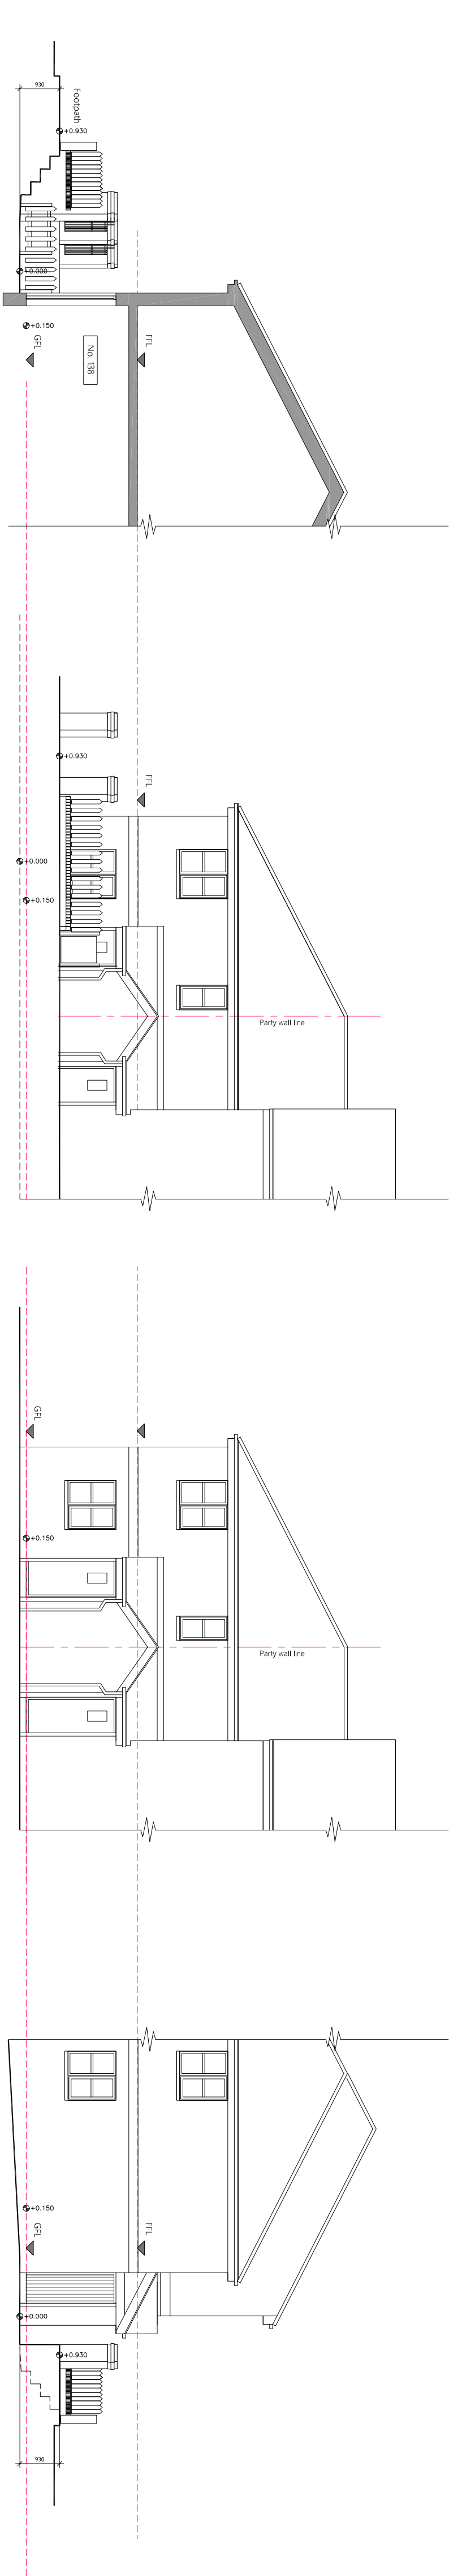
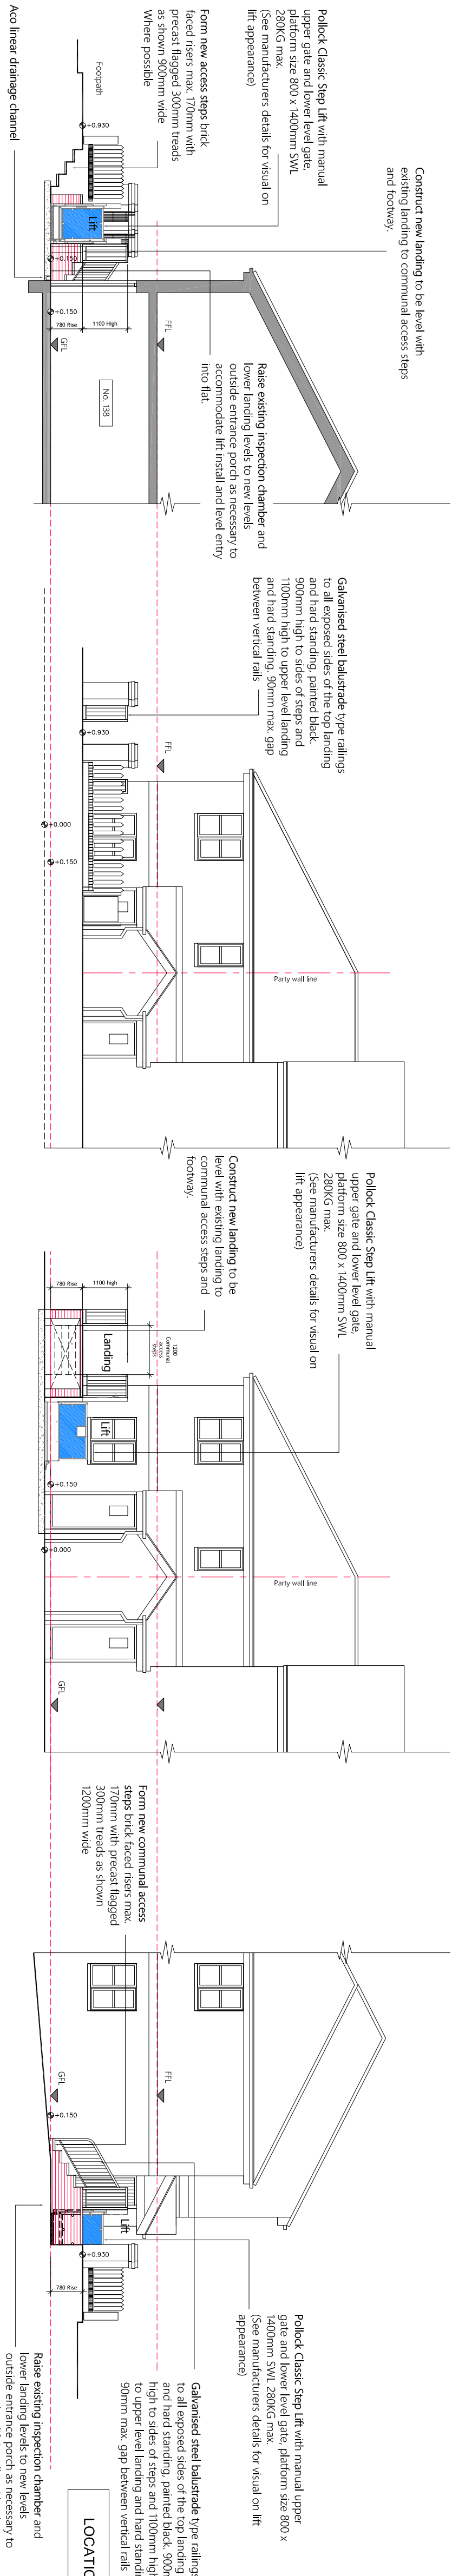
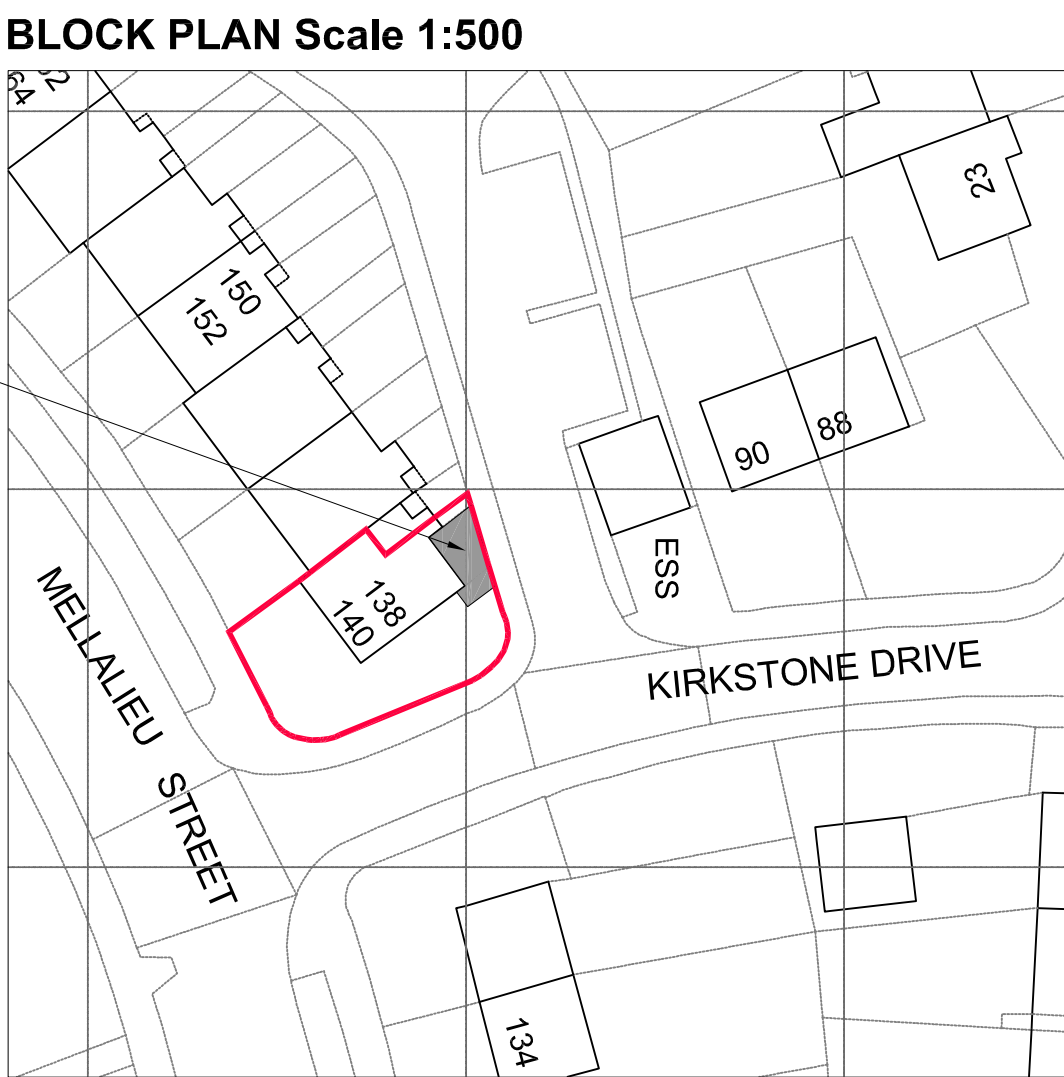
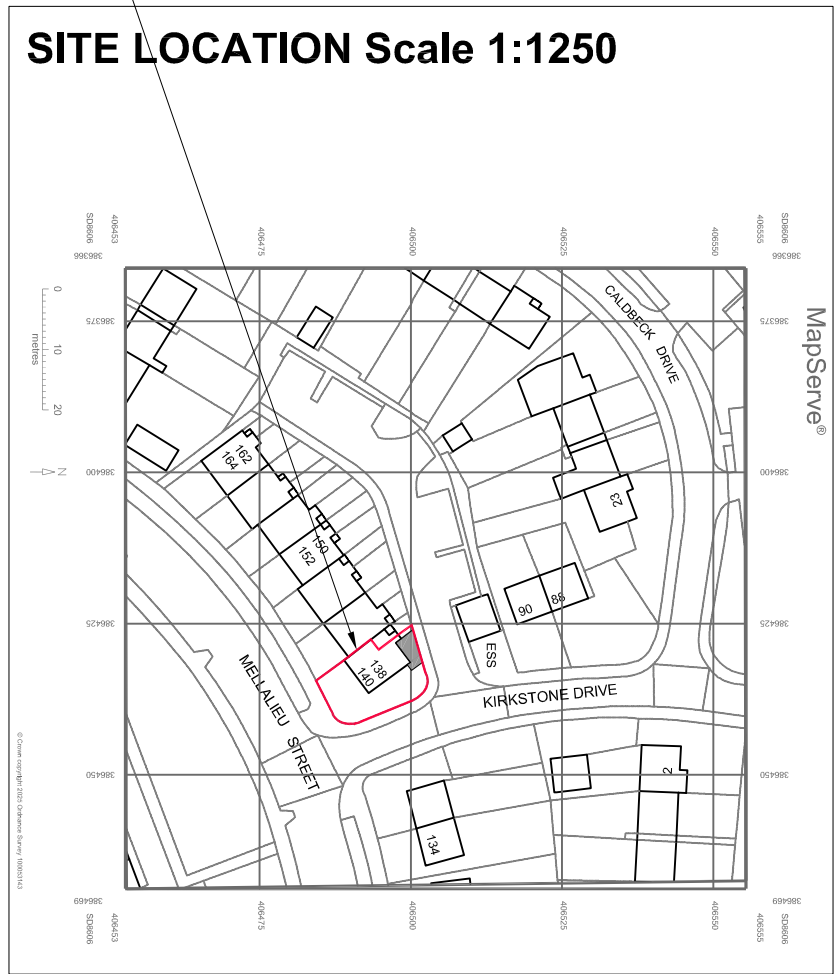


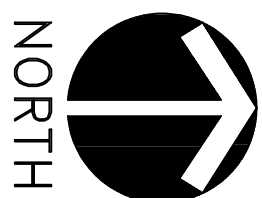

SERVICES LEGEND	
PROPOSED SURFACE WATER DRAINAGE	_____ SW _____ SW
EXISTING BT OVERHEAD CABLE	_____ EXT-G-BT _____
EXISTING MAINS WATER SUPPLY PIPE	_____ EXT-G-WATER _____
EXISTING ELECTRICITY SERVICE CABLE	_____ ELEC _____
EXISTING GAS SUPPLY PIPE	_____ GAS _____
EXISTING FAN DRAINAGE	_____ SEWER _____ SEWER
NOTE: ALL POSITIONS ARE SHOWN BASED ON CURRENT MAPPING RECORDS & ALWAYS CHECK FIRST BEFORE TO DETERMINE EXISTING PLANT	

GENERAL NOTES:				
1. THE DRAWING SHALL BE READ IN CONJUNCTION WITH ALL RELEVANT STRUCTURAL AND MECHANICAL SERVICES DRAWINGS WHERE REFERENCED.				
2. ALL INSTALLATIONS WHERE SHOWN TO BE CHECKED ON SITE SHALL BE CHECKED BY THE CONTRACTOR PRIOR TO THE COMMENCEMENT OF WORKS. THE DRAWINGS OF CONTRACTORS PROPERTY OF DESIGNER, AND SHALL NOT BE REPRODUCED OR COPIED IN ANY WAY WITHOUT THE WRITTEN PERMISSION OF DESIGNER. IF YOU HAVE RECEIVED THIS DRAWING IN PDF FORMAT, THEN YOU WILL NEED TO SCALE ALWAYS CHECK WITH THE AUTHOR.				
DATE	7 July 2025	DESIGN	BY	Rev
Scale	1:50/1:100	Project No.	DL916	01
Design Line: Haddenfield Ltd. 42 Ton Lane, Crowthorne Haddenfield, W. Yorks HP14 4DQ Telephone/Fax: 01844 444444 Email: info@designlineinterior.co.uk				
Manchester Mr. M. Hughes Pollock Higgs Ltd. Existing and Proposed Layout				
TIME	DATE	DATE	DATE	DATE
Proposed Step Lift Installation and Associated building works 138 Melville Street Middleton Manchester Mr. M. Hughes Pollock Higgs Ltd.				