


LEGEND

1000 STANDARD SETTING OUT / DIMENSIONS

1000 RETAINING WALL SETTING OUT / DIMENSIONS

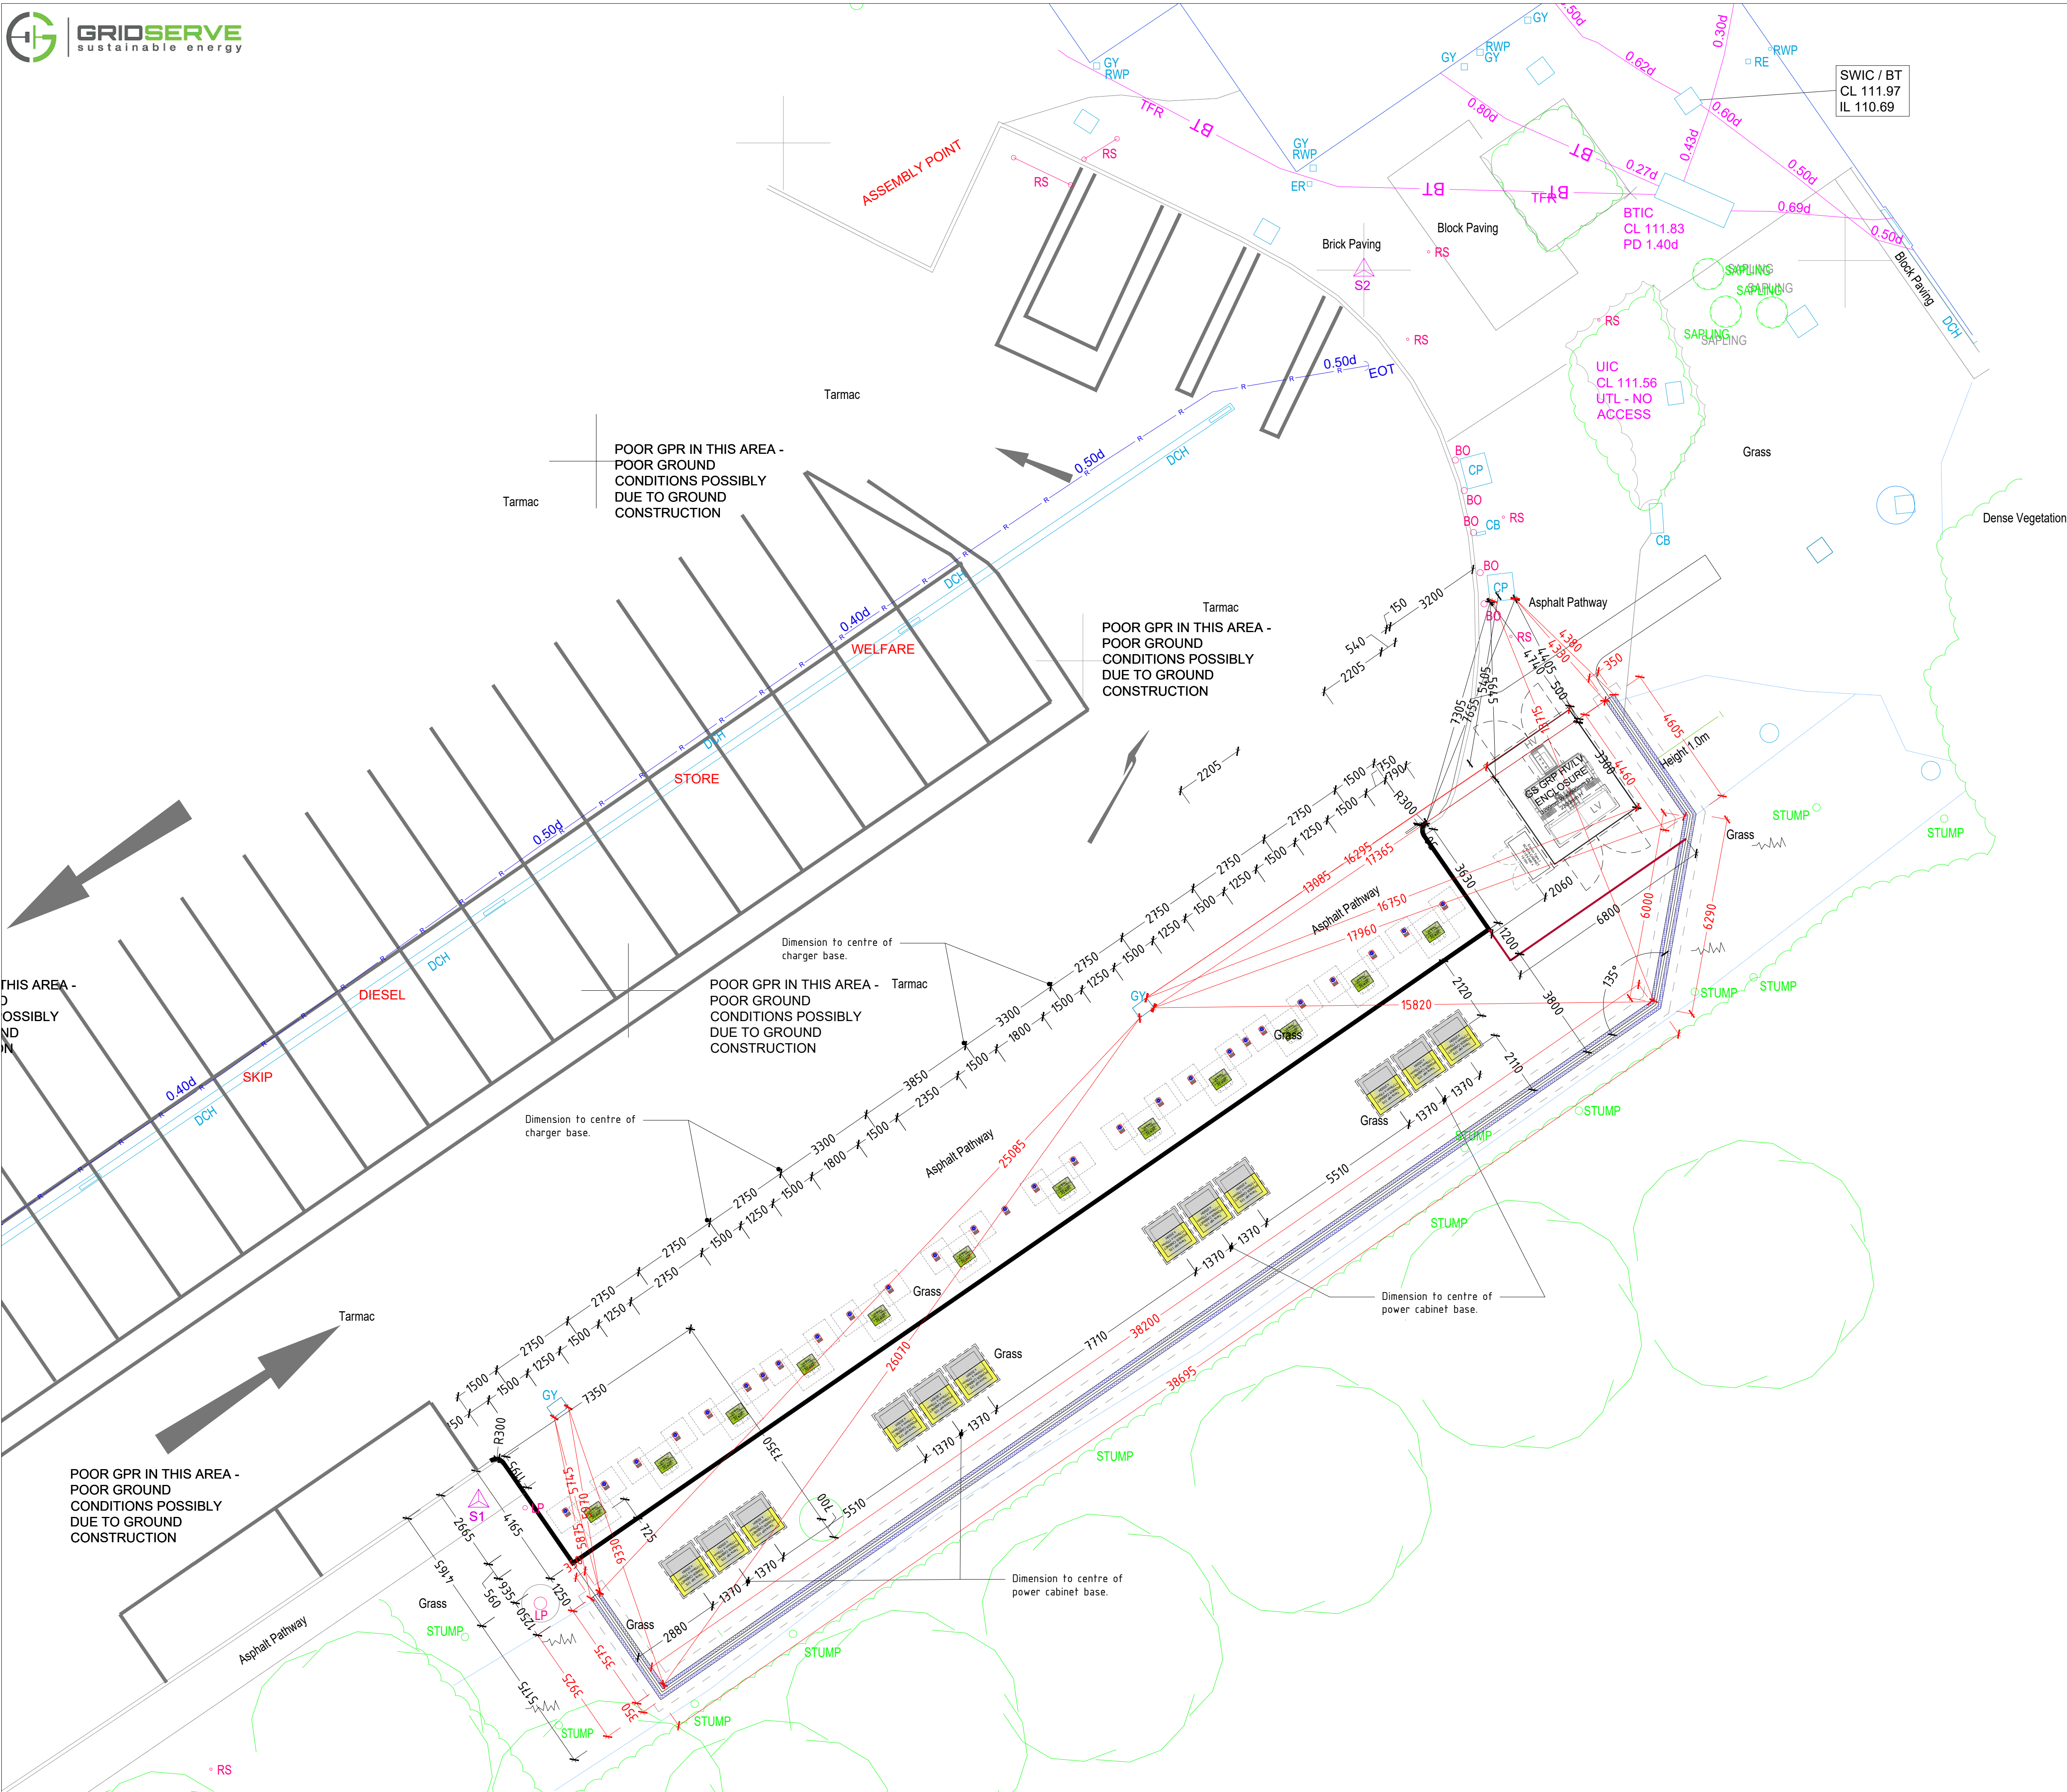

G	25/07/24	Powerpack location amended	NB
F	12.01.24	Dimensions updated	ACM/MBH
E	09.11.23	Retaining wall illustration updated	DM/ACM
D	27.10.23	New TPO / GPR survey received and applied.	ACM/MBH
C	31.08.23	Bollard spec notes & charger setting out updated	ACM/MBH
B	17.08.23	New location, additional chargers added	ACM
A	22.02.22	Future Use Details added + GPR survey results	PSB
DATE	DESCRIPTION		DRAWN/CHECKED

WORKING DRAWING



MBH Design Studio Ltd.
Rosemount House, Rosemount Avenue, West Byfleet, Surrey, KT14 6LJ
www.mbhLtd.com t: 01932 352 727 f: 01932 351 545

CLIENT



PROJECT

MOTO BIRCH EAST
M62 EASTBOUND JCT 18/19
HEYWOOD, LANCASHIRE
OL10 2QH

DRAWING TITLE

SETTING OUT PLAN

DRAWN BY PSB	DATE 17.08.23	SCALE 1/100	PAPER SIZE A1
CHECKED BY MBH	DRAWING NUMBER ENV2268-103		REV. G