


KEY:		
Category	Description	Specification (if relevant)
	Adoptable Tarmac Road	Black Tarmac See engineers details
	Adoptable Footpath	Black Tarmac See engineers details
	Adoptable Cyle-way	Black Tarmac See engineers details
	Adoptable BlockPaving	Small Format Pavours Acheson & Glover, Country Cobble, Slate
	Raised Table	Black Tarmac See engineers details
	Emergency Access Road	Black Tarmac -
	Private Shared Surface Road	Small Format Pavours Acheson & Glover, Rectangular, Slate
	Secondary Access	Grass-crete See engineers details
	Contrasting Strips	Small Format Pavours Acheson & Glover, Country Cobble, Crieve Mix
	Informal Paths (public)	Bound Gravel -
	Standard Parking	Black Tarmac -
	Footpaths & Patios (private)	Paving slabs Acheson & Glover, Canterra, Slate (400mmx600mm)

NOTES:
- Please refer to the engineers drawing/s for information on the adopted roads including materiality.
- Please refer to the Landscape Architects drawing/s for information on the soft landscaping.




Acheson & Glover, Canterra, Slate (400mmx600mm)

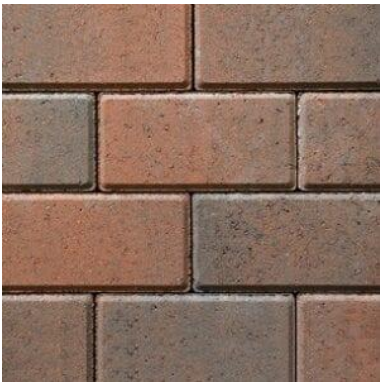

Acheson & Glover, Rectangular, Crieve Mix



Acheson & Glover, Country Cobble, Slate

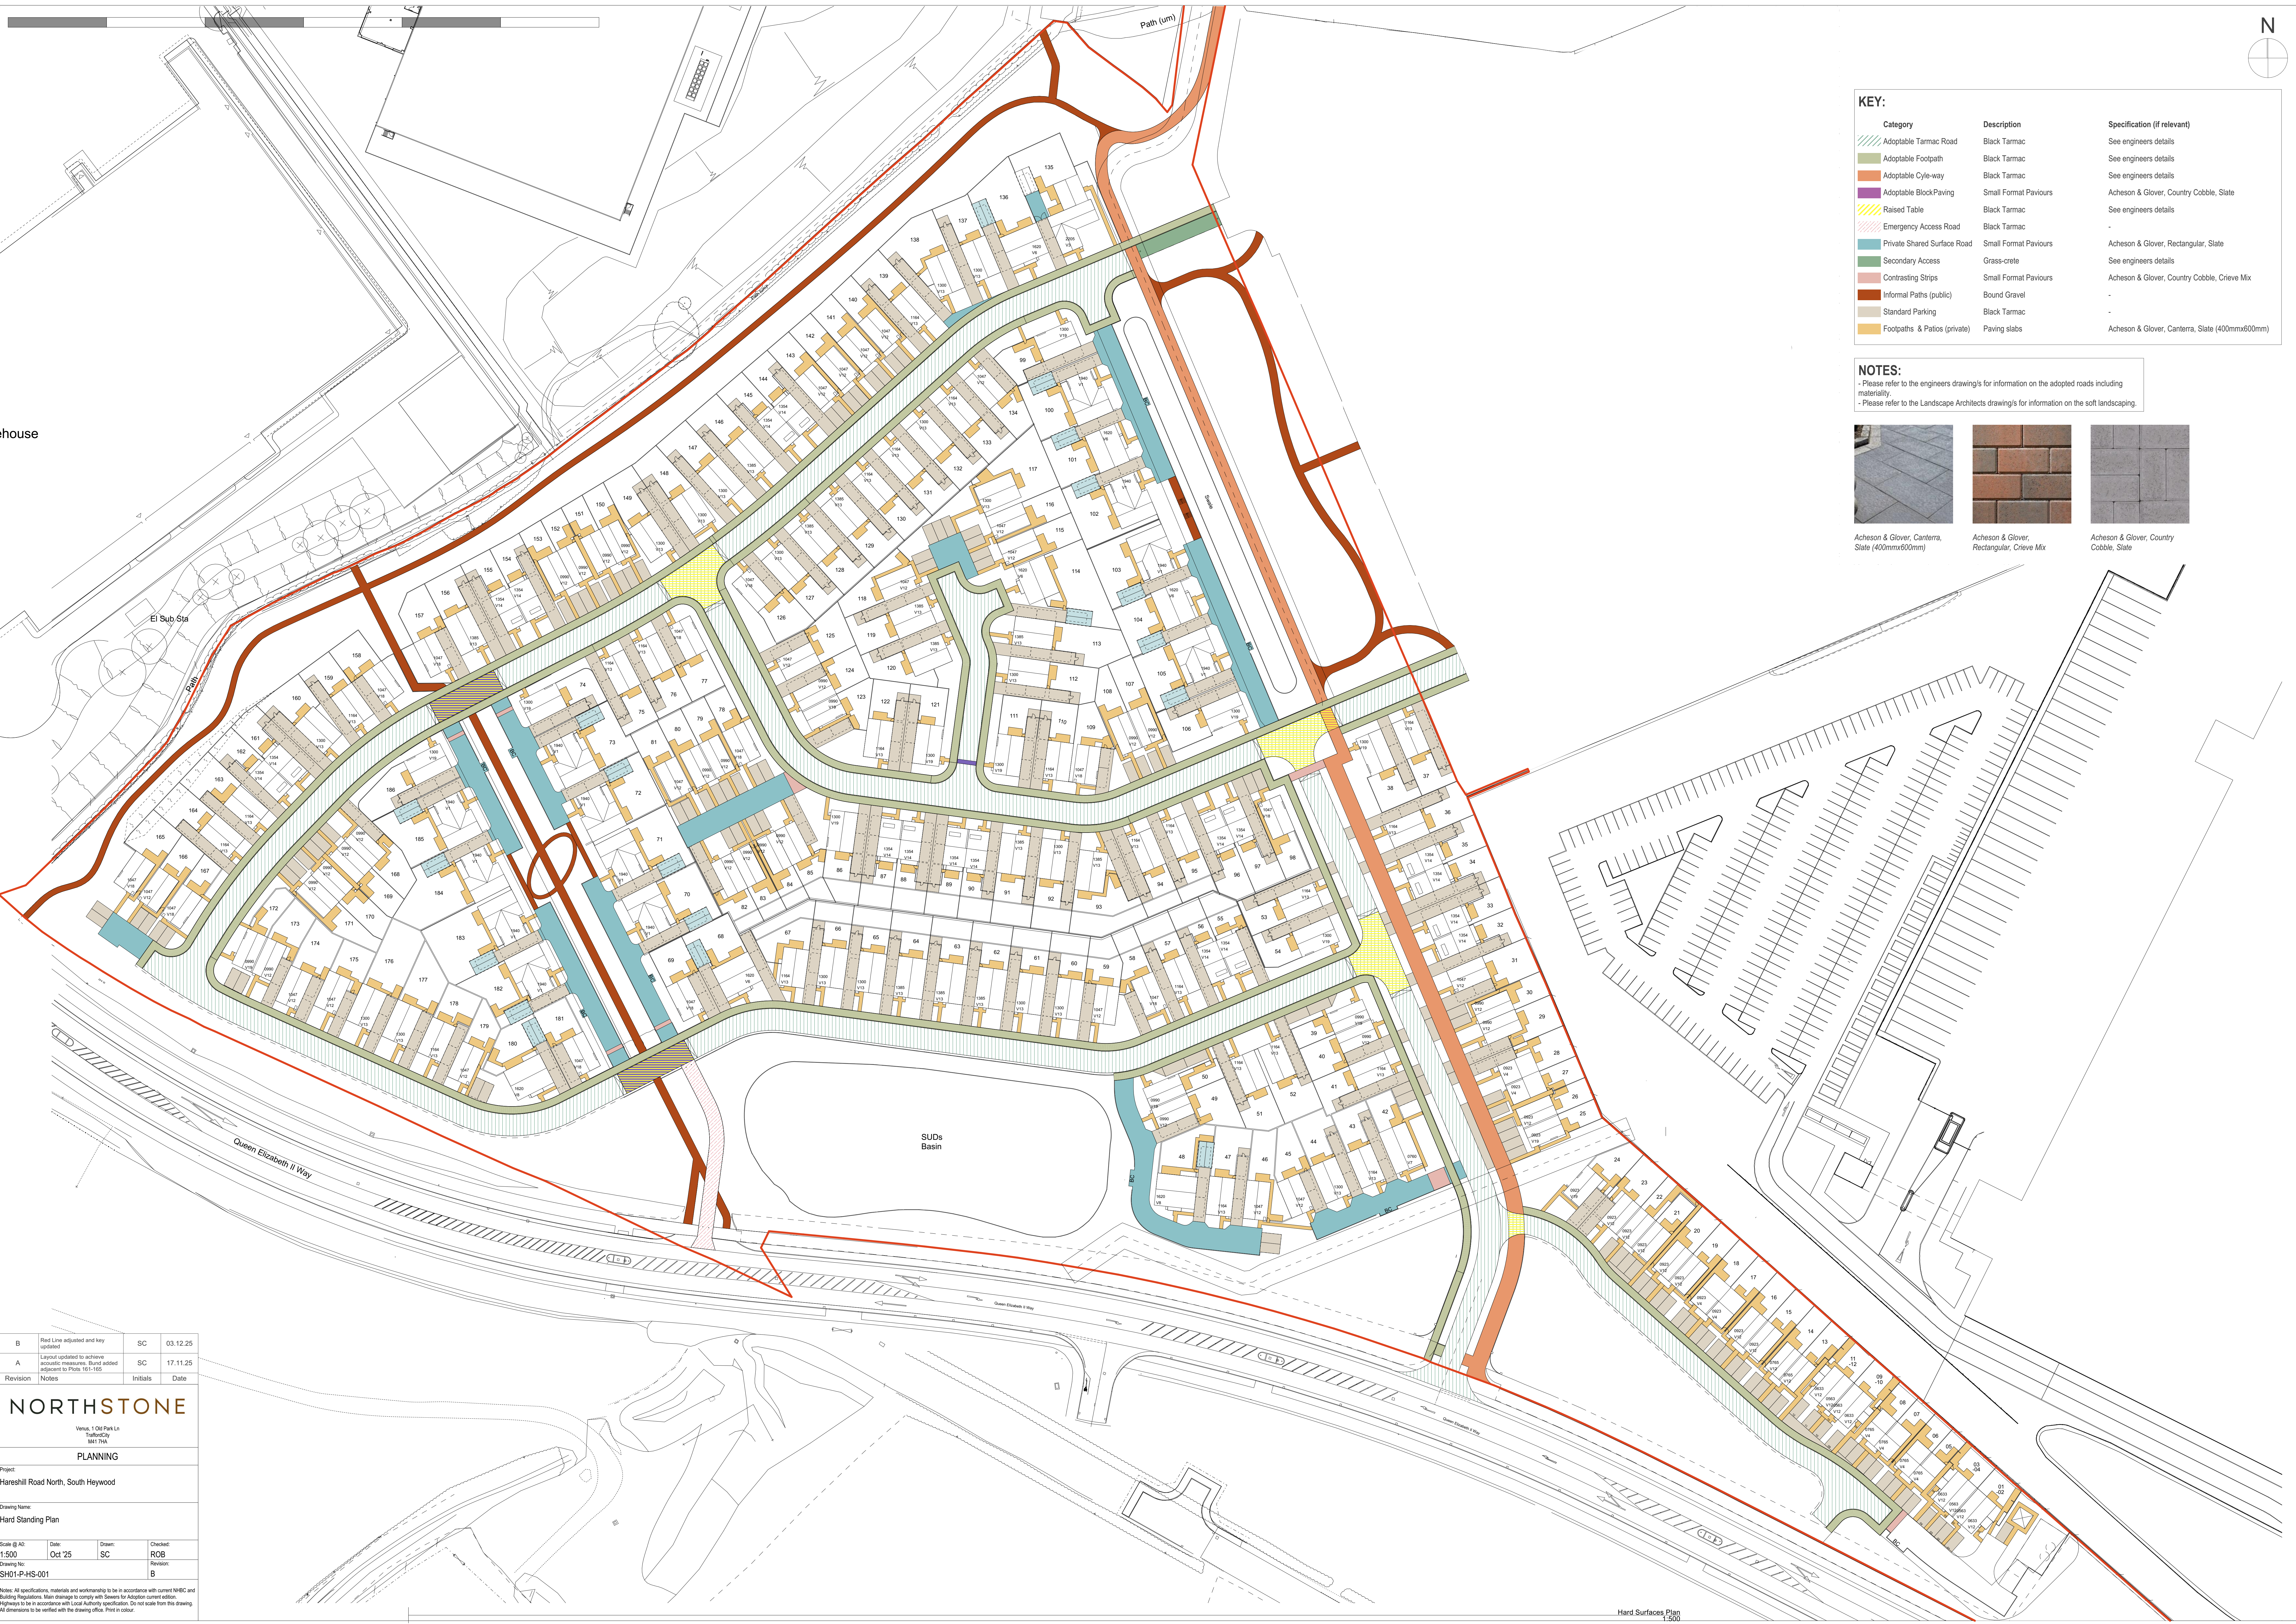

B

Red Line adjusted and key updated

SC

03.12.25

A

Layout updated to achieve acoustic measures. Brand added adjacent to Plots 161-165

SC

17.11.25

Revision

Notes

Initials

Date

NORTHSTONE

Venus, 1 DM Park Ln
TraffordCity
M17 7RA

PLANNING

Project:
Harehill Road North, South Heywood

Drawing Name:
Hard Standing Plan

Scale @ A0:
1:500

Date:
Oct 25

Drawn:
SC

Checked:
ROB

Drawing No:
SH01-P-HS-001

Revision:
B

Notes: All specifications, materials and workmanship to be in accordance with current NRC and Building Regulations. Main drainage to comply with Sewers for Adoption current edition. Highways to be in accordance with Local Authority specification. Do not scale from the drawing. All dimensions to be verified with the drawing office. Print in colour.