
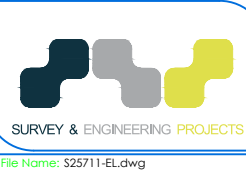


Datum 120.00m
Elevation 01

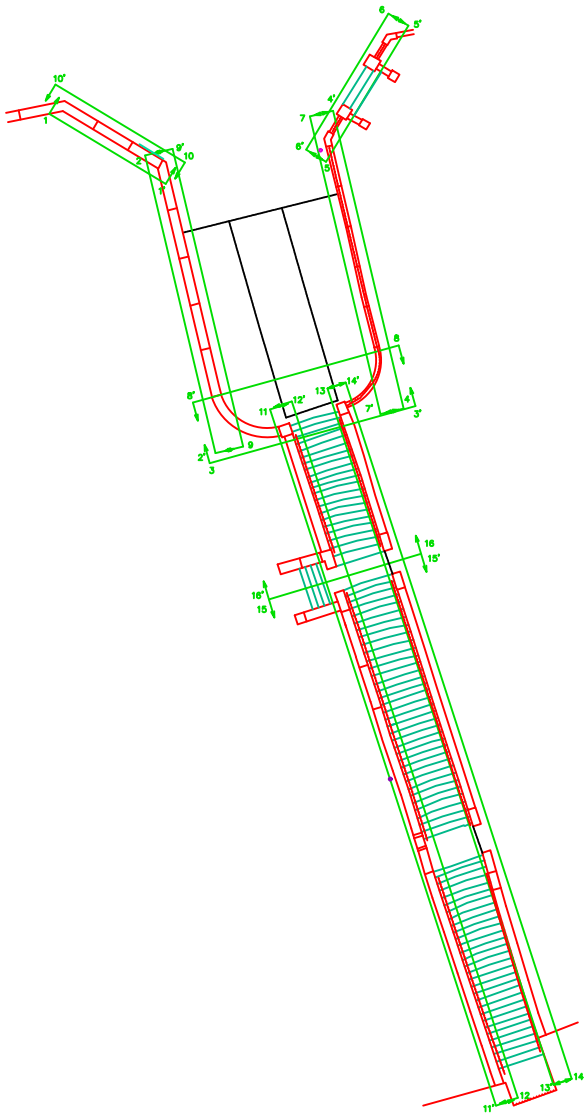





Project Title
Rochdale Town Hall Steps,
The Esplanade,
Rochdale,
OL16 1AZ

Surveyed H.Kildear		Drawn M.Lloyd-Strahan		Checked R.Critchley	
Scale 1:100	Date Nov 24	Drawing Ref. S25771-EL	No. 01	Size A3	Rev --

REV	DATE	DESCRIPTION

NOTES:
All levels relate to O.S (Newlyn) Datum, Established using network RTK.
Survey plotted on a plane local grid, orientated to National Grid.

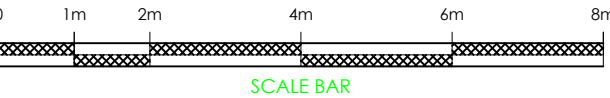

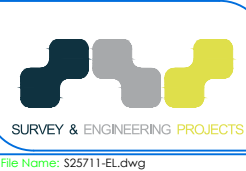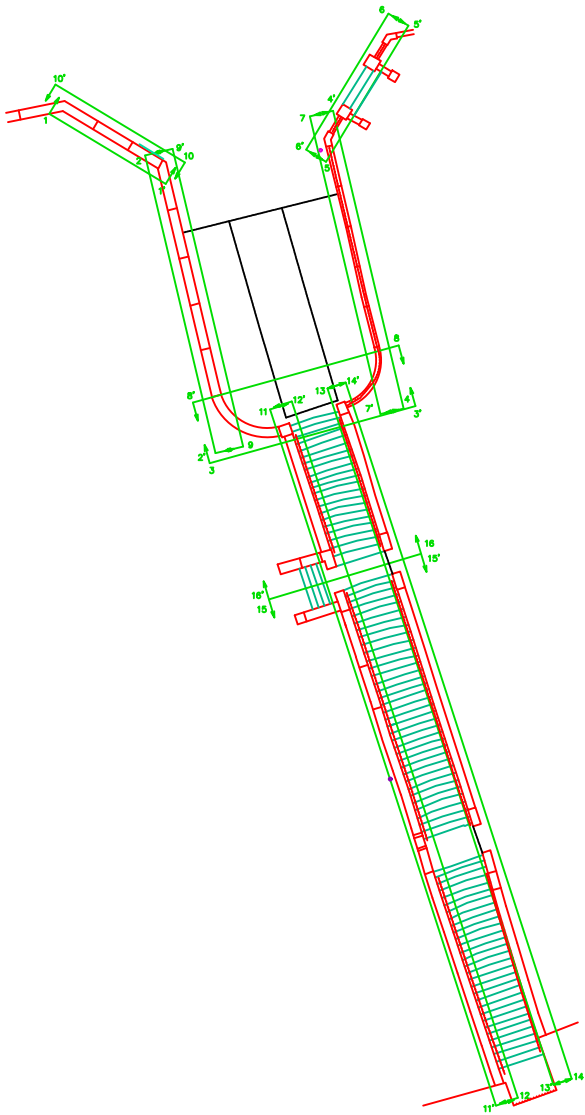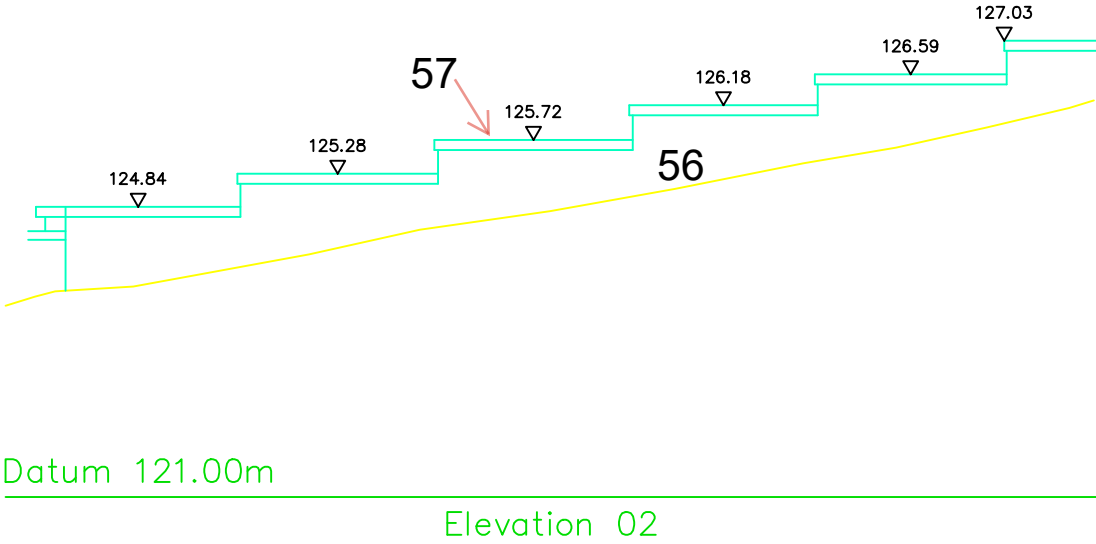

Project Title
Rochdale Town Hall Steps,
The Esplanade,
Rochdale,
OL16 1AZ

Surveyed
H.Kildear

Drawn
M.Lloyd-Strahan

Checked
R.Critchley

Scale
1:100

Date
Nov 24

Drawing Ref.
S25771-EL


No.
02


Size
A3

Rev
--



REV DATE DESCRIPTION

NOTES:
All levels relate to O.S (Newlyn) Datum, Established using network RTK.
Survey plotted on a plane local grid, orientated to National Grid.

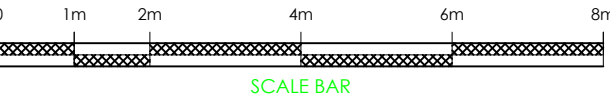

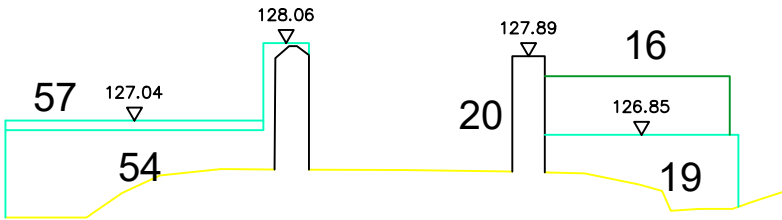

Datum 123.00m
Elevation 03

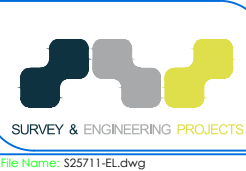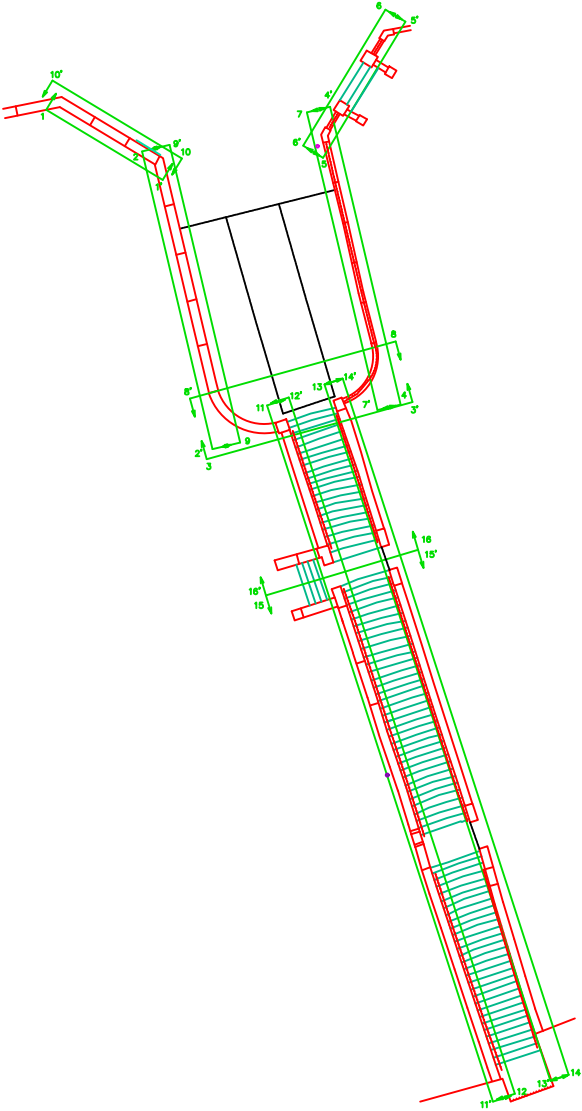

Project Title
Rochdale Town Hall Steps,
The Esplanade,
Rochdale,
OL16 1AZ

Surveyed
H.Kildear

Drawn
M.Lloyd-Strahan

Checked
R.Critchley

Scale
1:100

Date
Nov 24

Drawing Ref.
S25771-EL


No.
03




Size
A3

Rev
--

REV DATE DESCRIPTION

NOTES:
All levels relate to O.S (Newlyn) Datum, Established using network RTK.
Survey plotted on a plane local grid, orientated to National Grid.

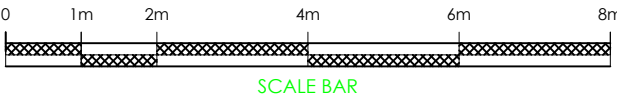

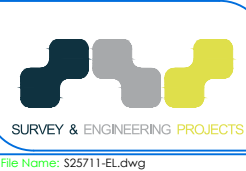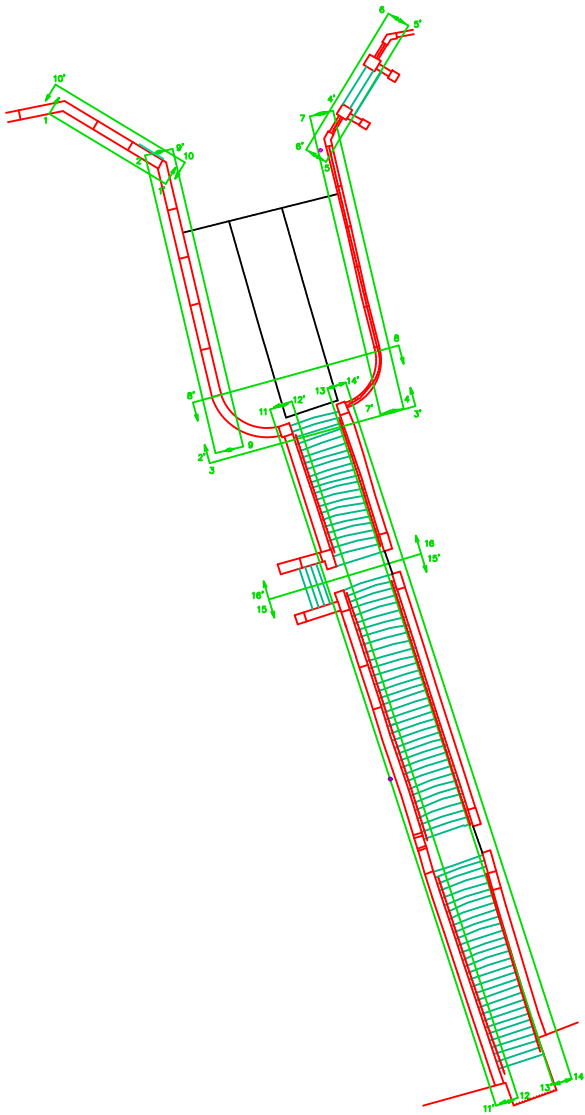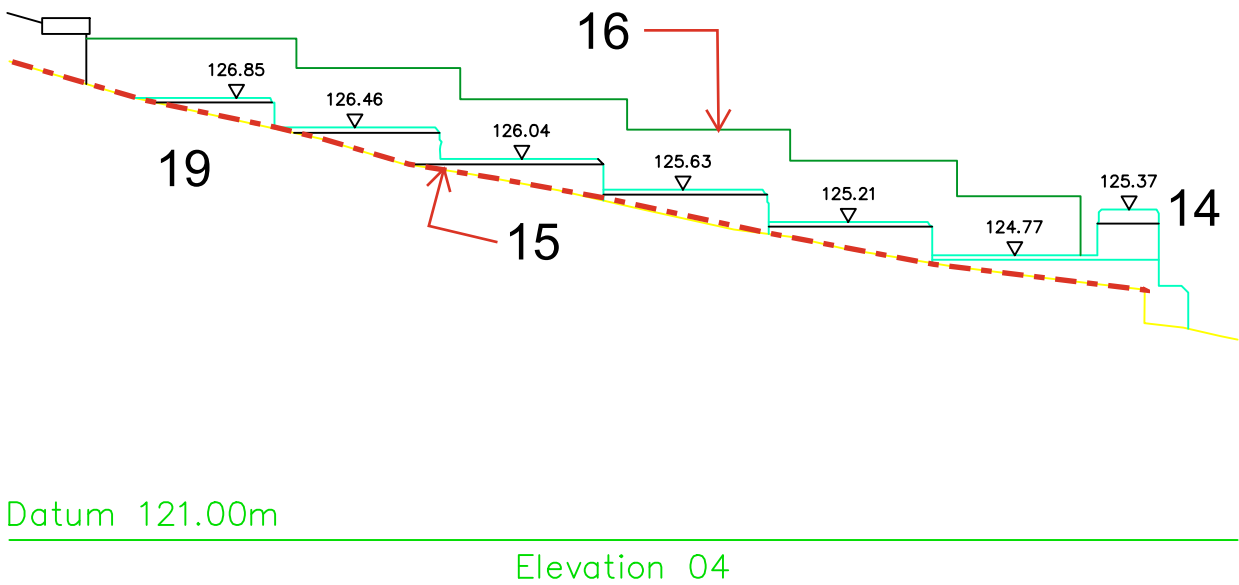

Project Title
Rochdale Town Hall Steps,
The Esplanade,
Rochdale,
OL16 1AZ

Surveyed
H.Kildear

Drawn
M.Lloyd-Strahan

Checked
R.Critchley

Scale
1:100

Date
Nov 24

Drawing Ref.
S25771-EL


No.
04


Size
A3

Rev
--



REV DATE DESCRIPTION

NOTES:
All levels relate to O.S (Newlyn) Datum, Established using network RTK.
Survey plotted on a plane local grid, orientated to National Grid.

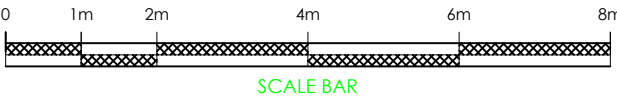

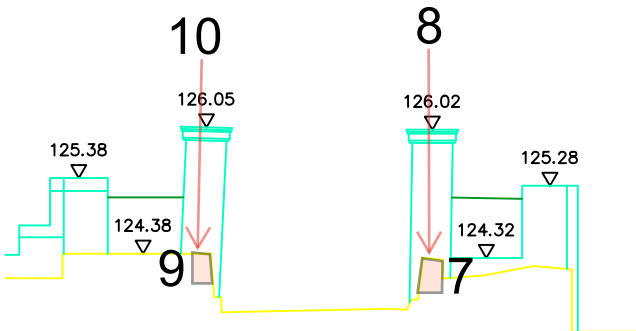

Datum 121.00m
Elevation 5

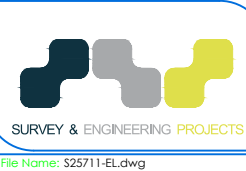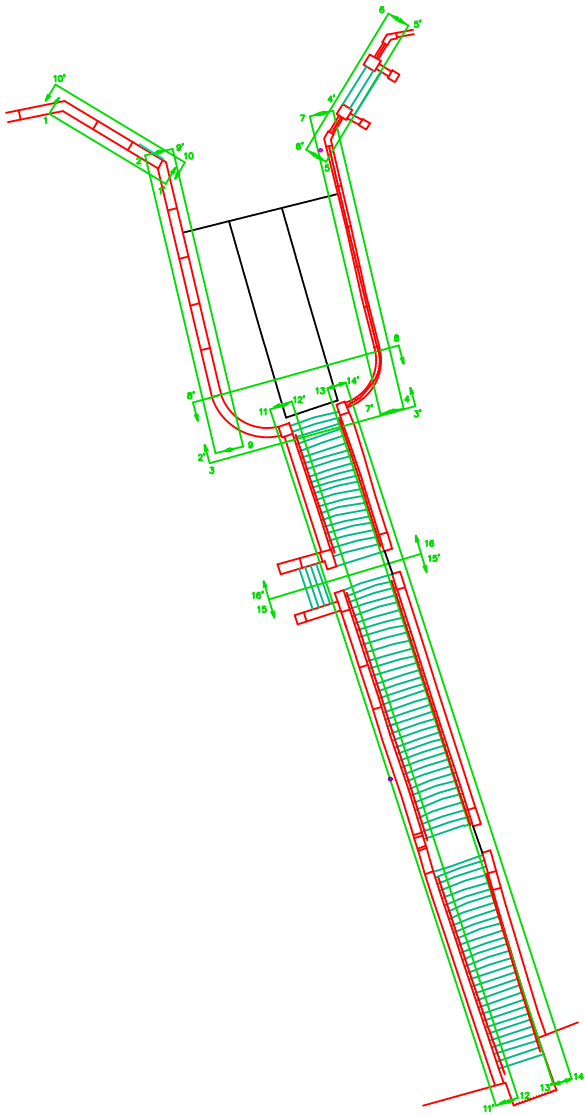

Project Title
Rochdale Town Hall Steps,
The Esplanade,
Rochdale,
OL16 1AZ

Surveyed
H.Kildear

Drawn
M.Lloyd-Strahan

Checked
R.Critchley

Scale
1:100

Date
Nov 24

Drawing Ref.
S25771-EL


No.
05



Size
A3


Rev
--

REV DATE DESCRIPTION

NOTES:
All levels relate to O.S (Newlyn) Datum, Established using network RTK.
Survey plotted on a plane local grid, orientated to National Grid.


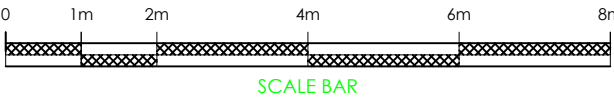


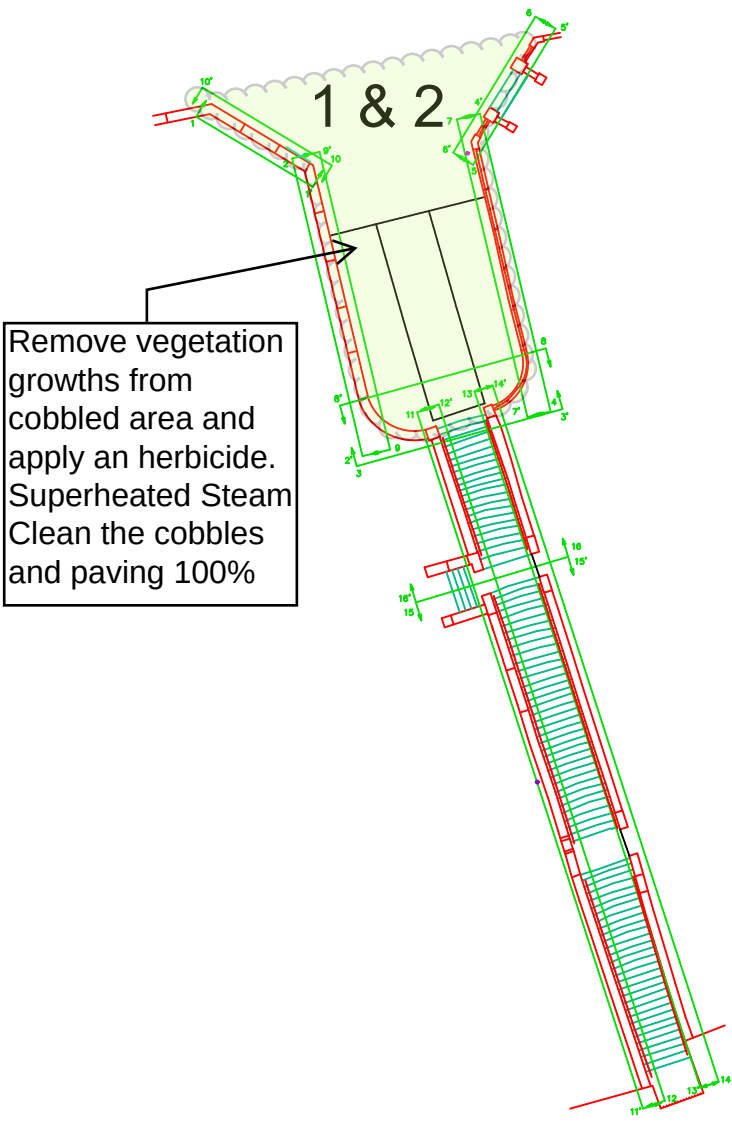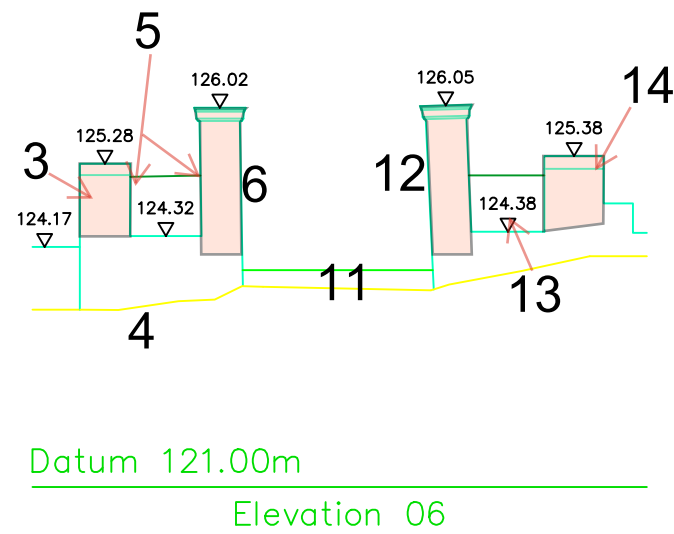

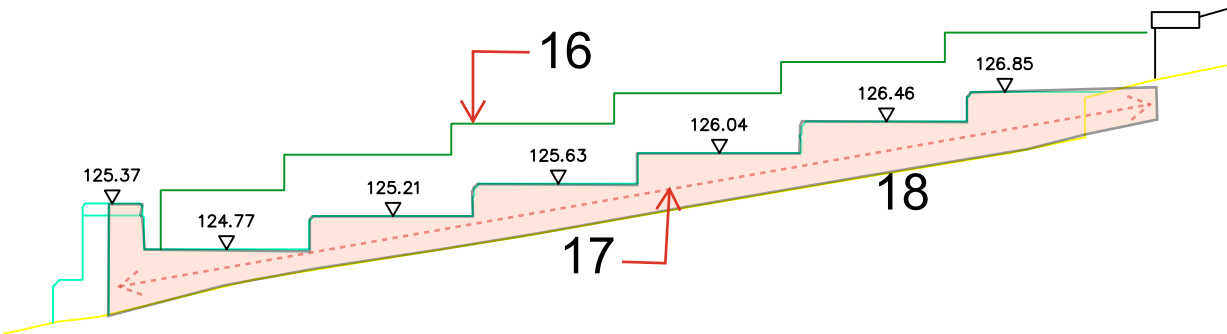

Datum 121.00m

Elevation 07

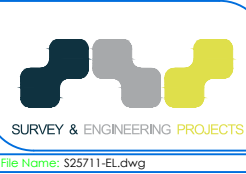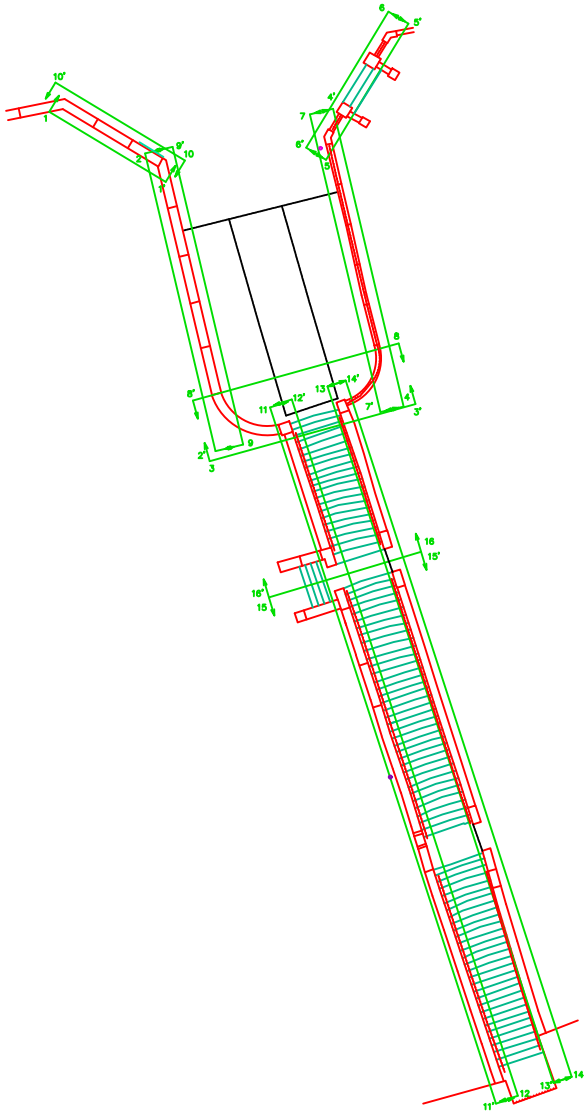

Project Title
Rochdale Town Hall Steps,
The Esplanade,
Rochdale,
OL16 1AZ

Surveyed
H.Kildear

Drawn
M.Lloyd-Strahan

Checked
R.Critchley

Scale
1:100

Date
Nov 24

Drawing Ref.
S25771-EL


No.
07


Size
A3

Rev
--


REV DATE DESCRIPTION



NOTES:
All levels relate to O.S (Newlyn) Datum, Established using network RTK.
Survey plotted on a plane local grid, orientated to National Grid.

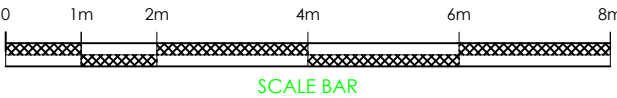

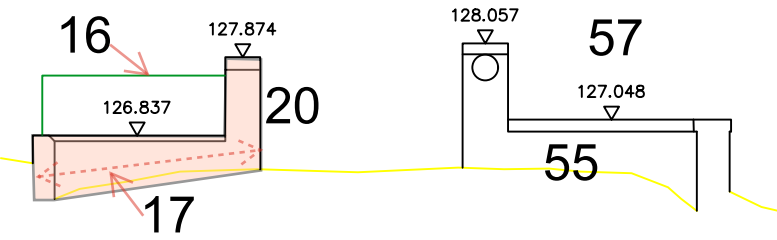

Datum 123.00m
Elevation 08

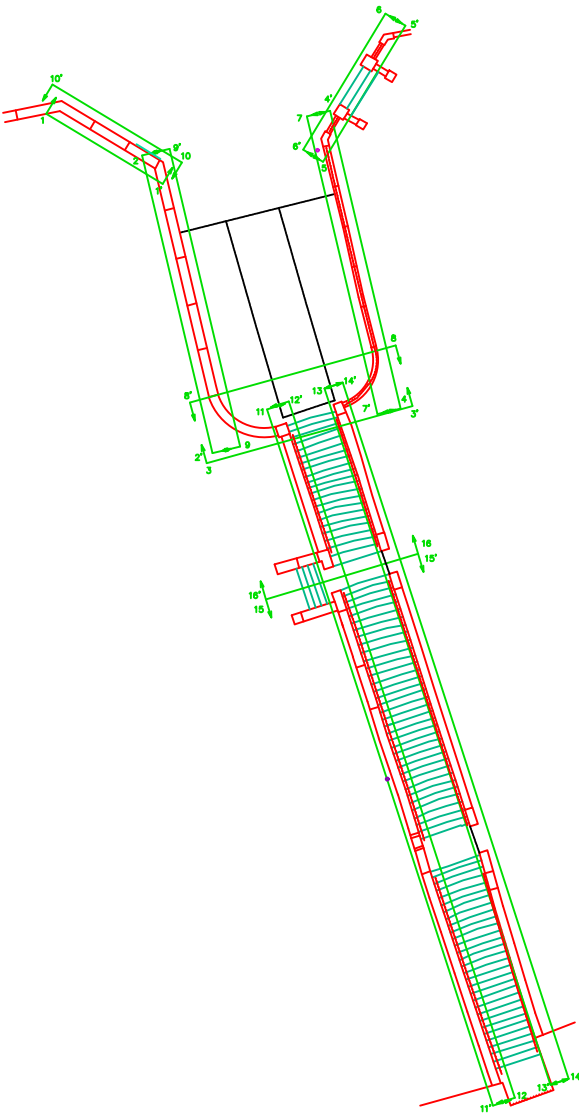

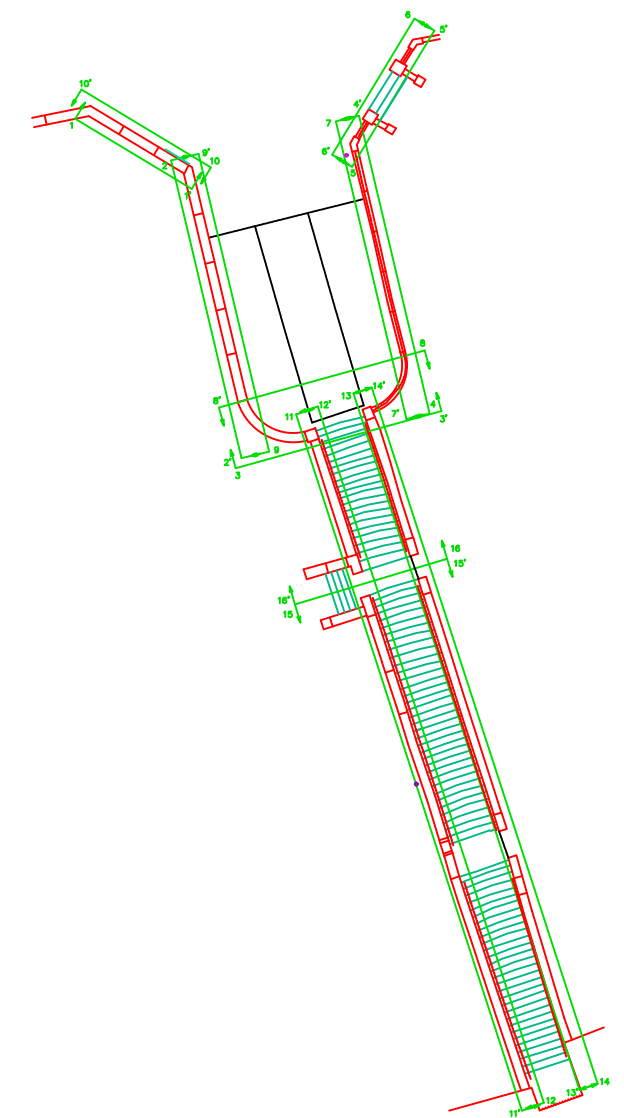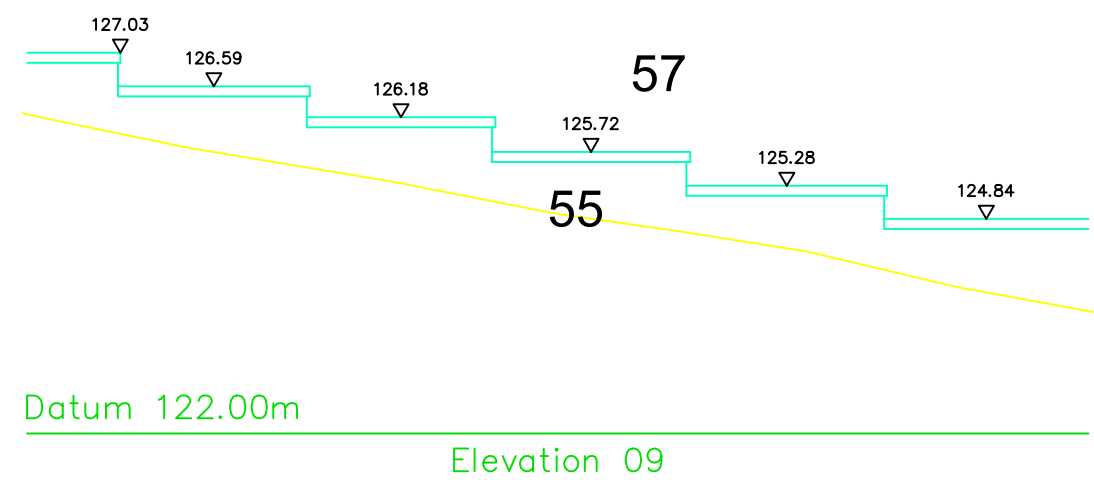





Project Title
Rochdale Town Hall Steps,
The Esplanade,
Rochdale,
OL16 1AZ

Surveyed H.Kildear		Drawn M.Lloyd-Strahan		Checked R.Critchley		
Scale 1:100	Date Nov 24	Drawing Ref. S25771-EL		No. 09	Size A3	Rev --

REV.	DATE	DESCRIPTION

NOTES:
All levels relate to O.S (Newlyn) Datum, Established using network RTK.
Survey plotted on a plane local grid, orientated to National Grid.

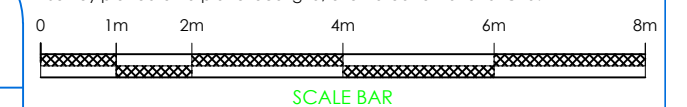

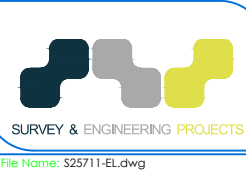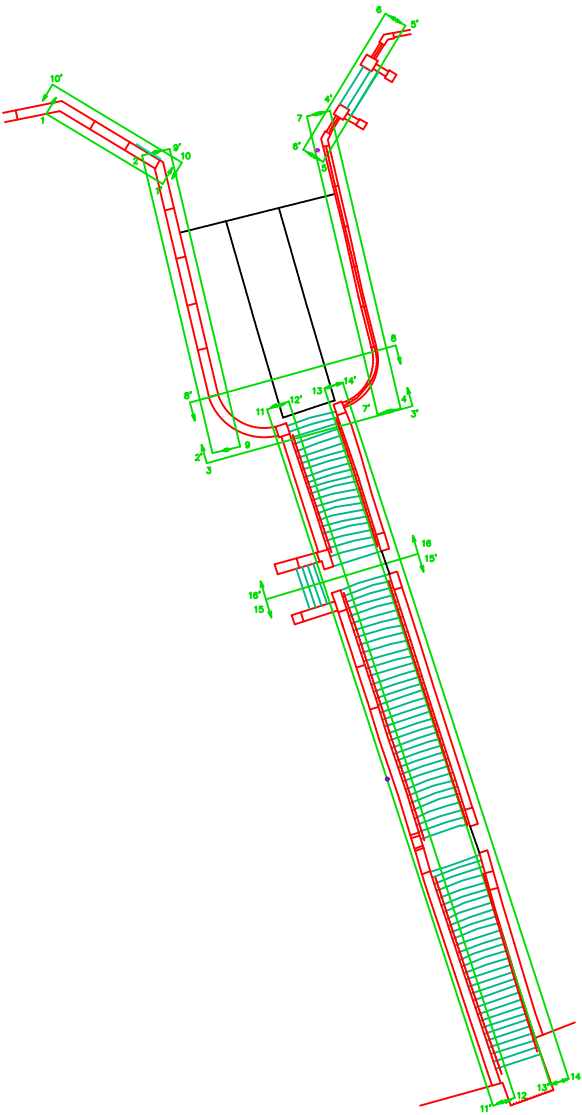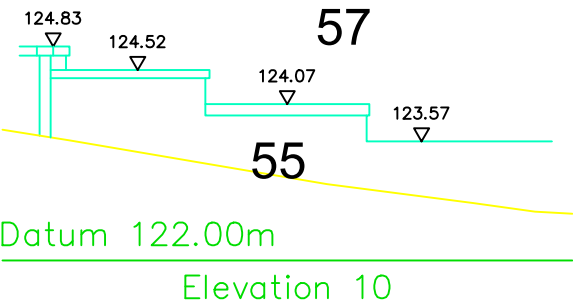

Project Title
Rochdale Town Hall Steps,
The Esplanade,
Rochdale,
OL16 1AZ

Surveyed
H.Kildear

Drawn
M.Lloyd-Strahan

Checked
R.Critchley

Scale
1:100

Date
Nov 24

Drawing Ref.
S25771-EL


No.
10

Size
A3

Rev
--


REV DATE DESCRIPTION

NOTES:
All levels relate to O.S (Newlyn) Datum, Established using network RTK.
Survey plotted on a plane local grid, orientated to National Grid.

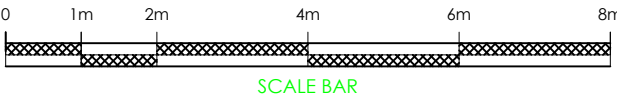



PLAN GRID NORTH

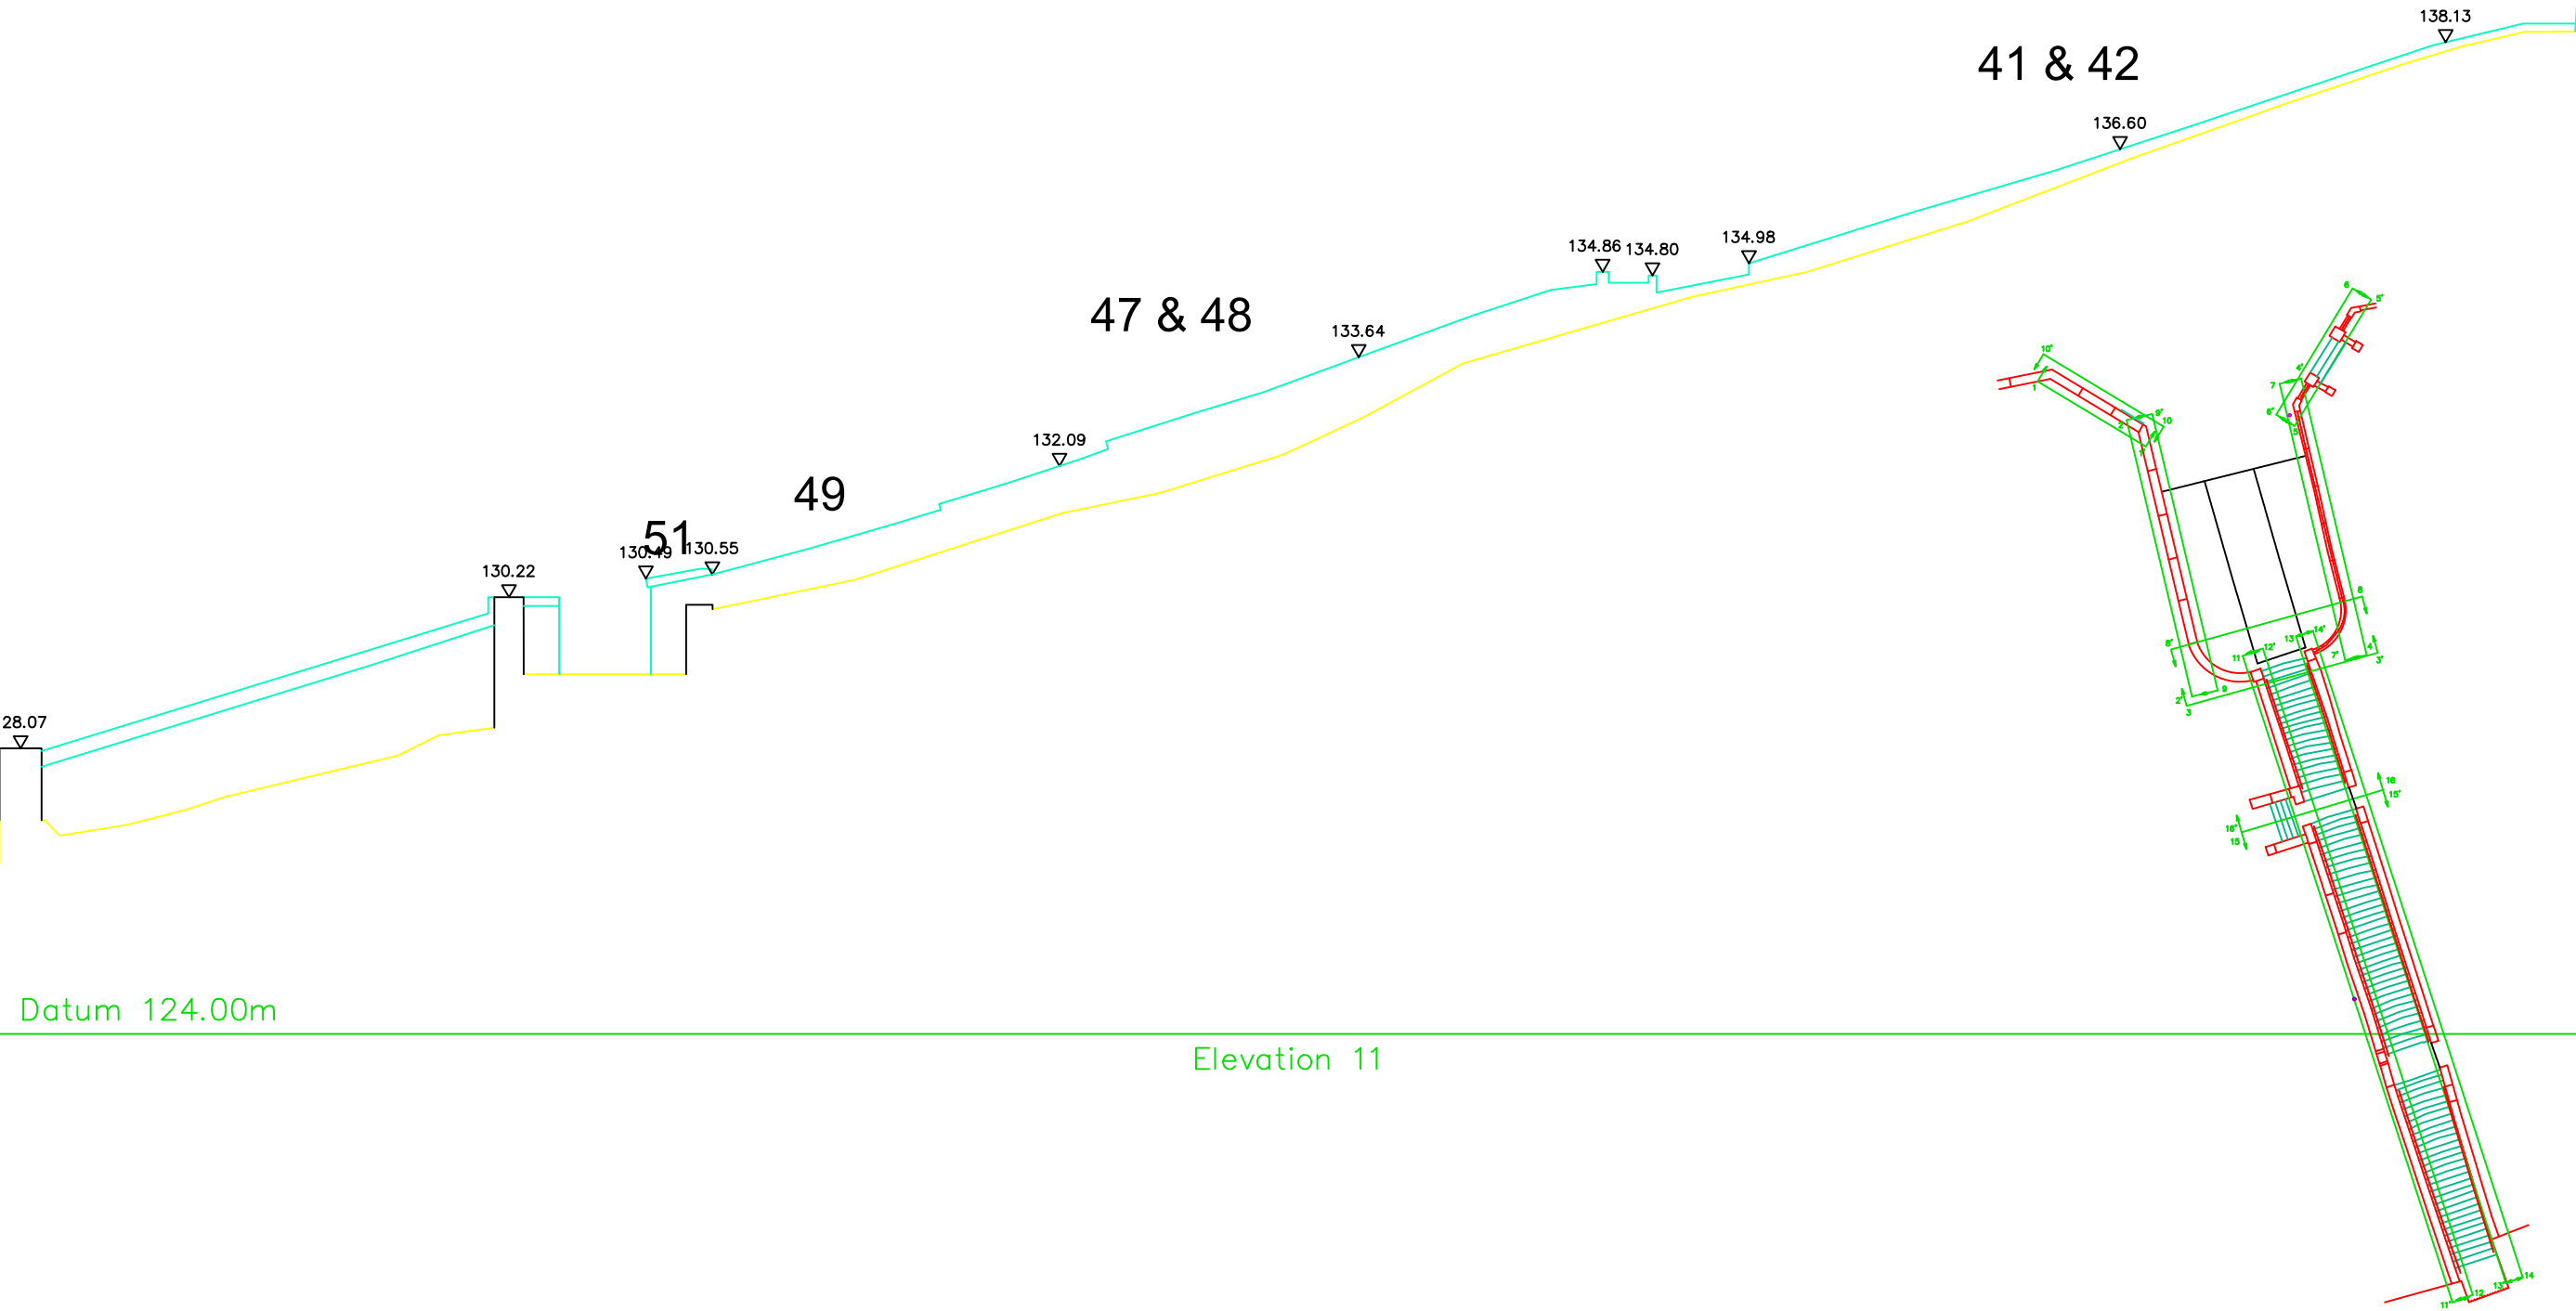

Datum 124.00m

Elevation 11



File Name: S25711-EL.dwg

Project Title
Rochdale Town Hall Steps,
The Esplanade,
Rochdale,
OL16 1AZ

Surveyed
H.Kildear

Drawn
M.Lloyd-Strahan

Checked
R.Critchley

Scale
1:100

Date
Nov 24

Drawing Ref.
S25771-EL


No.
11

Size
A3


Rev
--

REV DATE DESCRIPTION

NOTES:
All levels relate to O.S (Newlyn) Datum, Established using network RTK.
Survey plotted on a plane local grid, orientated to National Grid.

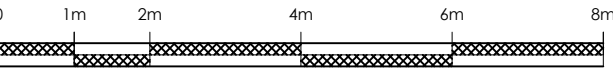


SCALE BAR

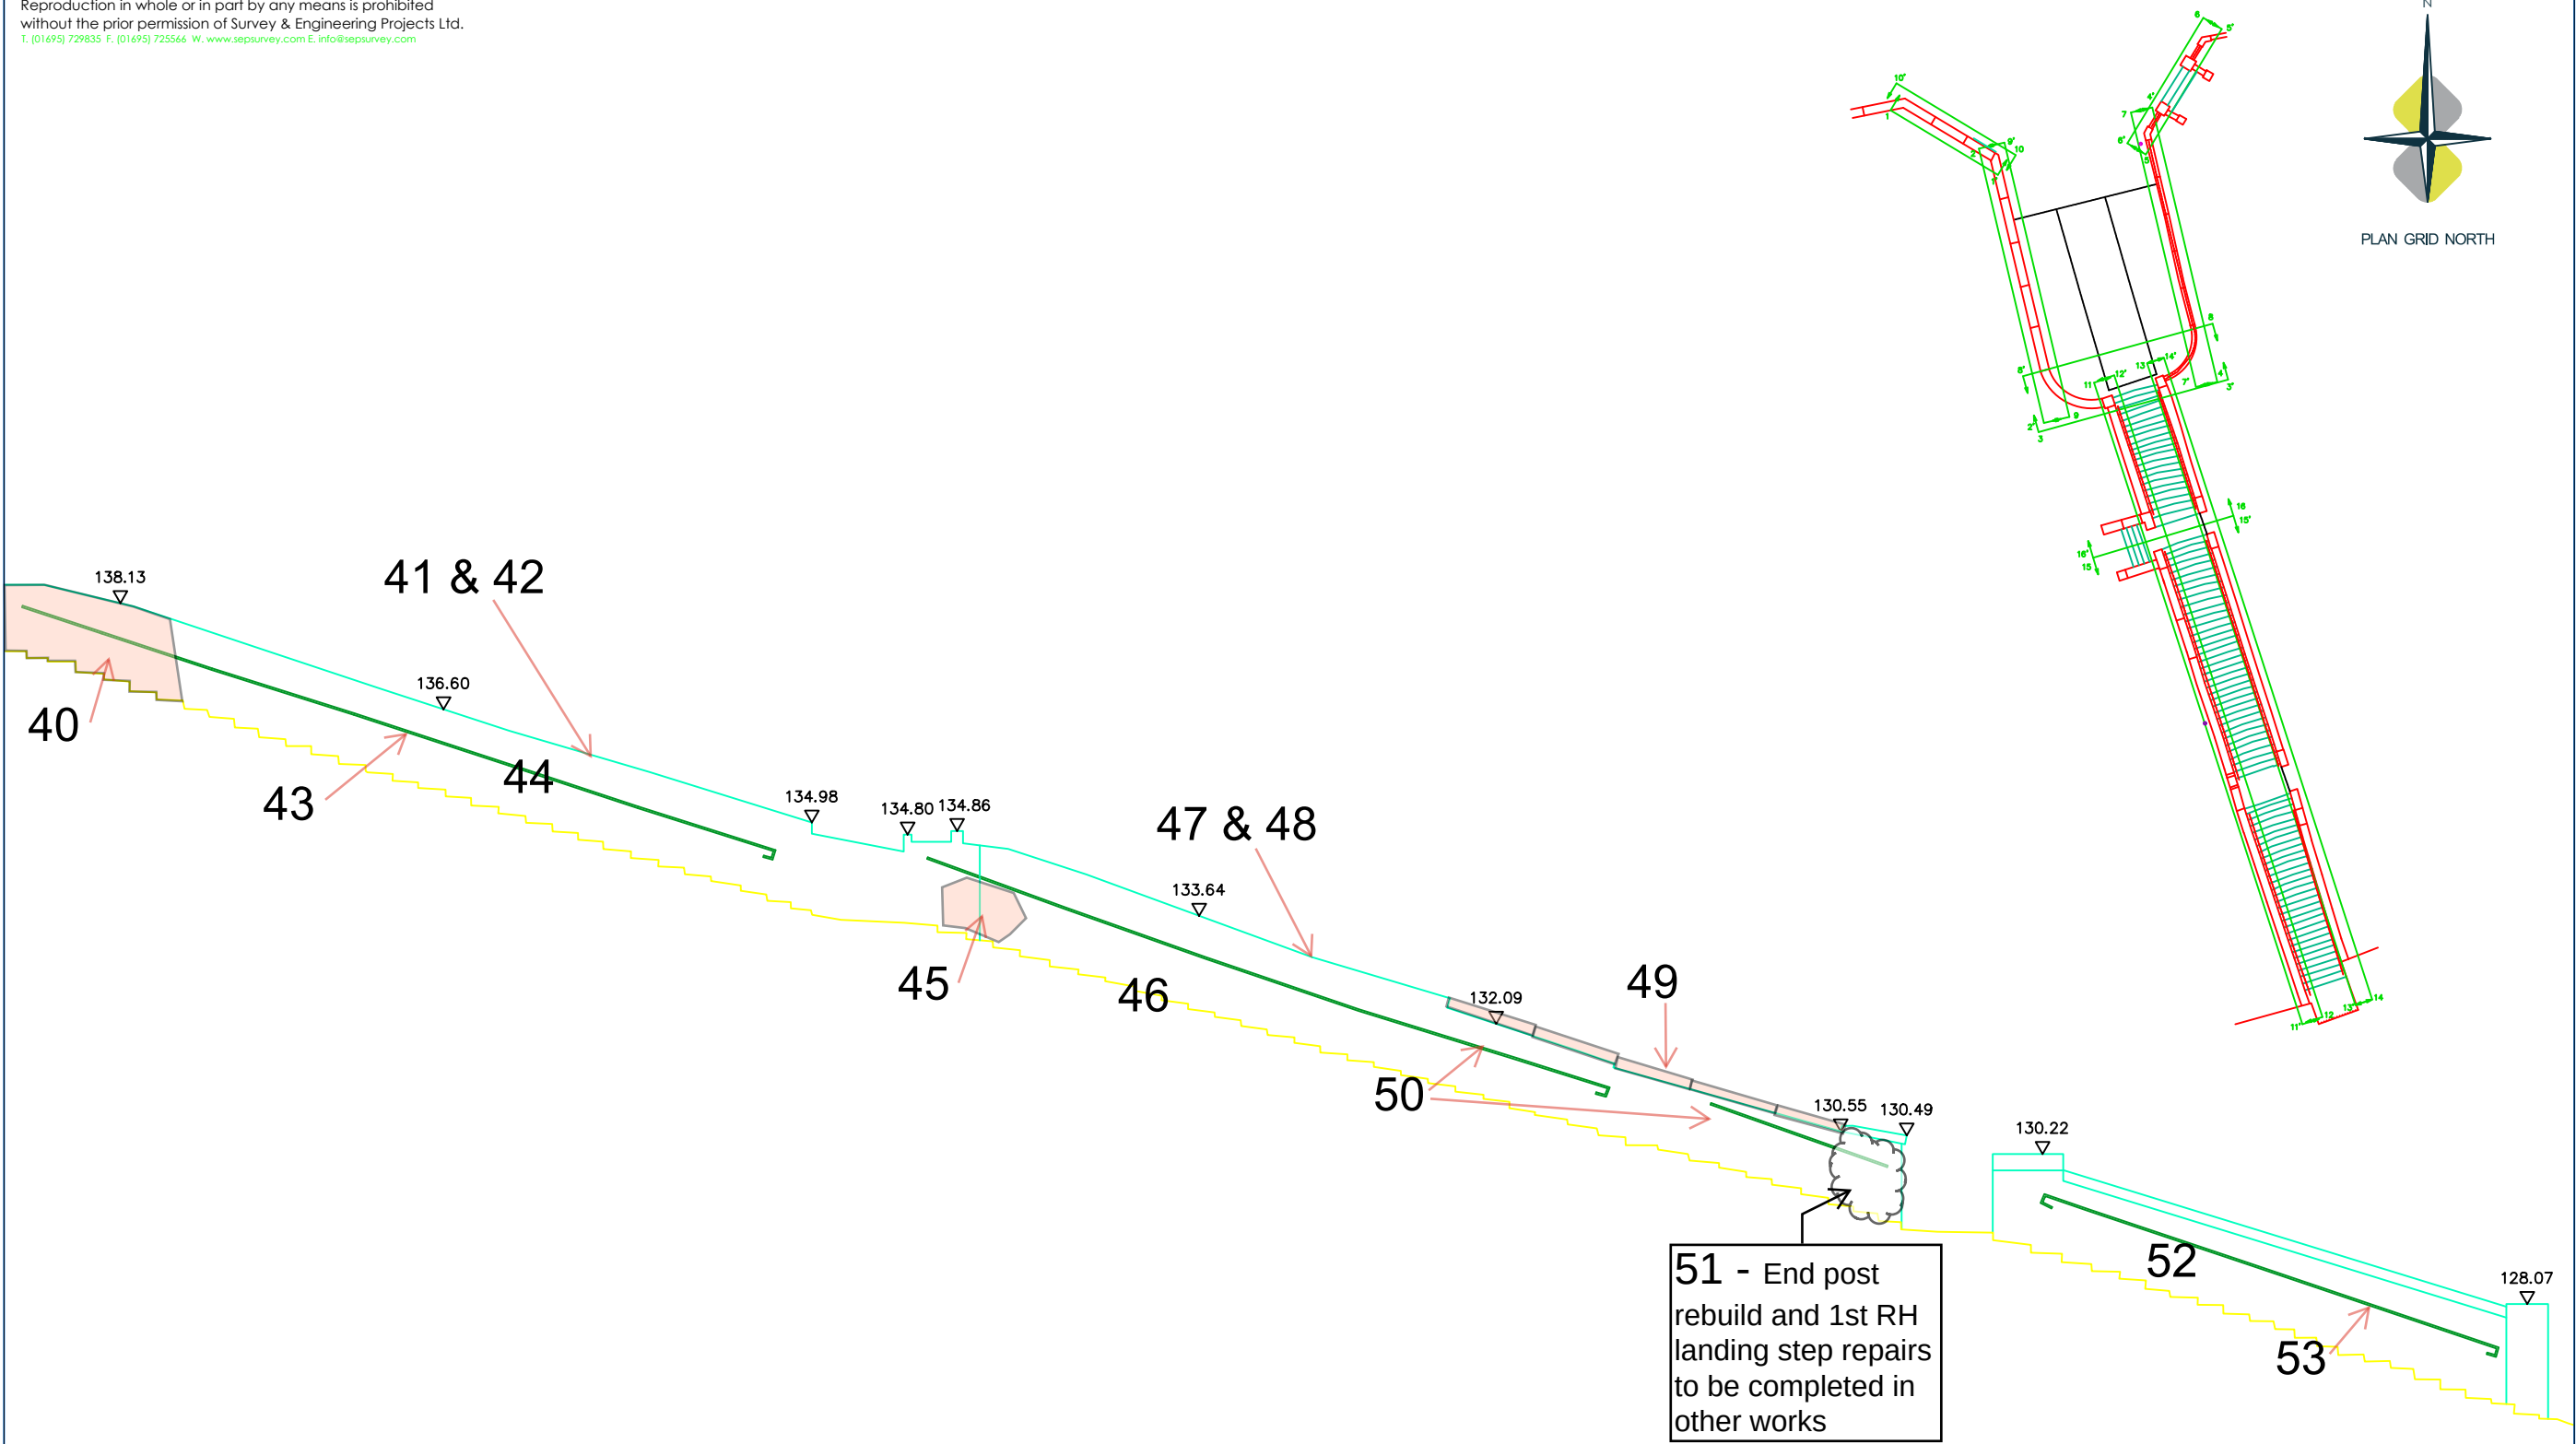

Datum 124.00m

Elevation 12

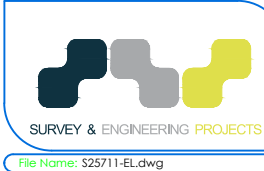

Project Title
Rochdale Town Hall Steps,
The Esplanade,
Rochdale,
OL16 1AZ

Surveyed
H.Kildear

Drawn
M.Lloyd-Strahan

Checked
R.Critchley

Scale
1:100

Date
Nov 24

Drawing Ref.
S25771-EL


No.
12


Size
A3

Rev
--

REV DATE DESCRIPTION


NOTES:
All levels relate to O.S (Newlyn) Datum, Established using network RTK.
Survey plotted on a plane local grid, orientated to National Grid.

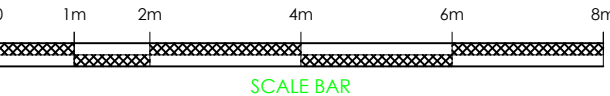

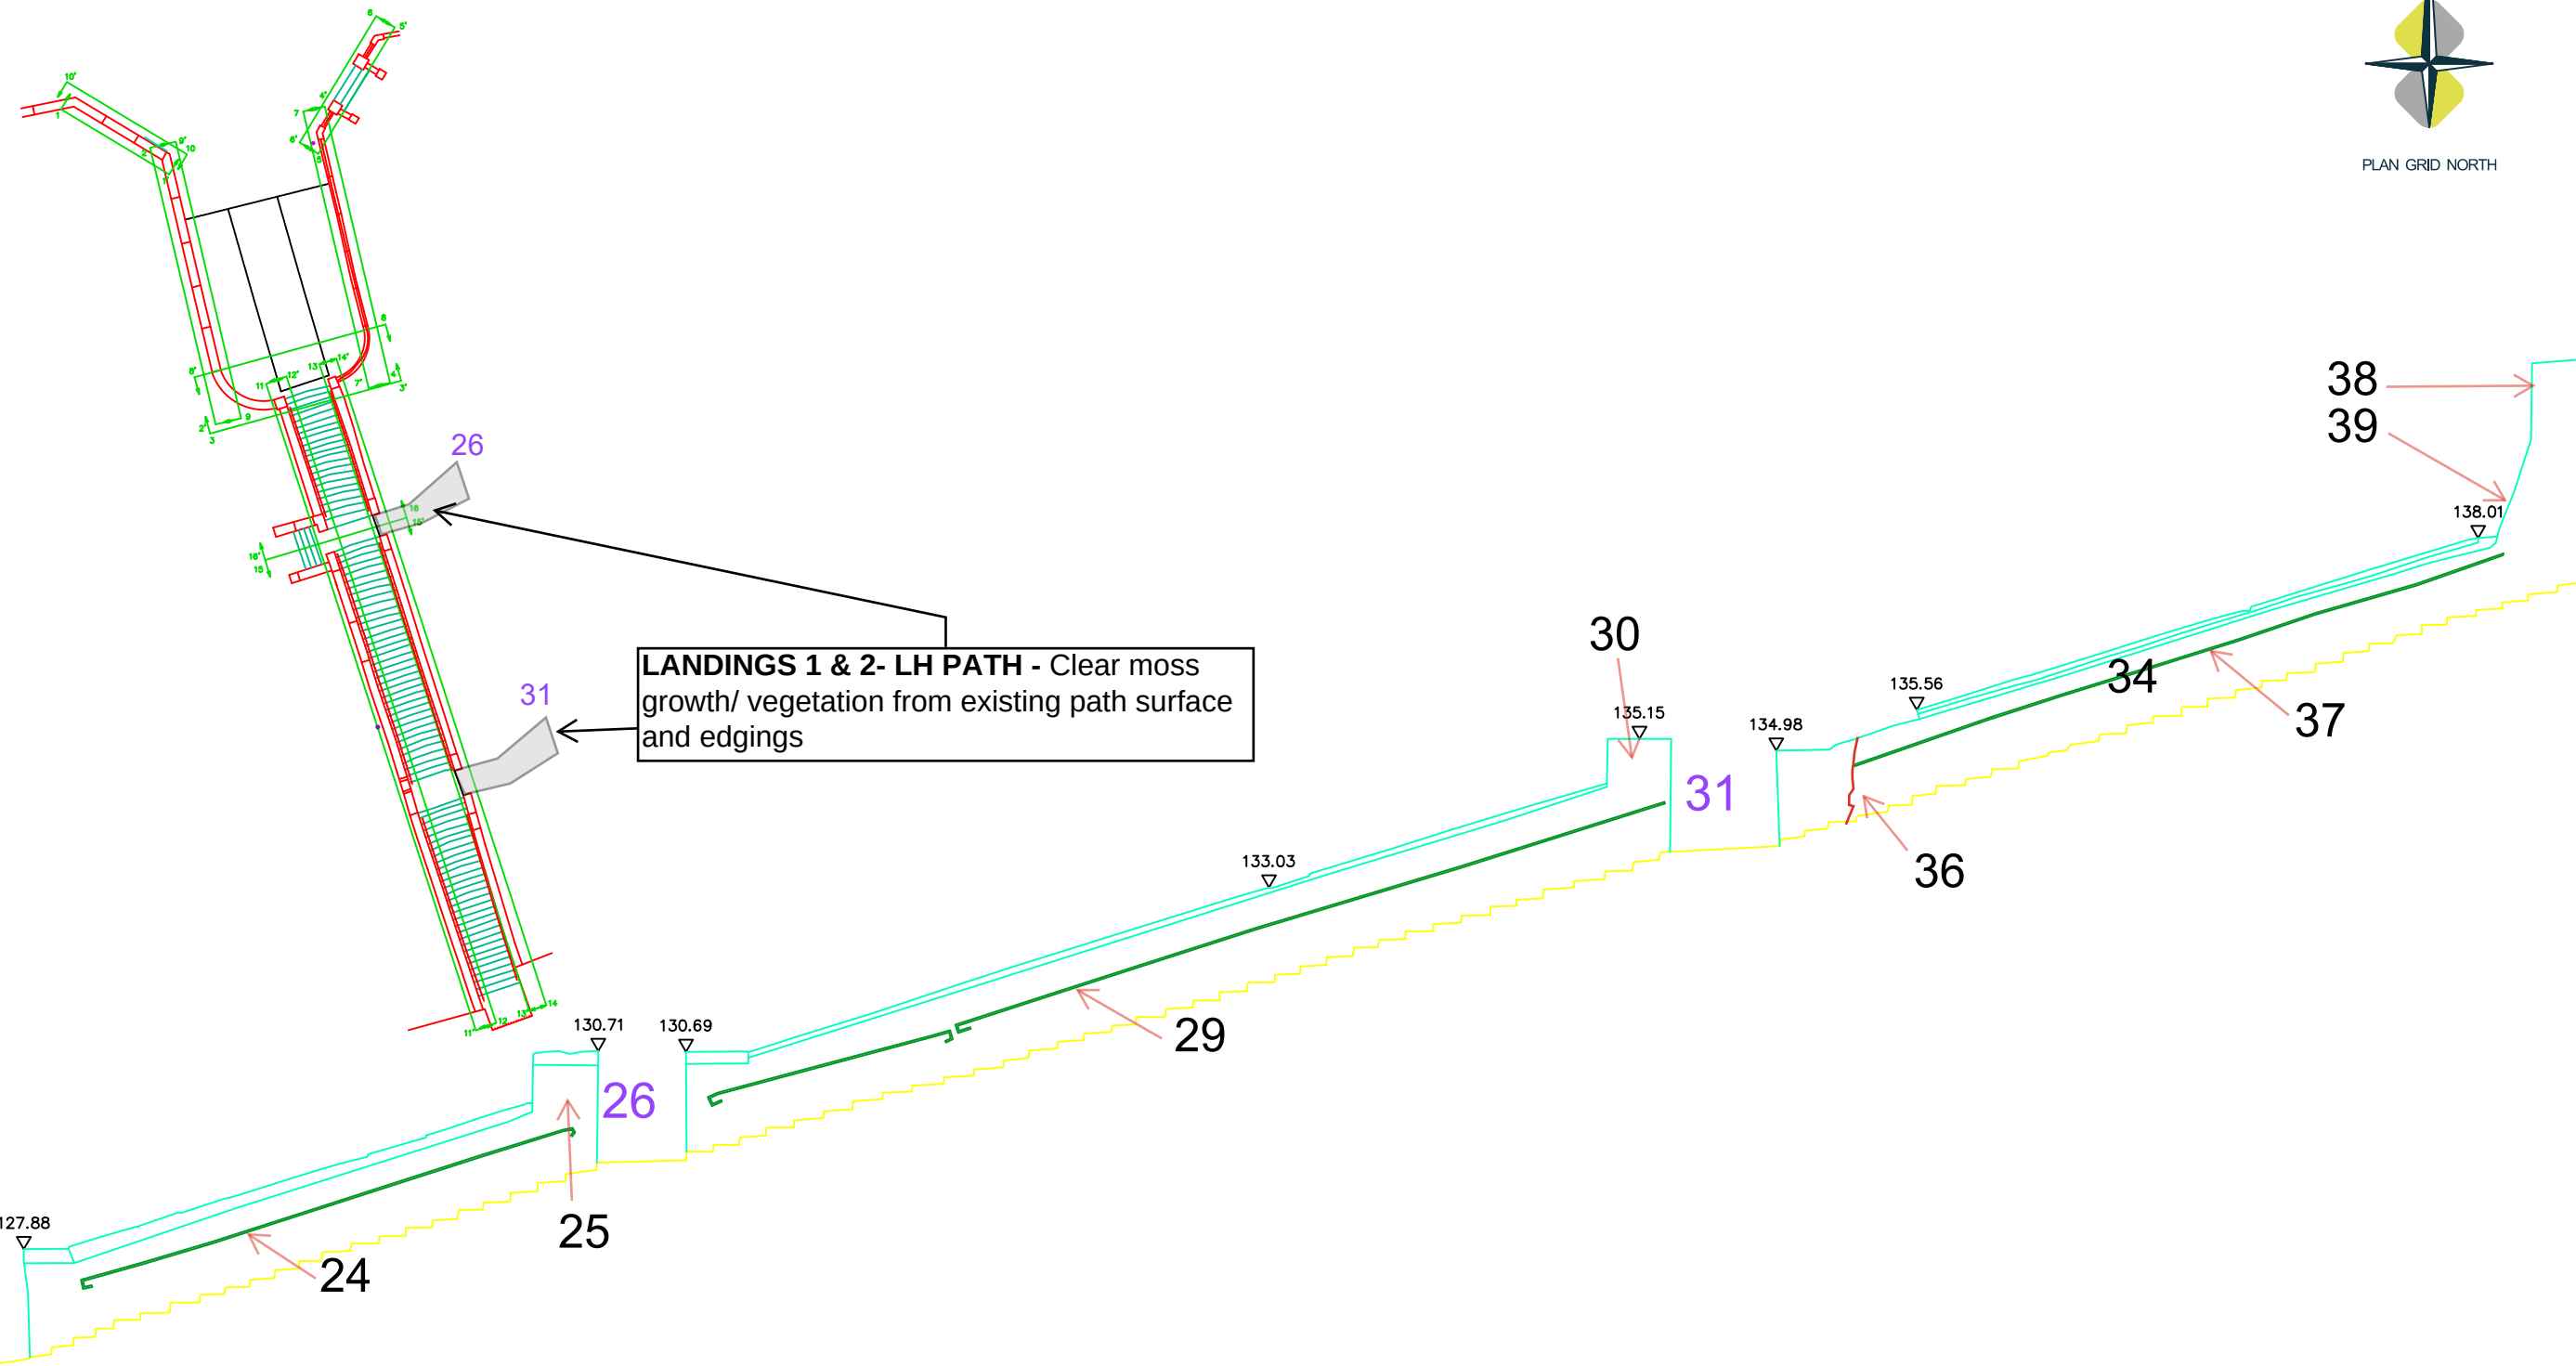

datum 124.00m

Elevation 13

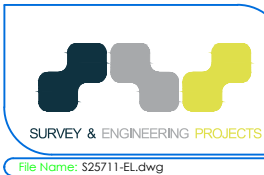

Project Title
Rochdale Town Hall Steps,
The Esplanade,
Rochdale,
OL16 1AZ

Surveyed
H.Kildear

Drawn
M.Lloyd-Strahan

Checked
R.Critchley

Scale
1:100

Date
Nov 24

Drawing Ref.
S25771-EL


No.
13



Size
A3

Rev
--

REV DATE DESCRIPTION

NOTES:
All levels relate to O.S (Newlyn) Datum, Established using network RTK.
Survey plotted on a plane local grid, orientated to National Grid.

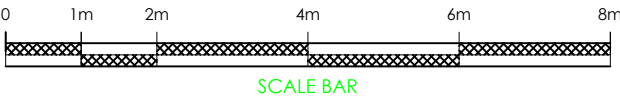

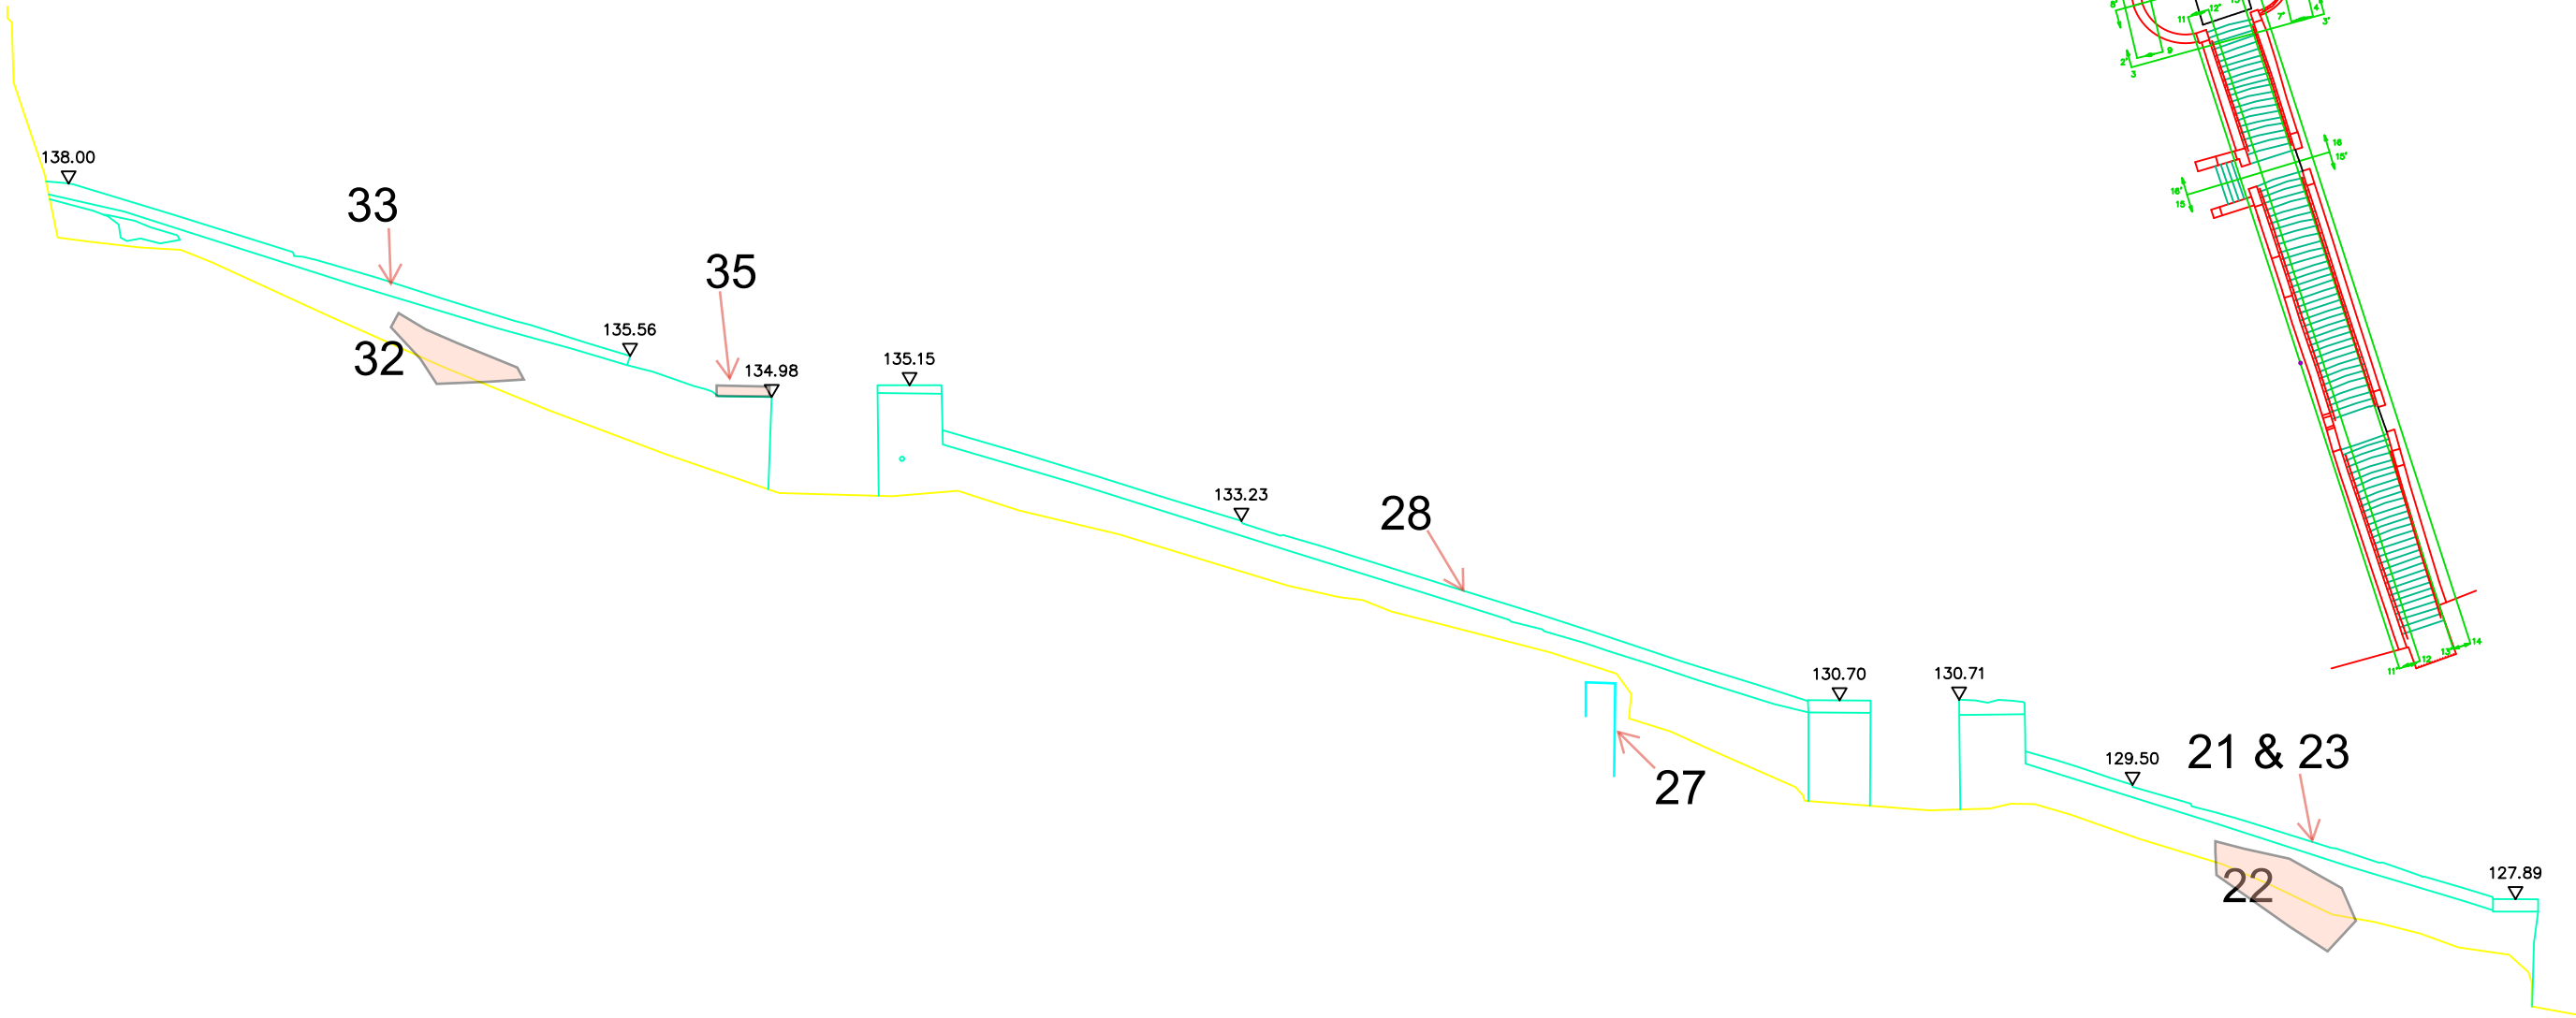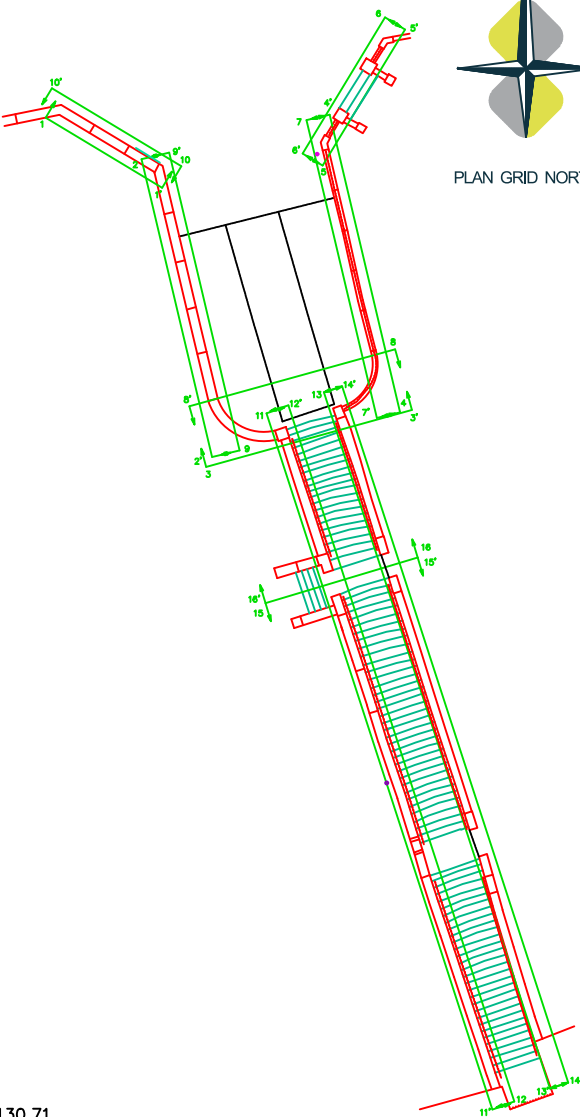

Datum 124.00m

Elevation 14







Project Title
Rochdale Town Hall Steps,
The Esplanade,
Rochdale,
OL16 1AZ

Surveyed H.Kildear	Drawn M.Lloyd-Strahan	Checked R.Critchley
Scale 1:100	Date Nov 24	Drawing Ref. S25771-EL
No. 14	Size A3	Rev --

REV	DATE	DESCRIPTION

NOTES:
All levels relate to O.S (Newlyn) Datum, Established using network RTK.
Survey plotted on a plane local grid, orientated to National Grid.

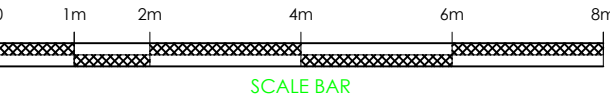

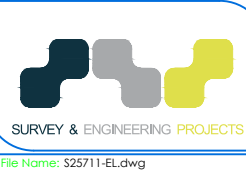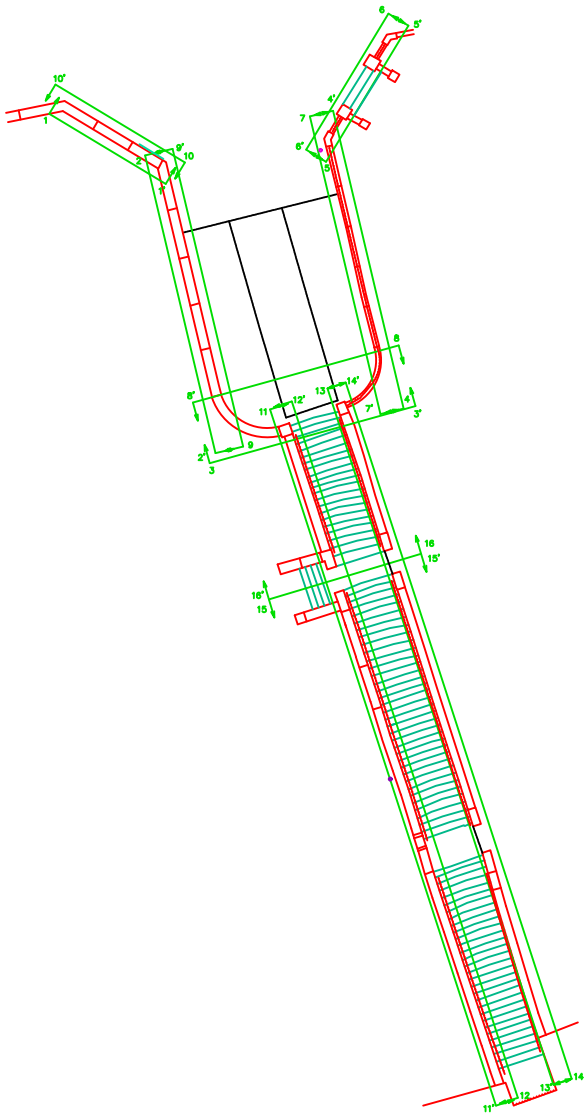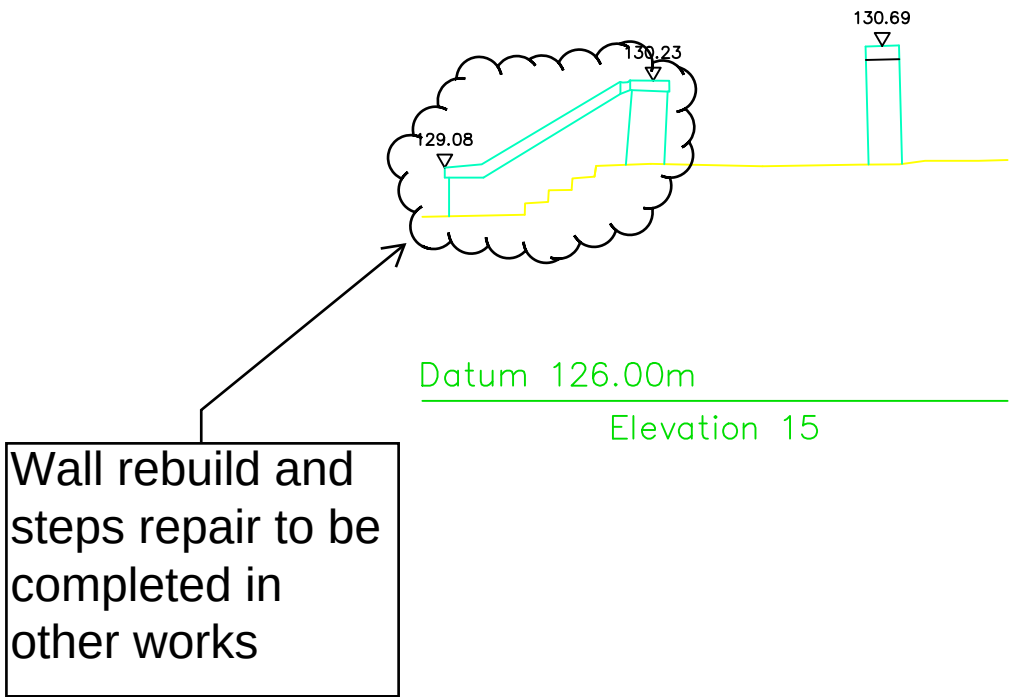

Project Title
Rochdale Town Hall Steps,
The Esplanade,
Rochdale,
OL16 1AZ

Surveyed
H.Kildear

Drawn
M.Lloyd-Strahan

Checked
R.Critchley

Scale
1:100

Date
Nov 24

Drawing Ref.
S25771-EL


No.
15


Size
A3

Rev
--

REV DATE DESCRIPTION

NOTES:
All levels relate to O.S (Newlyn) Datum, Established using network RTK.
Survey plotted on a plane local grid, orientated to National Grid.

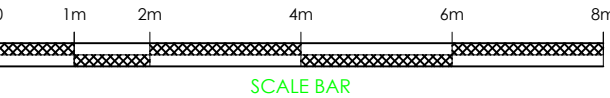

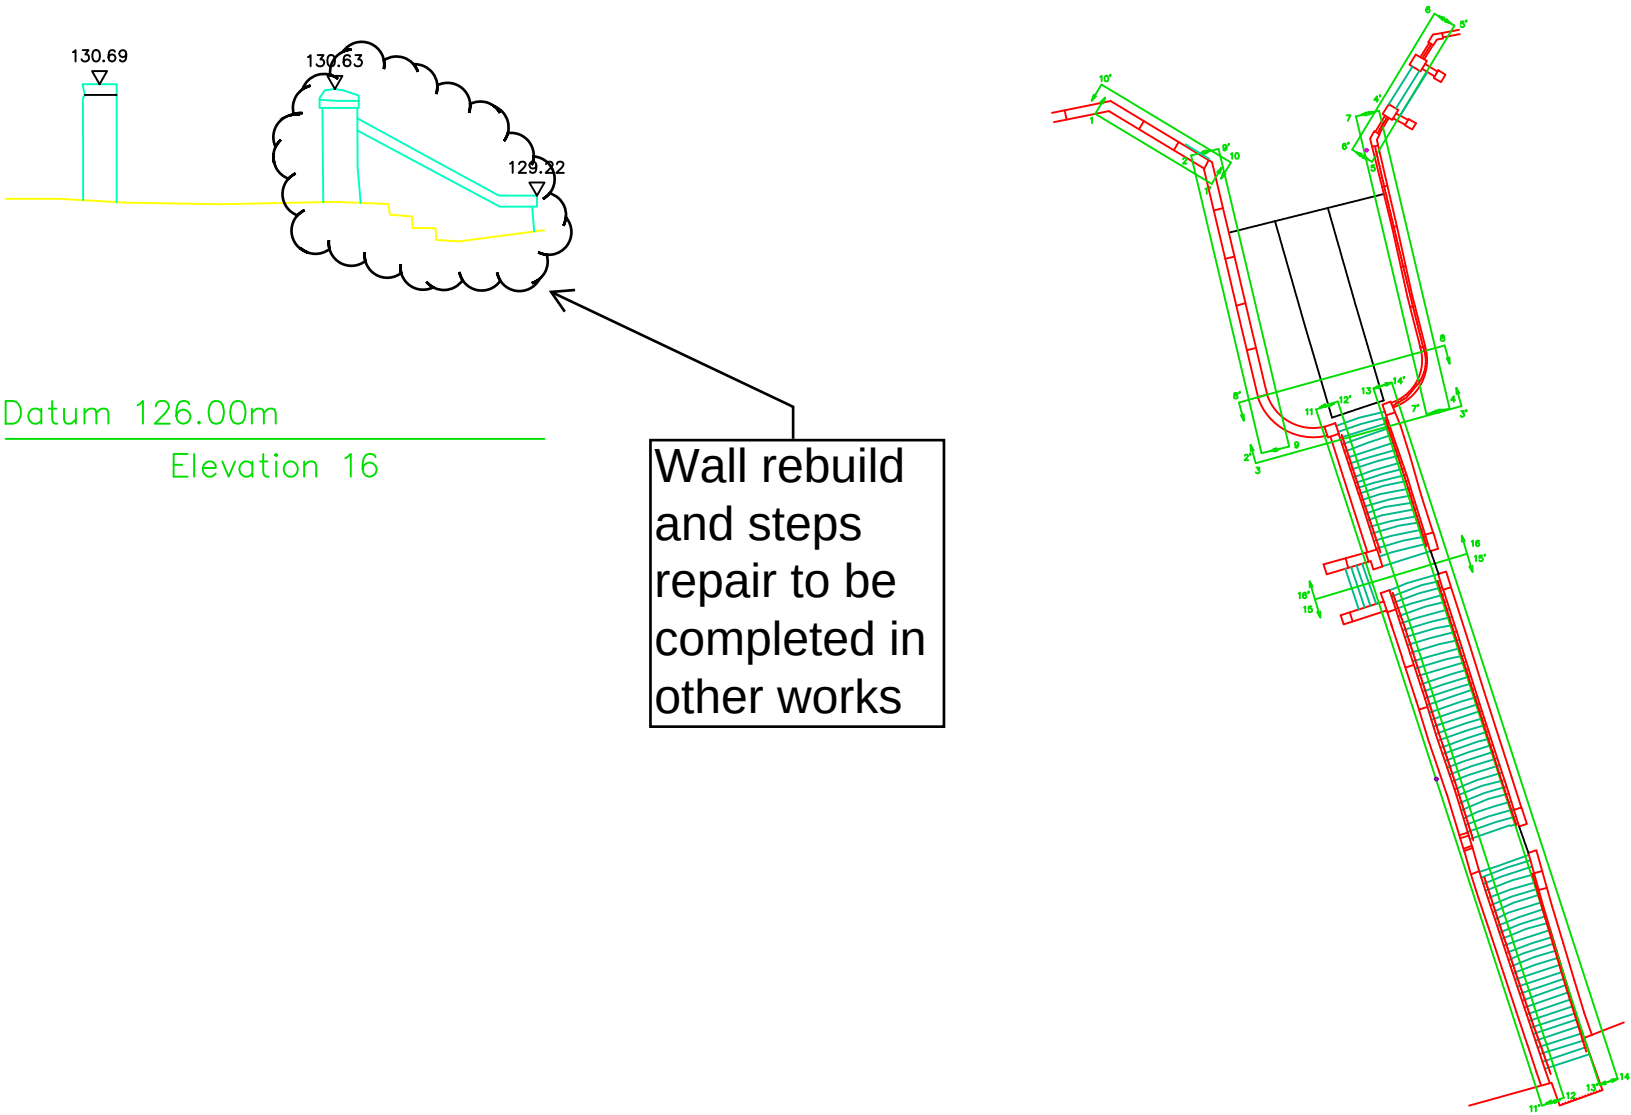

Project Title
Rochdale Town Hall Steps,
The Esplanade,
Rochdale,
OL16 1AZ

Surveyed H.Kildear		Drawn M.Lloyd-Strahan		Checked R.Critchley	
Scale 1:100	Date Nov 24	Drawing Ref. S25771-EL	No. 16	Size A3	Rev --

REV	DATE	DESCRIPTION

NOTES:
All levels relate to O.S (Newlyn) Datum, Established using network RTK.
Survey plotted on a plane local grid, orientated to National Grid.

